


SITE PLAN



ELEVATION - VILLAGE HALL WALL FACING THE WHEATSHEAF

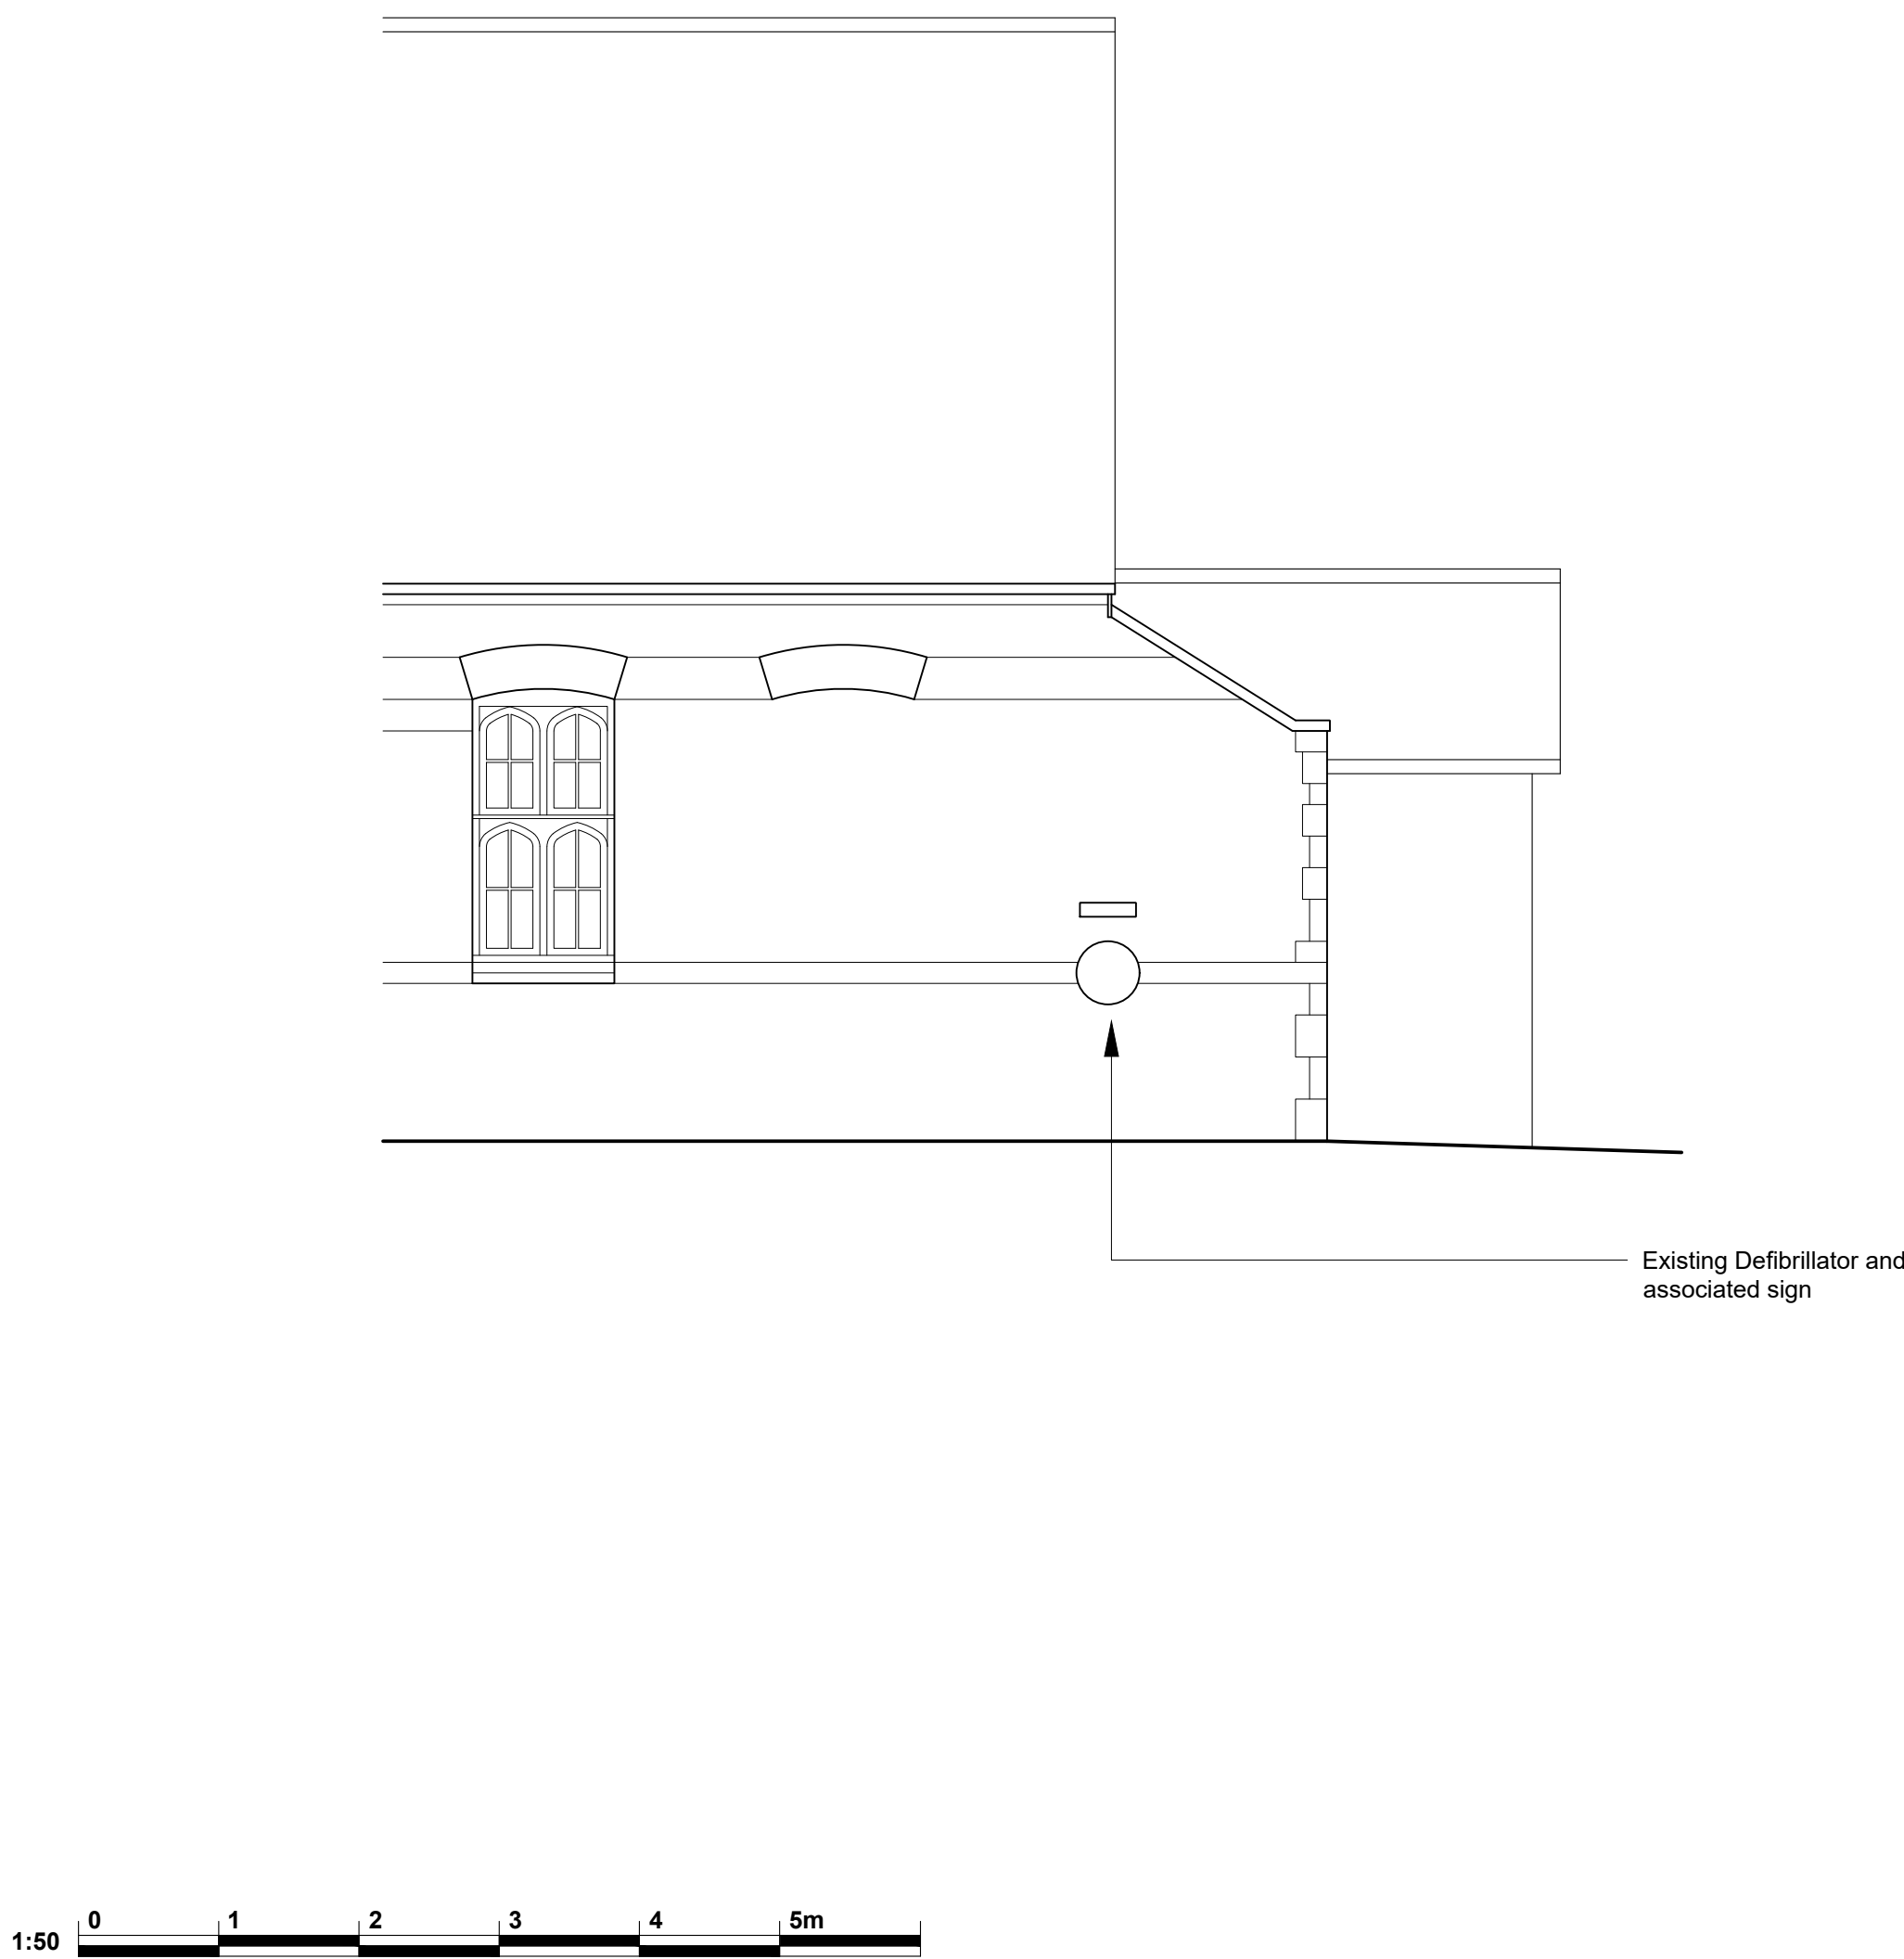

REV	DATE	DRWN	CHKD	REVISION DETAILS
-----	------	------	------	------------------

PROJECT TITLE
The Wheatsheaf
Chilton Foliat
Wiltshire, RG17 0TE

CLIENT
Mr A. Gott

DRAWING TITLE
As Existing
Site Plan and Elevations

DRAWING STATUS PLANNING	SCALE : 1:50 @ A1
DRAWING No. 2398-061	DATE : February 2023
REVISION A	DRAWN : ARW
	CHECKED : ARW





HPA CHARTERED ARCHITECTS
29 CASTLE HILL, LANCASTER LA1 1YN

01524 32479
hpa@hpa.ltd
www.hpa.ltd