


SITE PLAN



ELEVATION - VILLAGE HALL WALL FACING THE WHEATSHEAF

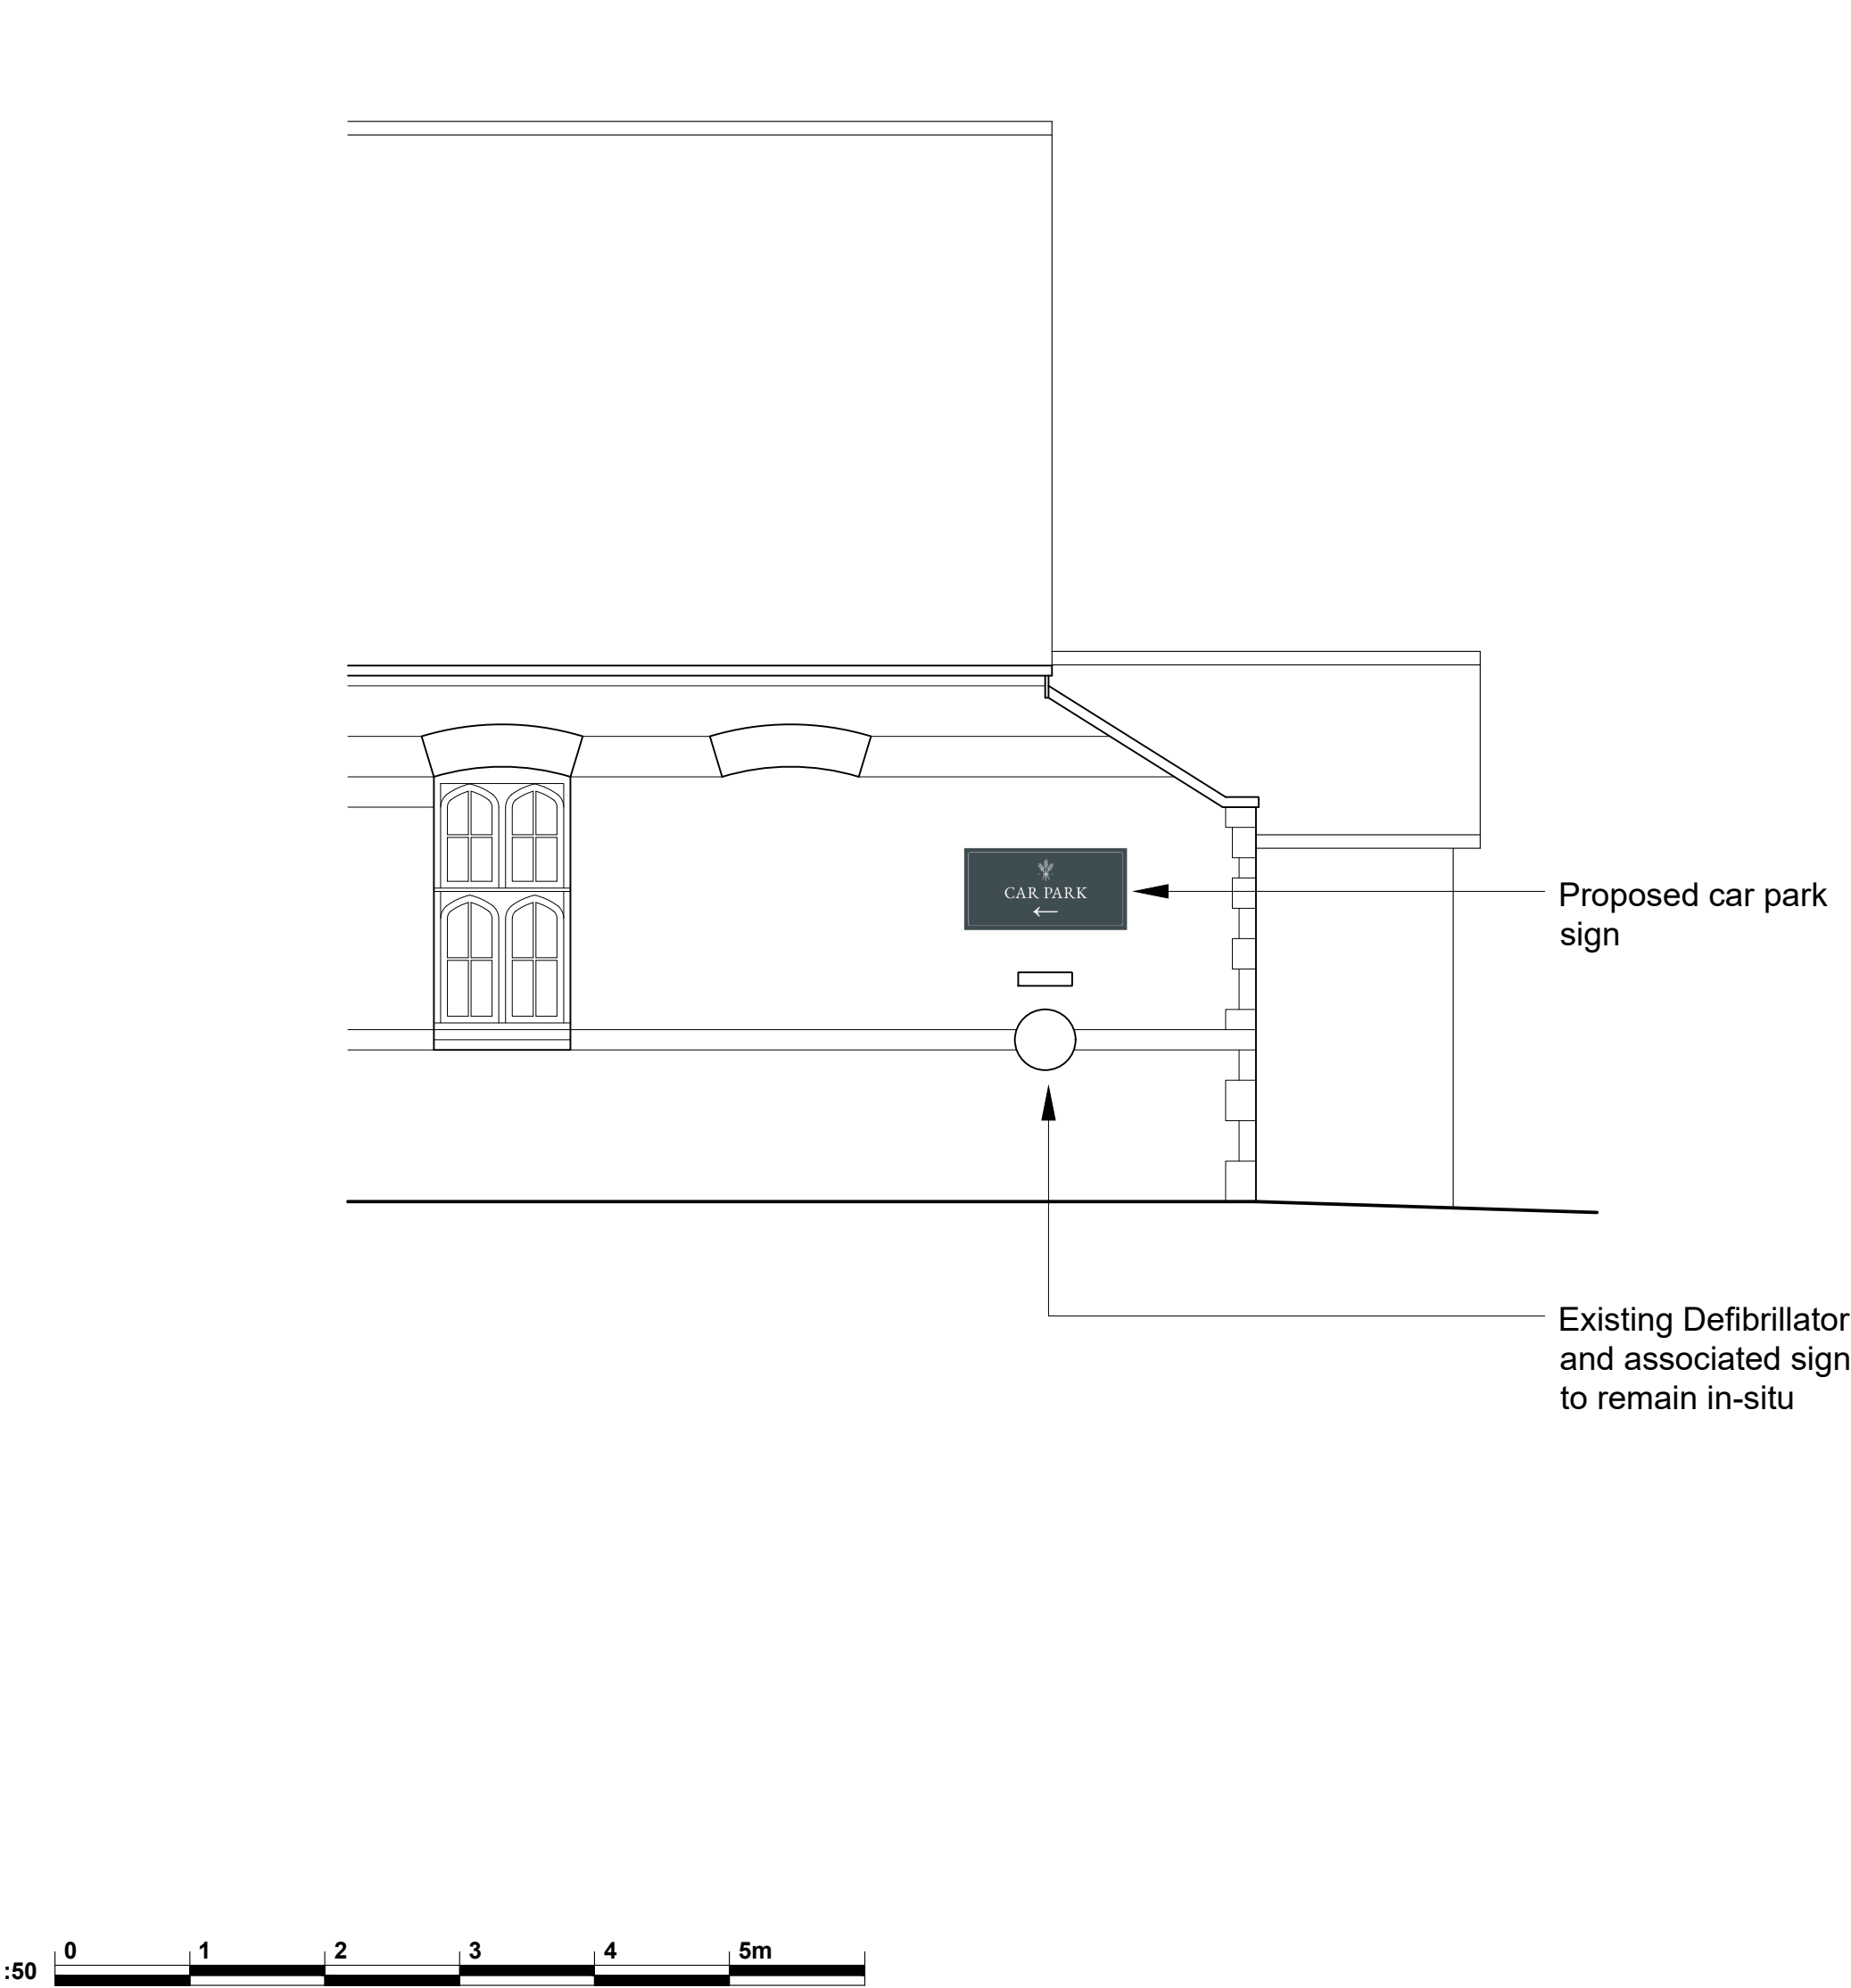

Sign - Artwork



Sign: 1200mm x 600mm x 50mm painted sign
Material: Smooth faced tricoya with hardwood frame surround
Colour: Farrow & Ball "Stiffkey Blue. 281" background with white text
Illumination: None



REV	DATE	DRWN	CHKD	REVISION DETAILS
-----	------	------	------	------------------

PROJECT TITLE
The Wheatsheaf
Chilton Foliat
Wiltshire, RG17 0TE

CLIENT
Mr A. Gott

DRAWING TITLE
As Proposed Car Park sign
Site Plan and Elevations

DRAWING STATUS PLANNING	SCALE : 1:100 @ A1 DATE : February 2023
DRAWING No. 2398-062	REVISION A
	DRAWN : ARW CHECKED : ARW



HPA CHARTERED ARCHITECTS
29 CASTLE HILL, LANCASTER LA1 1YN
01524 32479
hpa@hpa.ltd
www.hpa.ltd