


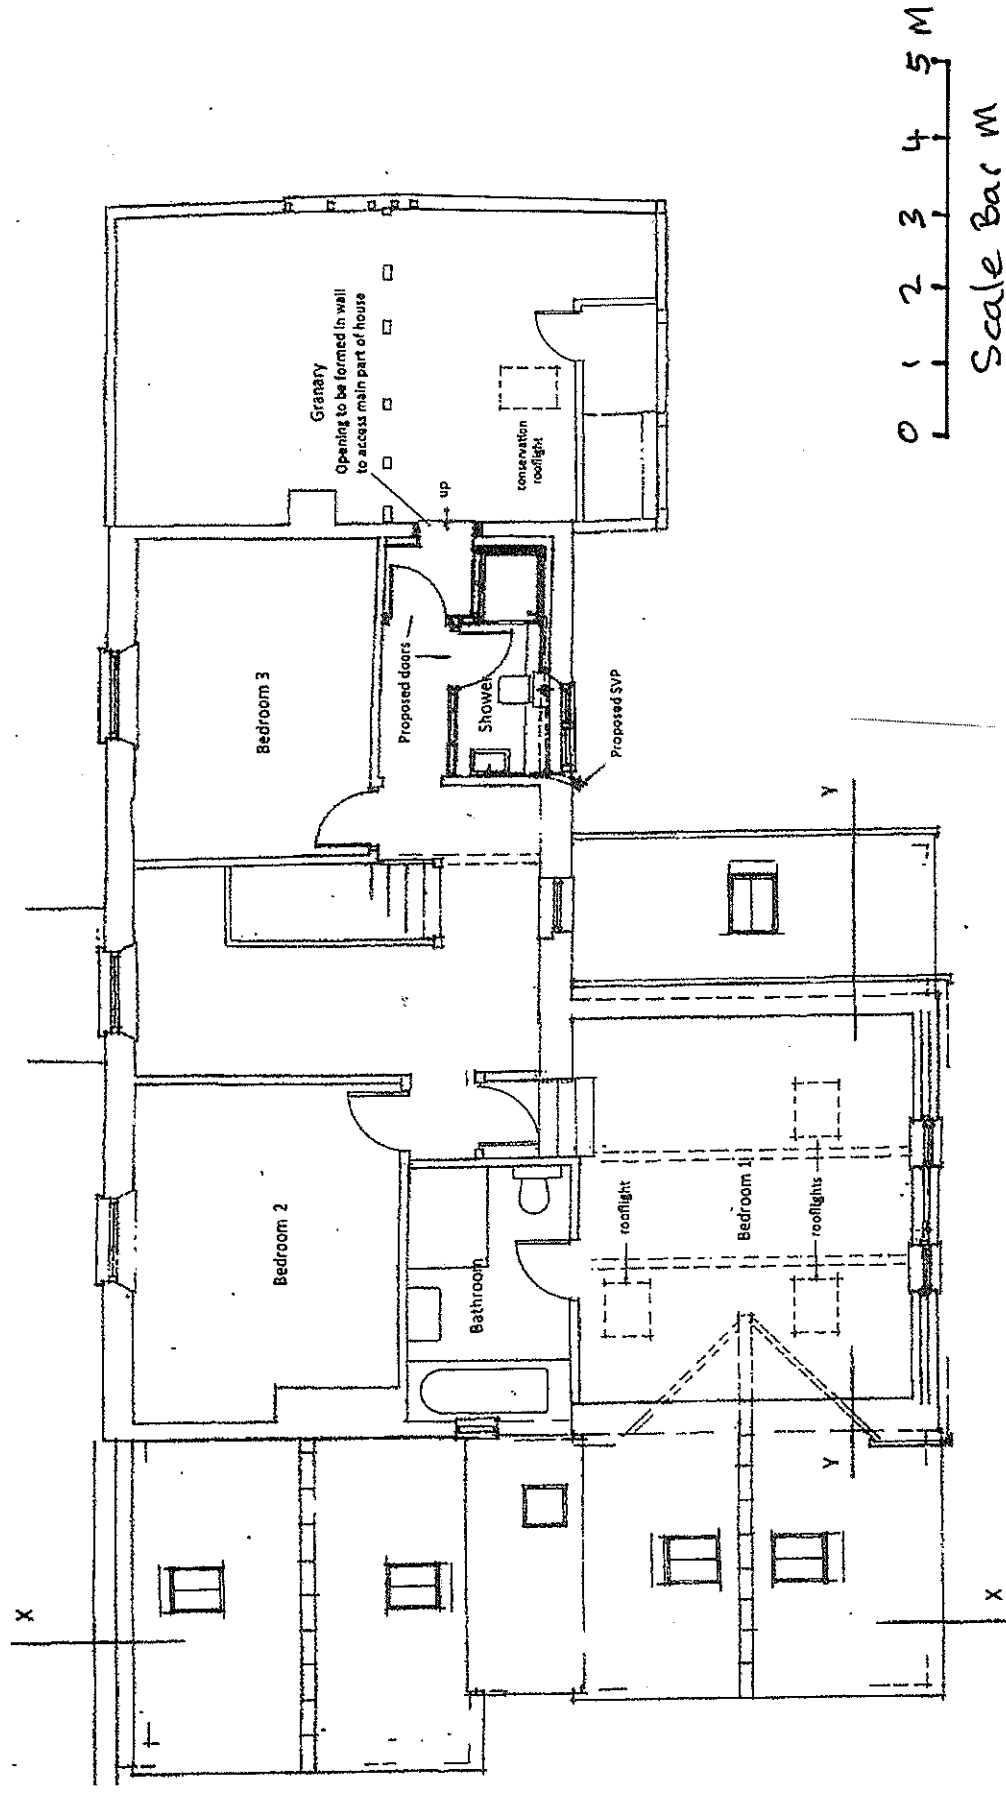

Home Farmhouse
61 High Street West Lavington Devizes Wiltshire SN10 4JB

Drawing no 1 First Floor Plan Existing
scale 1:100 at A3