
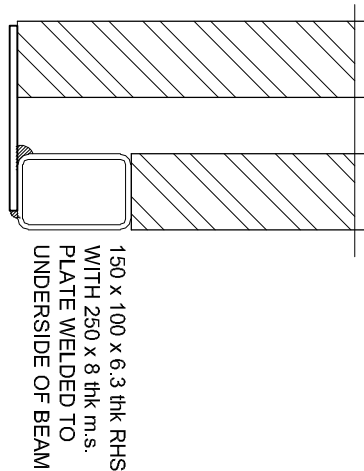


DENOTES EXISTING WALLS TO BE REMOVED. ALL EXISTING FOOTINGS THAT CLASH WITH NEW FOOTINGS TO BE REMOVED.

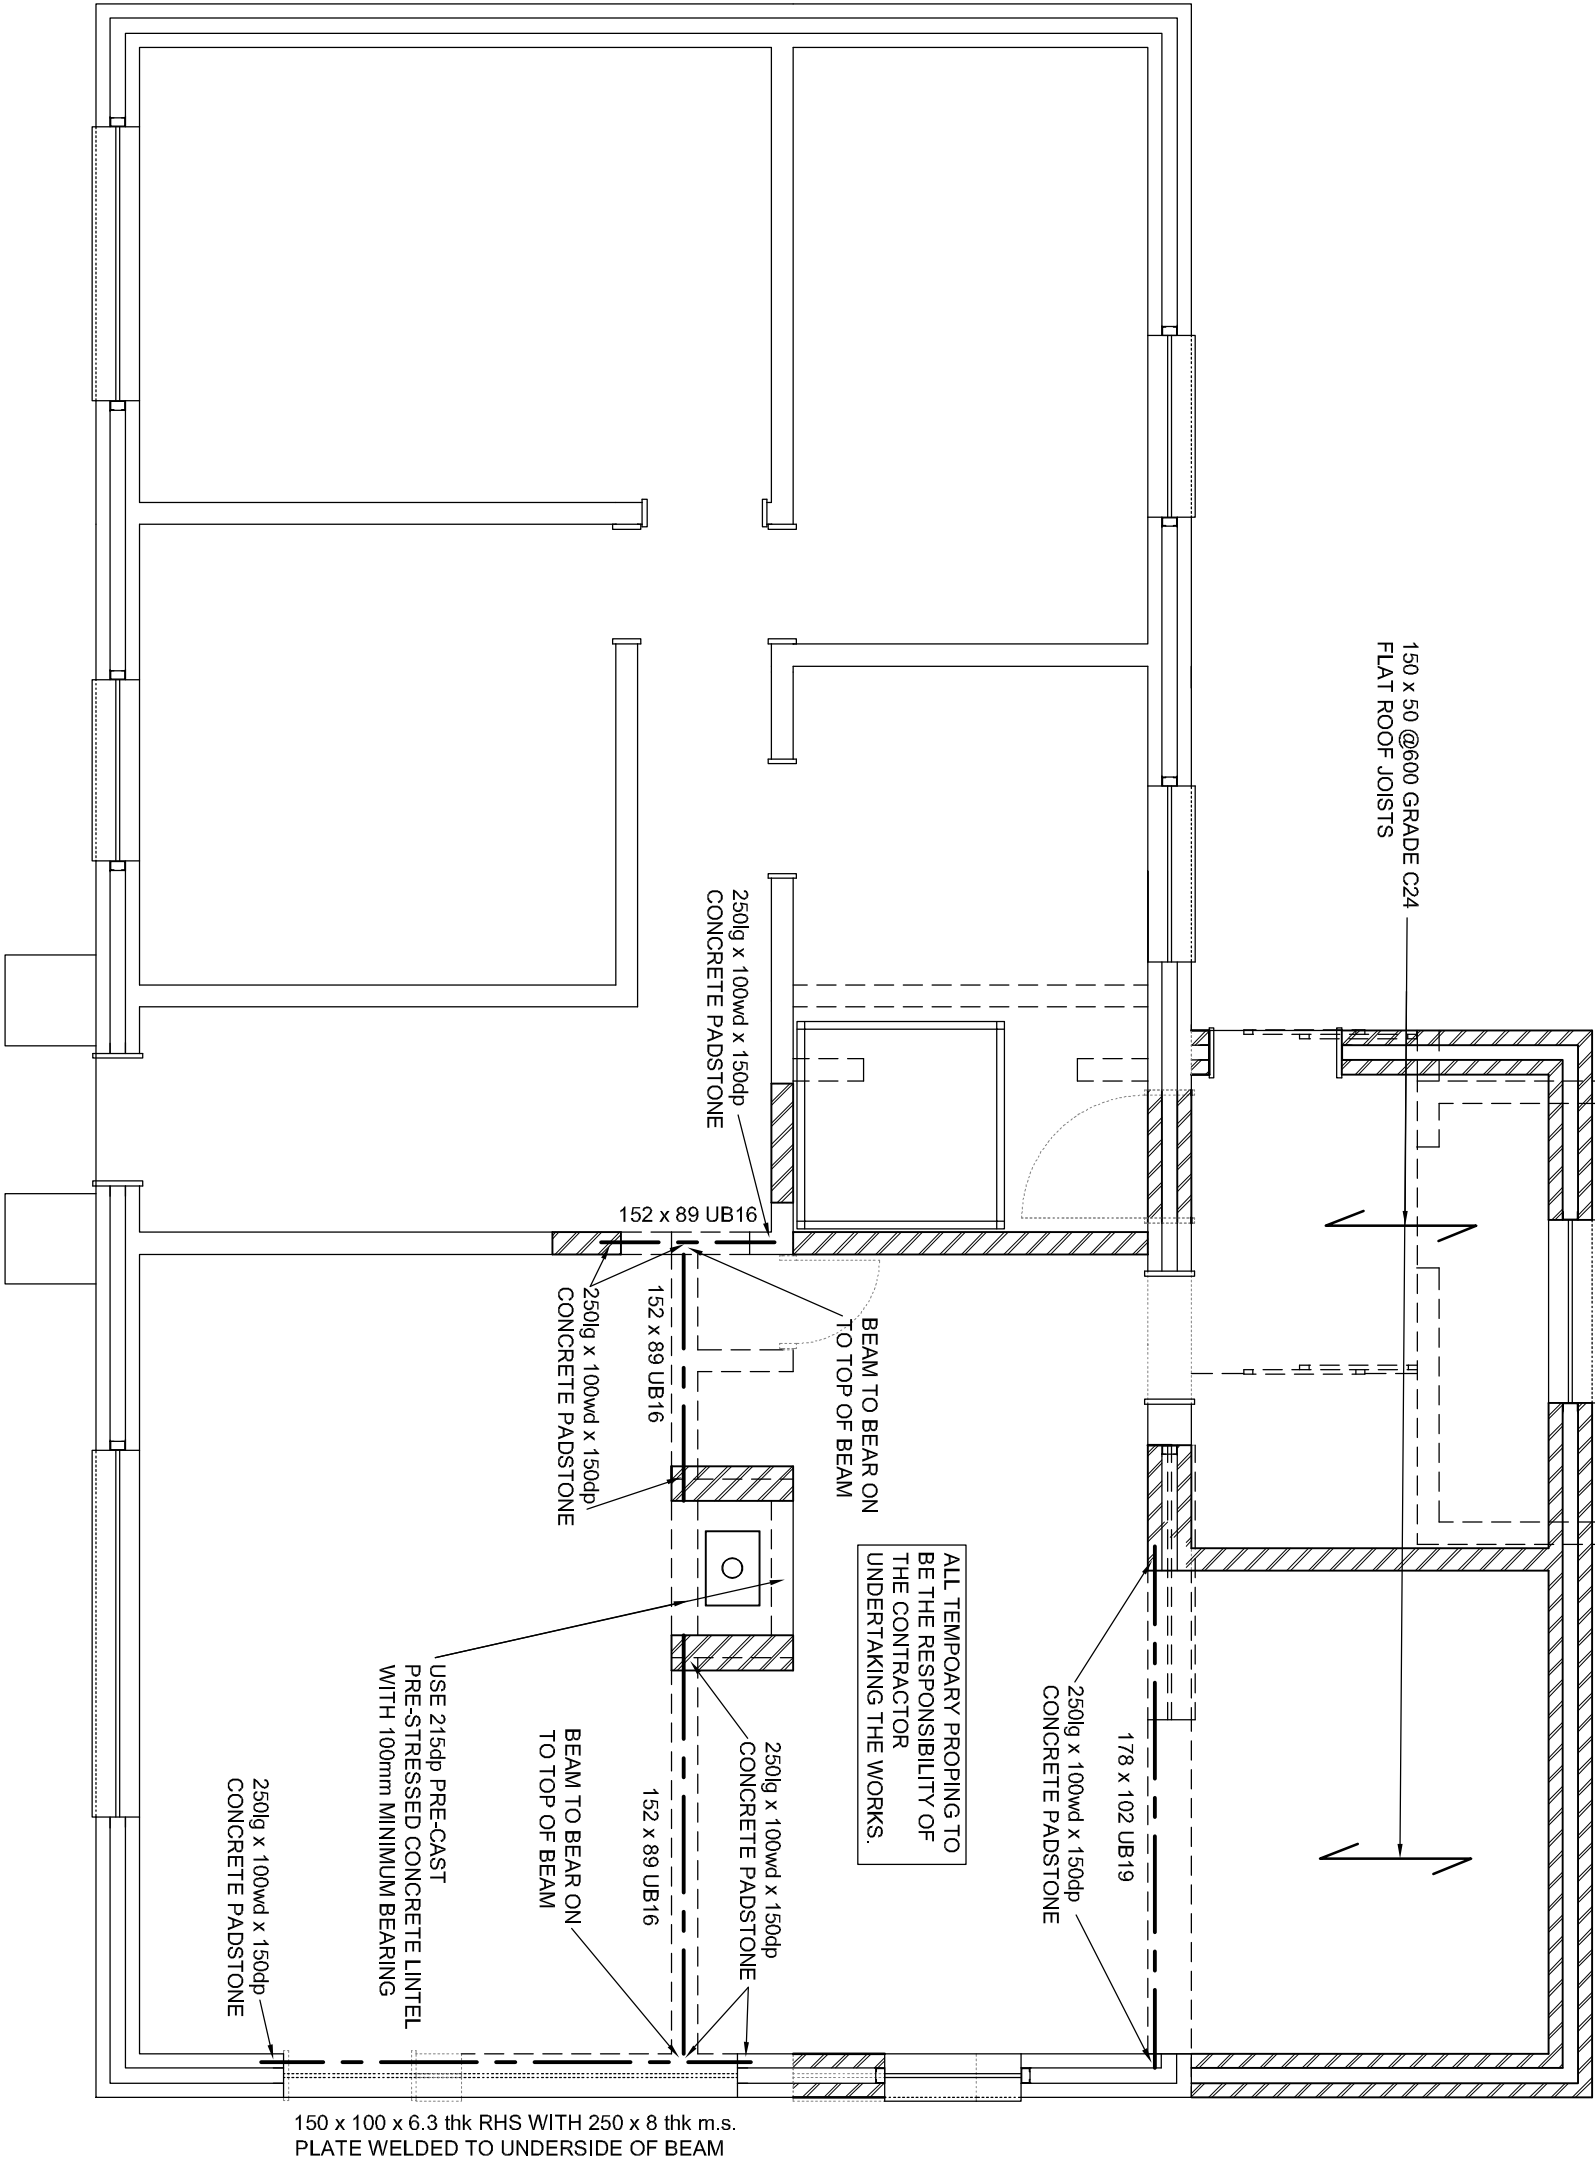

LINTEL BEAM DETAIL

ALL STEEL FABRICATION DIMENSIONS TO BE CONFIRMED ON SITE.

TEMPORARY PROPPING TO BE BASED ON LOADS PROVIDED IN CALCULATIONS

ALL TOP OF BEAM SETTING OUT TO BE CONFIRMED PRIOR TO FABRICATION

STEEL BEAMS TO BE PRE DRILLED TO RECEIVE M10 BOLTS FOR TIMBER BLOCKING

NOTES

- 1.) ALL CONCRETE WORKS, REINFORCEMENT, WORKMANSHIP, PROPPING ETC. TO BE IN ACCORDANCE WITH B.S. 8110.
- 2.) ALL STRUCTURAL STEEL WORK, FABRICATION, WORKMANSHIP, PROPPING, ETC. TO BE IN ACCORDANCE WITH B.S.5950
- 3.) ALL MASONRY WORKS, WORKMANSHIP, PROPPING ETC. TO BE IN ACCORDANCE WITH B.S. 5628.
- 4.) ALL TIMBER WORKS, WORKMANSHIP, PROPPING ETC. TO BE IN ACCORDANCE WITH B.S. 5268.
- 5.) DO NOT SCALE THIS DRAWING. WORK ONLY TO FIGURED DIMENSIONS, ANY FIGURED DIMENSIONS TO BE CONFIRMED ON SITE.
- 6.) REPORT ANY DISCREPANCIES TO RYMER DESIGN & DETAILING IMMEDIATELY
- 7.) THIS DRAWING IS TO BE READ IN CONJUNCTION WITH ALL OTHER RELEVANT ENGINEERS, ARCHITECTS AND SUB-CONTRACTORS DRAWINGS AND DETAILS.

Client/ Project:

Ms K Knowlton,
24 Pool Green, Neston, Corsham

Drawing Title:

PROPOSED GROUND FLOOR PLAN

Project Ref:

1773

Dwg. No.

200

Revision:

00

Date:

Mar 2026

Checked:

rbr

Scale:

1:50; 10

Dwg. Size.

A3

RYMER DESIGN & DETAILING
4 Moor Park, Neston, Corsham, Wiltshire SN13 9YJ
Tel: 07932613108 E-Mail: richard@rymerdesign.co.uk