


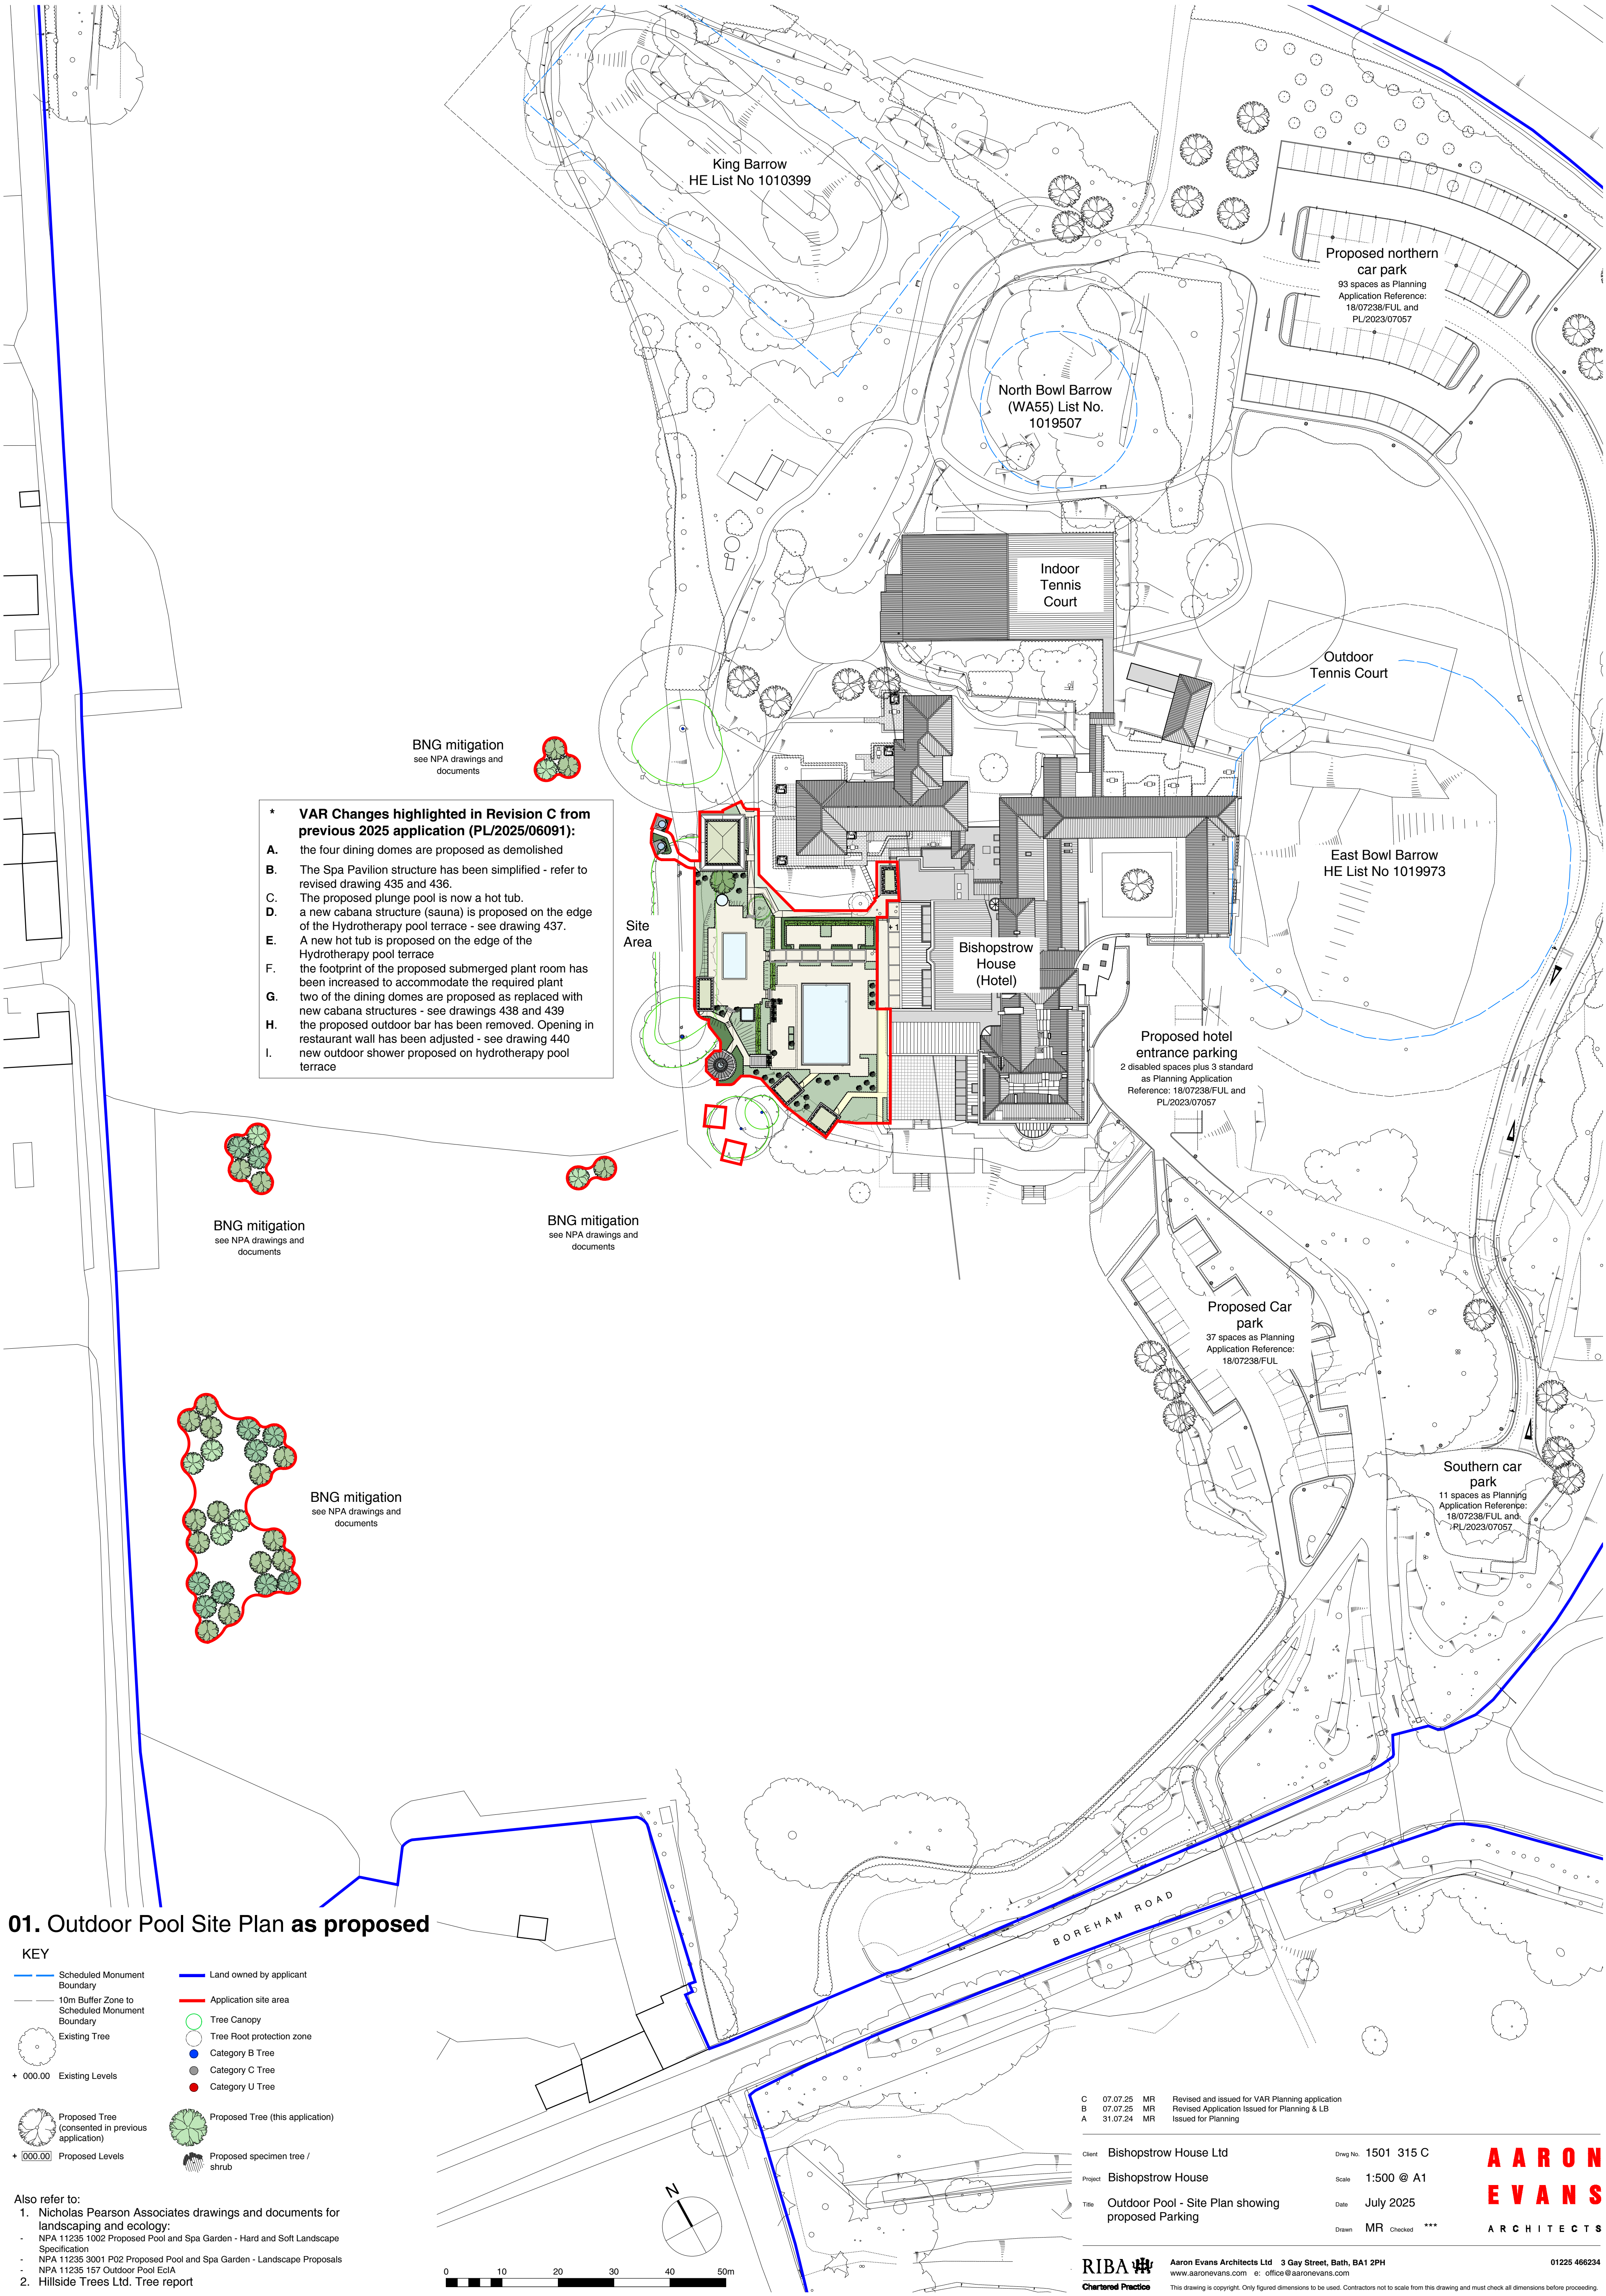

01. Outdoor Pool Site Plan as proposed

KEY

- Scheduled Monument Boundary
- 10m Buffer Zone to Scheduled Monument Boundary
- Existing Tree
- + 000.00 Existing Levels
- Proposed Tree (consented in previous application)
- + 000.00 Proposed Levels
- Land owned by applicant
- Application site area
- Tree Canopy
- Tree Root protection zone
- Category B Tree
- Category C Tree
- Category U Tree
- Proposed Tree (this application)
- Proposed specimen tree / shrub

Also refer to:

- Nicholas Pearson Associates drawings and documents for landscaping and ecology:
 - NPA 11235 1002 Proposed Pool and Spa Garden - Hard and Soft Landscape Specification
 - NPA 11235 3001 P02 Proposed Pool and Spa Garden - Landscape Proposals
 - NPA 11235 157 Outdoor Pool EclA
- Hillside Trees Ltd. Tree report

C 07.07.25 MR Revised and issued for VAR Planning application
B 07.07.25 MR Revised Application Issued for Planning & LB
A 31.07.24 MR Issued for Planning

Client Bishopstrow House Ltd
Project Bishopstrow House
Title Outdoor Pool - Site Plan showing proposed Parking

Drwg No. 1501 315 C
Scale 1:500 @ A1
Date July 2025
Drawn MR Checked ***

RIBA
Chartered Practice

Aaron Evans Architects Ltd 3 Gay Street, Bath, BA1 2PH
www.aaronevans.com e: office@aaronevans.com
This drawing is copyright. Only figured dimensions to be used. Contractors not to scale from this drawing and must check all dimensions before proceeding.

AARON EVANS
ARCHITECTS

01225 466234