




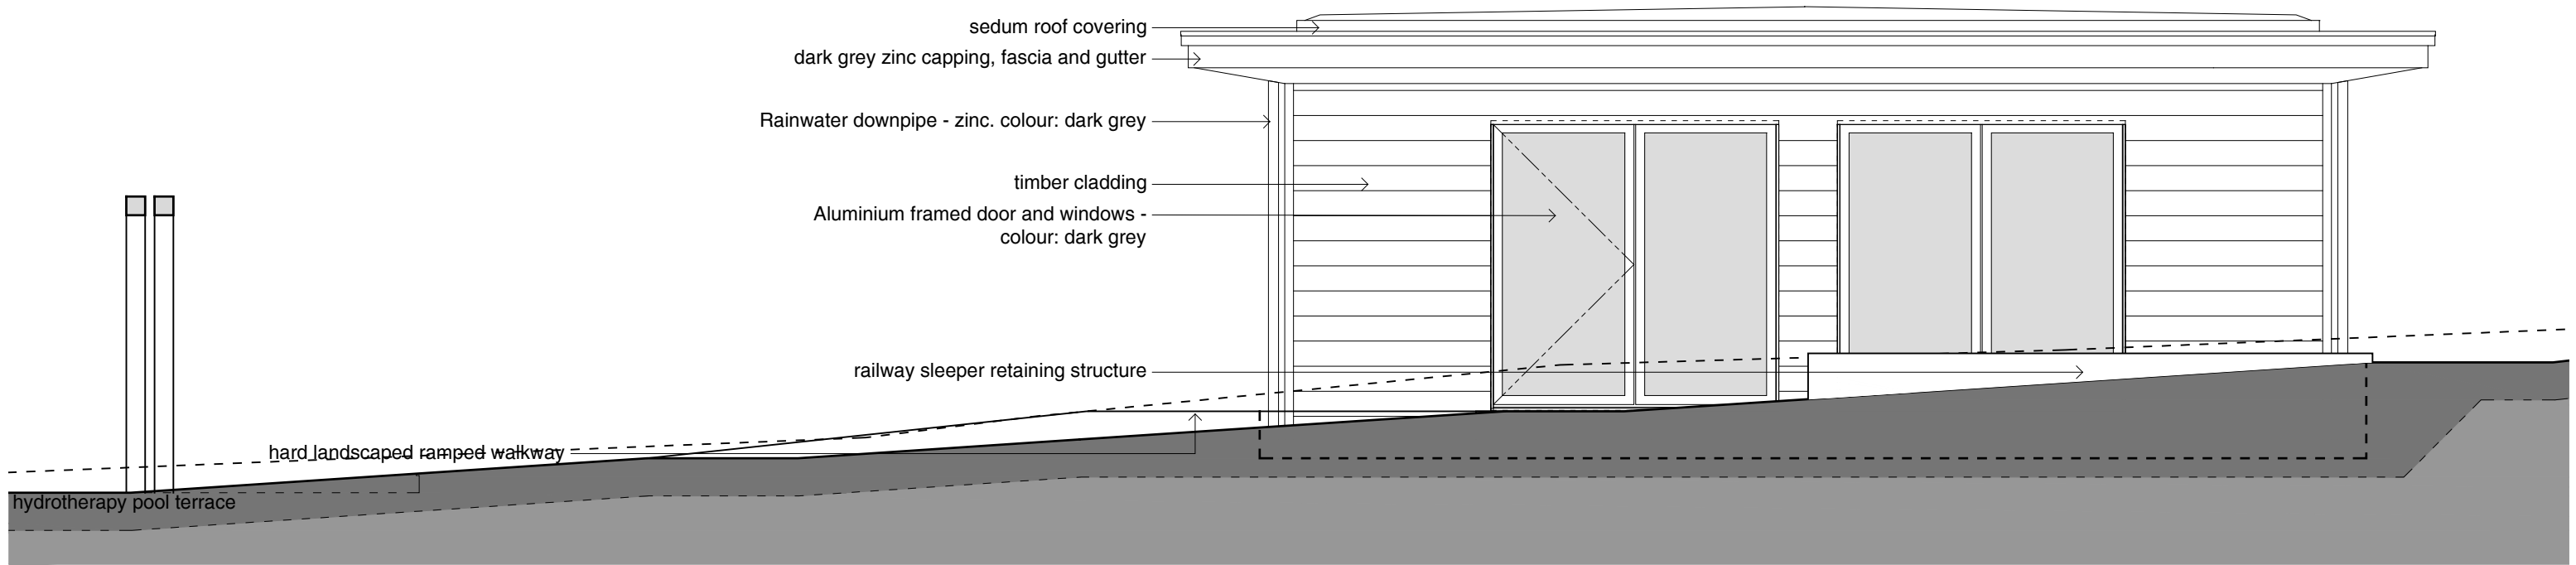


Gym Cabana - East Elevation

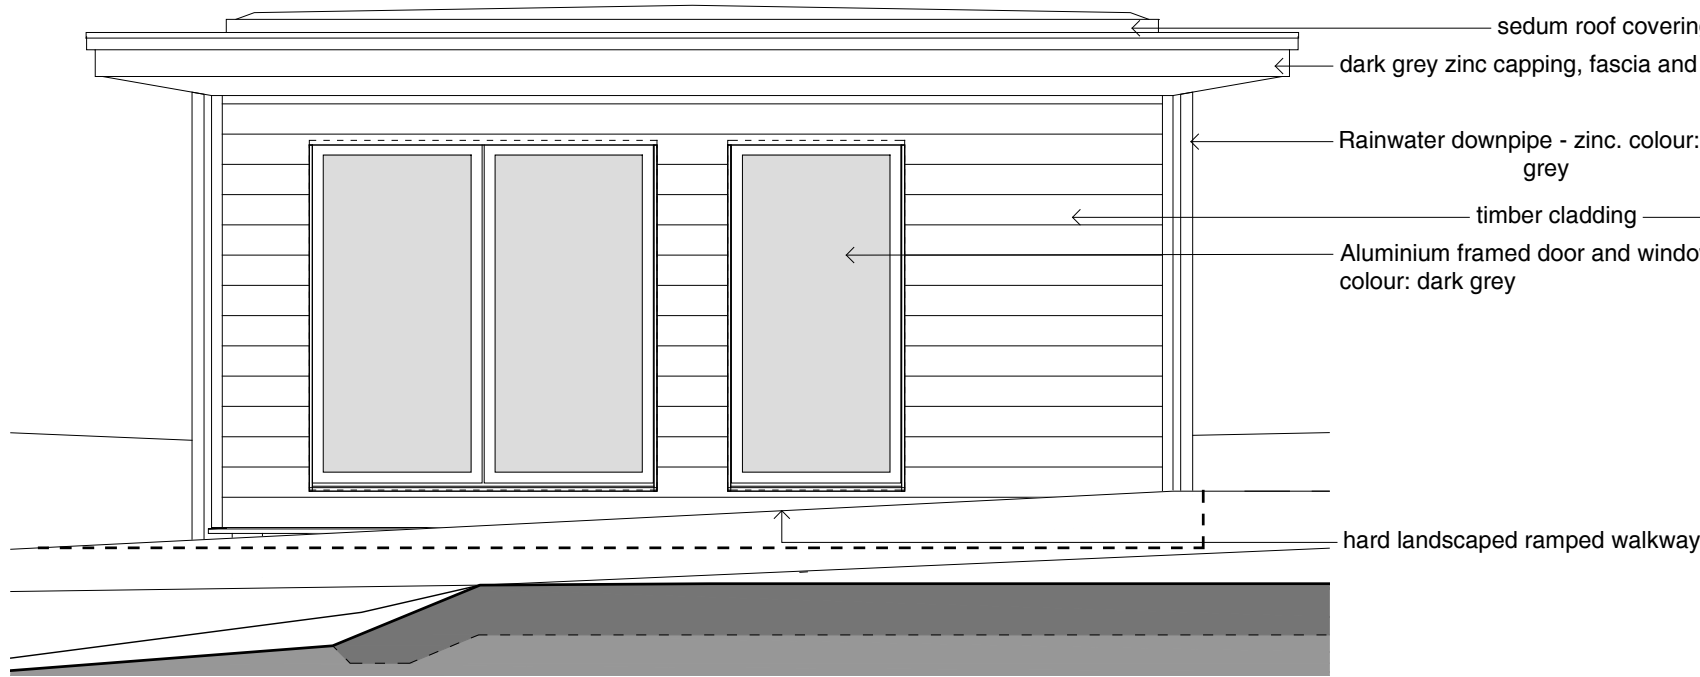

Gym Cabana - South Elevation

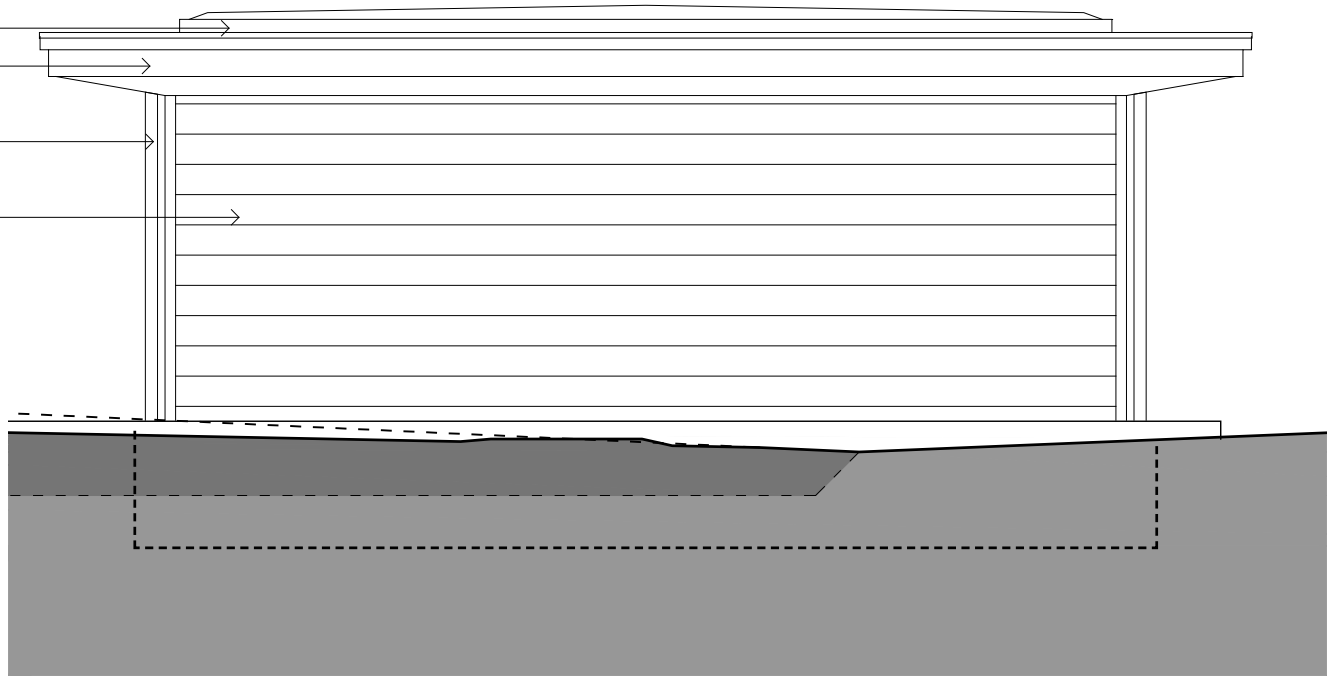

Gym Cabana - North Elevation

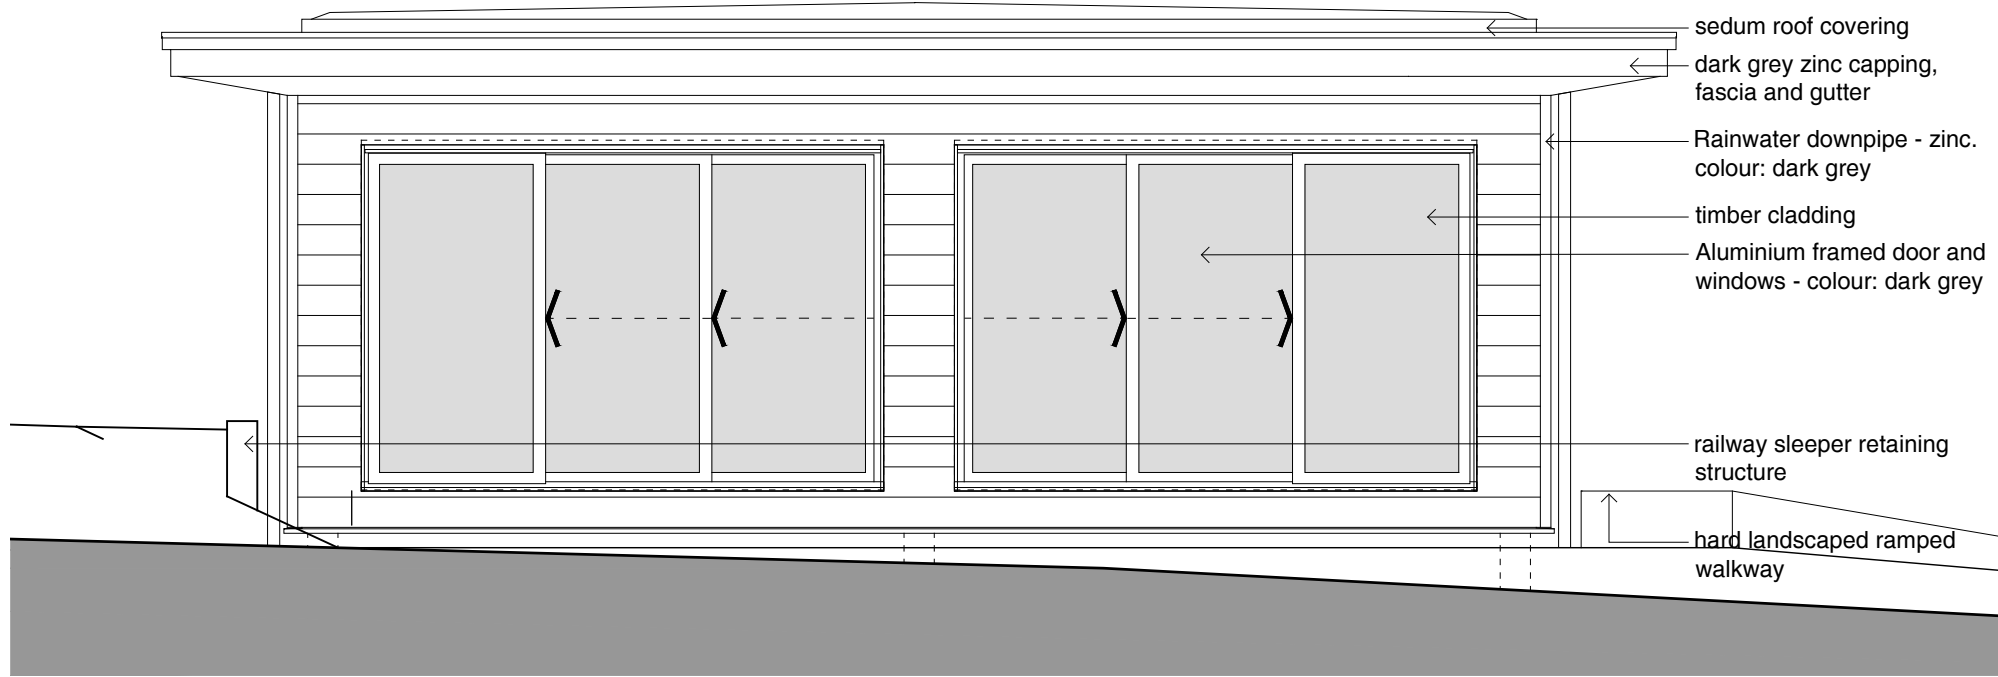

Gym Cabana - West Elevation



A 23.04.26 MR Issued for VAR Planning Application

Client Bishopstrow House Ltd

Drwg No. 1501 436 A

Project Bishopstrow House

Scale 1:50 @ A3

Title Outdoor Pool - Revised Spa (Gym)
Pavilion Elevations

Date Apr.26

Drawn MR Checked KM

**AARON
EVANS**
ARCHITECTS

RIBA
Chartered Practice

Aaron Evans Architects Ltd 3 Gay Street, Bath, BA1 2PH
www.aaronevans.com e: office@aaronevans.com

01225 466234

This drawing is copyright. Only figured dimensions to be used. Contractors not to scale from this drawing and must check all dimensions before proceeding.