



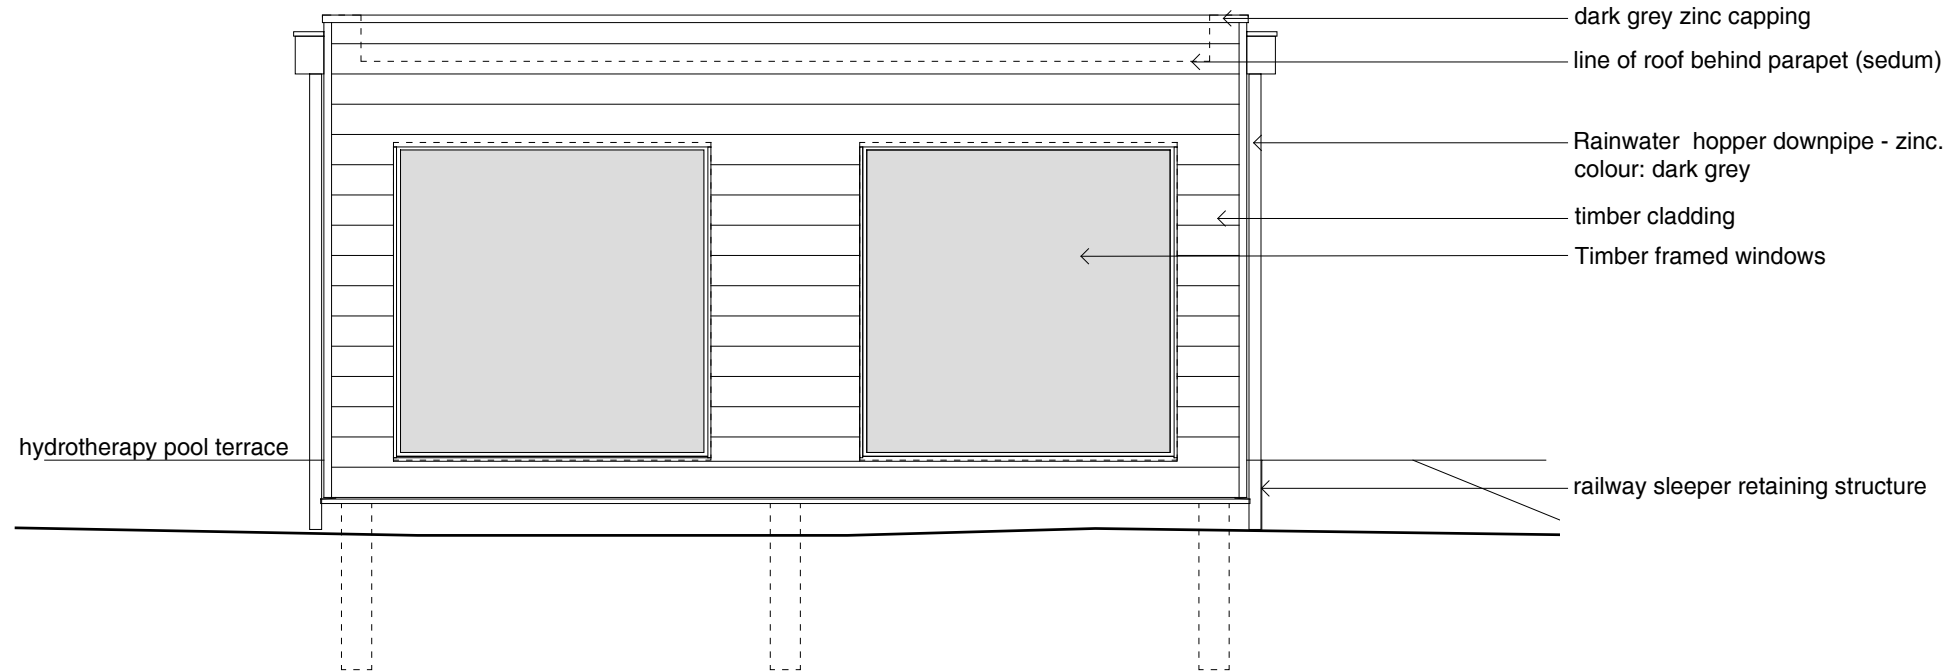


Sauna Cabana - West Elevation

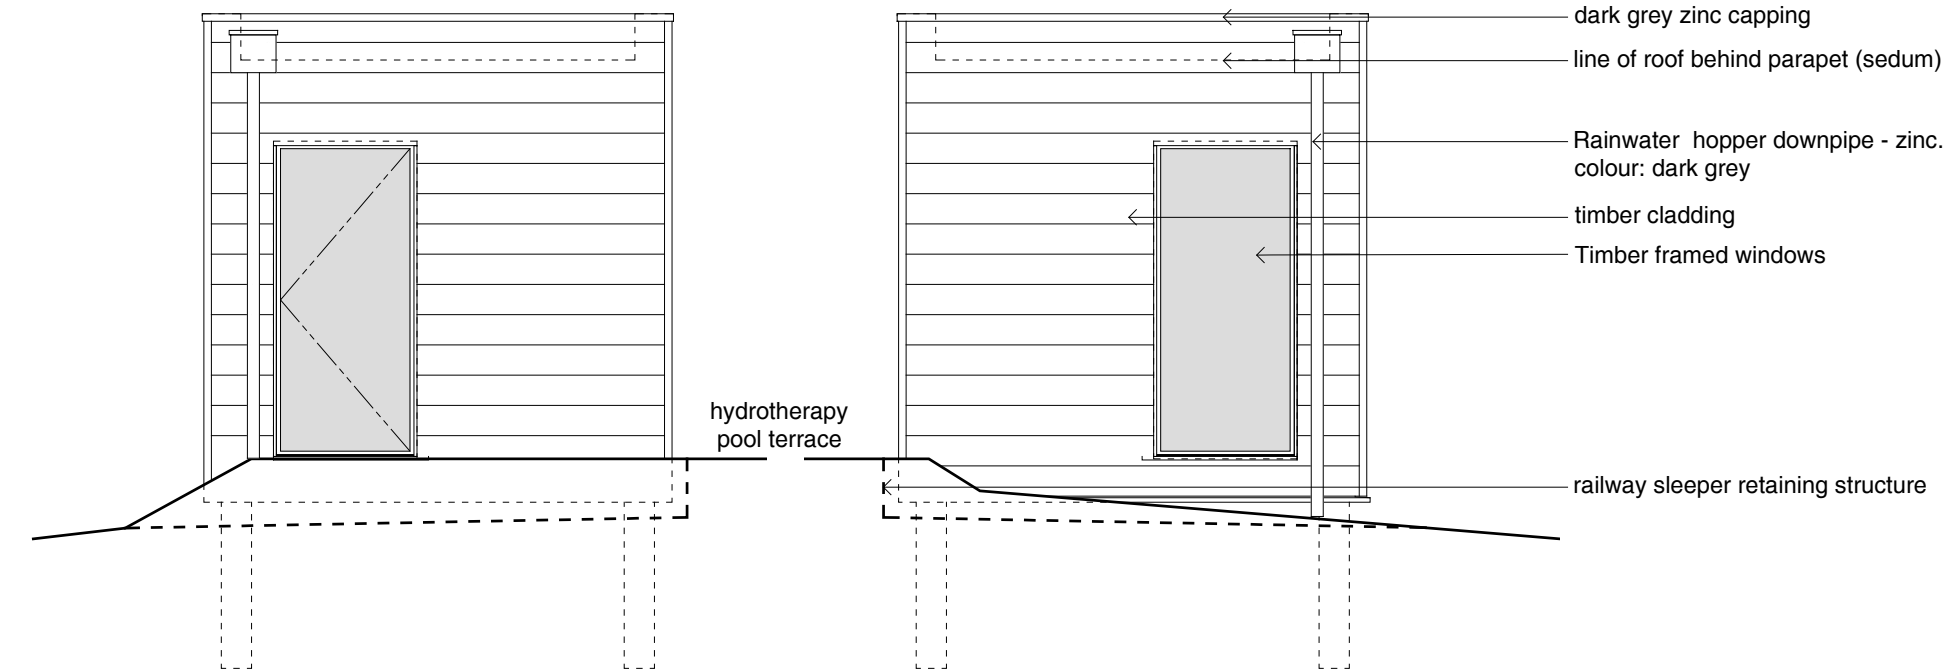


Sauna Cabana - South Elevation

Sauna Cabana - North Elevation

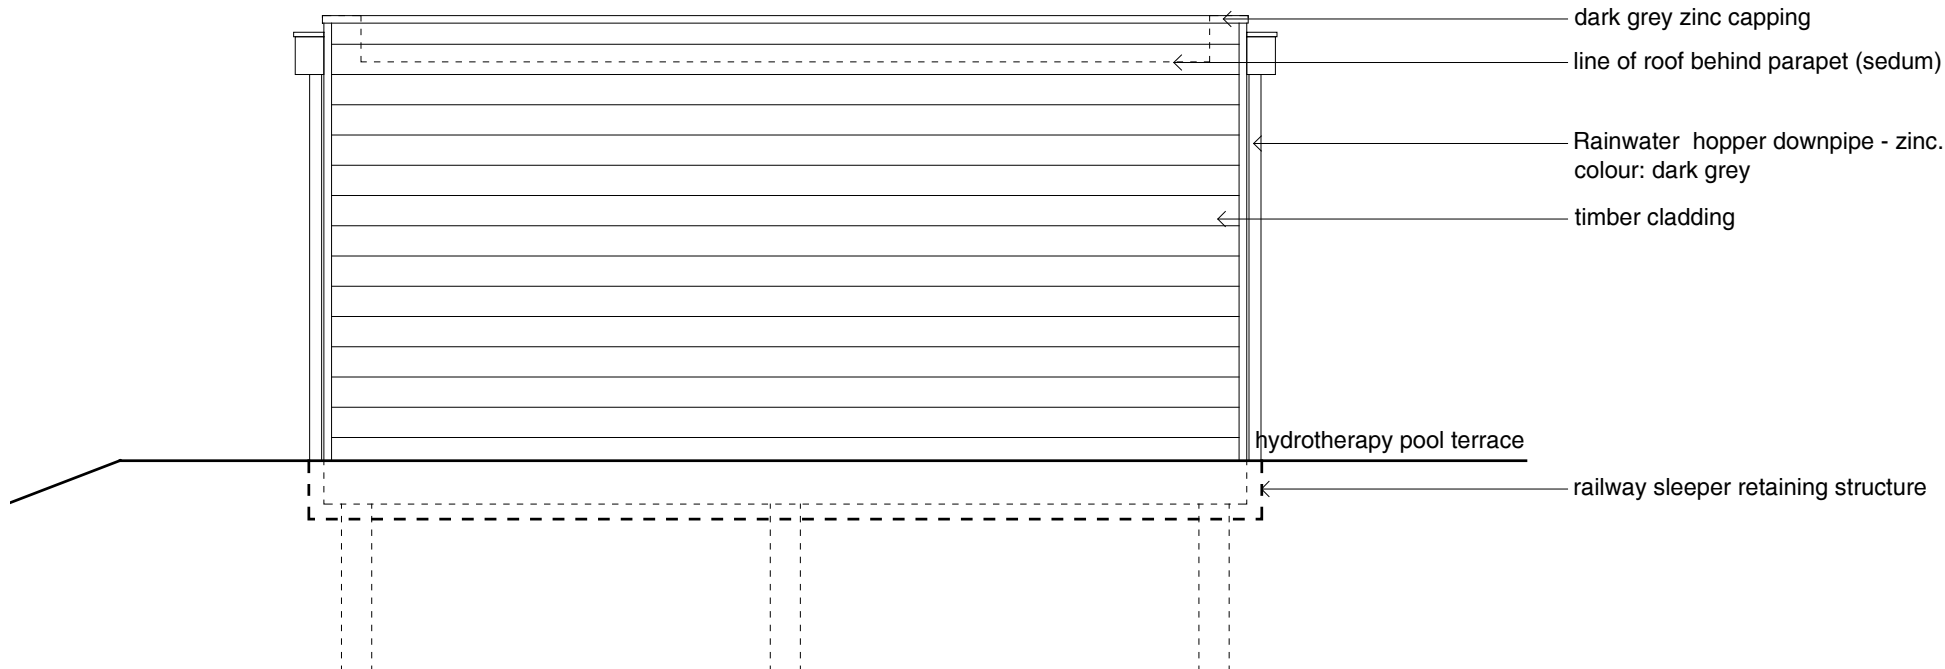

Sauna Cabana - East Elevation

Image indicating design intent

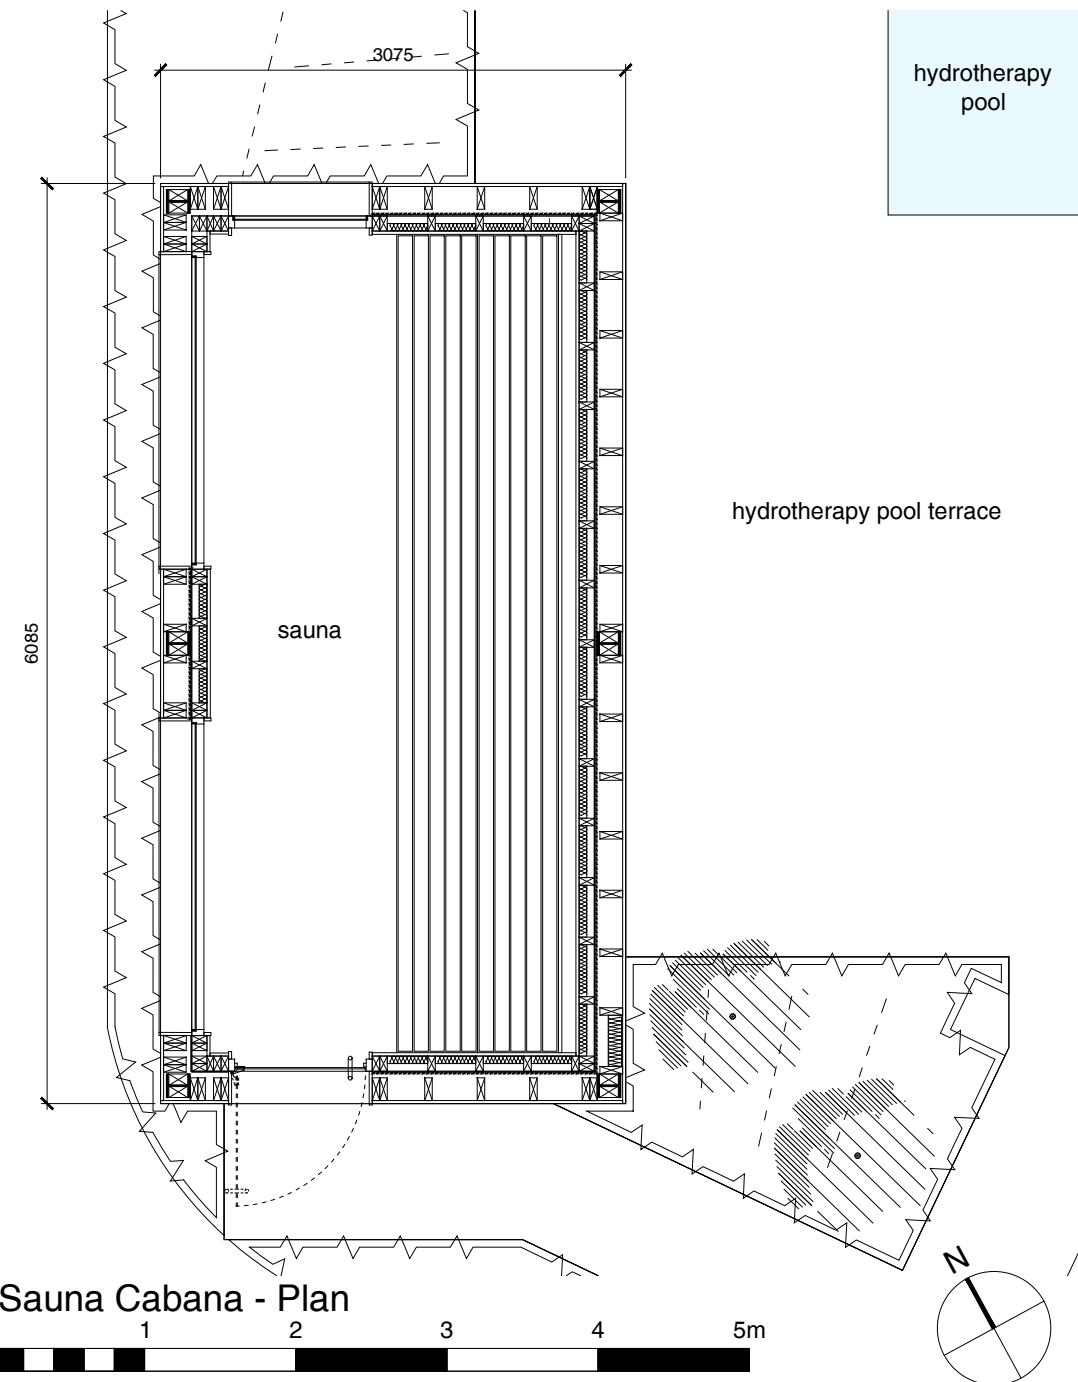

A 23.04.26 MR Issued for VAR Planning Application

Client Bishopstrow House Ltd

Drwg No. 1501 437 A

Project Bishopstrow House

Scale 1:50 @ A3

Title Outdoor Pool - Sauna Cabana Plan and Elevation

Date APR.26

Drawn MR Checked KM

**AARON  
EVANS**  
ARCHITECTS

**RIBA**  
Chartered Practice

Aaron Evans Architects Ltd 3 Gay Street, Bath, BA1 2PH  
www.aaronevans.com e: office@aaronevans.com

01225 466234

This drawing is copyright. Only figured dimensions to be used. Contractors not to scale from this drawing and must check all dimensions before proceeding.