




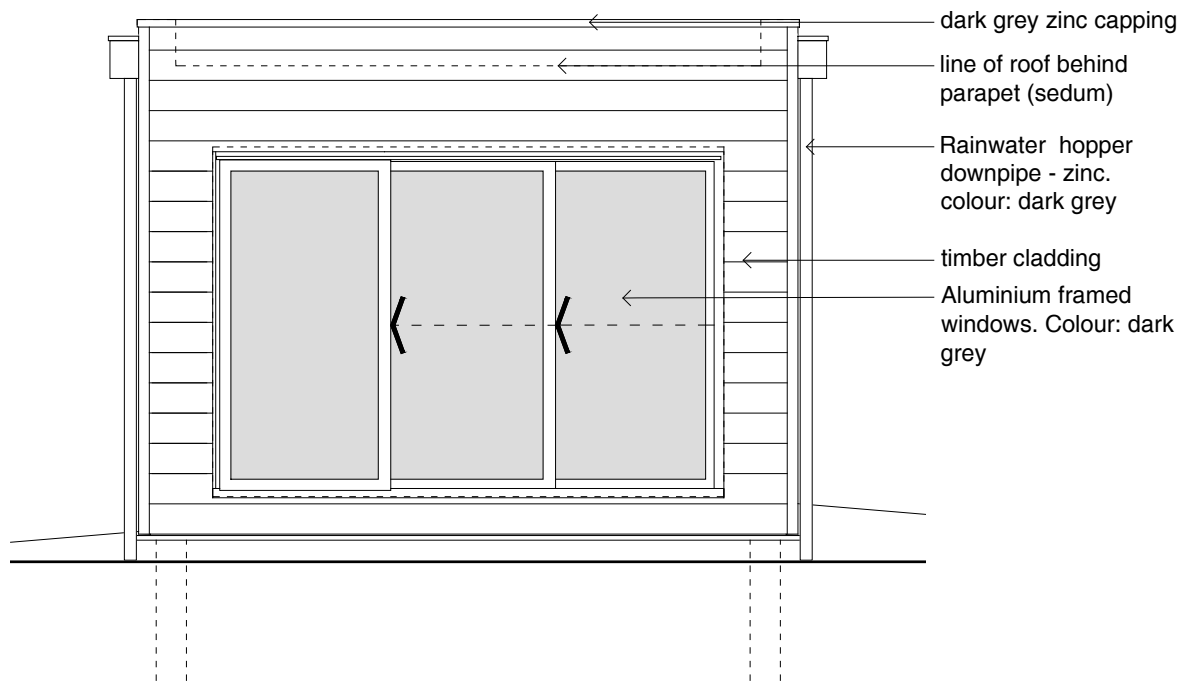


Treatment Cabana - West Elevation

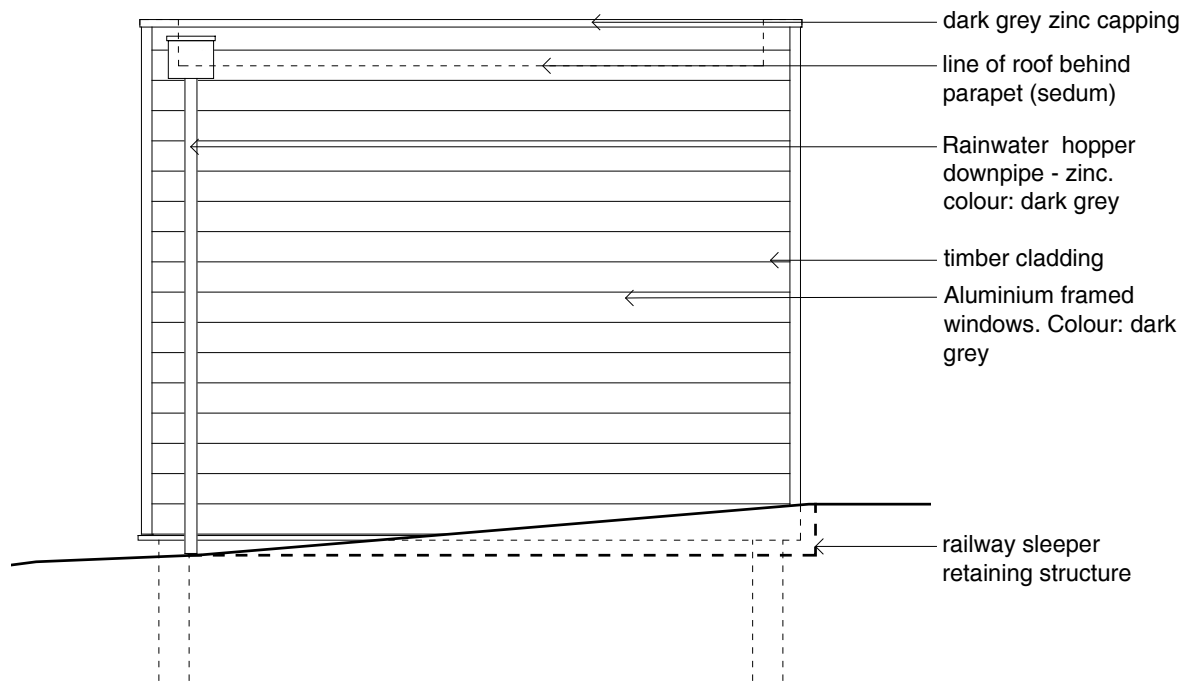

Treatment Cabana - South Elevation

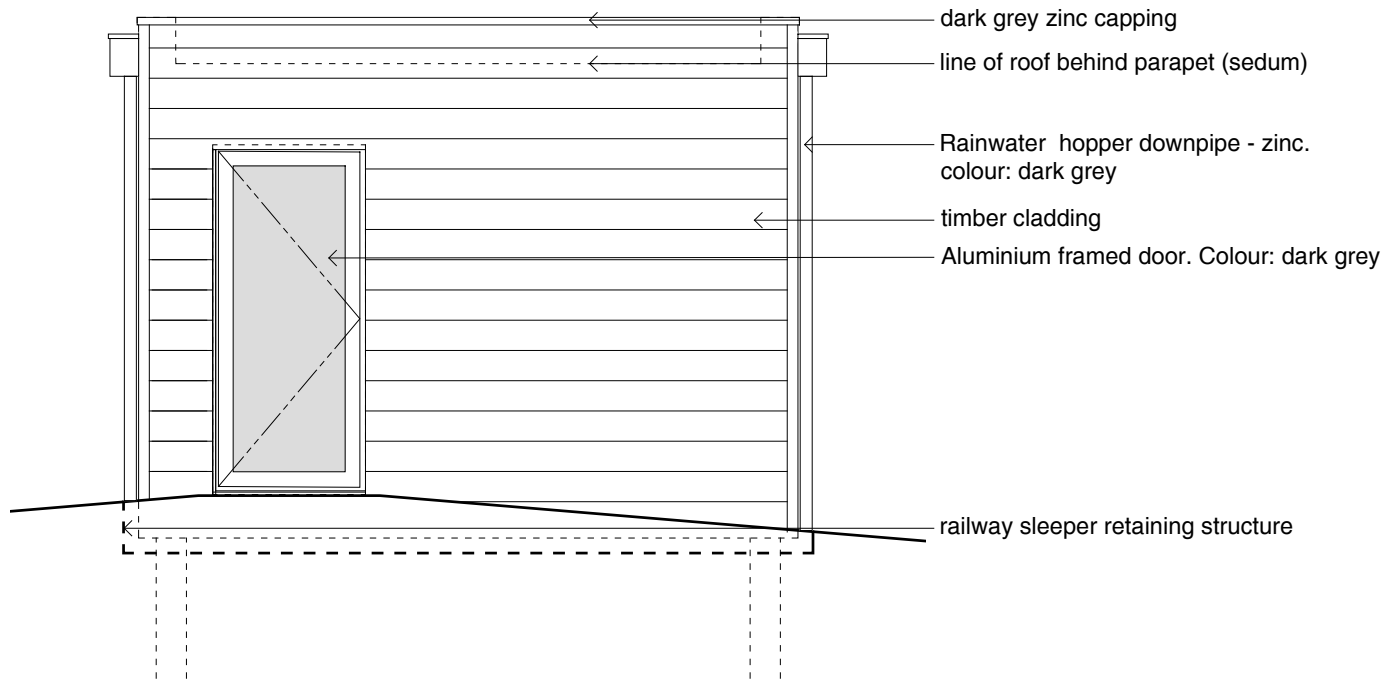


Treatment Cabana - East Elevation

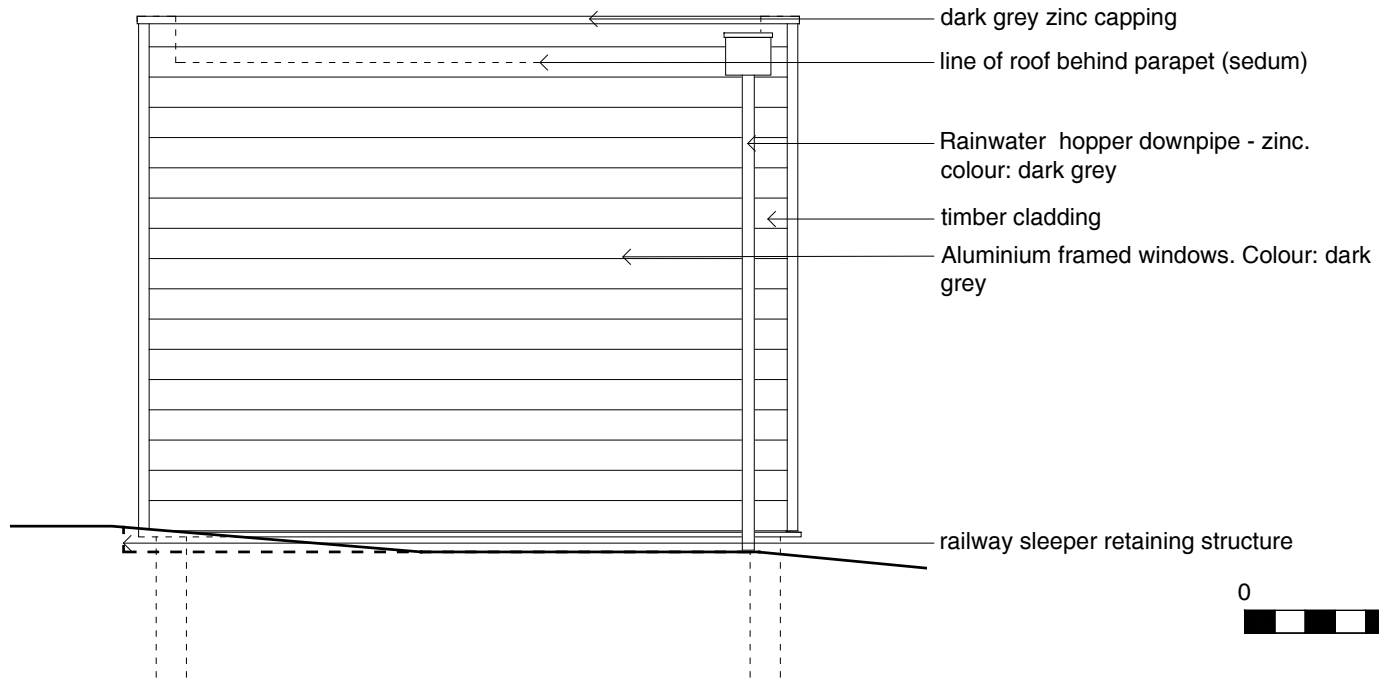

Treatment Cabana - North Elevation



Image indicating design intent

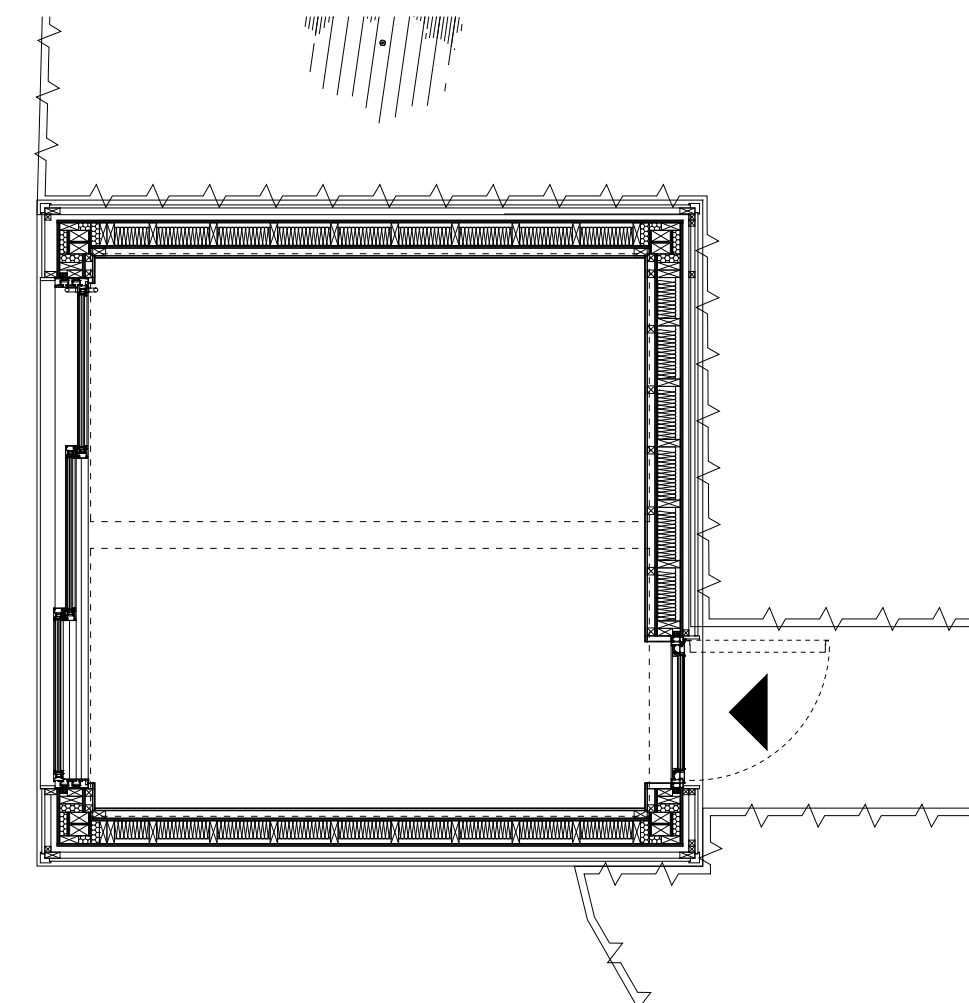

Treatment Cabana Plan

A 23.04.26 MR Issued for VAR Planning Application

Client Bishopstrow House Ltd

Drwg No. 1501 438 A

Project Bishopstrow House

Scale 1:50 @ A3

Title Outdoor Pool - Treatment Cabana Plan and Elevations

Date APR. 26

Drawn MR Checked KM

AARON EVANS
ARCHITECTS



RIBA
Chartered Practice

Aaron Evans Architects Ltd 3 Gay Street, Bath, BA1 2PH
www.aaronevans.com e: office@aaronevans.com

01225 466234

This drawing is copyright. Only figured dimensions to be used. Contractors not to scale from this drawing and must check all dimensions before proceeding.