



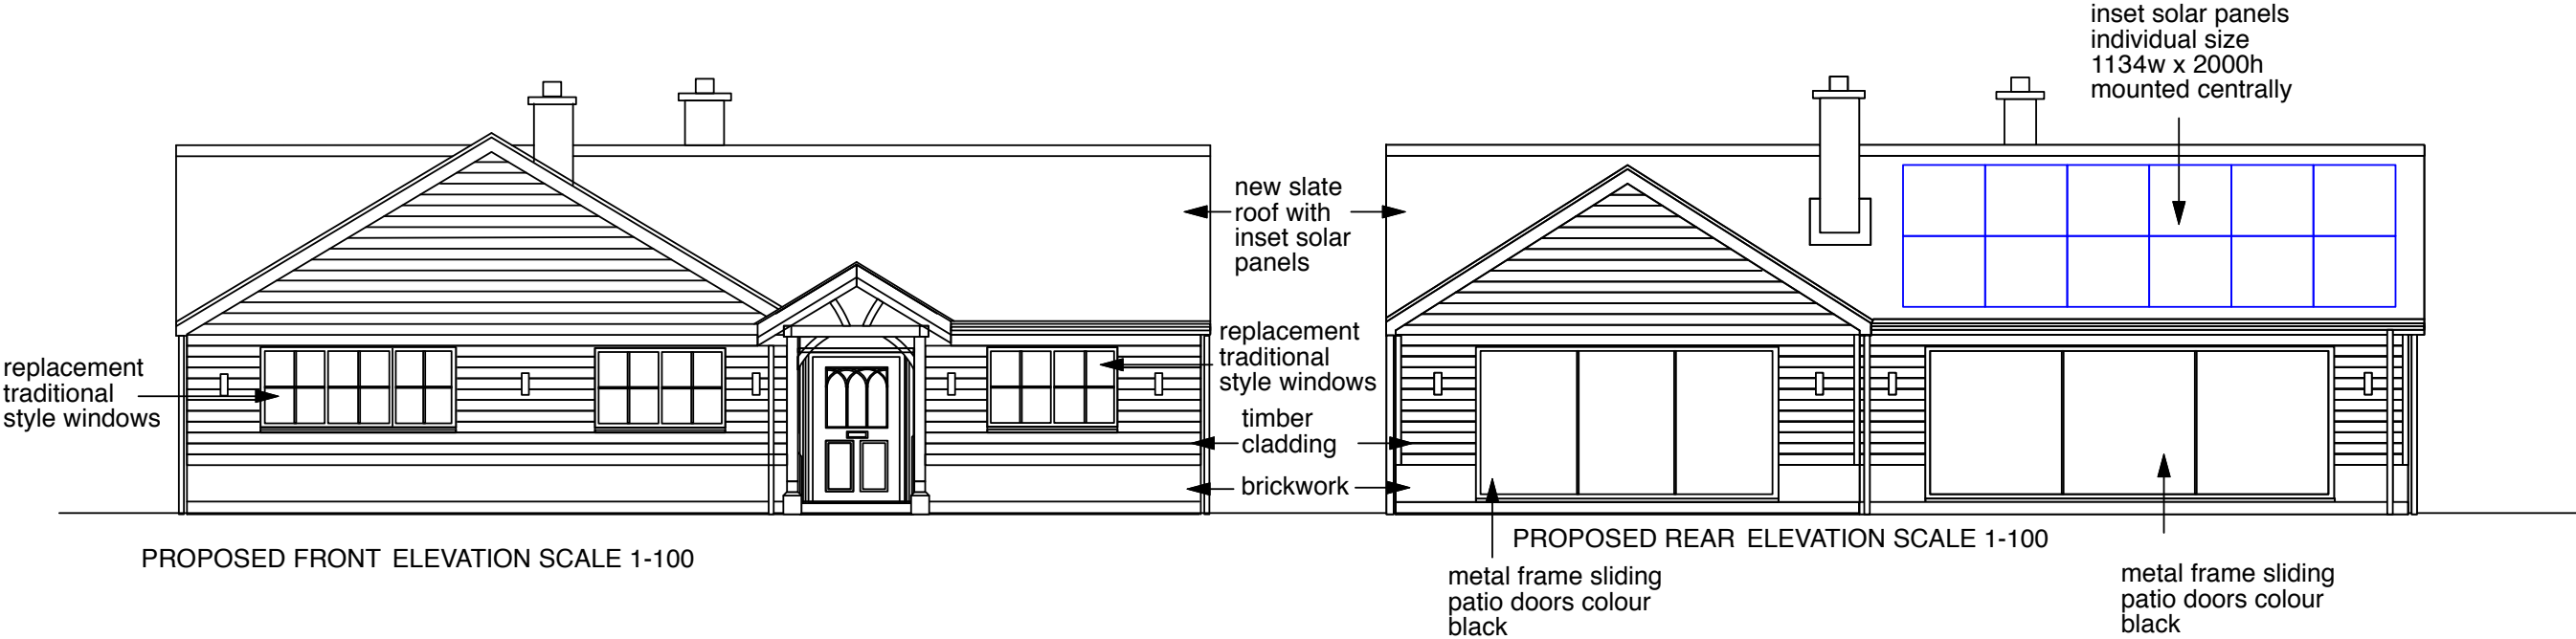


PROPOSED FRONT ELEVATION SCALE 1-100

PROPOSED REAR ELEVATION SCALE 1-100

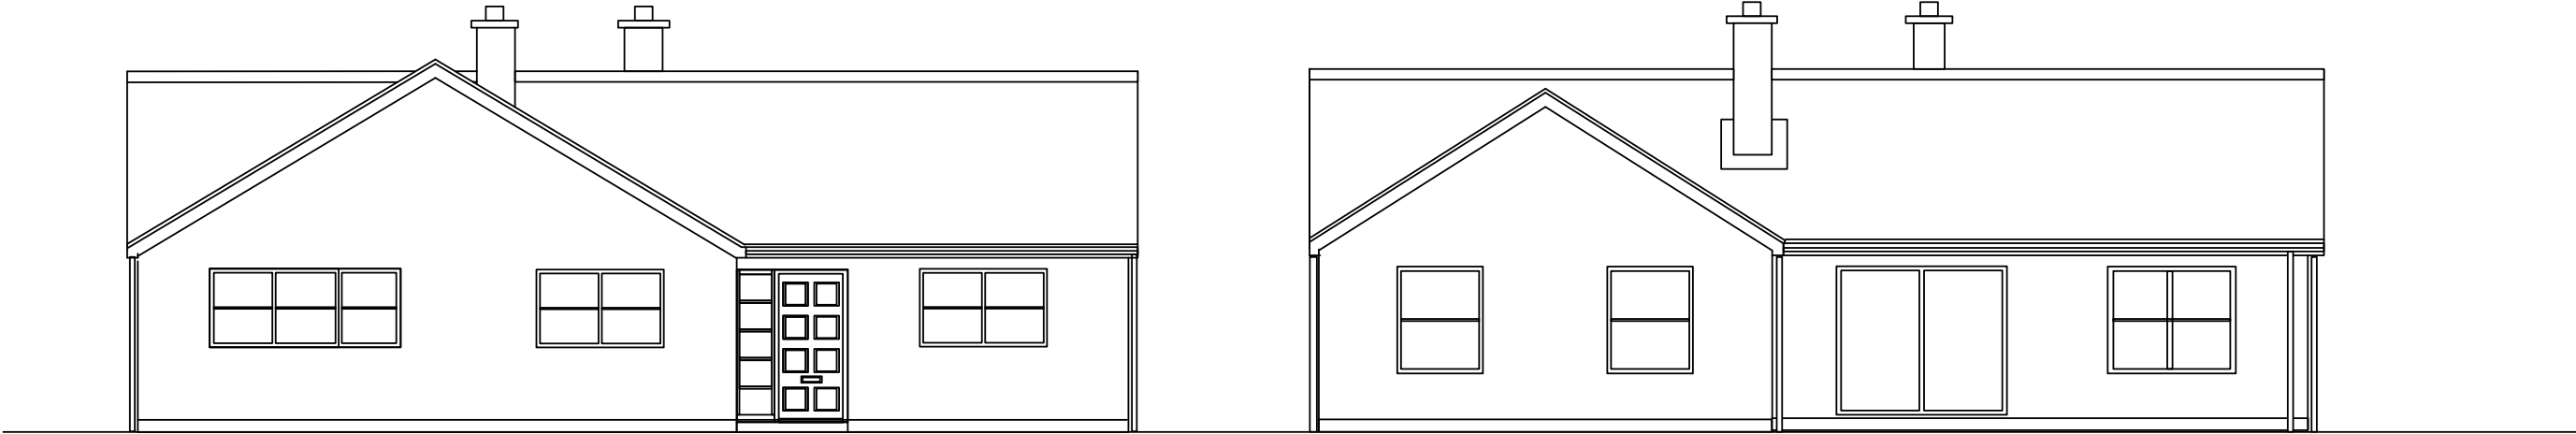


EXISTING FRONT ELEVATION SCALE 1-100


EXISTING REAR ELEVATION SCALE 1-100

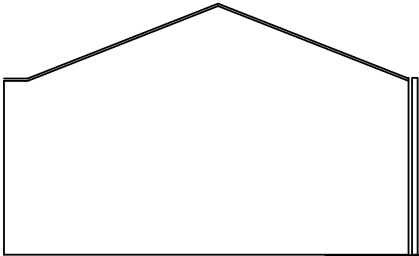


EXISTING SIDE SECTION SCALE 1-100

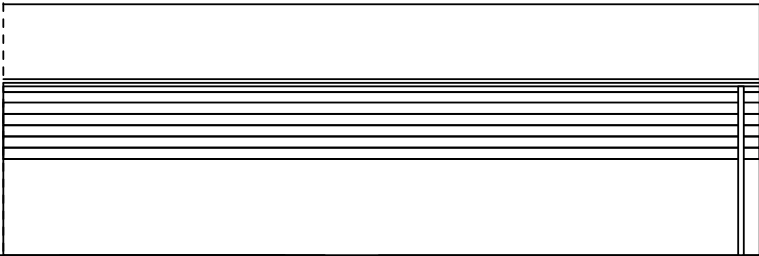


EXISTING REAR OF GARAGE & WORK SHOP ELEVATION SCALE 1-100

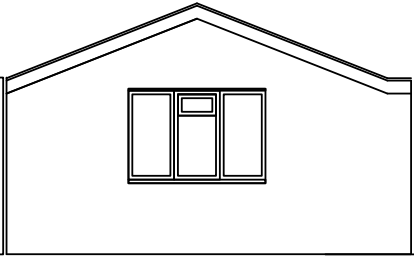


EXISTING SIDE GARAGE ELEVATION SCALE 1-100

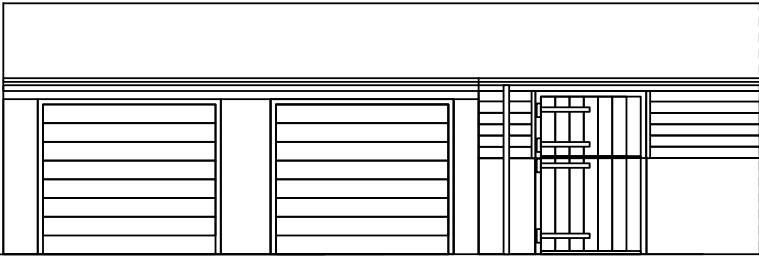

EXISTING FRONT OF GARAGE & WORK SHOP ELEVATION SCALE 1-100

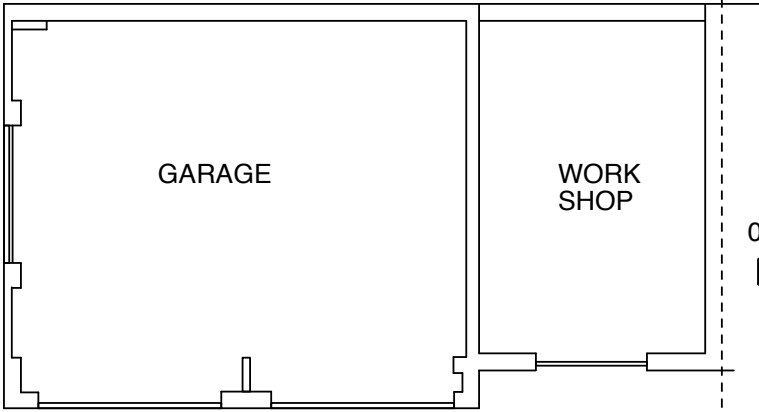

EXISTING PLAN SCALE 1-100

 

PAGE
SIZE A3

	Address 36 Cherry Orchard Rd West Molesey Surrey KT81QZ	c : Todd Chappell t : 07525061878 e : toddchap2000@yahoo.co.uk	CLIENT	SECTION TITLE	DRAWING TITLE	SCALE	SECTION N°	DRAWING N°	REV.
			Mr Chappell	1 The Paddocks, Butts Lane, Steeple Ashton, Wiltshire BA14 6ET	Existing Elevations and Proposed Elevations	1:100 @ A3	01	02C	