



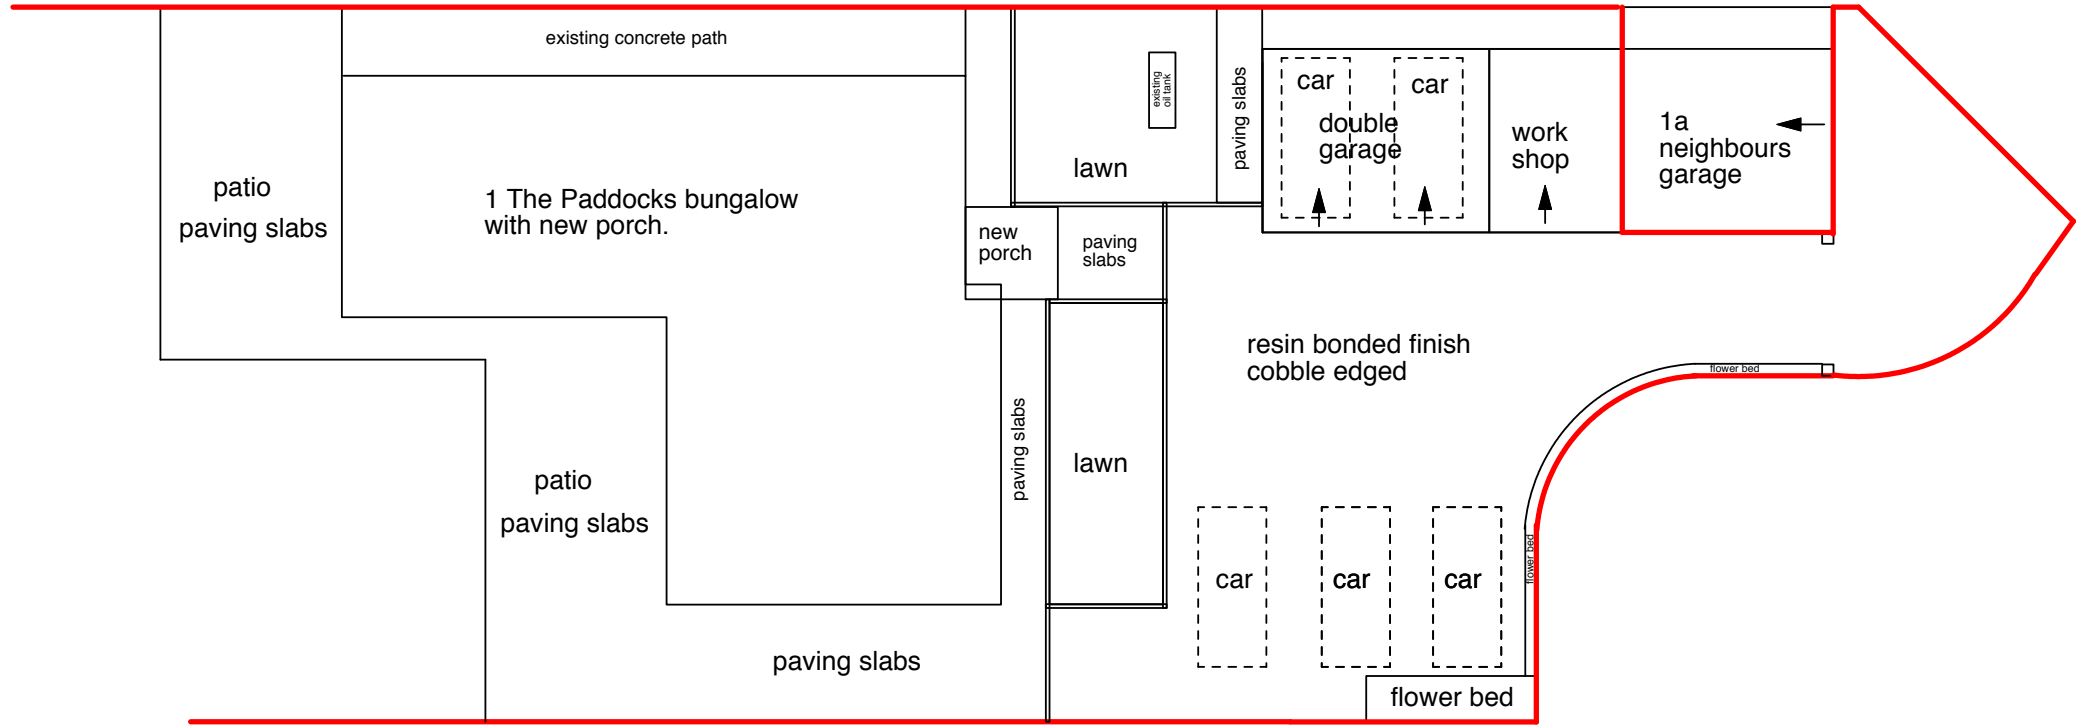

PROPOSED PARKING AND DRIVE PLAN SCALE 1-200

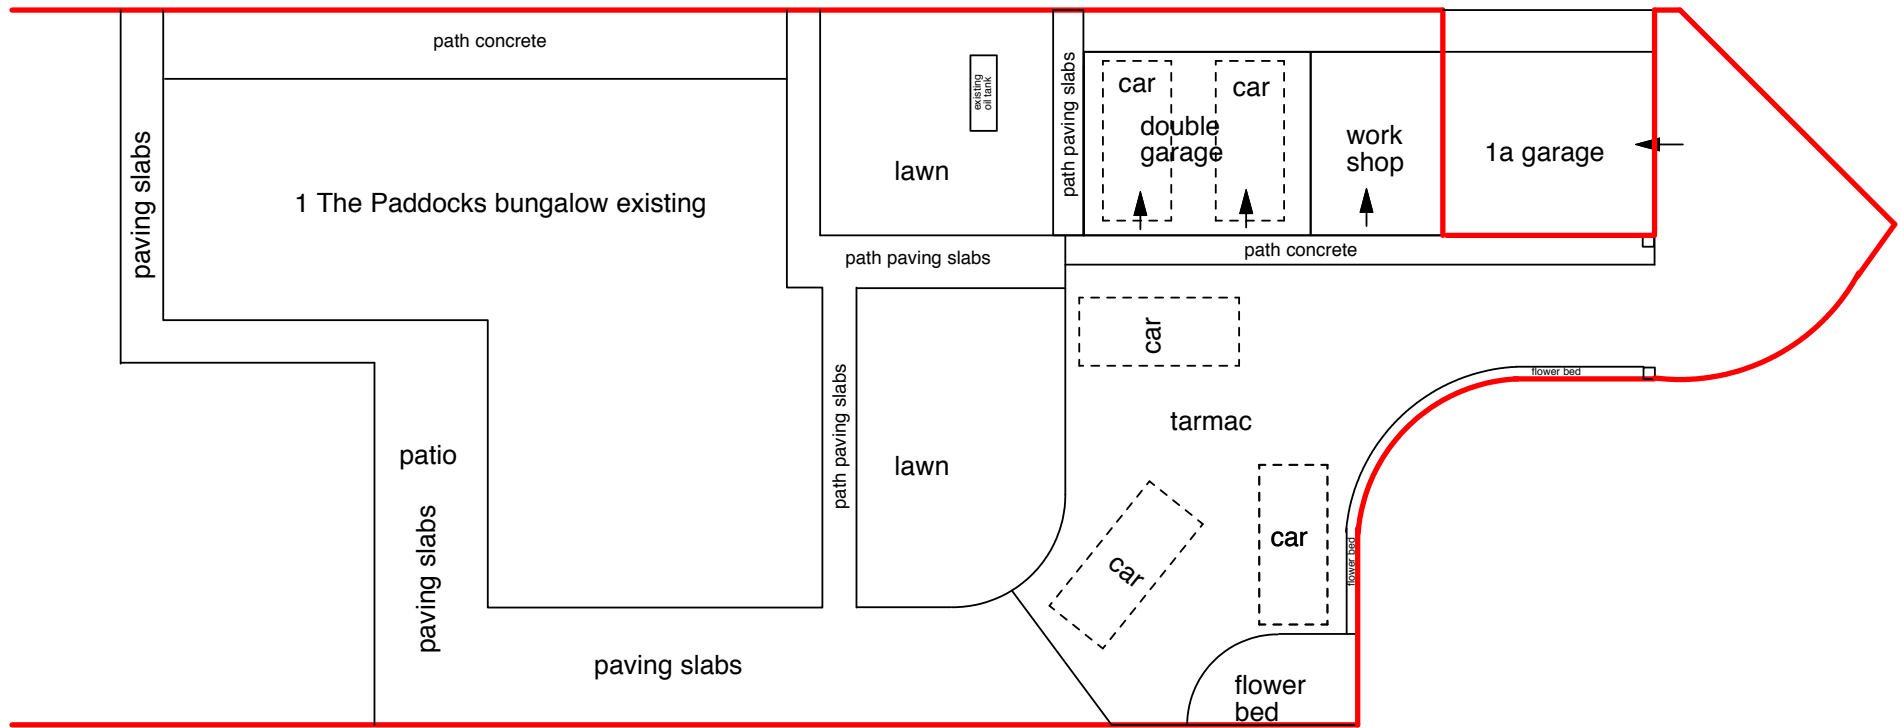

EXISTING PARKING AND DRIVE PLAN SCALE 1-200



PAGE  
SIZE A3

| REVISION | Address<br>36 Cherry Orchard Rd<br>West Molesey<br>Surrey KT81QZ | c : Todd Chappell<br>t : 07525061878<br>e : toddchap2000@yahoo.co.uk | CLIENT      | SECTION TITLE                                                        | DRAWING TITLE                                   | SCALE         | SECTION N° | DRAWING N° REV. |
|----------|------------------------------------------------------------------|----------------------------------------------------------------------|-------------|----------------------------------------------------------------------|-------------------------------------------------|---------------|------------|-----------------|
|          |                                                                  |                                                                      | Mr Chappell | 1 The Paddocks, Butts Lane,<br>Steeple Ashton, Wiltshire<br>BA14 6ET | Existing site plan and<br>proposed parking plan | 1:200<br>@ A3 | 01         | 08C             |