



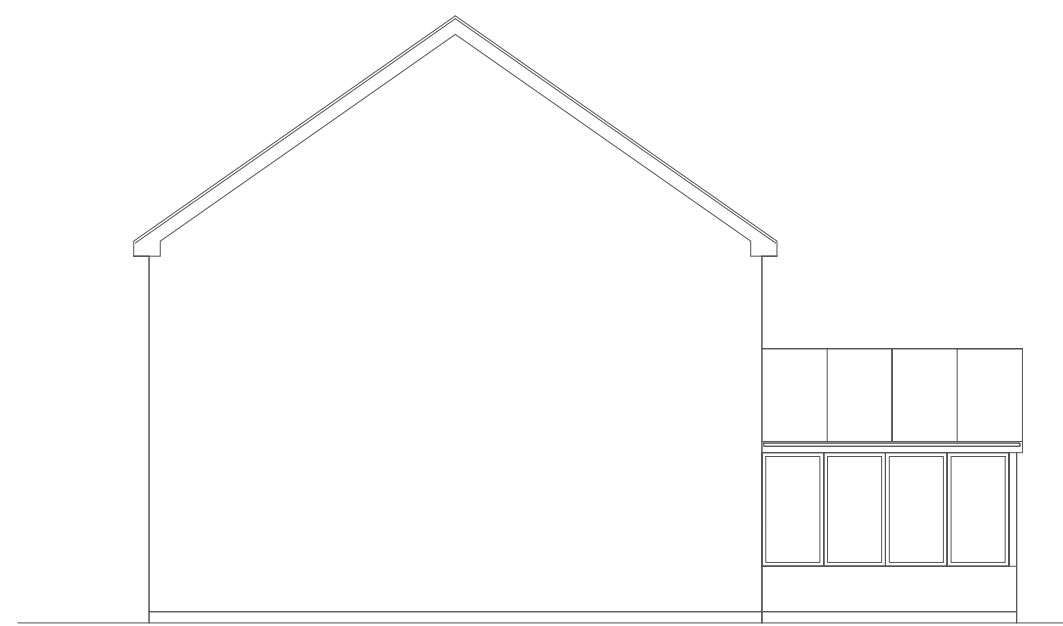


EXISTING SIDE ELEVATION




EXISTING REAR ELEVATION

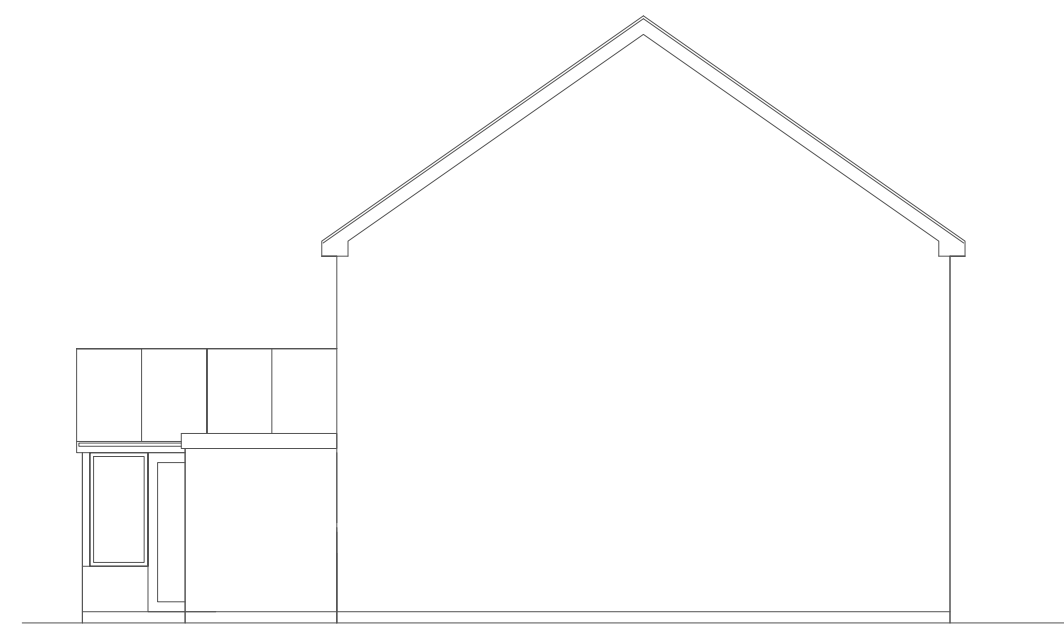


EXISTING SIDE ELEVATION

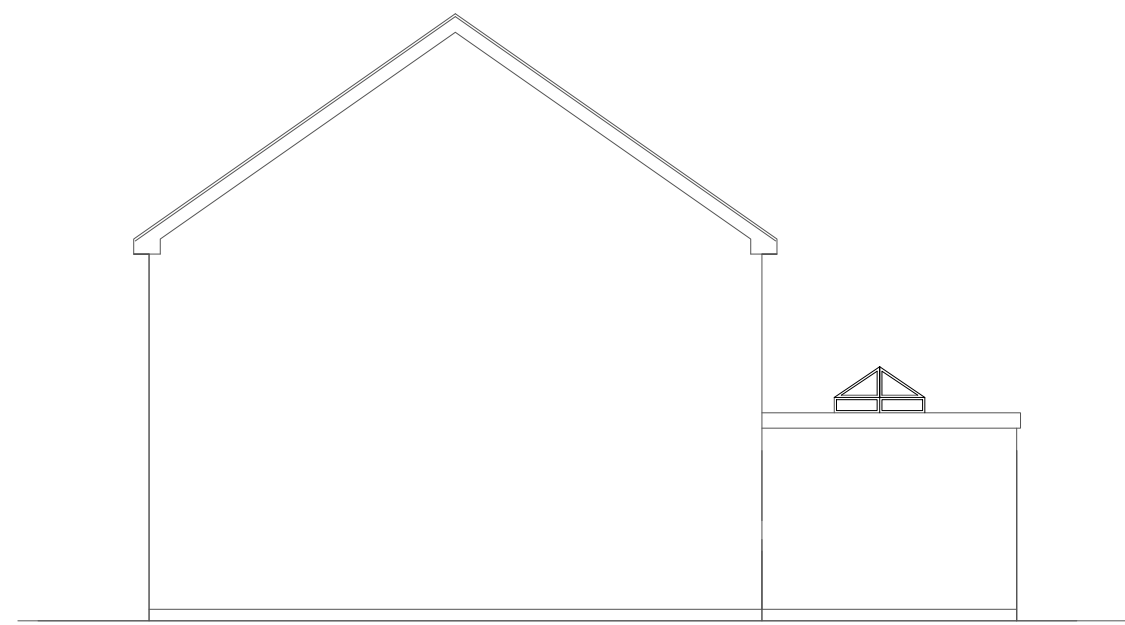



PROPOSED SIDE ELEVATION

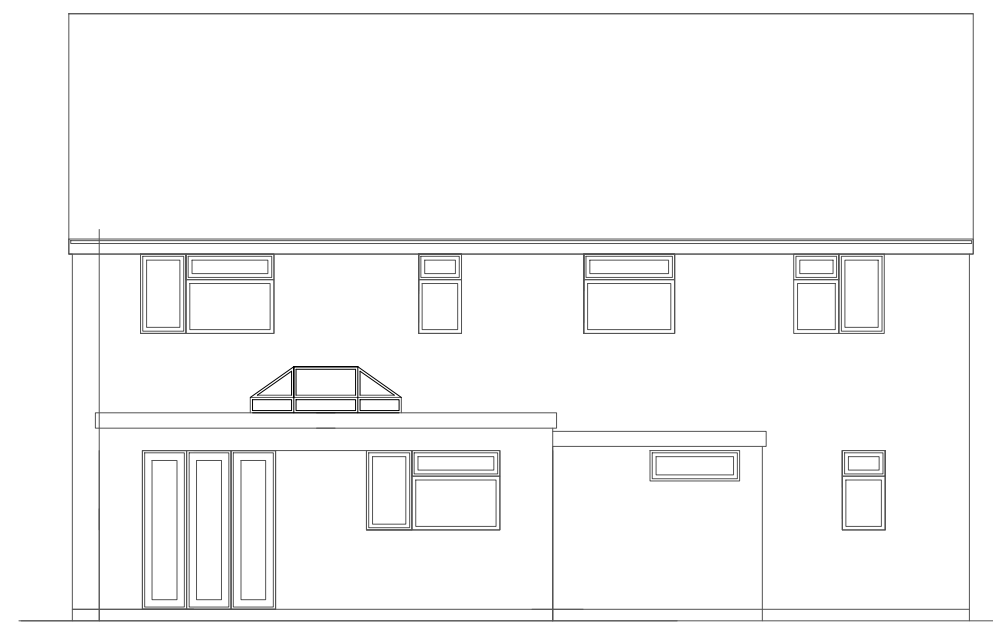


PROPOSED REAR ELEVATION

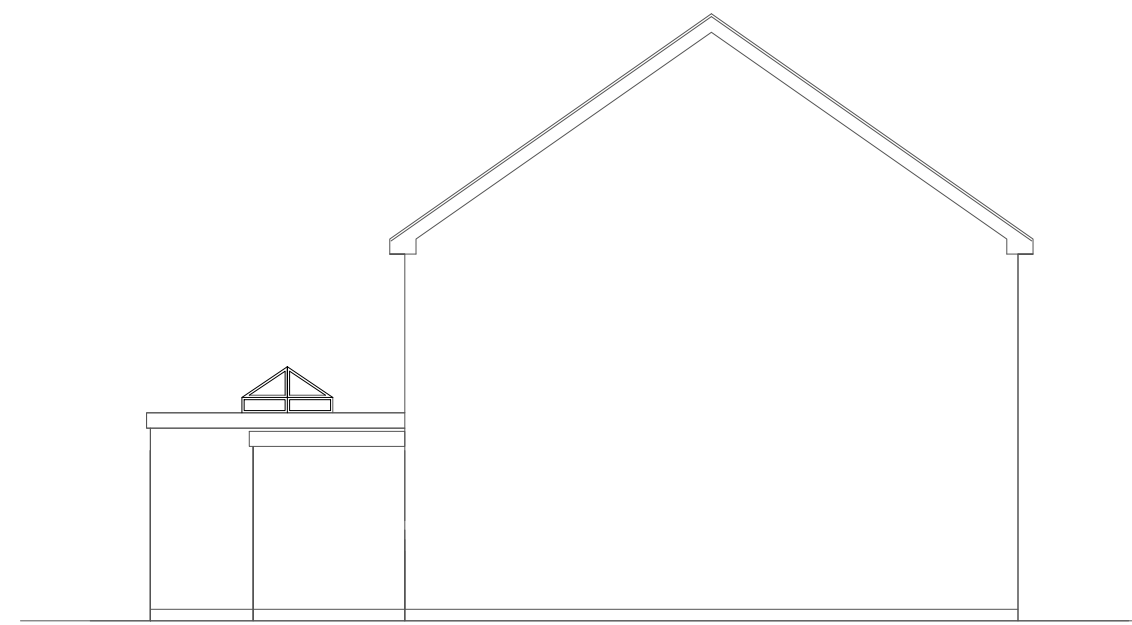



PROPOSED SIDE ELEVATION

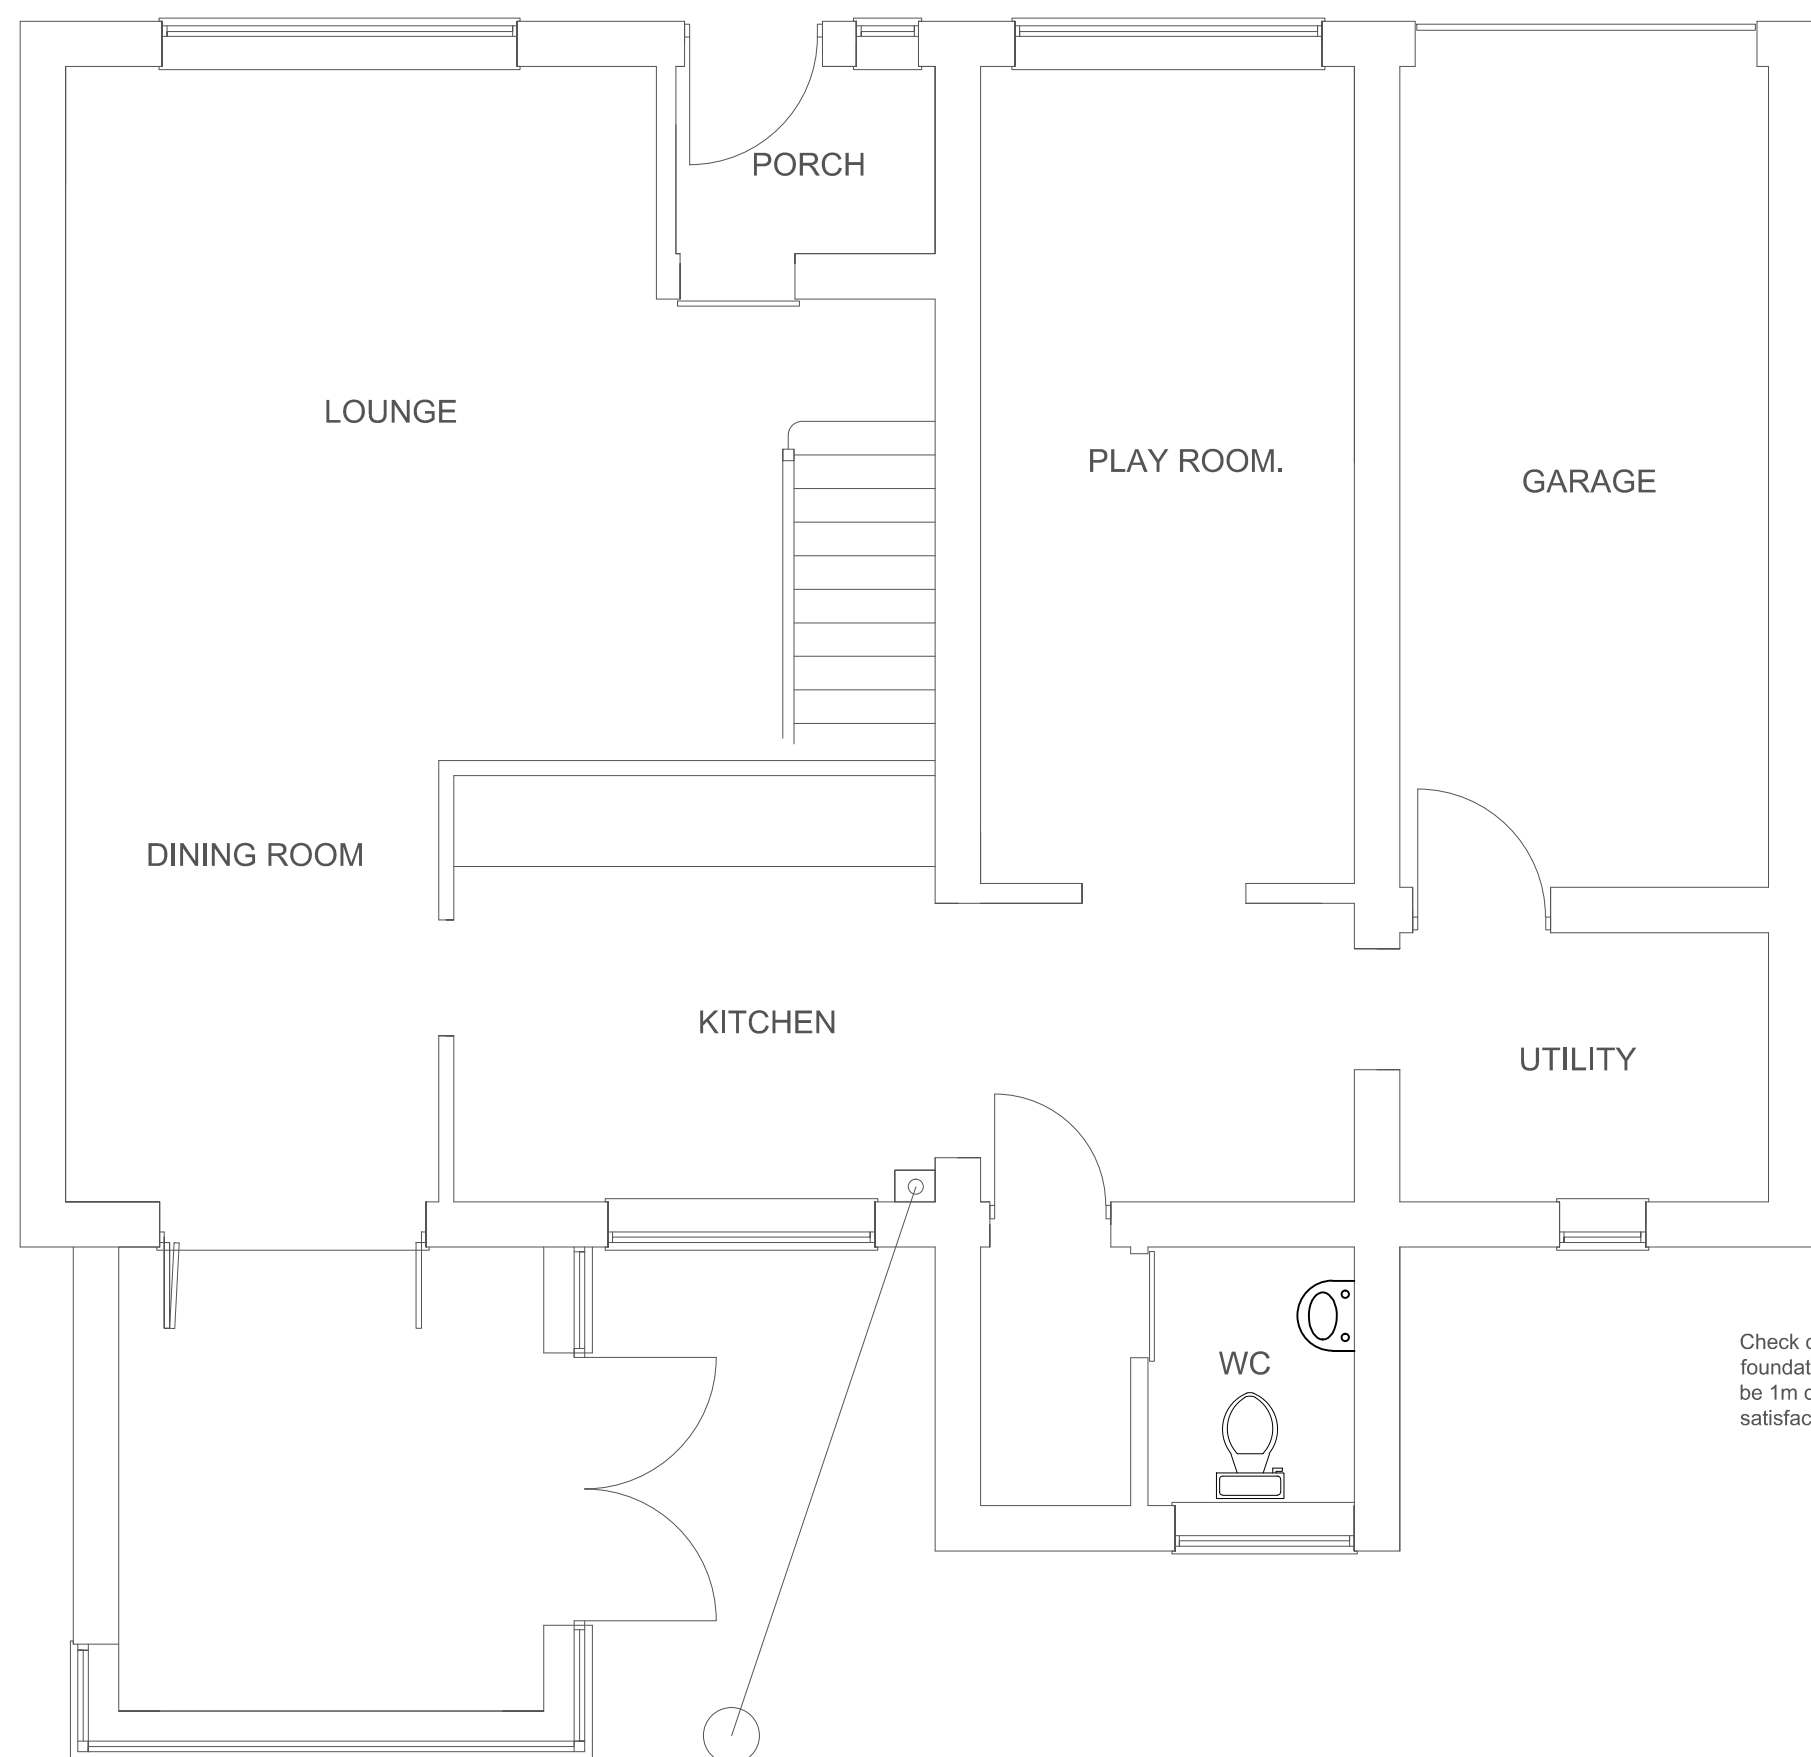 Block Plan Scale
1:500


EXISTING GROUND FLOOR.

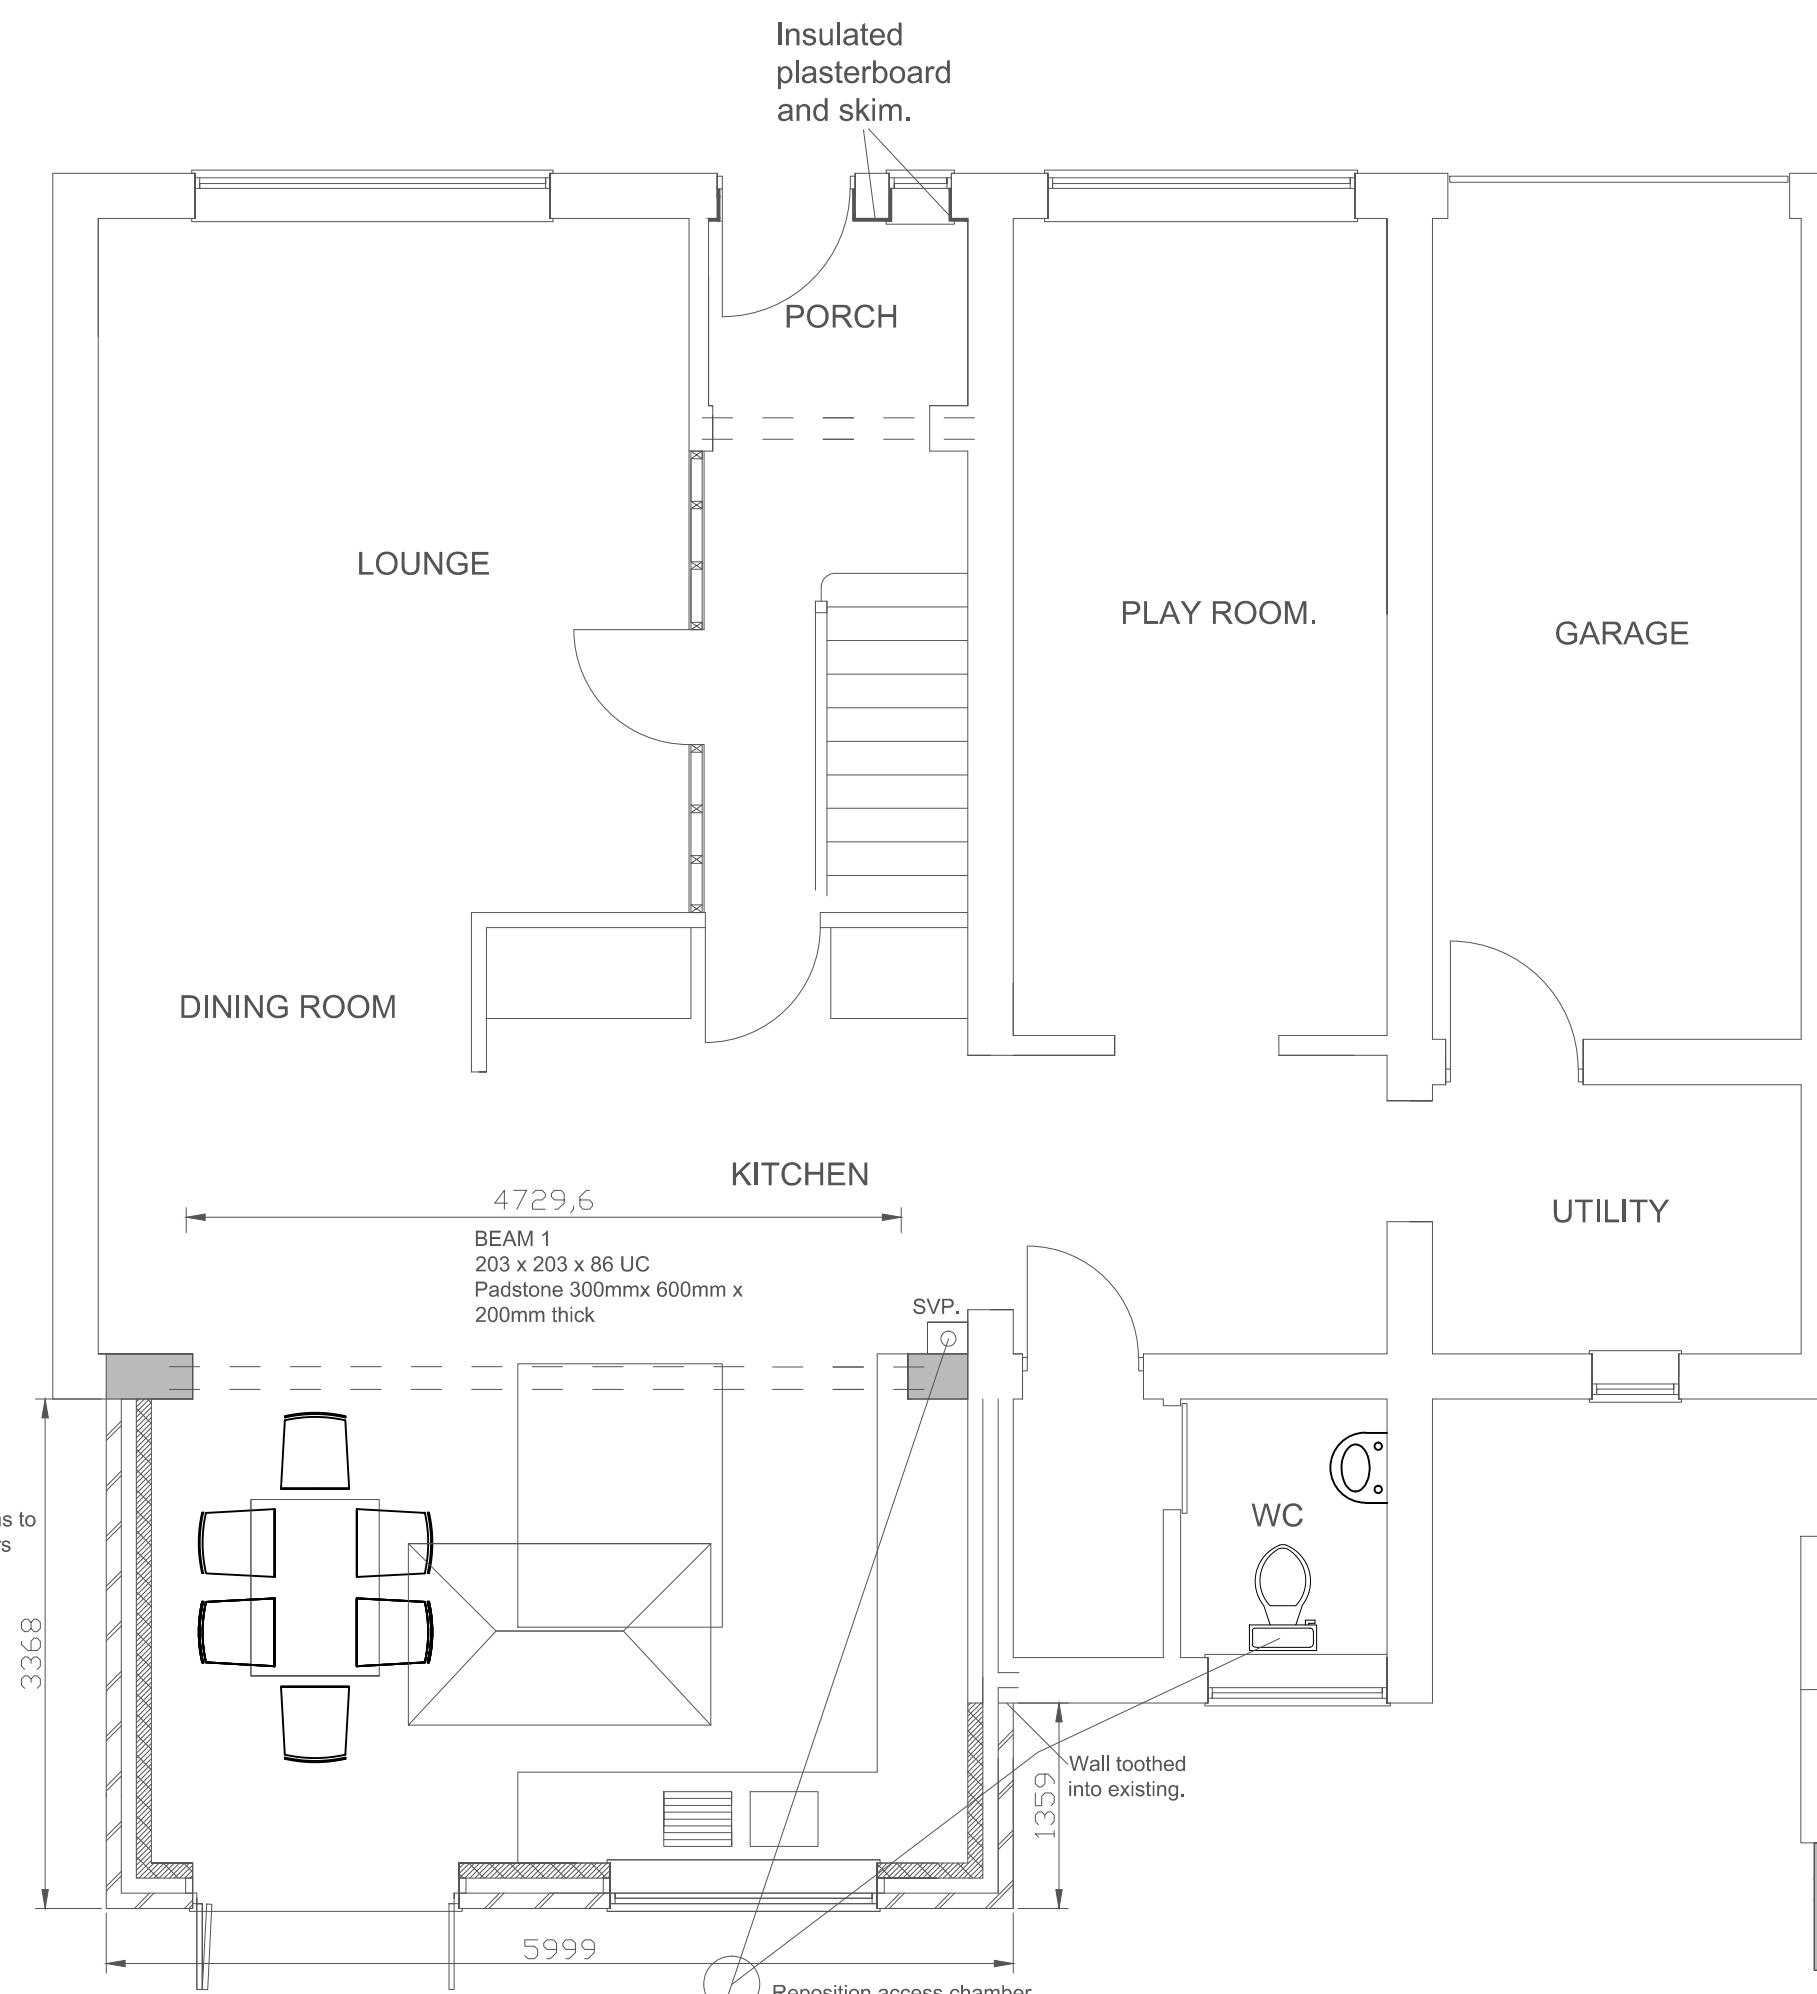


PROPOSED GROUND FLOOR.

 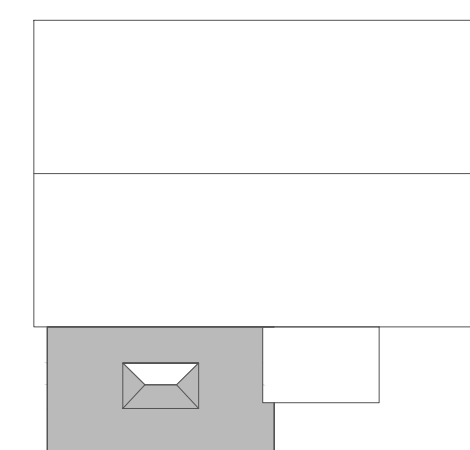Location Plan
Scale 1:1250

Roof plan Scale 1:200

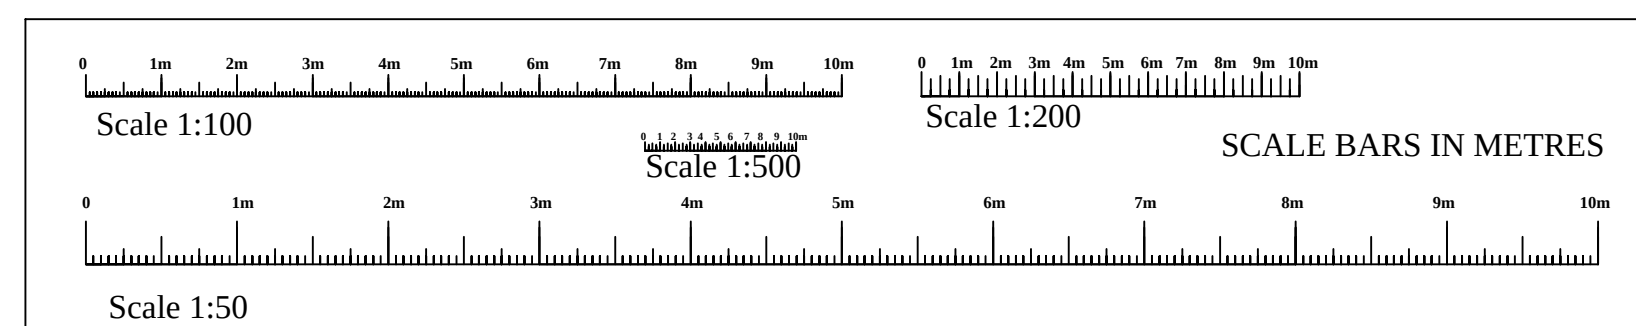

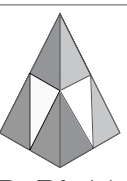client	Jenny Cowley.
SITE ADDRESS	21 Bishopsfield Cricklade SN6 6BS
PROJECT	Proposed single storey rear extension.
 RAND PLANNING CONSULTANCY LTD	
Drawn by	Phil Rand
Drawing No	01
Scales	1:500 1:100 1:50
Date	4th April 2026
Phil Rand Cherry Tree House Clardon lane Purton, Wiltshire SN5 4HN TEL 01793 771128	