


Elevations at 1:100 Scale



South Elevation

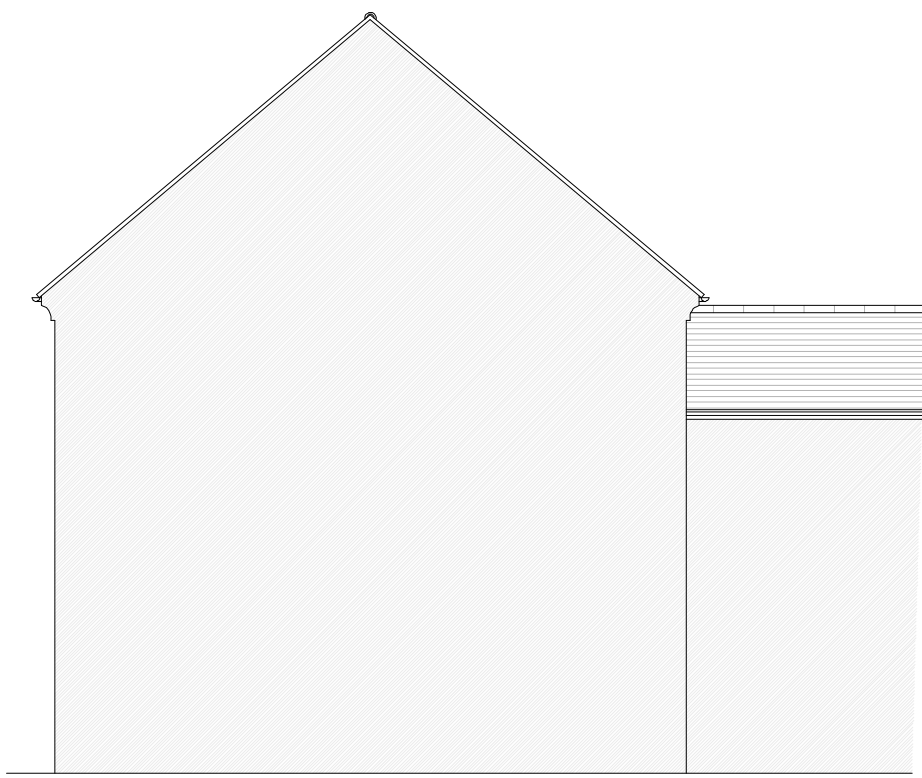


East Elevation




North Elevation



Layouts at 1:50 Scale

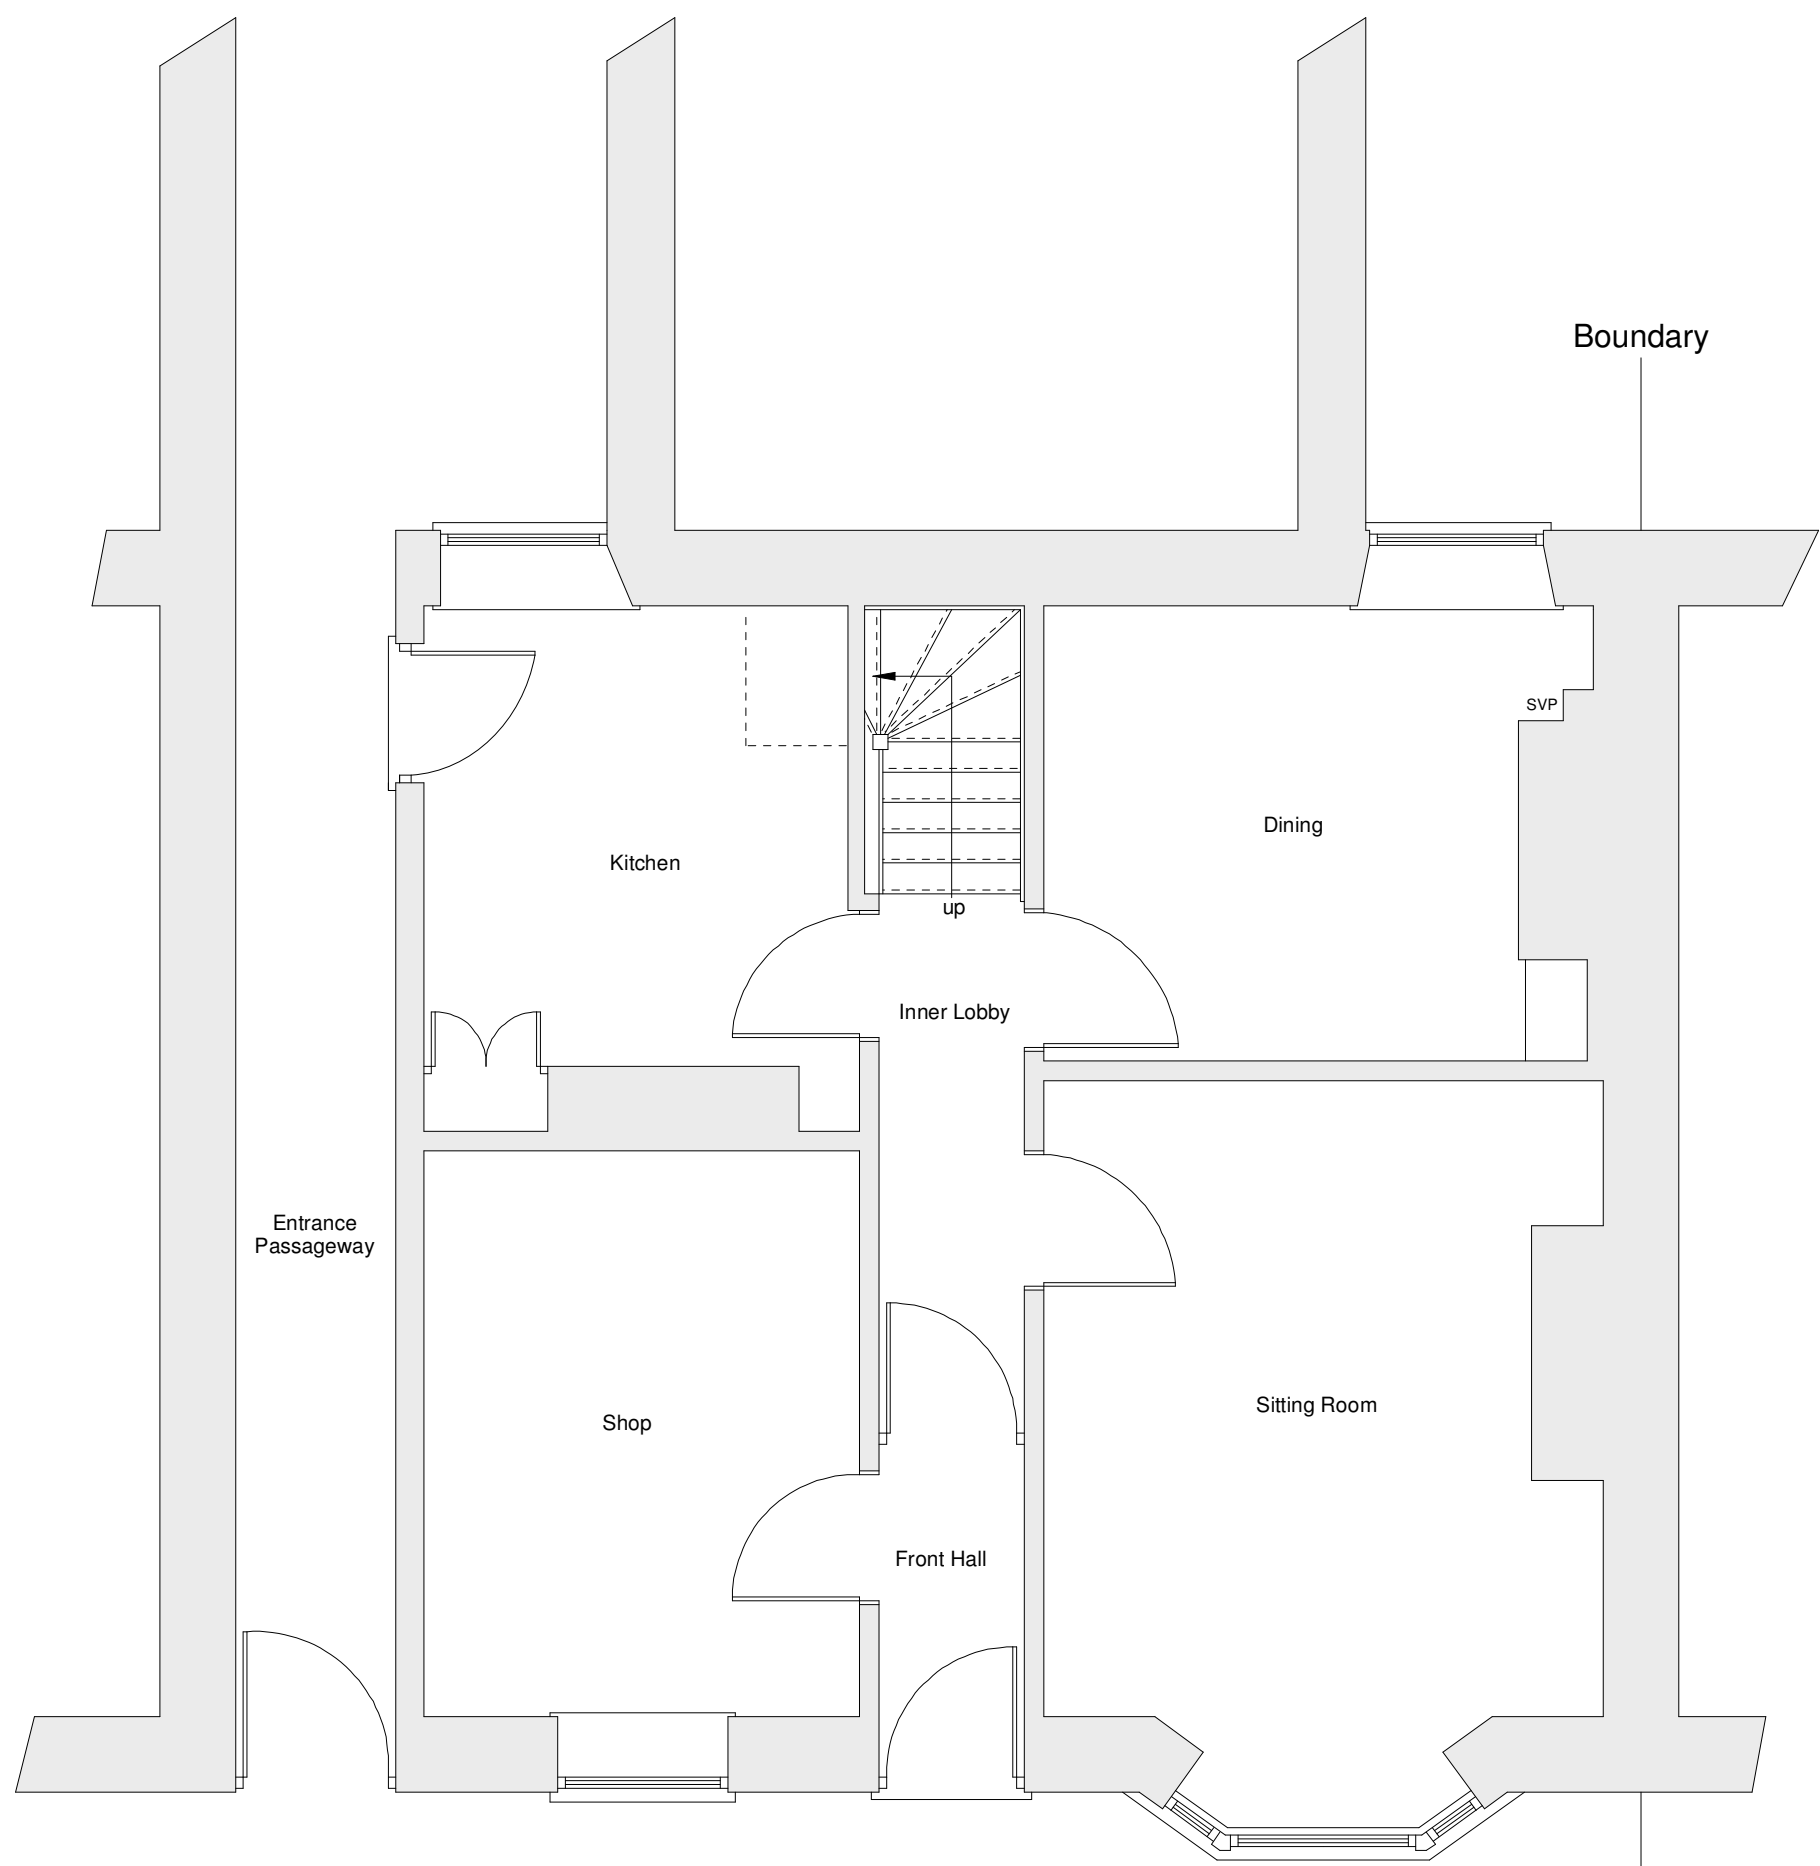

Existing Ground Floor Layout

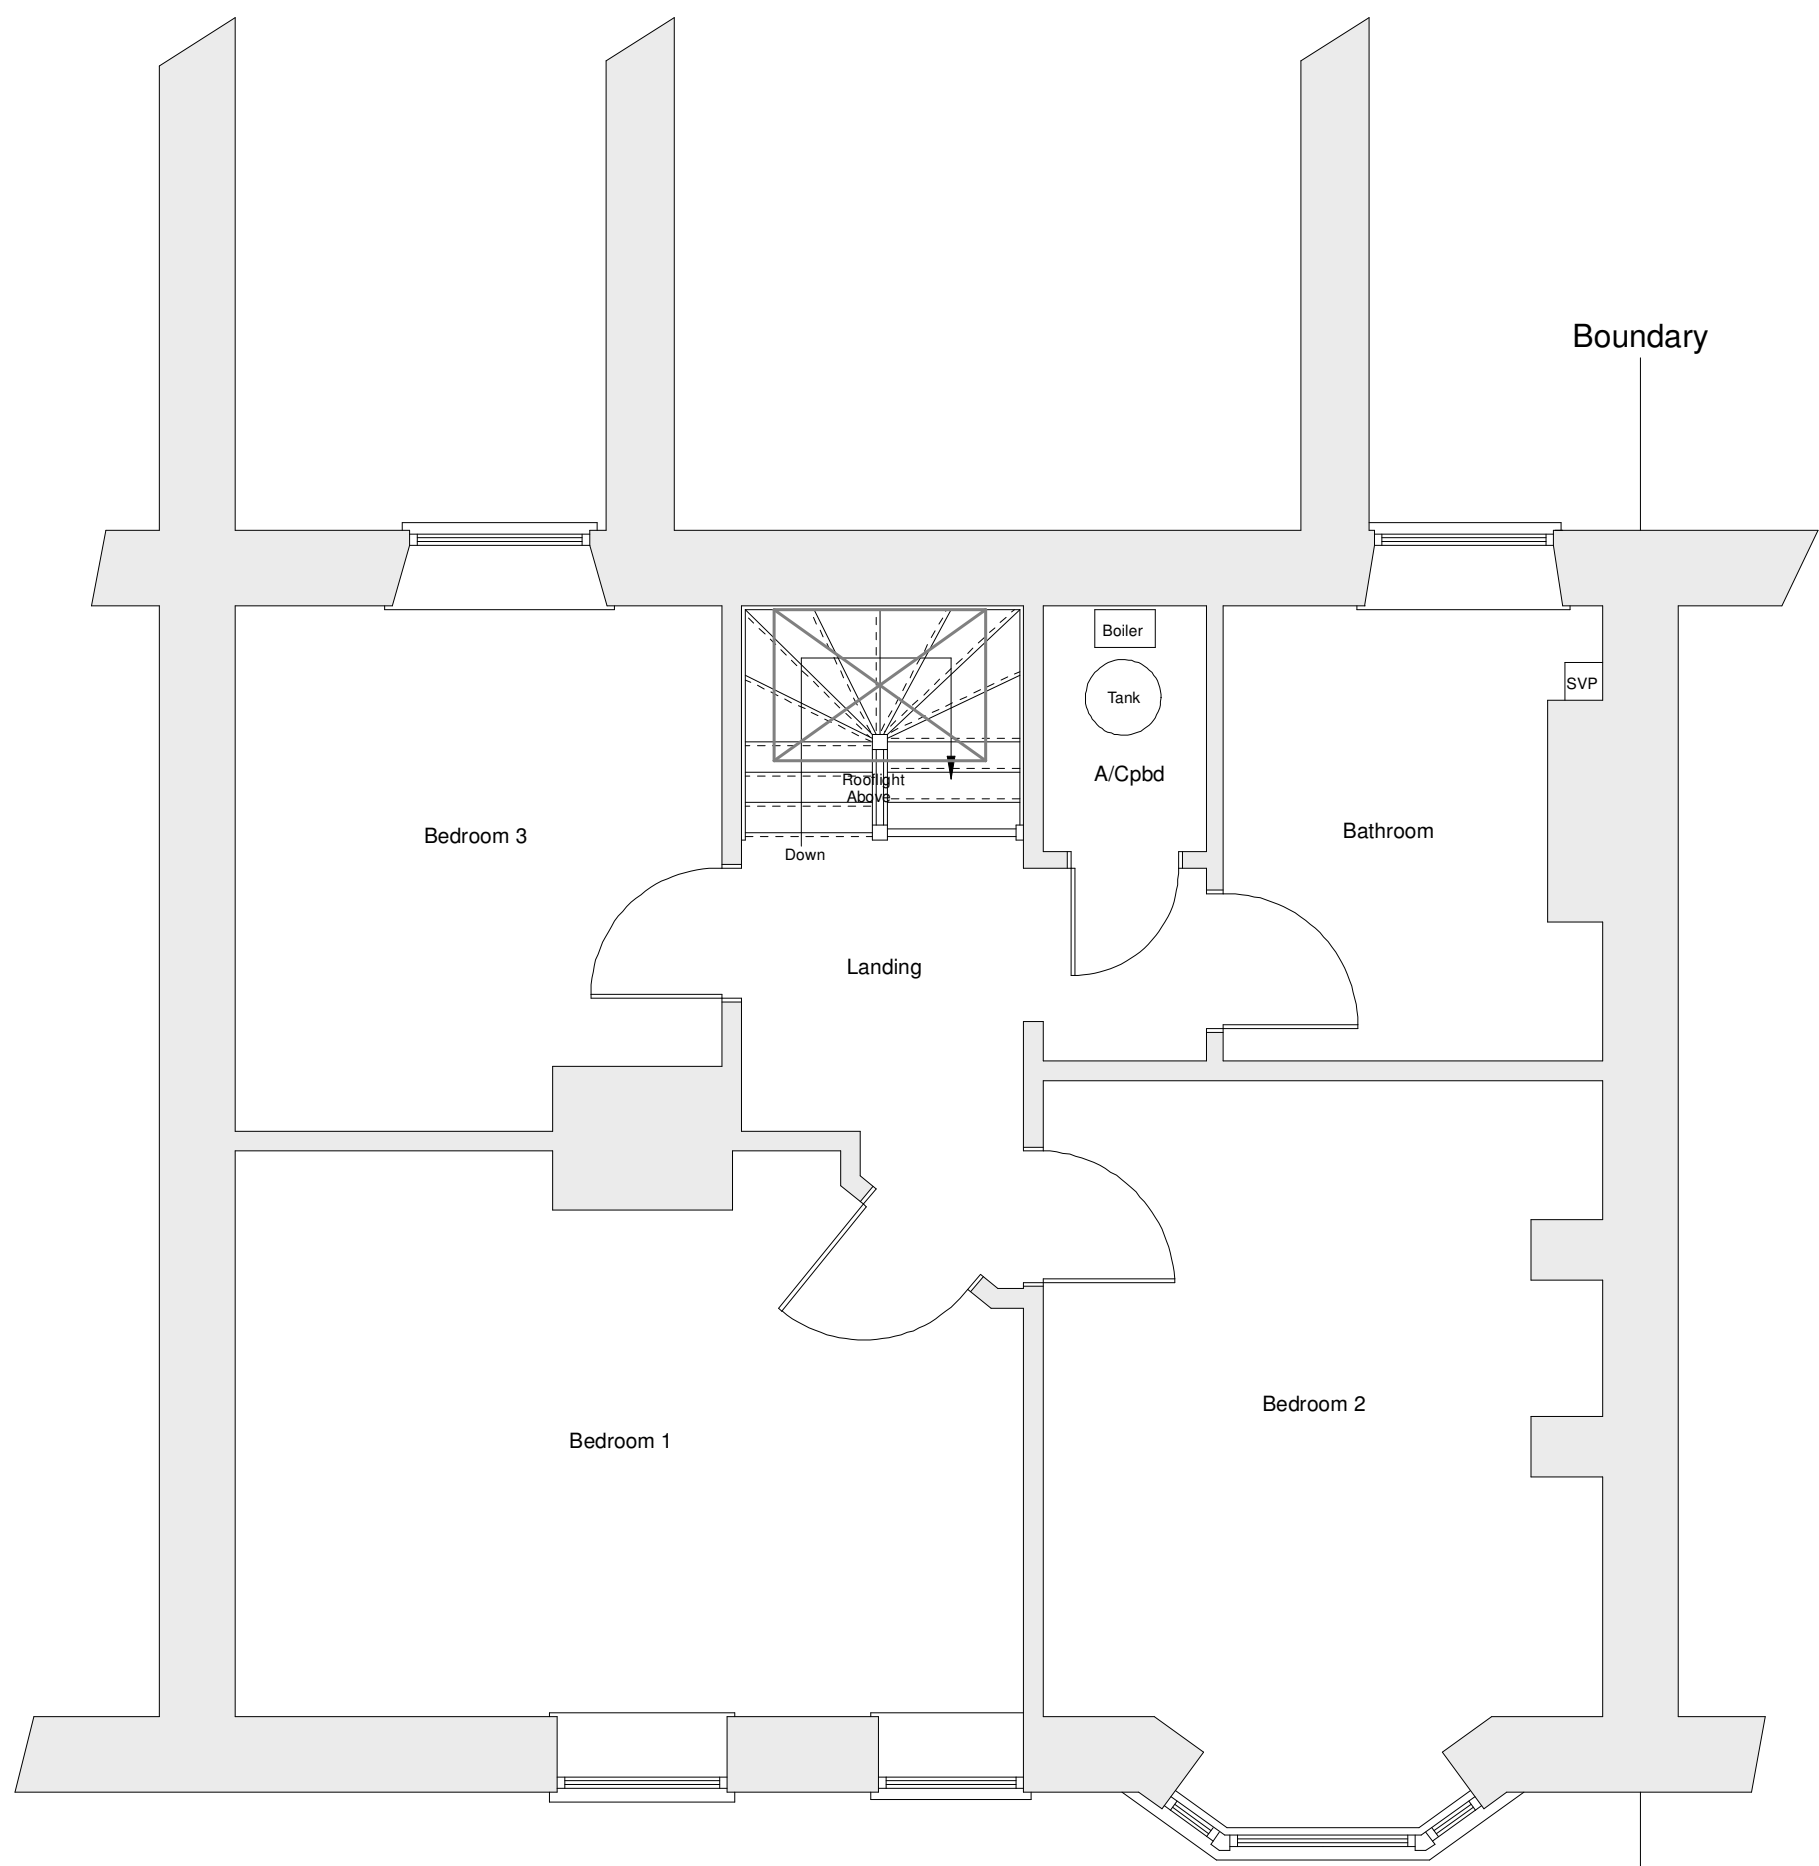

Existing First Floor Layout

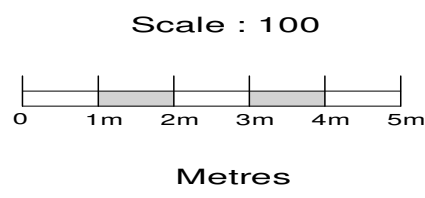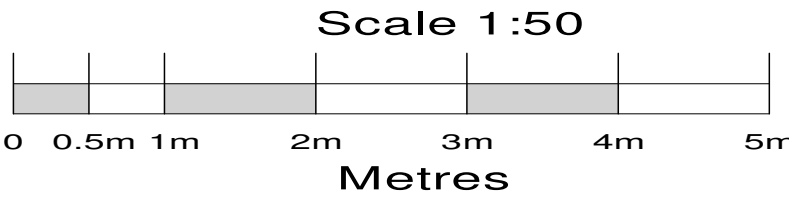

Email: spudivordesignltd@gmail.com
Telephone: 07968 739168 or 01747 833721

Refurbishment and
Possible Conversion of a
Single Dwelling
into Two Apartments

No 1 Newport House
Salisbury Street
Mere
Warminster
Wiltshire
BA12 6HE

Scale 1:50/ 100 at A1

Existing Arrangements
Drawing No. 25/053/04
Drawn

Date April 2026