


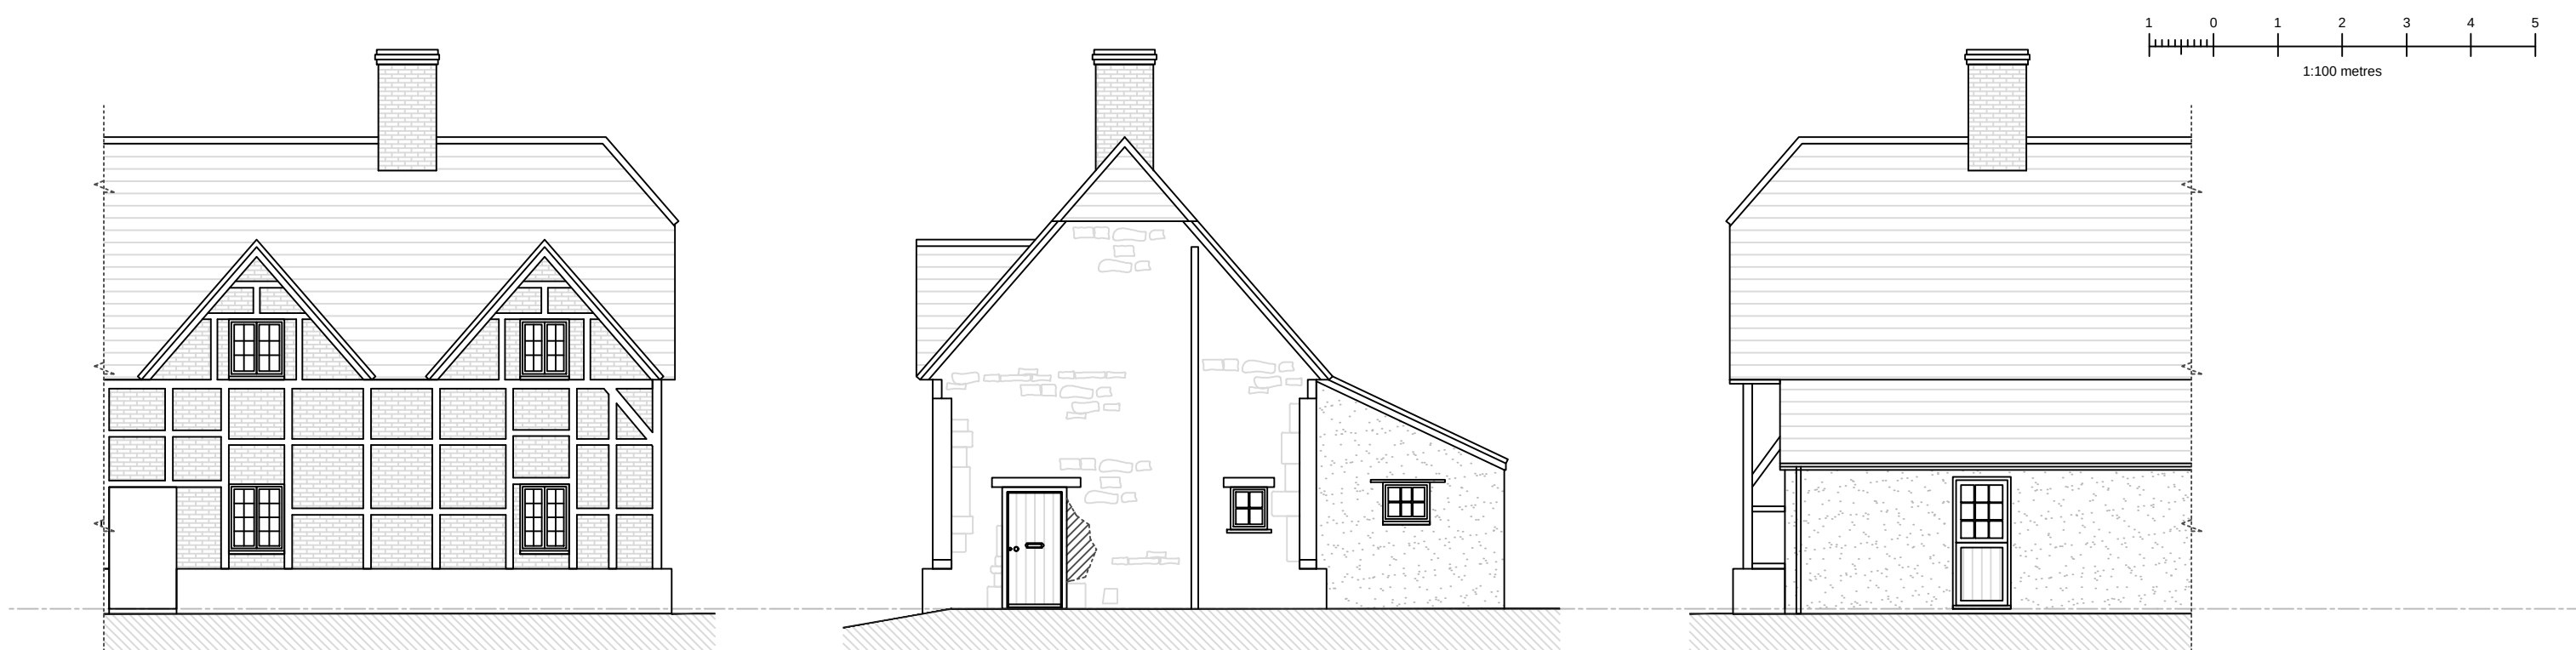

Existing East Elevation (1:100)

Existing North Elevation (1:100)


Existing West Elevation (1:100)



Location Plan (1:1250)



Site Plan (1:500)


 


EXISTING MATERIALS:


Windows/ Doors - Painted timber casement

Roof - Stone roof tiles

Walls - Painted render, brickwork & natural stone

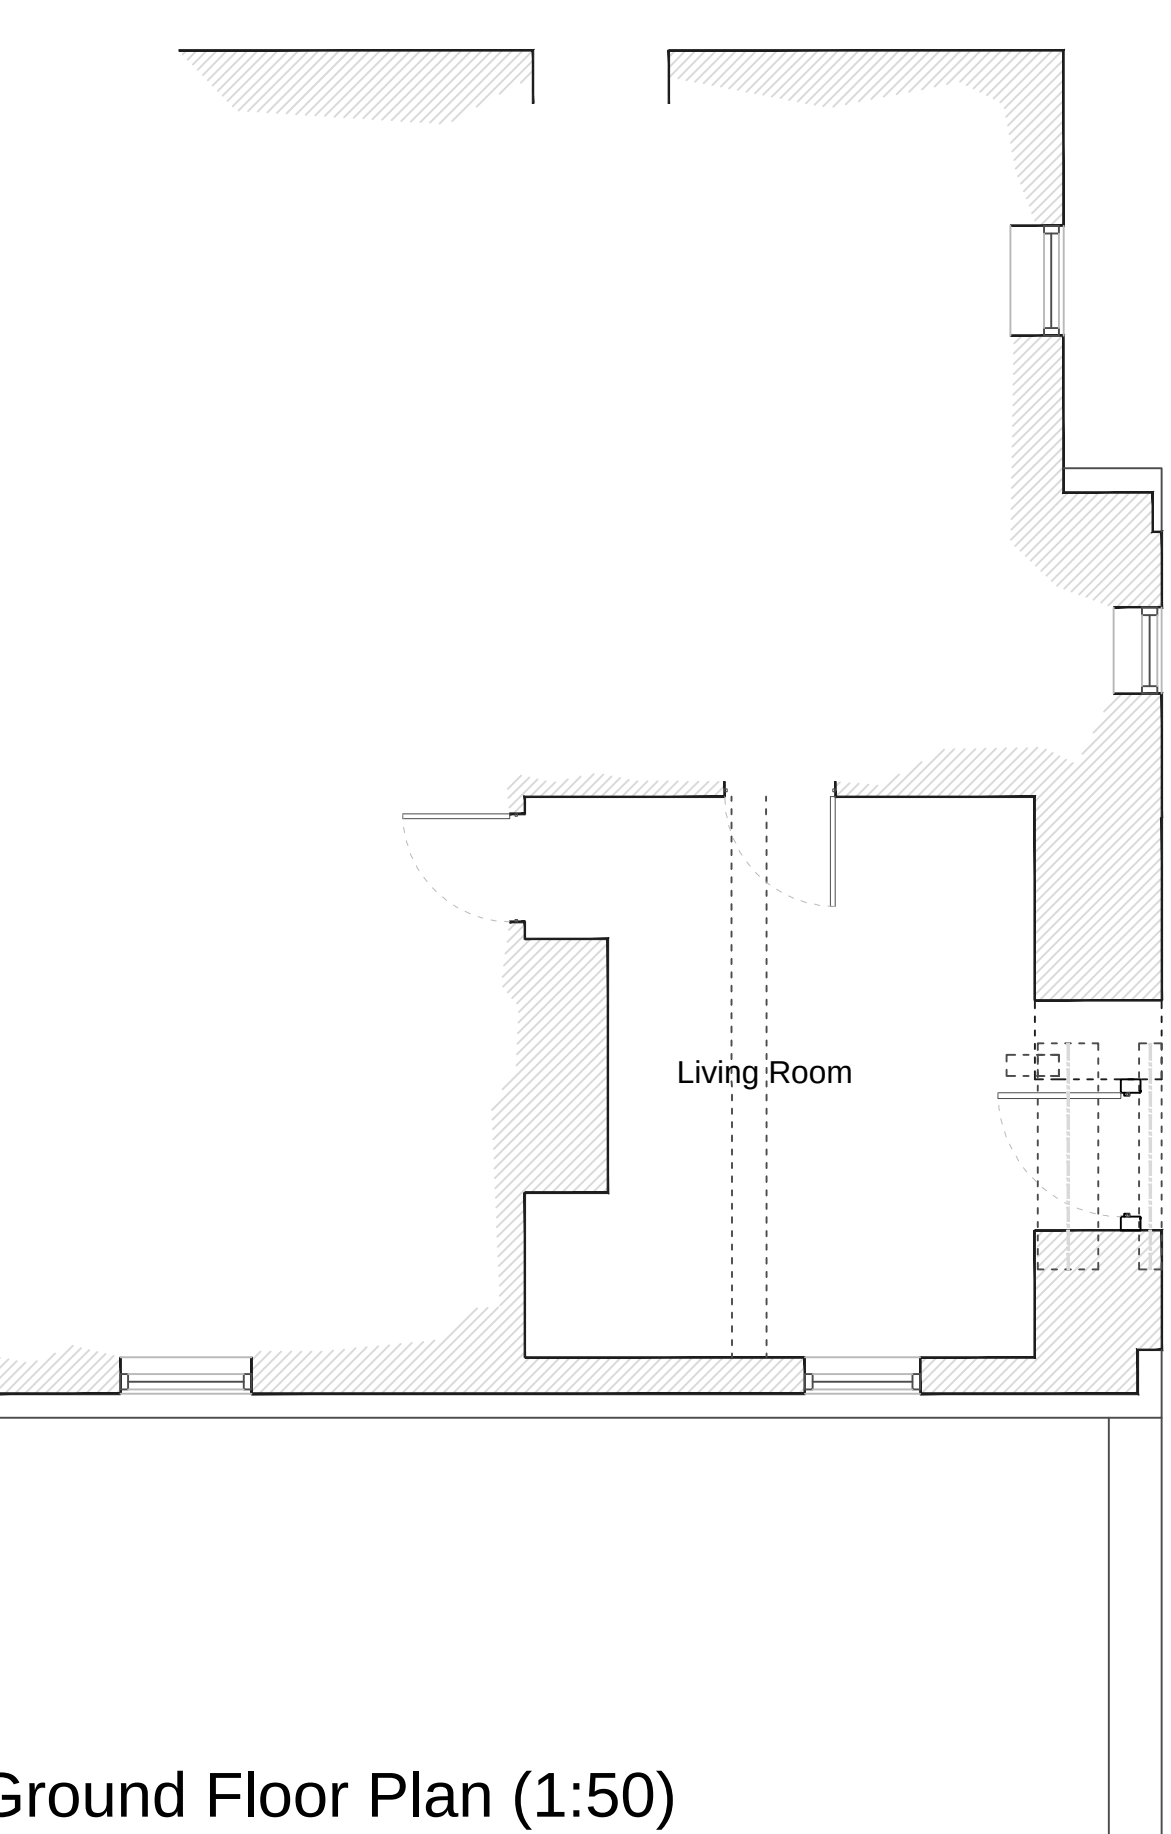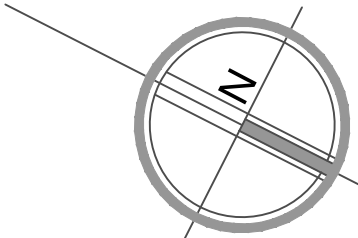

Existing Part Ground Floor Plan (1:50)

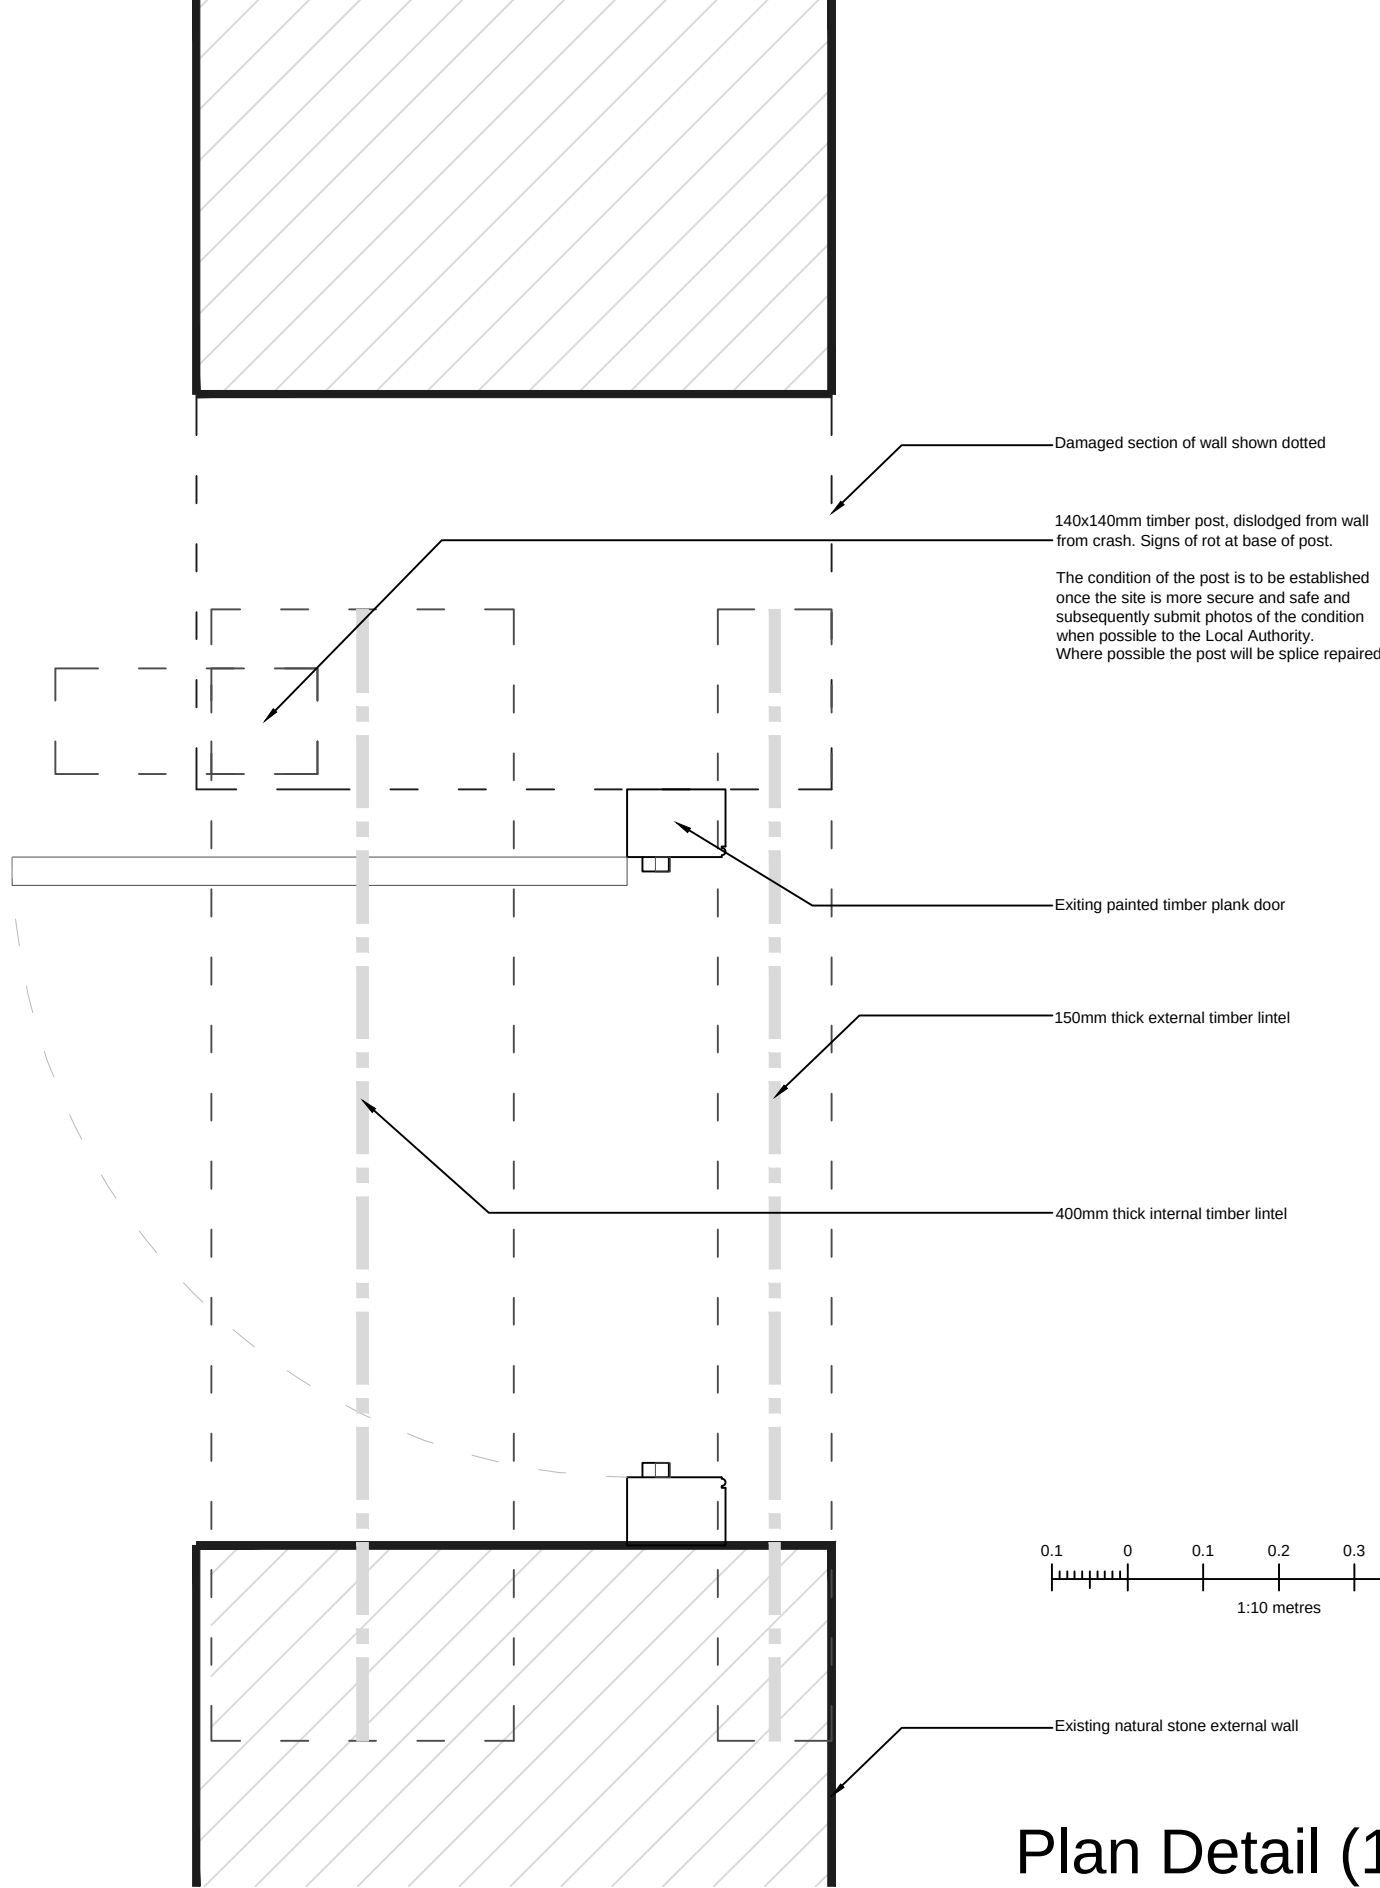

Plan Detail (1:10)

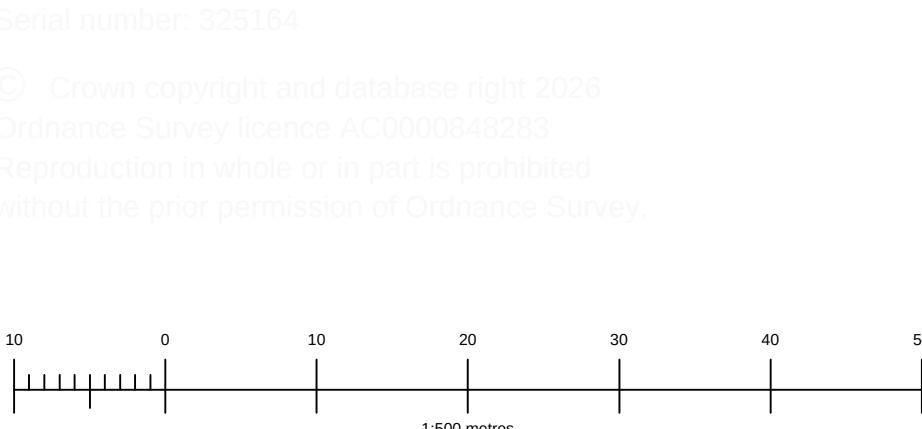


Photo 1: View of the door from the front drive (High Street)



Photo 2: View of the damage caused externally



Photo 3: Photo of metal straps to door, keyed into the wall



Photo 4: Decay to the dislodged timber post (assumed Elm)



Photo 5: Photo showing timber wall ties



Photo 5: Close up of the damage to masonry



Photo 5: Photo of in tact jamb, to be replicated

T: 07734323187
E: hello@third-design.co.uk
W: www.third-design.co.uk

Client Sail Renovations

Site Address 56-58 High Street,
Steeple Ashton,
BA14 6EU

Drawing Title EXISTING Part Ground Floor Plan,
Elevations, Detail Plan, Photos, Site Plan &
Location Plan

Scale 1:10, 1:50, 1:100, 1:500, 1:1250 @ A1

Date Jan 2026

Drawn SAF

Drg No 0719/001B