



MR T AND DR E LEWY




EAST ELEVATION TO GREEN LANE

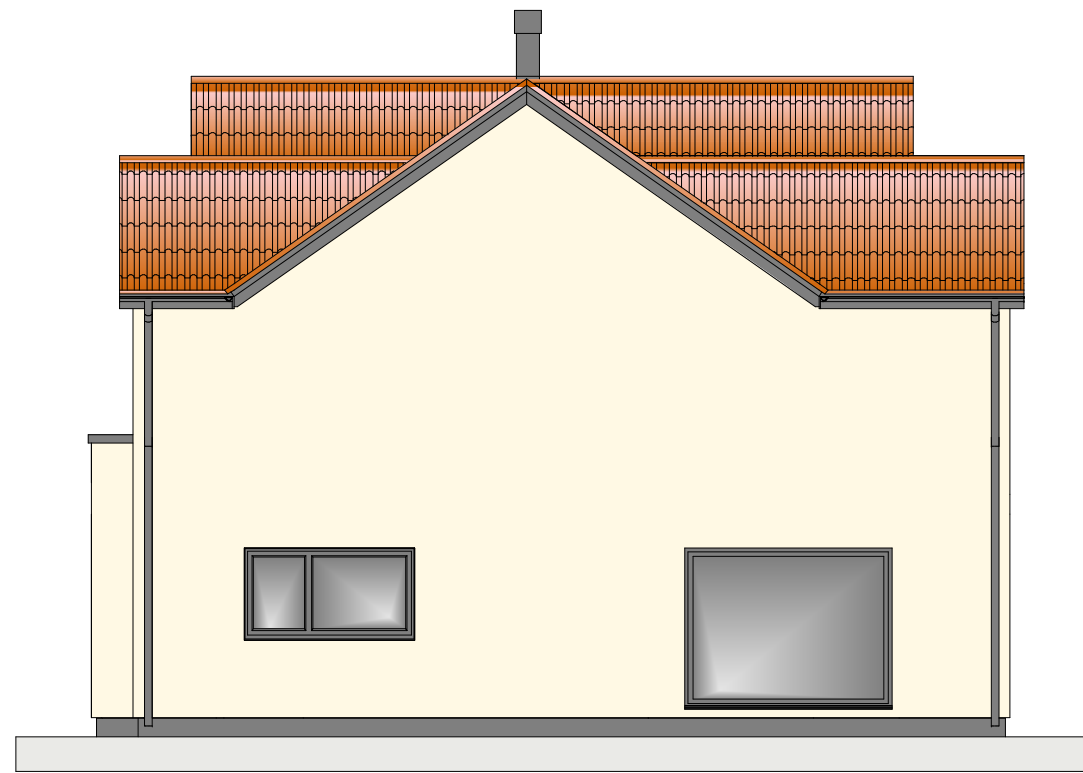


SOUTH ELEVATION

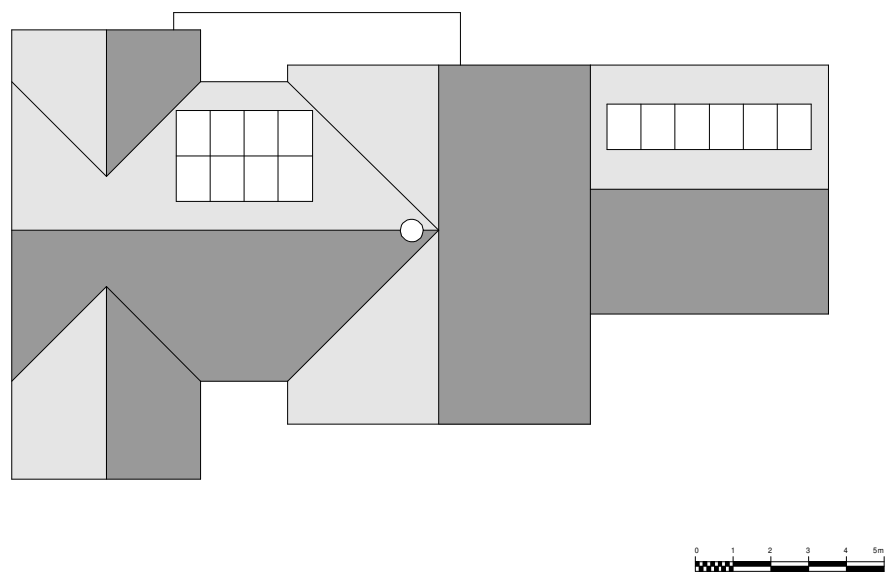


ROOF PLAN 1:200

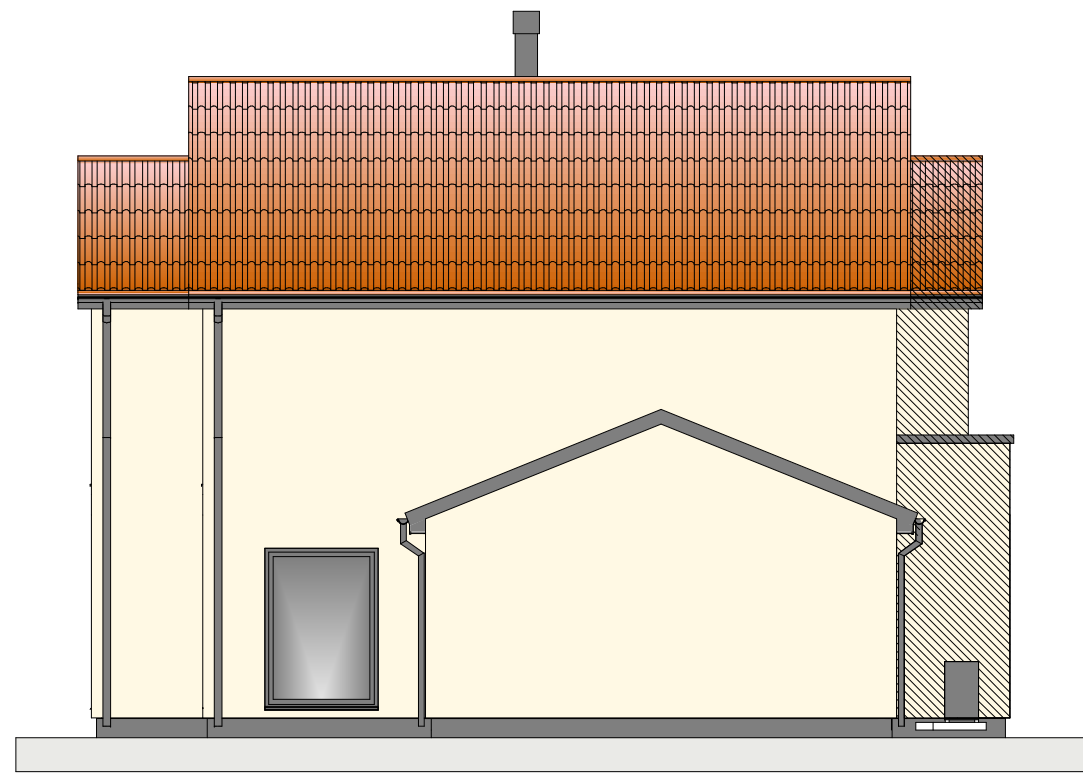


WEST ELEVATION

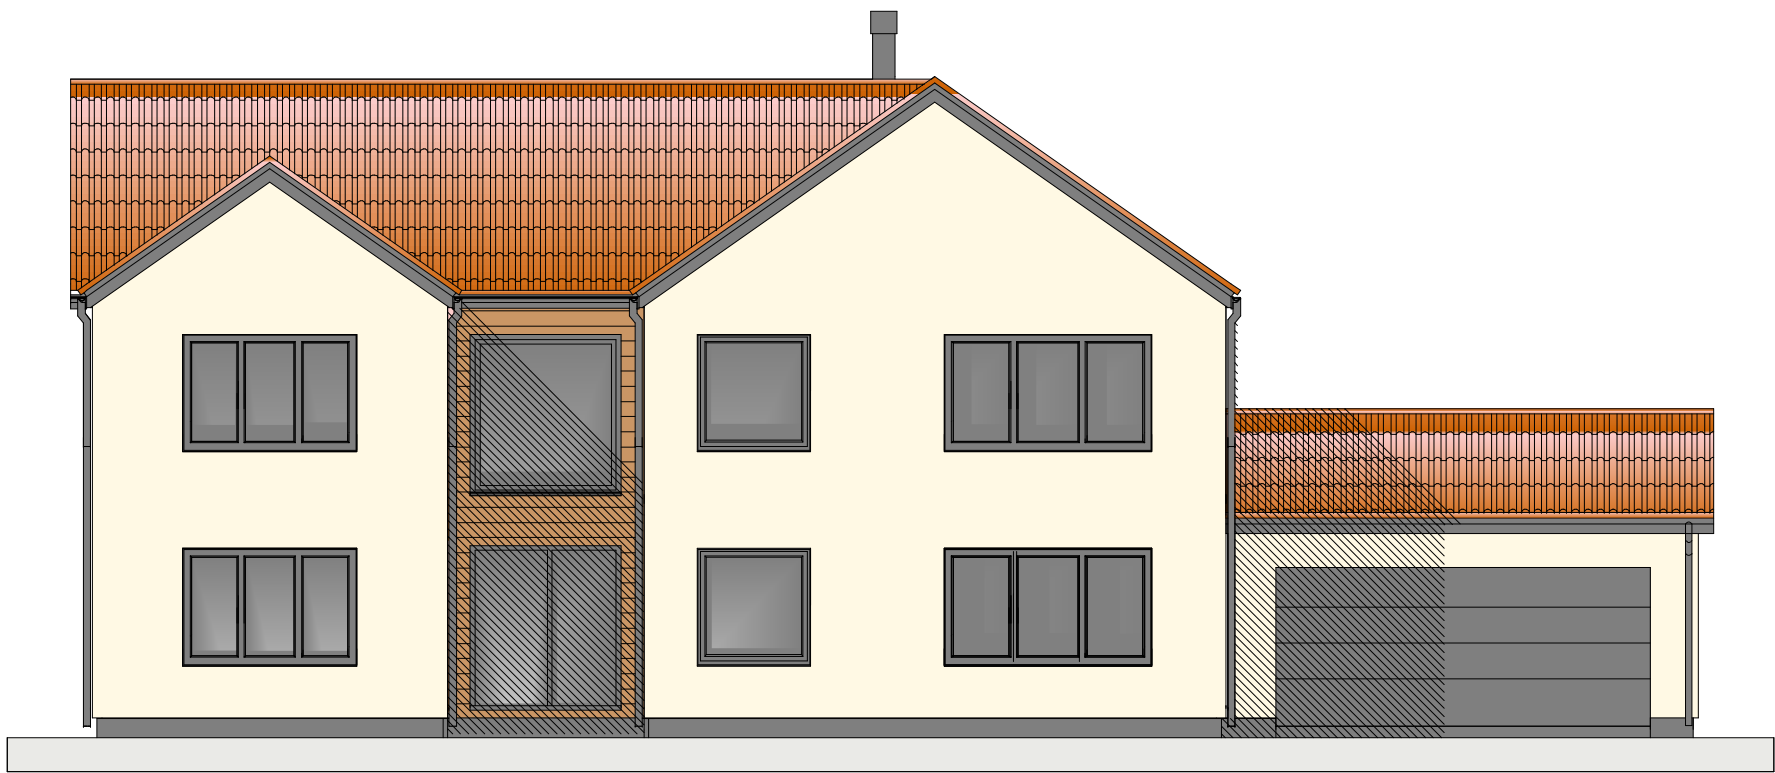

NORTH ELEVATION TO ROMAN ROAD

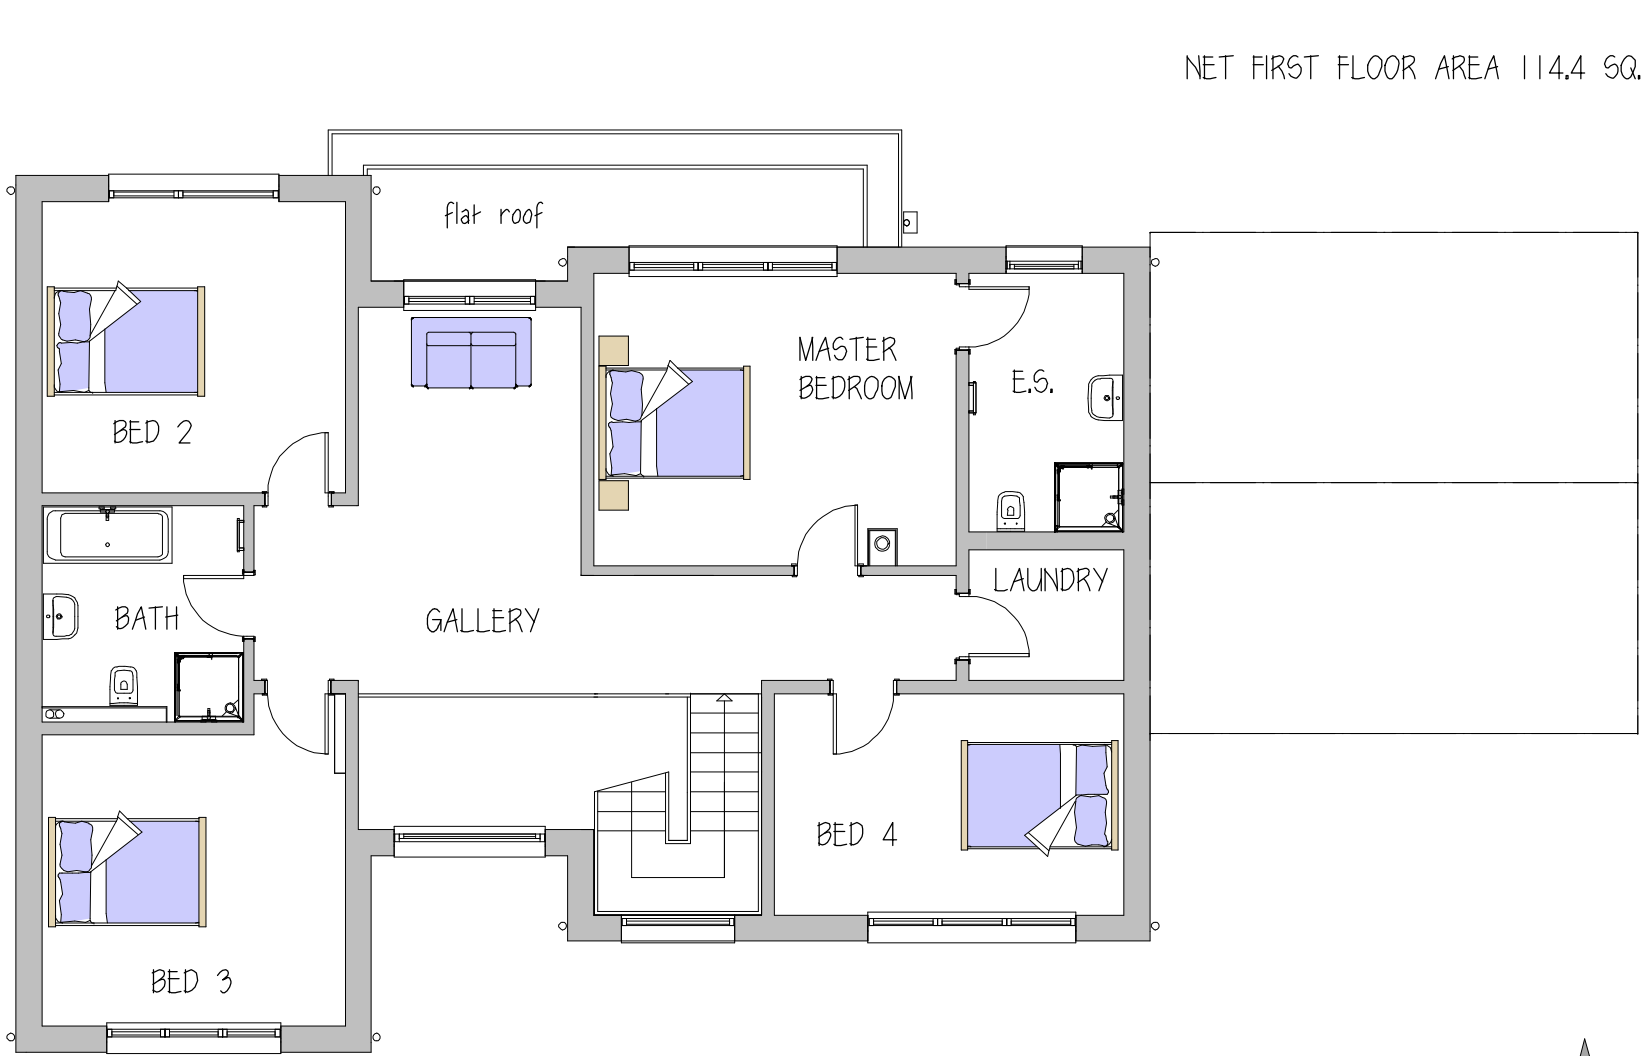

PLAN AT FIRST FLOOR LEVEL

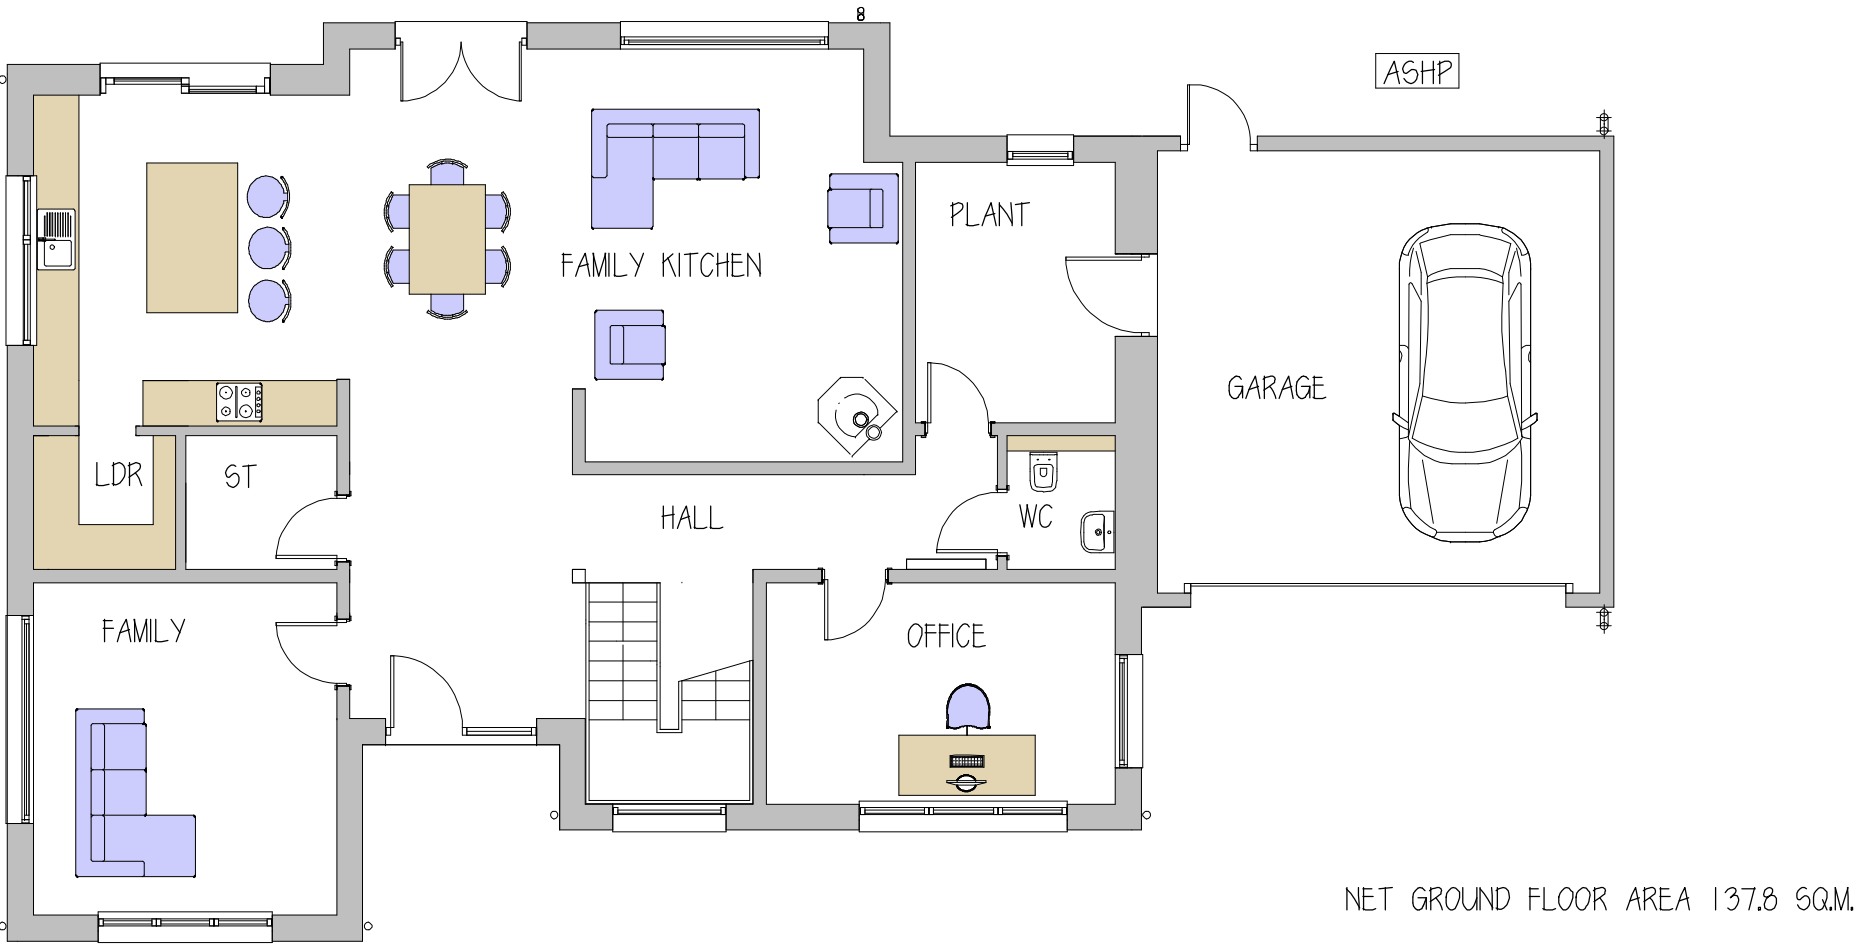

PLAN AT GROUND FLOOR LEVEL

proposed new dwelling
at
land adjacent castleford farm house
green lane
ford
salisbury

PLANS AS PROPOSED

scale 1:100 date mar 2026

drawing no Lf/p/04

AS PROPOSED