





EXISTING SOUTH ELEVATION

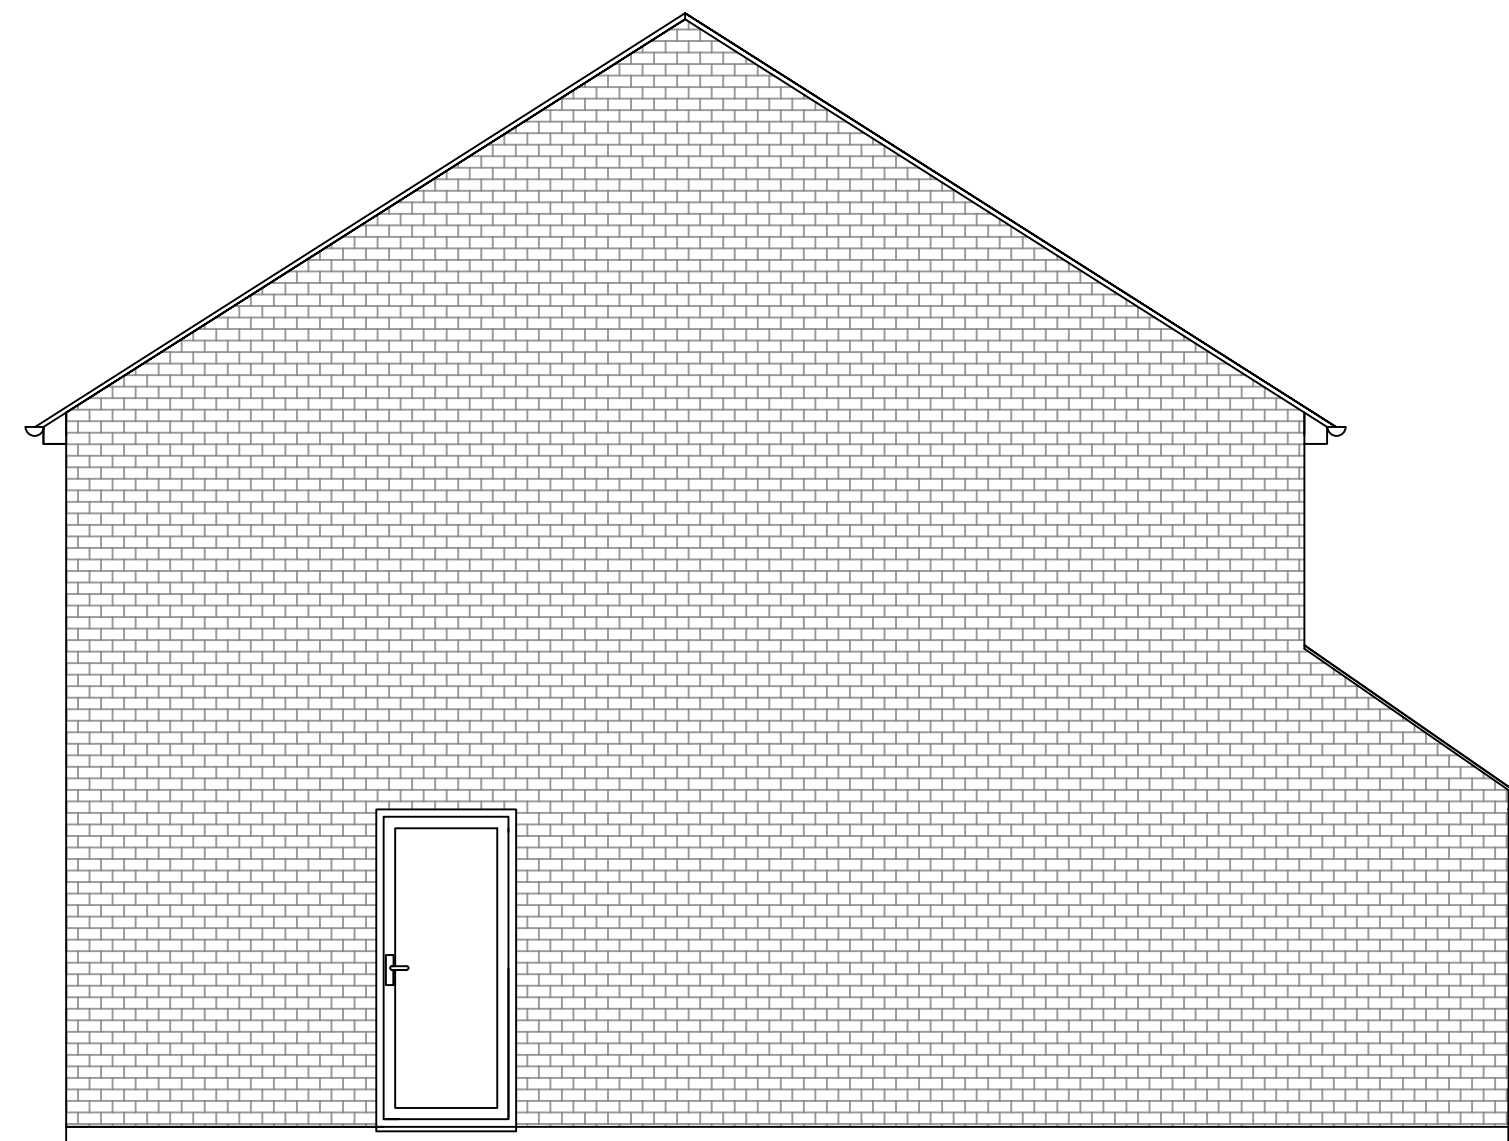

EXISTING WEST ELEVATION



EXISTING NORTH ELEVATION

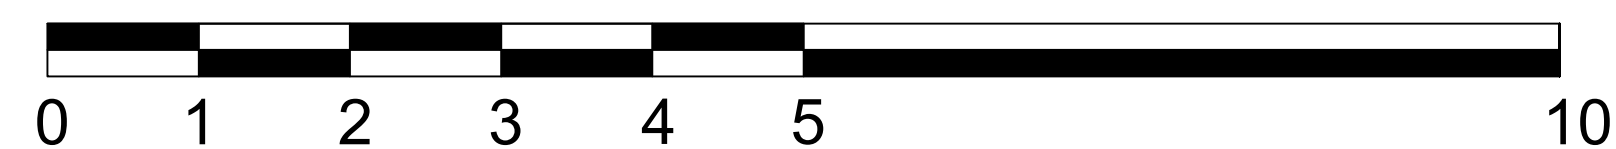

SCALE BAR 1:50

General Notes

No.	Revision/Issue	Date

Firm Name and Address
MATIC CONSTRUCTION
WOOTTON BASSETT
SWINDON
SN4 7JD

Project Name and Address
Mr M RILEY
95 SAFFRON CLOSE
WOOTTON BASSETT
SWINDON SN4 7JD

Project EX, ELEVATION	Sheet 3
Date 25/4/2026	
Scale 1:50 @A1	