




Proposed East Elevation (1:100) Proposed North Elevation (1:100) Proposed West Elevation (1:100)


 


EXISTING MATERIALS:


Windows/ Doors - Painted timber casement

Roof - Stone roof tiles

Walls - Painted render, brickwork & natural stone

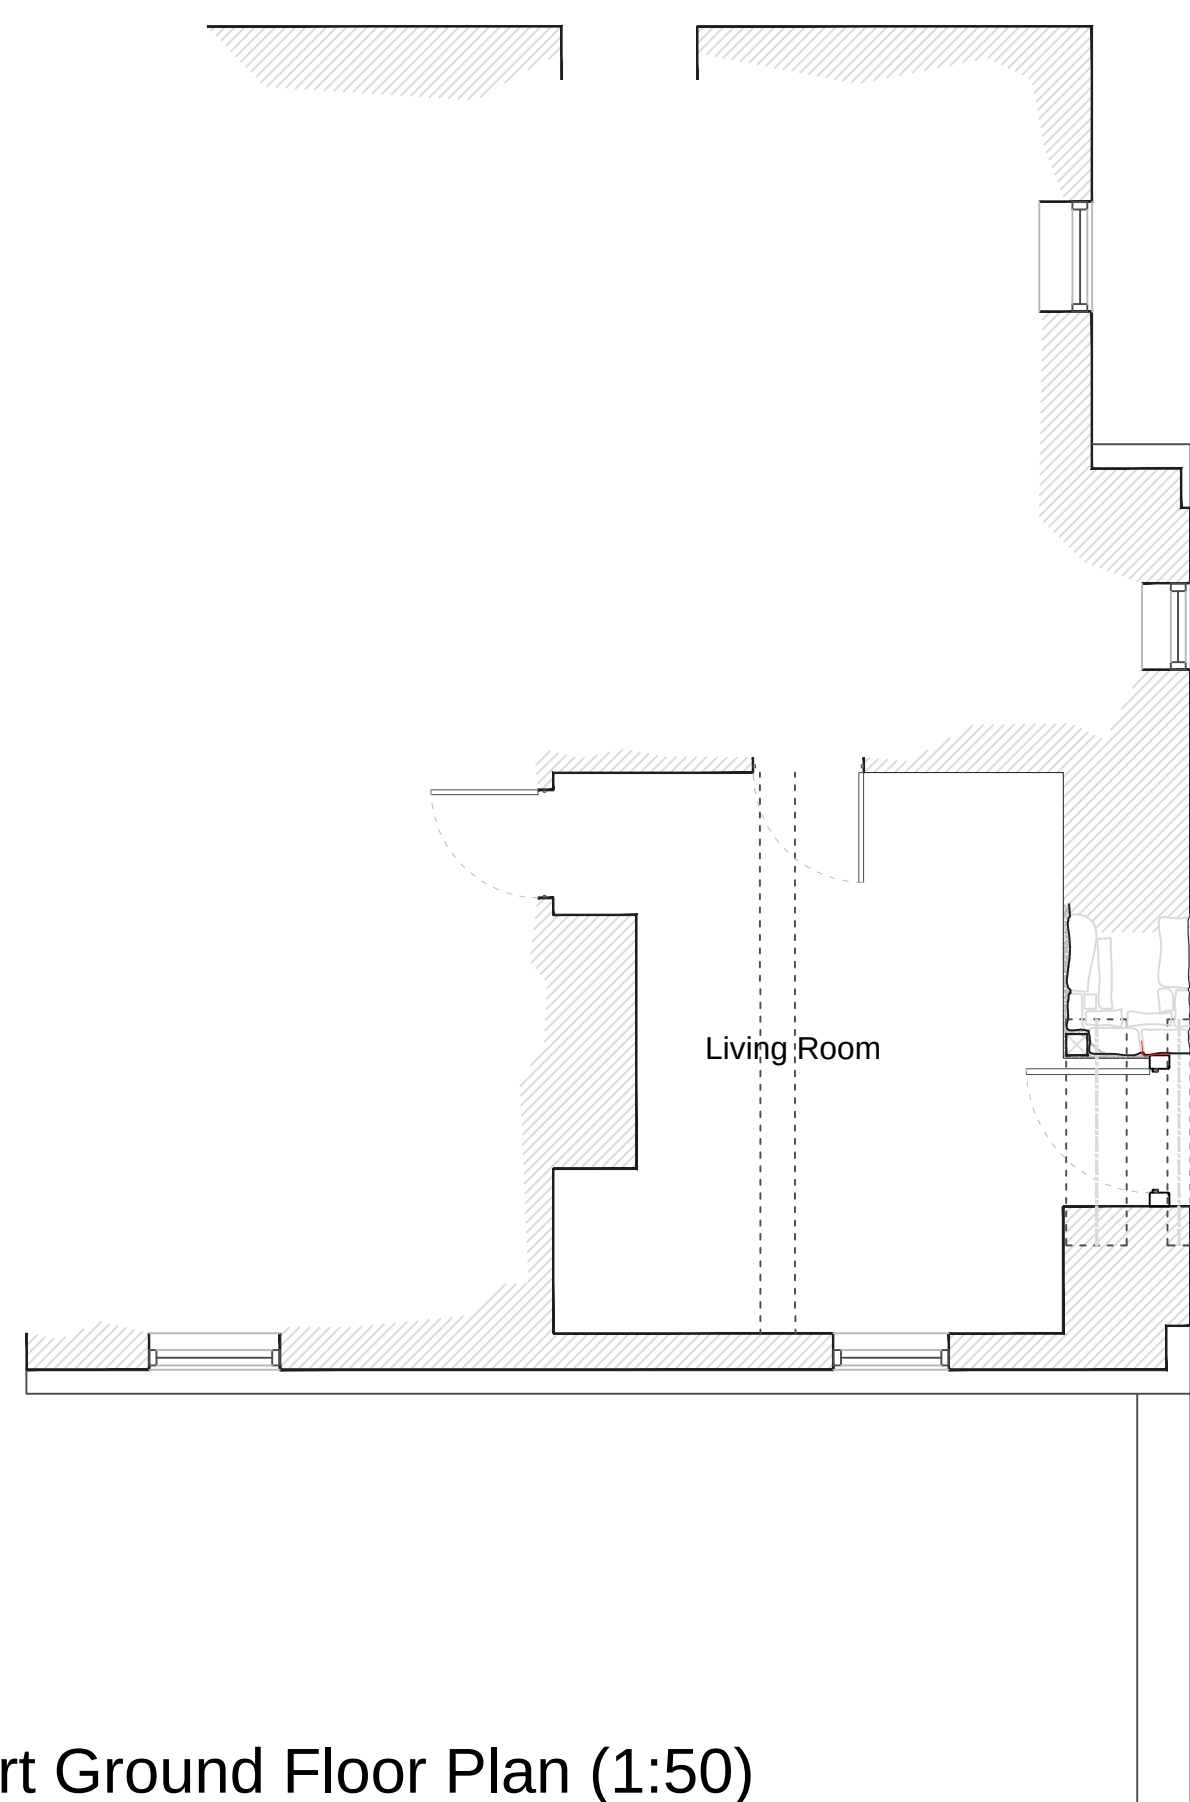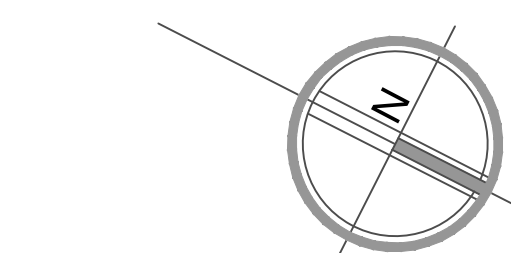


Proposed Part Ground Floor Plan (1:50)

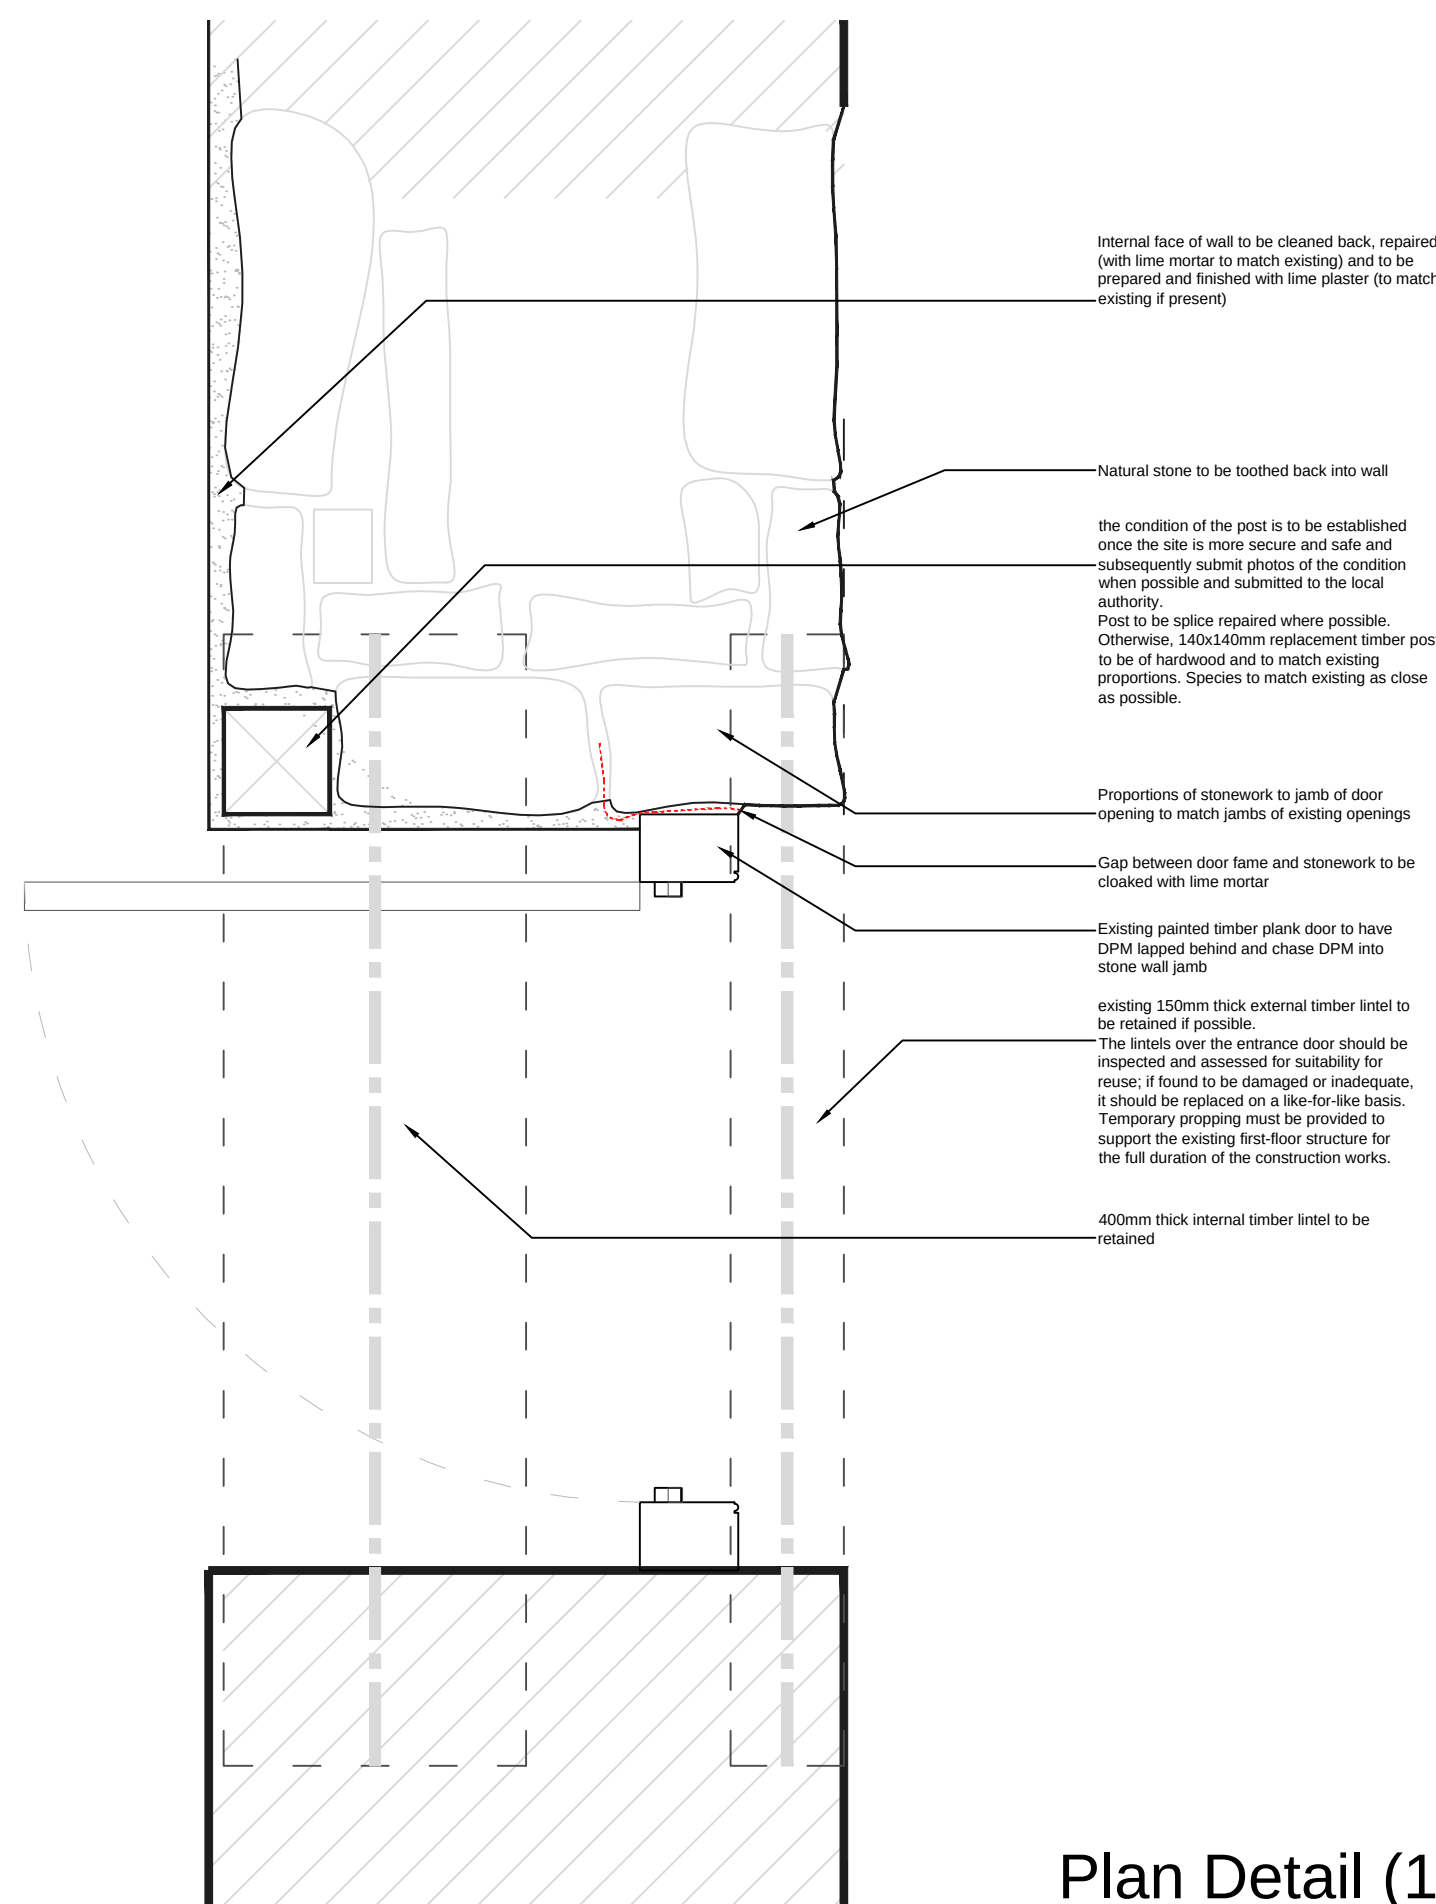

Plan Detail (1:10)



Location Plan (1:1250)

 

Ordnance Survey  
UKMapcentre.com




Serial number: 325154


© Crown copyright and database right 2025

Ordnance Survey Licence #C0011540281

Reproduction in whole or in part is prohibited  
without the prior permission of Ordnance Survey.

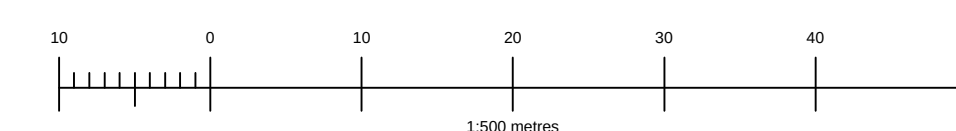

Site Plan (1:500)

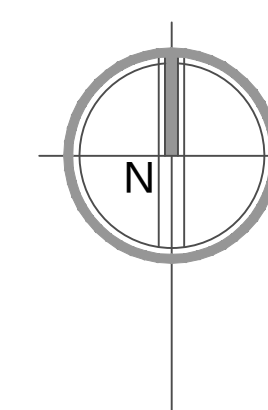

T: 07734323187  
E: hello@third-design.co.uk  
W: www.third-design.co.uk

Client Sail Renovations

Site Address 56-58 High Street,  
Steeple Ashton,  
BA14 6EU

Drawing Title PROPOSED Part Ground Floor Plan,  
Elevations, Detail Plan, Site Plan &  
Location Plan

Scale 1:10, 1:50, 1:100, 1:500, 1:1250 @ A1

Date Feb 2026

Drawn SAF

Drg No 0719/101B