

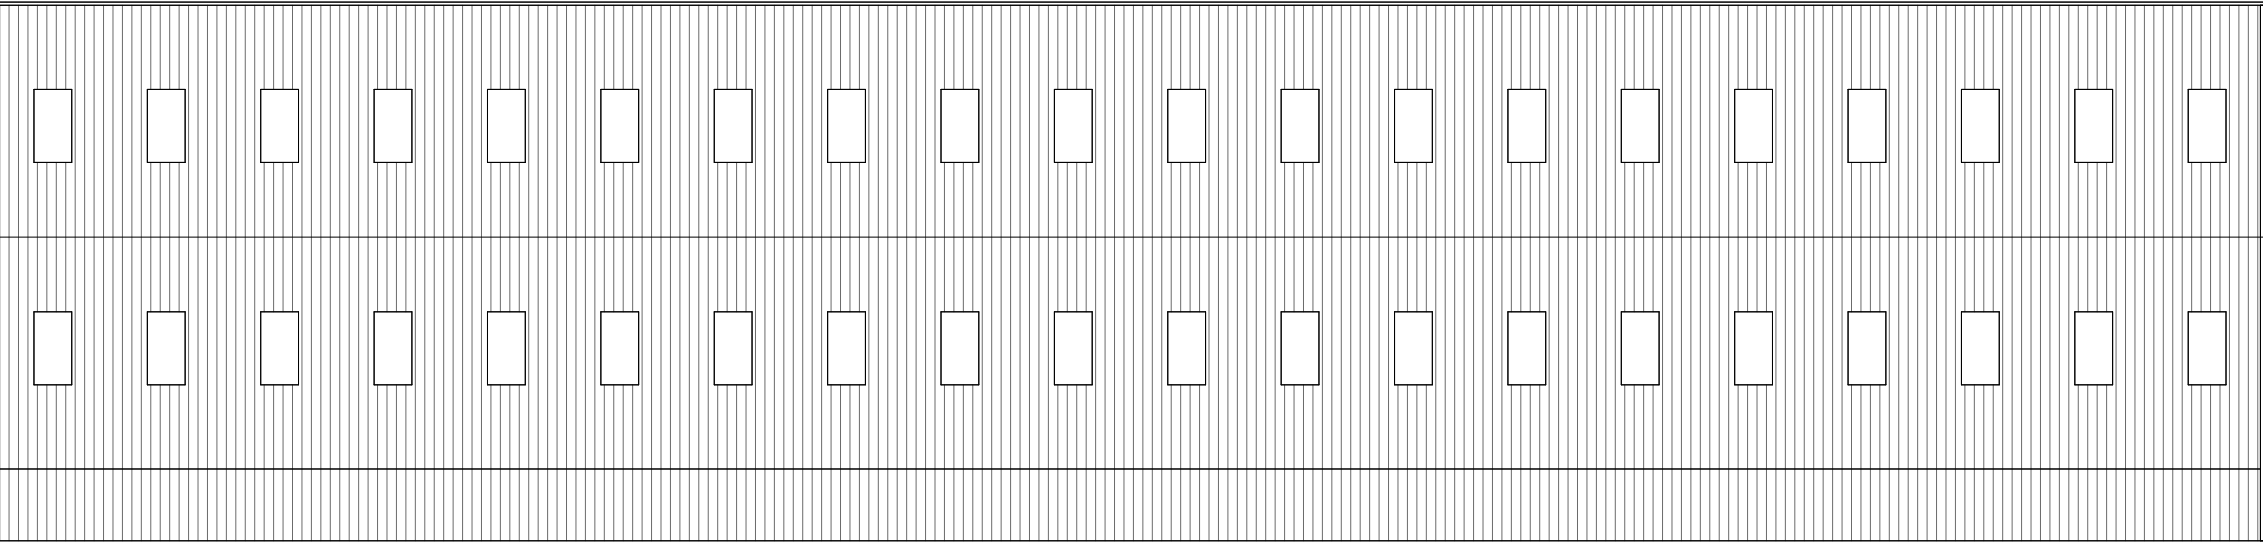



Level 1 - Ground Floor Existing
1 : 200

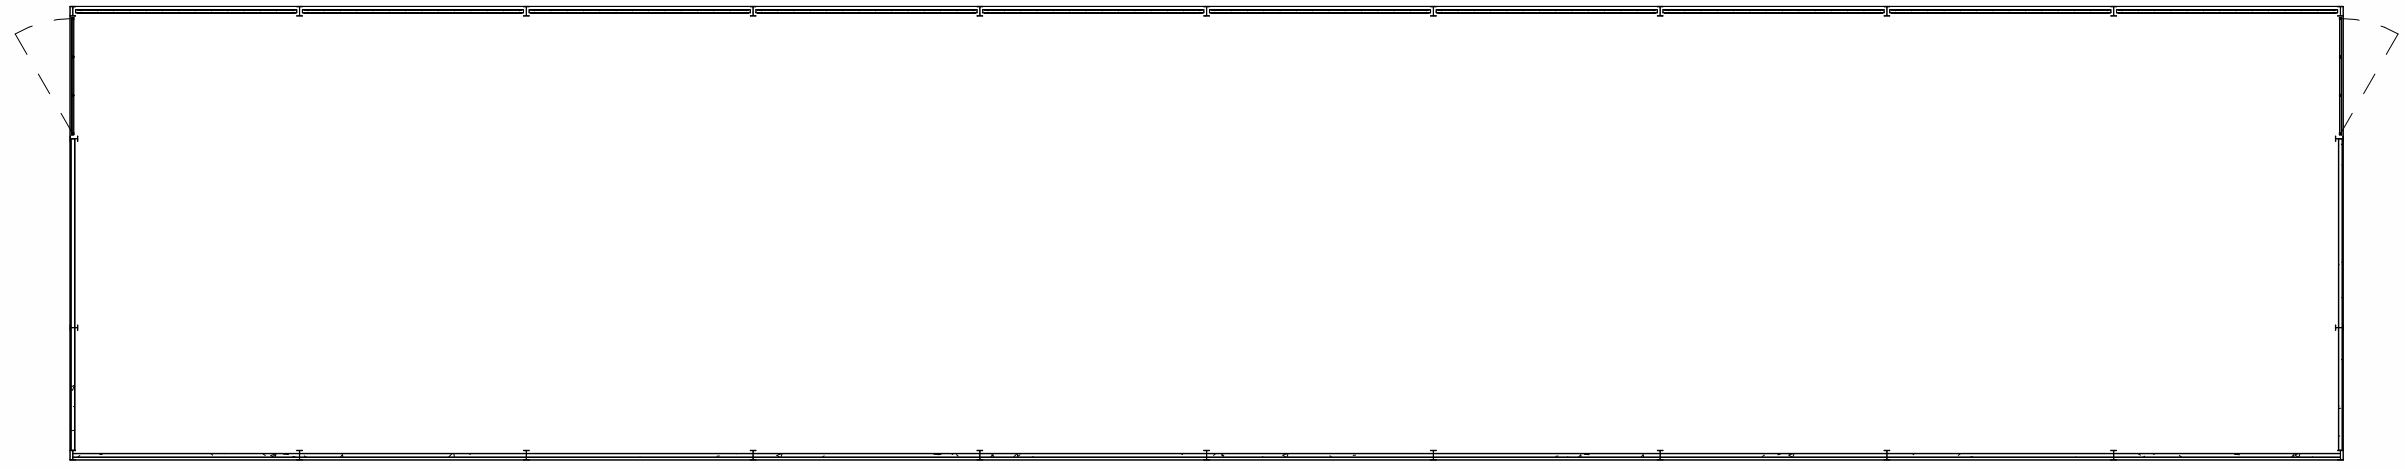


Level 4 - Roof Plan
1 : 200

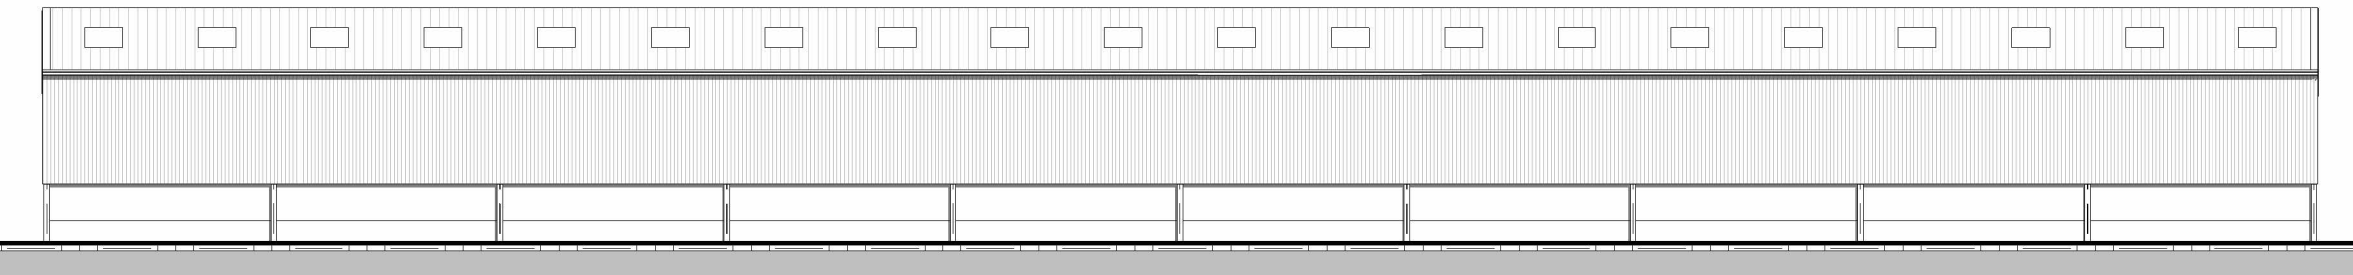


North West Existing
1 : 200

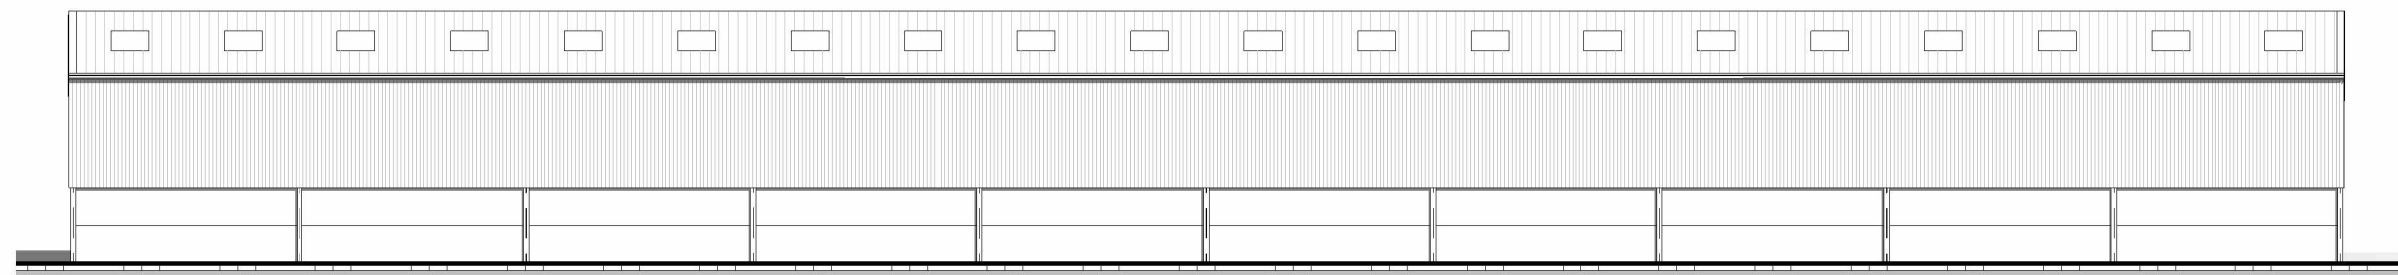


South East Existing
1 : 200

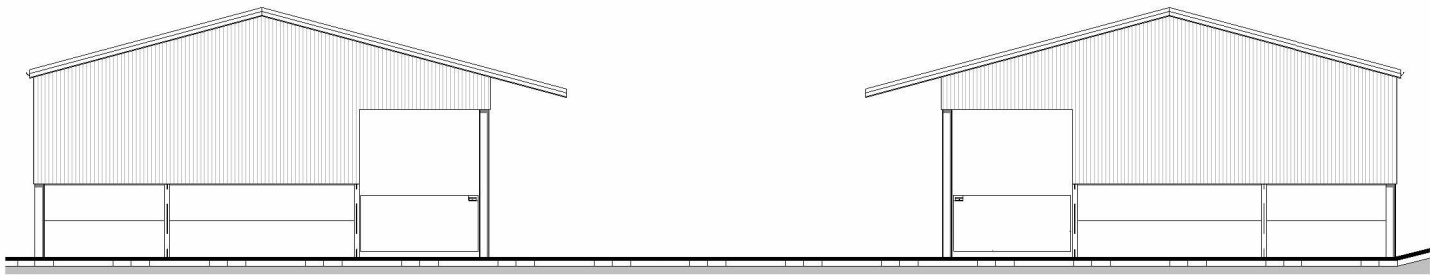

North East Existing
1 : 200

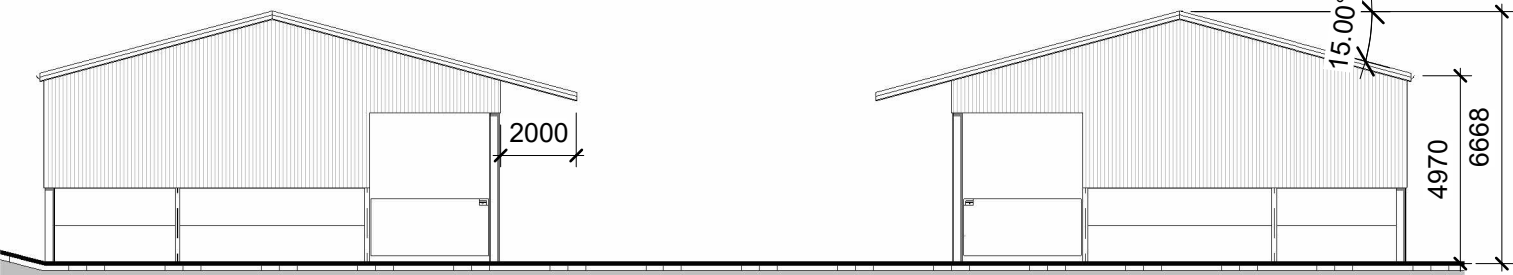

South West Existing
1 : 200

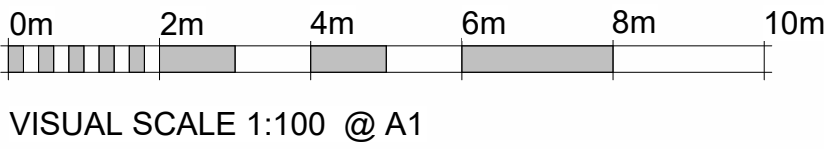

VISUAL SCALE 1:100 @ A1

					Project number			Client			Project													
					00400-02			Shrewton Farm			Cattle Building													
					Title						BOURNE VALLEY ASSOCIATES ANDOVER LANE FARM FABERSTOWN ANDOVER HAMPSHIRE SP11 9PE Tel: 01264 850159 Email: info@bournevalley.co.uk													
					Existing Plans																			
Rev No.					Revision Note.					Date					Drawn					Checked				
										Date					Sheet					Scale				
										25.04.26					01					1 : 200				
										Drawn by					Checked by					Paper Size				
										TJ					AW					A1				
</																								