




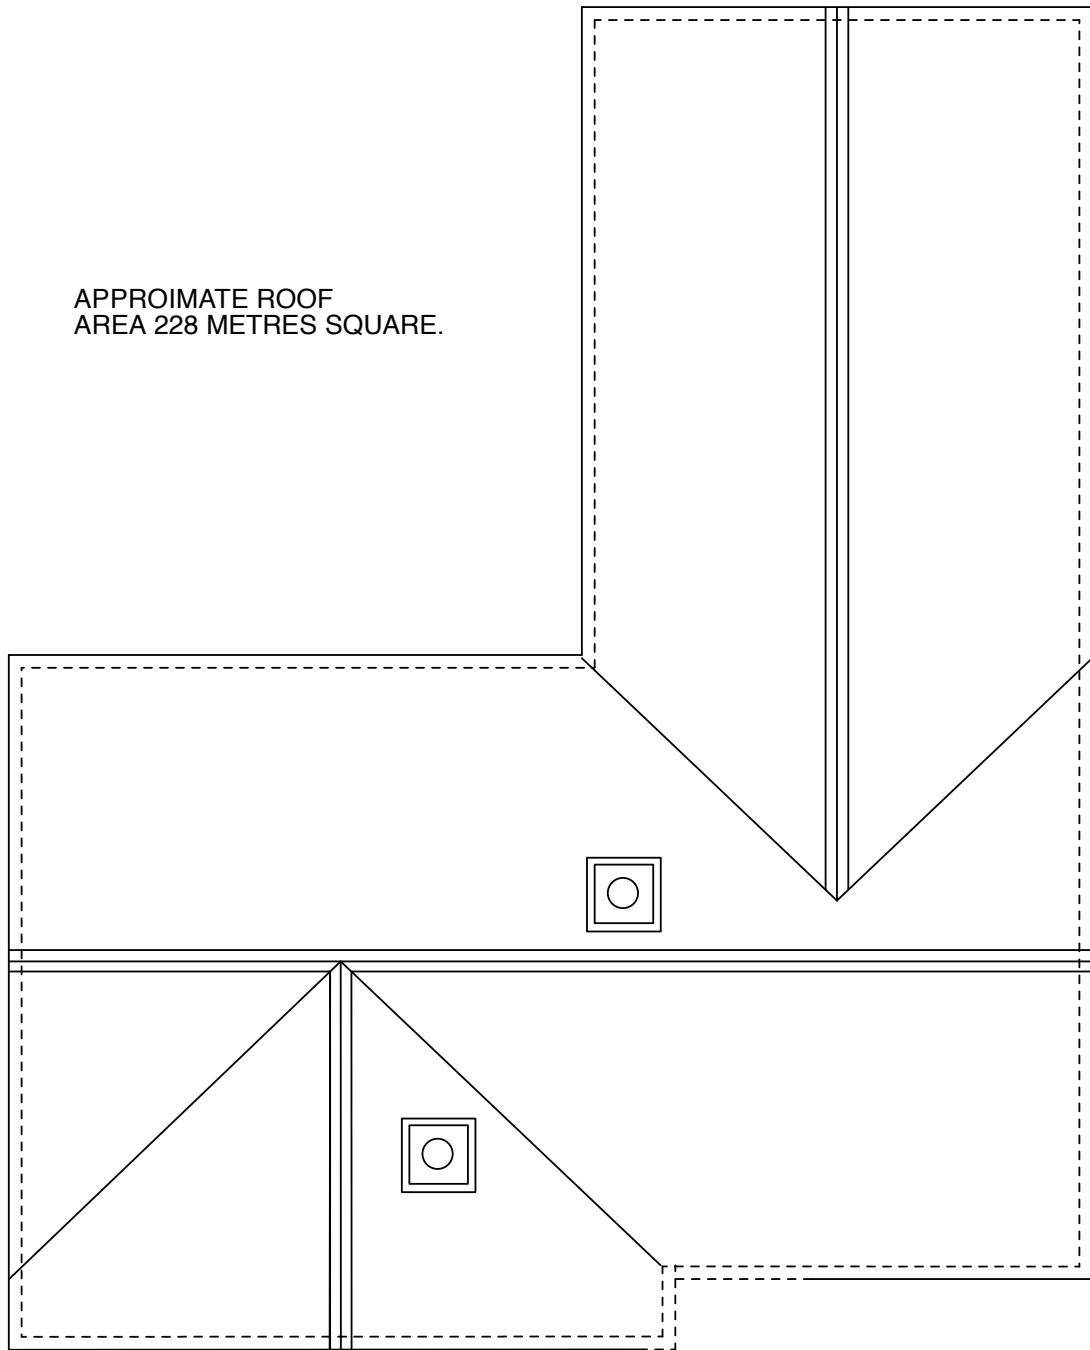

EXISTING ROOF PLAN SCALE 1-100

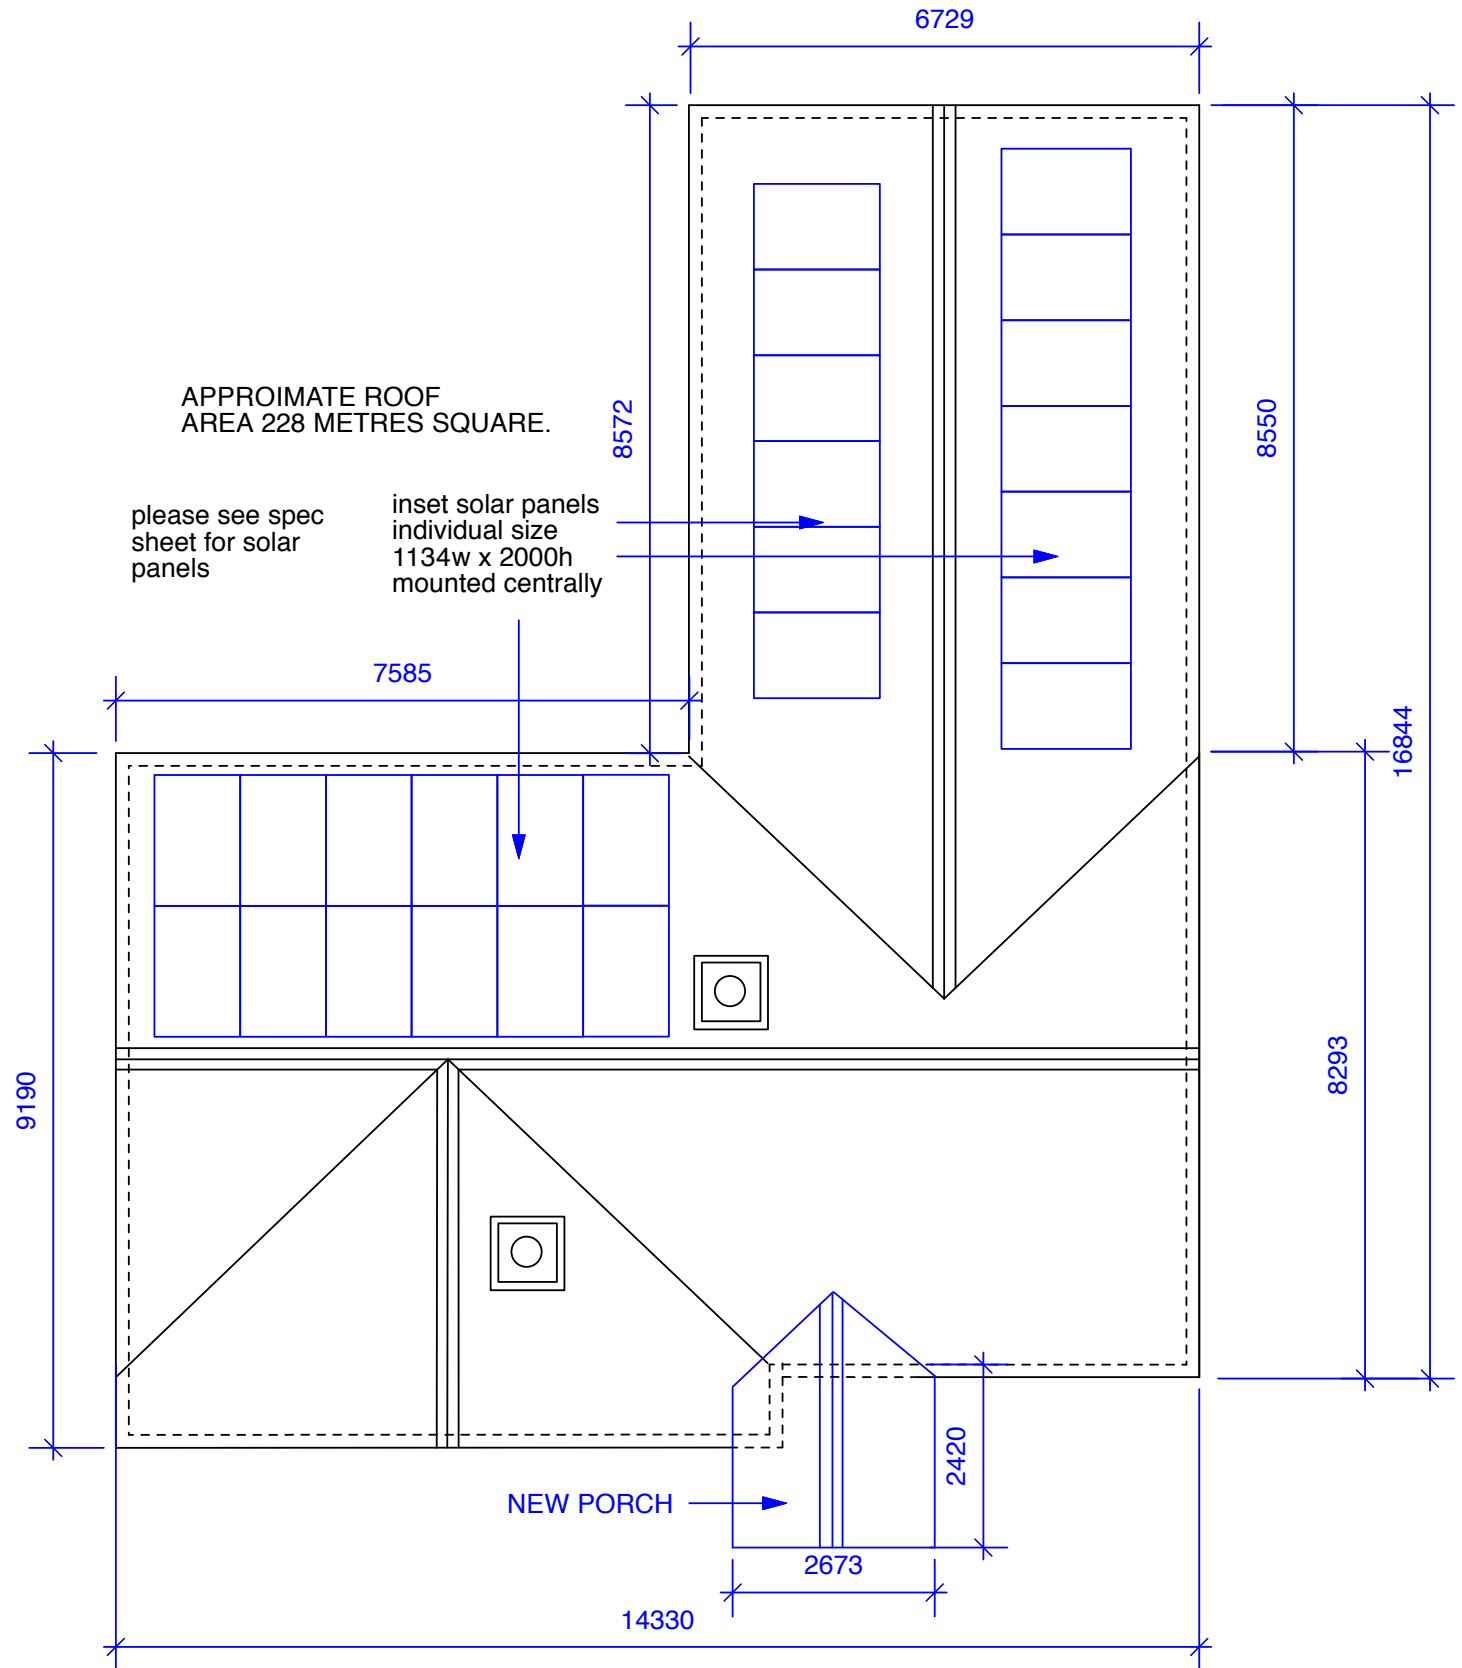

PROPOSED ROOF PLAN SCALE 1-100

 

PAGE
SIZE A3

Address
36 Cherry Orchard Rd
West Molesey
Surrey KT81QZ

c : Todd Chappell
t : 07525 061878
e : toddchap2000@yahoo.co.uk

CLIENT
Mr Chappell

SECTION TITLE
1 The Paddocks, Butts Lane,
Steeple Ashton, Wiltshire
BA14 6ET

DRAWING TITLE
Existing and Proposed
roof plans

SCALE
1:100
@ A3

SECTION N°
01

DRAWING N°
07C

REV.