


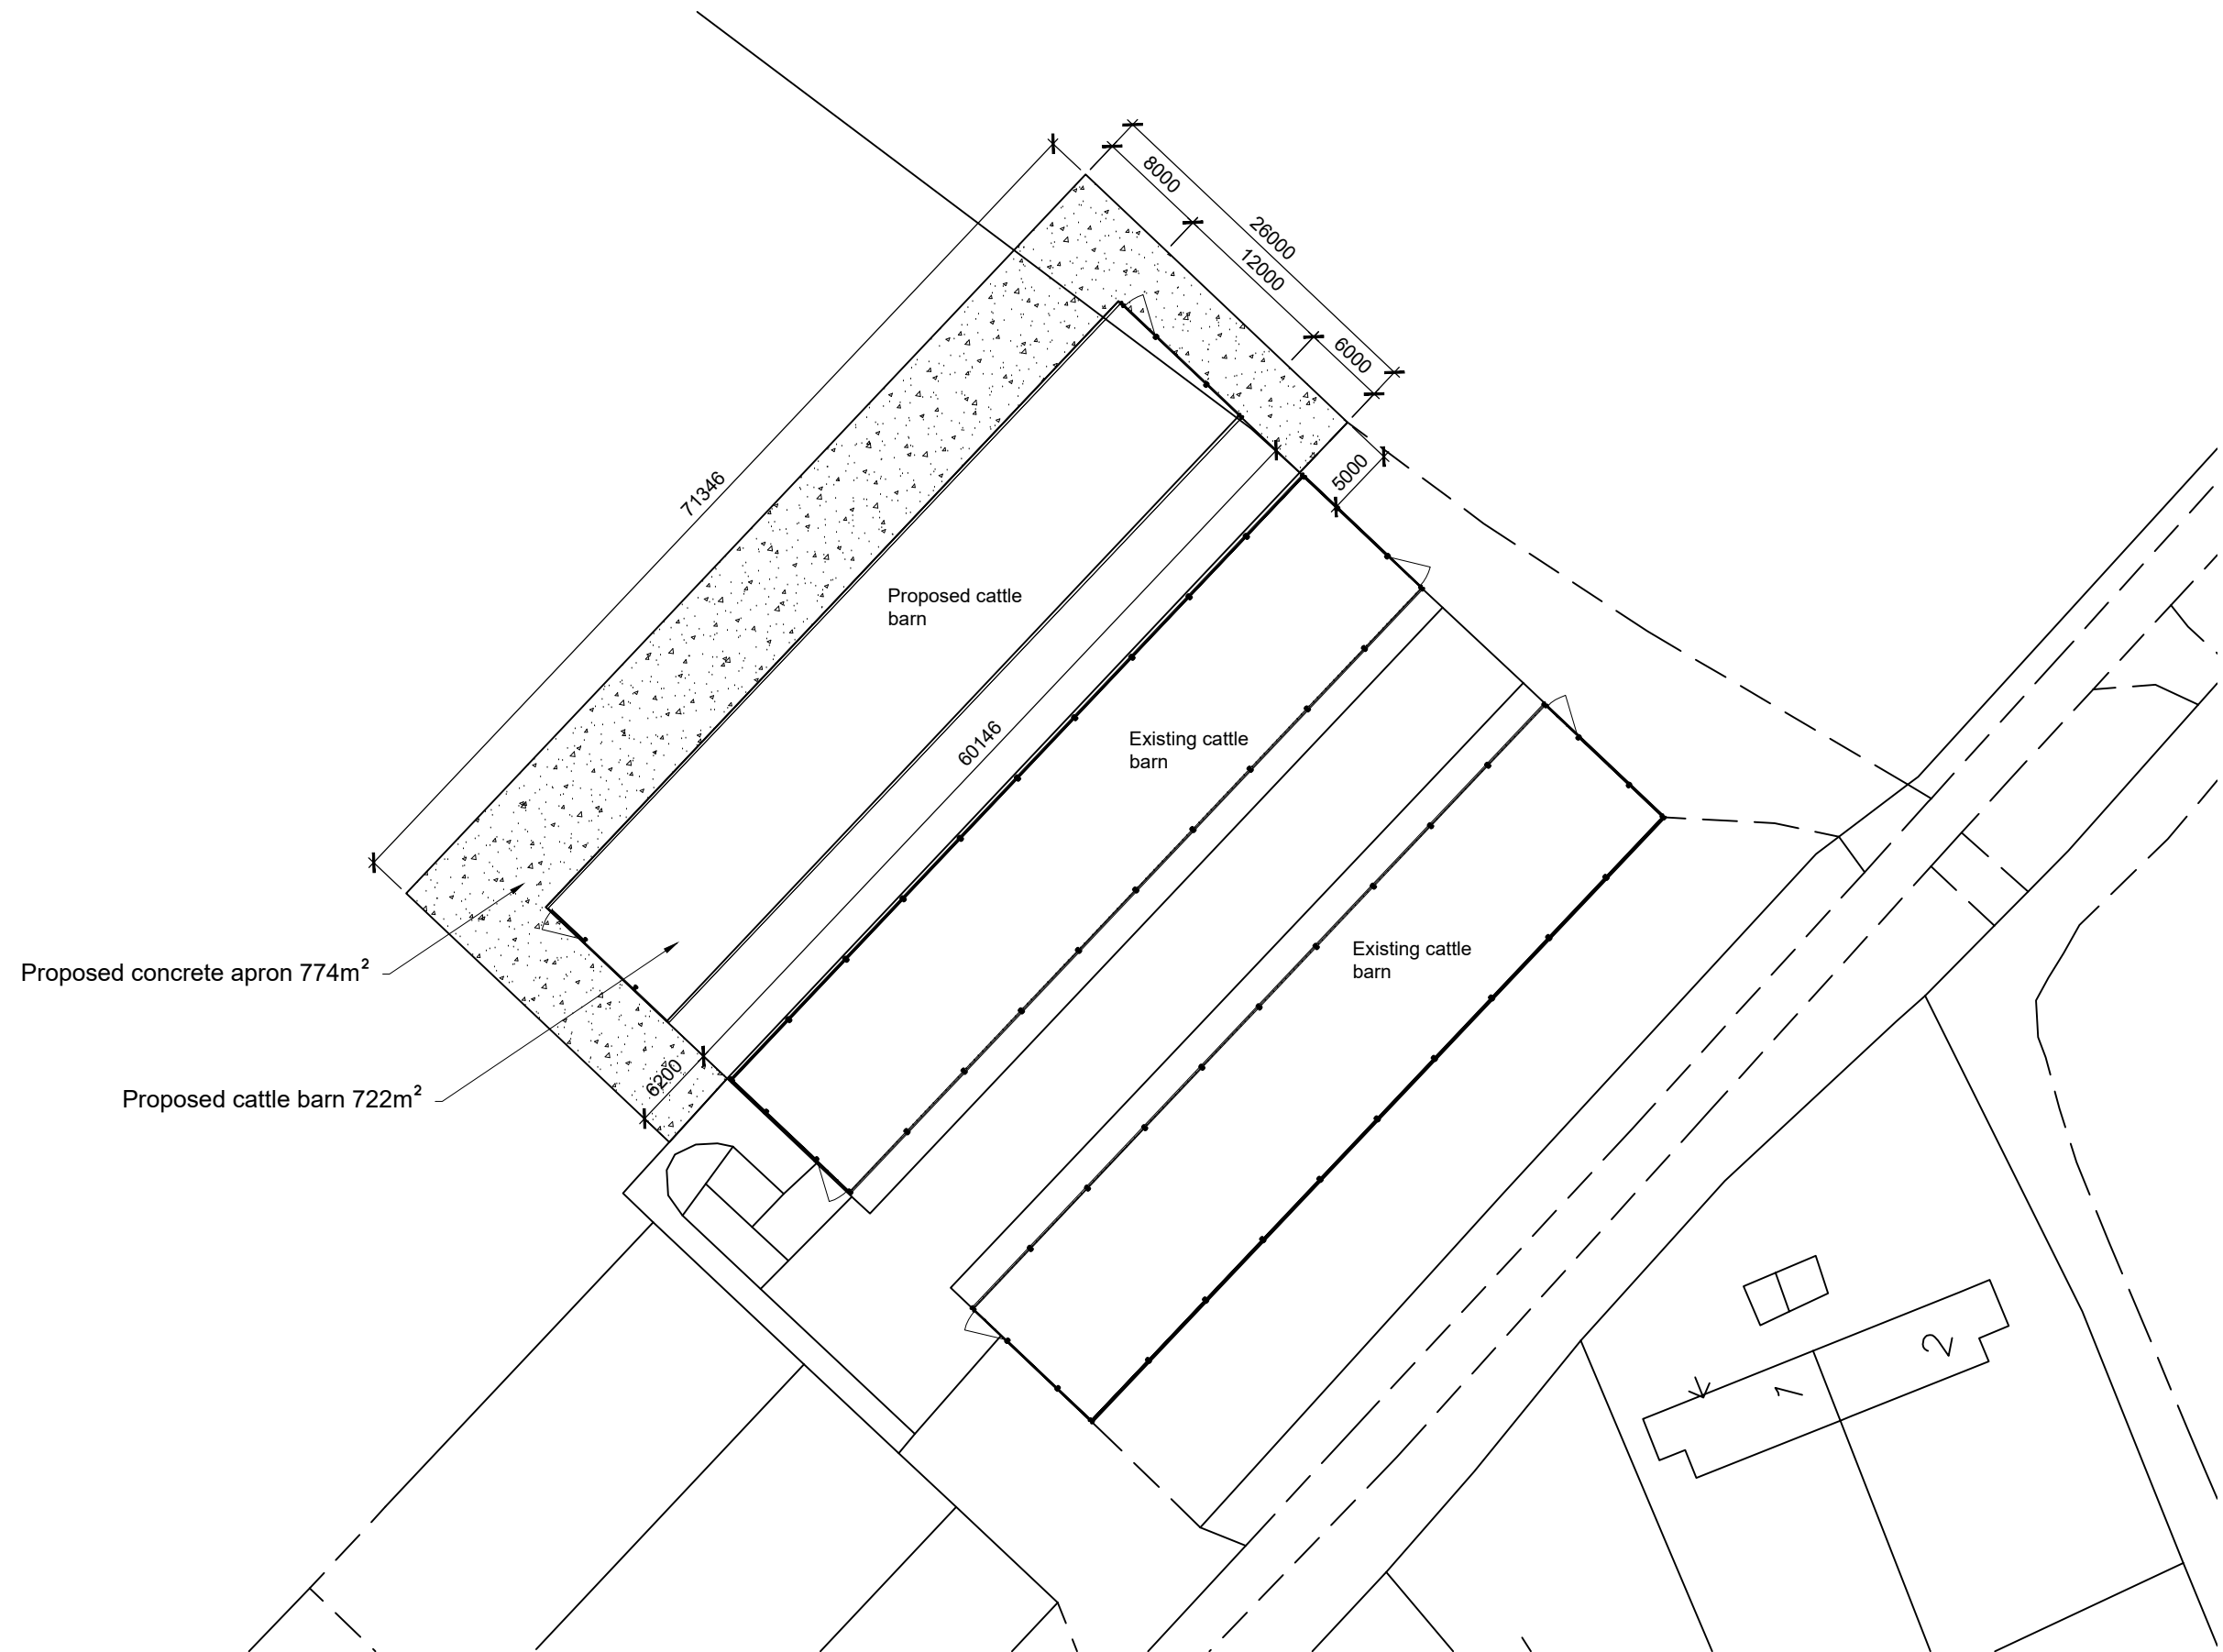

Rev No.	Revision Note.	Date	Drawn	Checked
E	Cattle barn added to site plan	02.04.26	AW	AW-

NUMBER - REV - CLIENT - PROJECT 00400-00 - E - E Grant & Sons - Shrewton Farm		
TITLE Block Plan		BOURNE VALLEY ASSOCIATES ANDOVER LANE FARM FABERSTOWN ANDOVER HAMPSHIRE SP11 9PE Tel: 01264 850159 Email: info@bournevalley.co.uk
DATE 25.04.26	SHEET 02	
DRN BY AW	CHK BY AW	
SCALE 1:500		PAPER SIZE A3

