


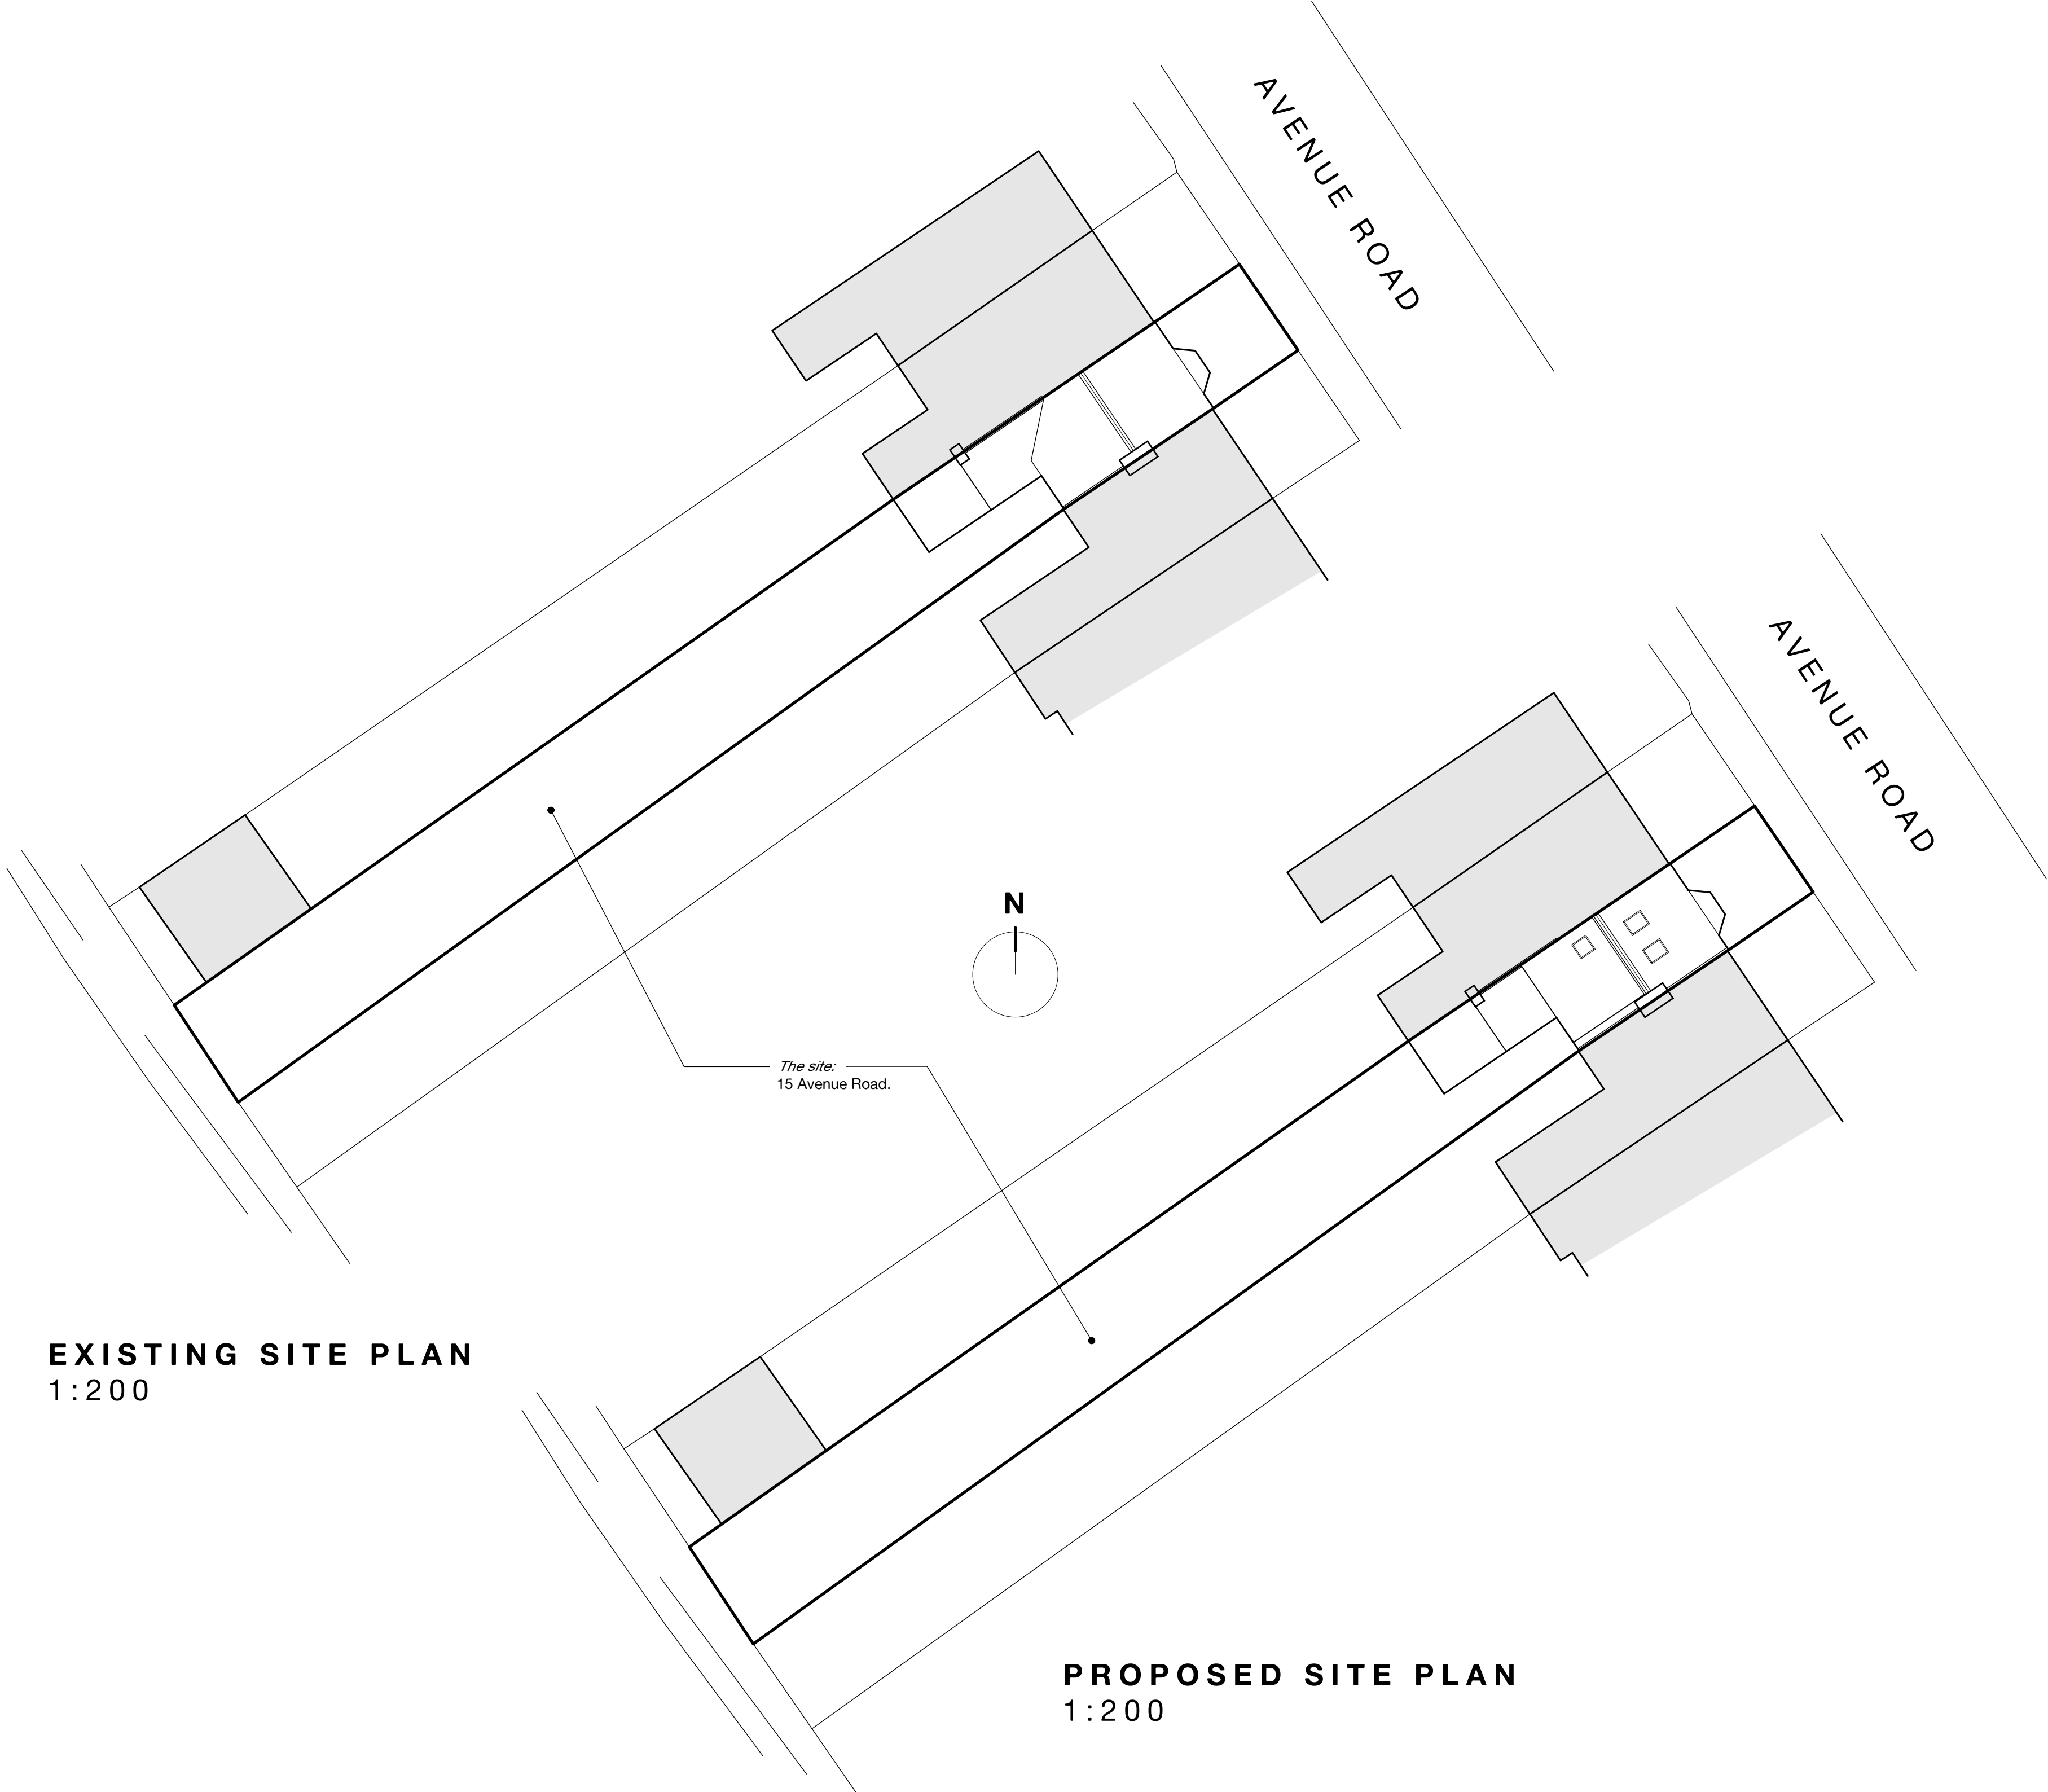


EXISTING SITE PLAN
1:200

PROPOSED SITE PLAN
1:200

© copyright

NOTES.

1. ALL DIMENSIONS ARE STRUCTURAL UNLESS NOTED OTHERWISE AND EXPRESSED IN MILLIMETRES. ALL LEVELS ARE EXPRESSED IN METRES.
2. ALL DIMENSIONS AND DETAILS SHOWN ARE TO BE CHECKED ON SITE BY THE BUILDING CONTRACTOR AND ALL RELEVANT CONTRACTORS PRIOR TO COMMENCEMENT OF BUILDING WORKS.
3. WHERE WORK INVOLVES ALTERATIONS TO A PARTY WALL OR CONSTRUCTION CLOSE TO A BOUNDARY IT IS THE CLIENTS RESPONSIBILITY TO COMPLY WITH THE NECESSARY NOTICES ETC. REQUIRED BY 'THE PARTY WALL ETC. ACT 1996'.

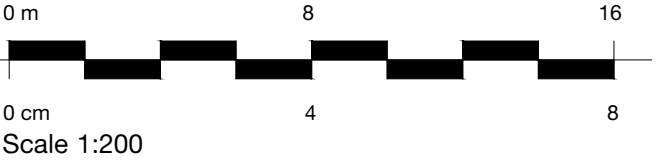

rev	date	by	description
drg status		LAWFUL USE	
client			
Hannah & Ryan Collins			
project			
Loft conversion to: 15 Avenue Road, Trowbridge, Wiltshire, BA14 0AQ			
drg title			
Existing & Proposed Site Plans			
 Philip Clifford Design Architctural and Engineering Consultants 10 North View Westbury Park Bristol BS6 7QB Tel: 0117 9706 716 www.philipclifforddesign.co.uk			
date		scales @ A2	
April 2026		1:200	
drawn by	checked	approved	
M N	P C		
project no.	drg no.	rev	
A3248	03		