


Elevations at 1:100 Scale



South Elevation

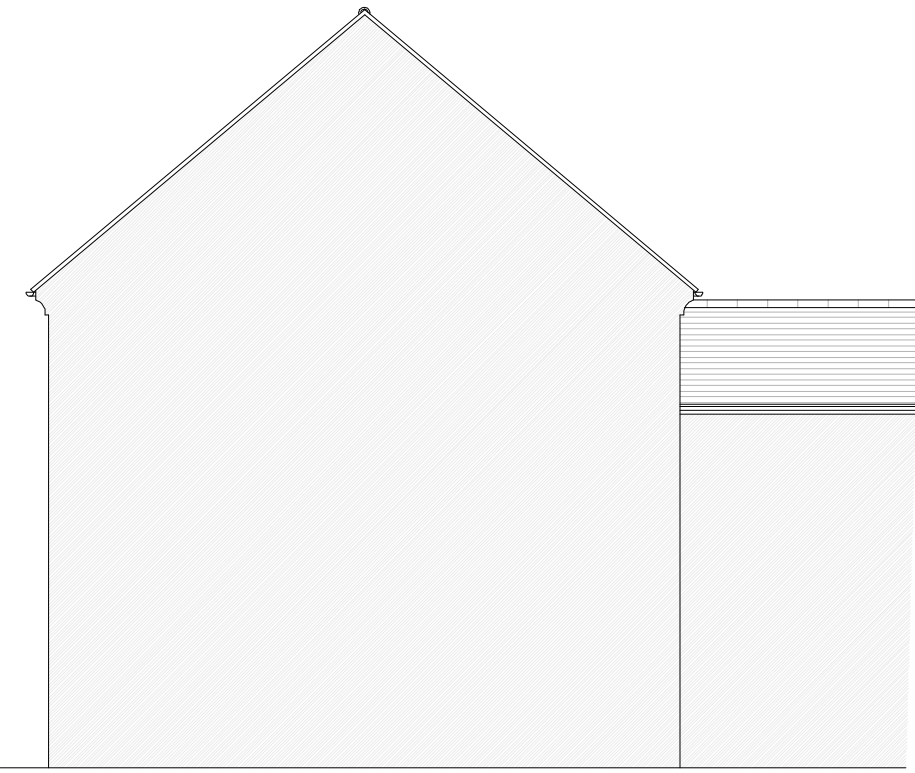


East Elevation




North Elevation



Layouts at 1:50 Scale

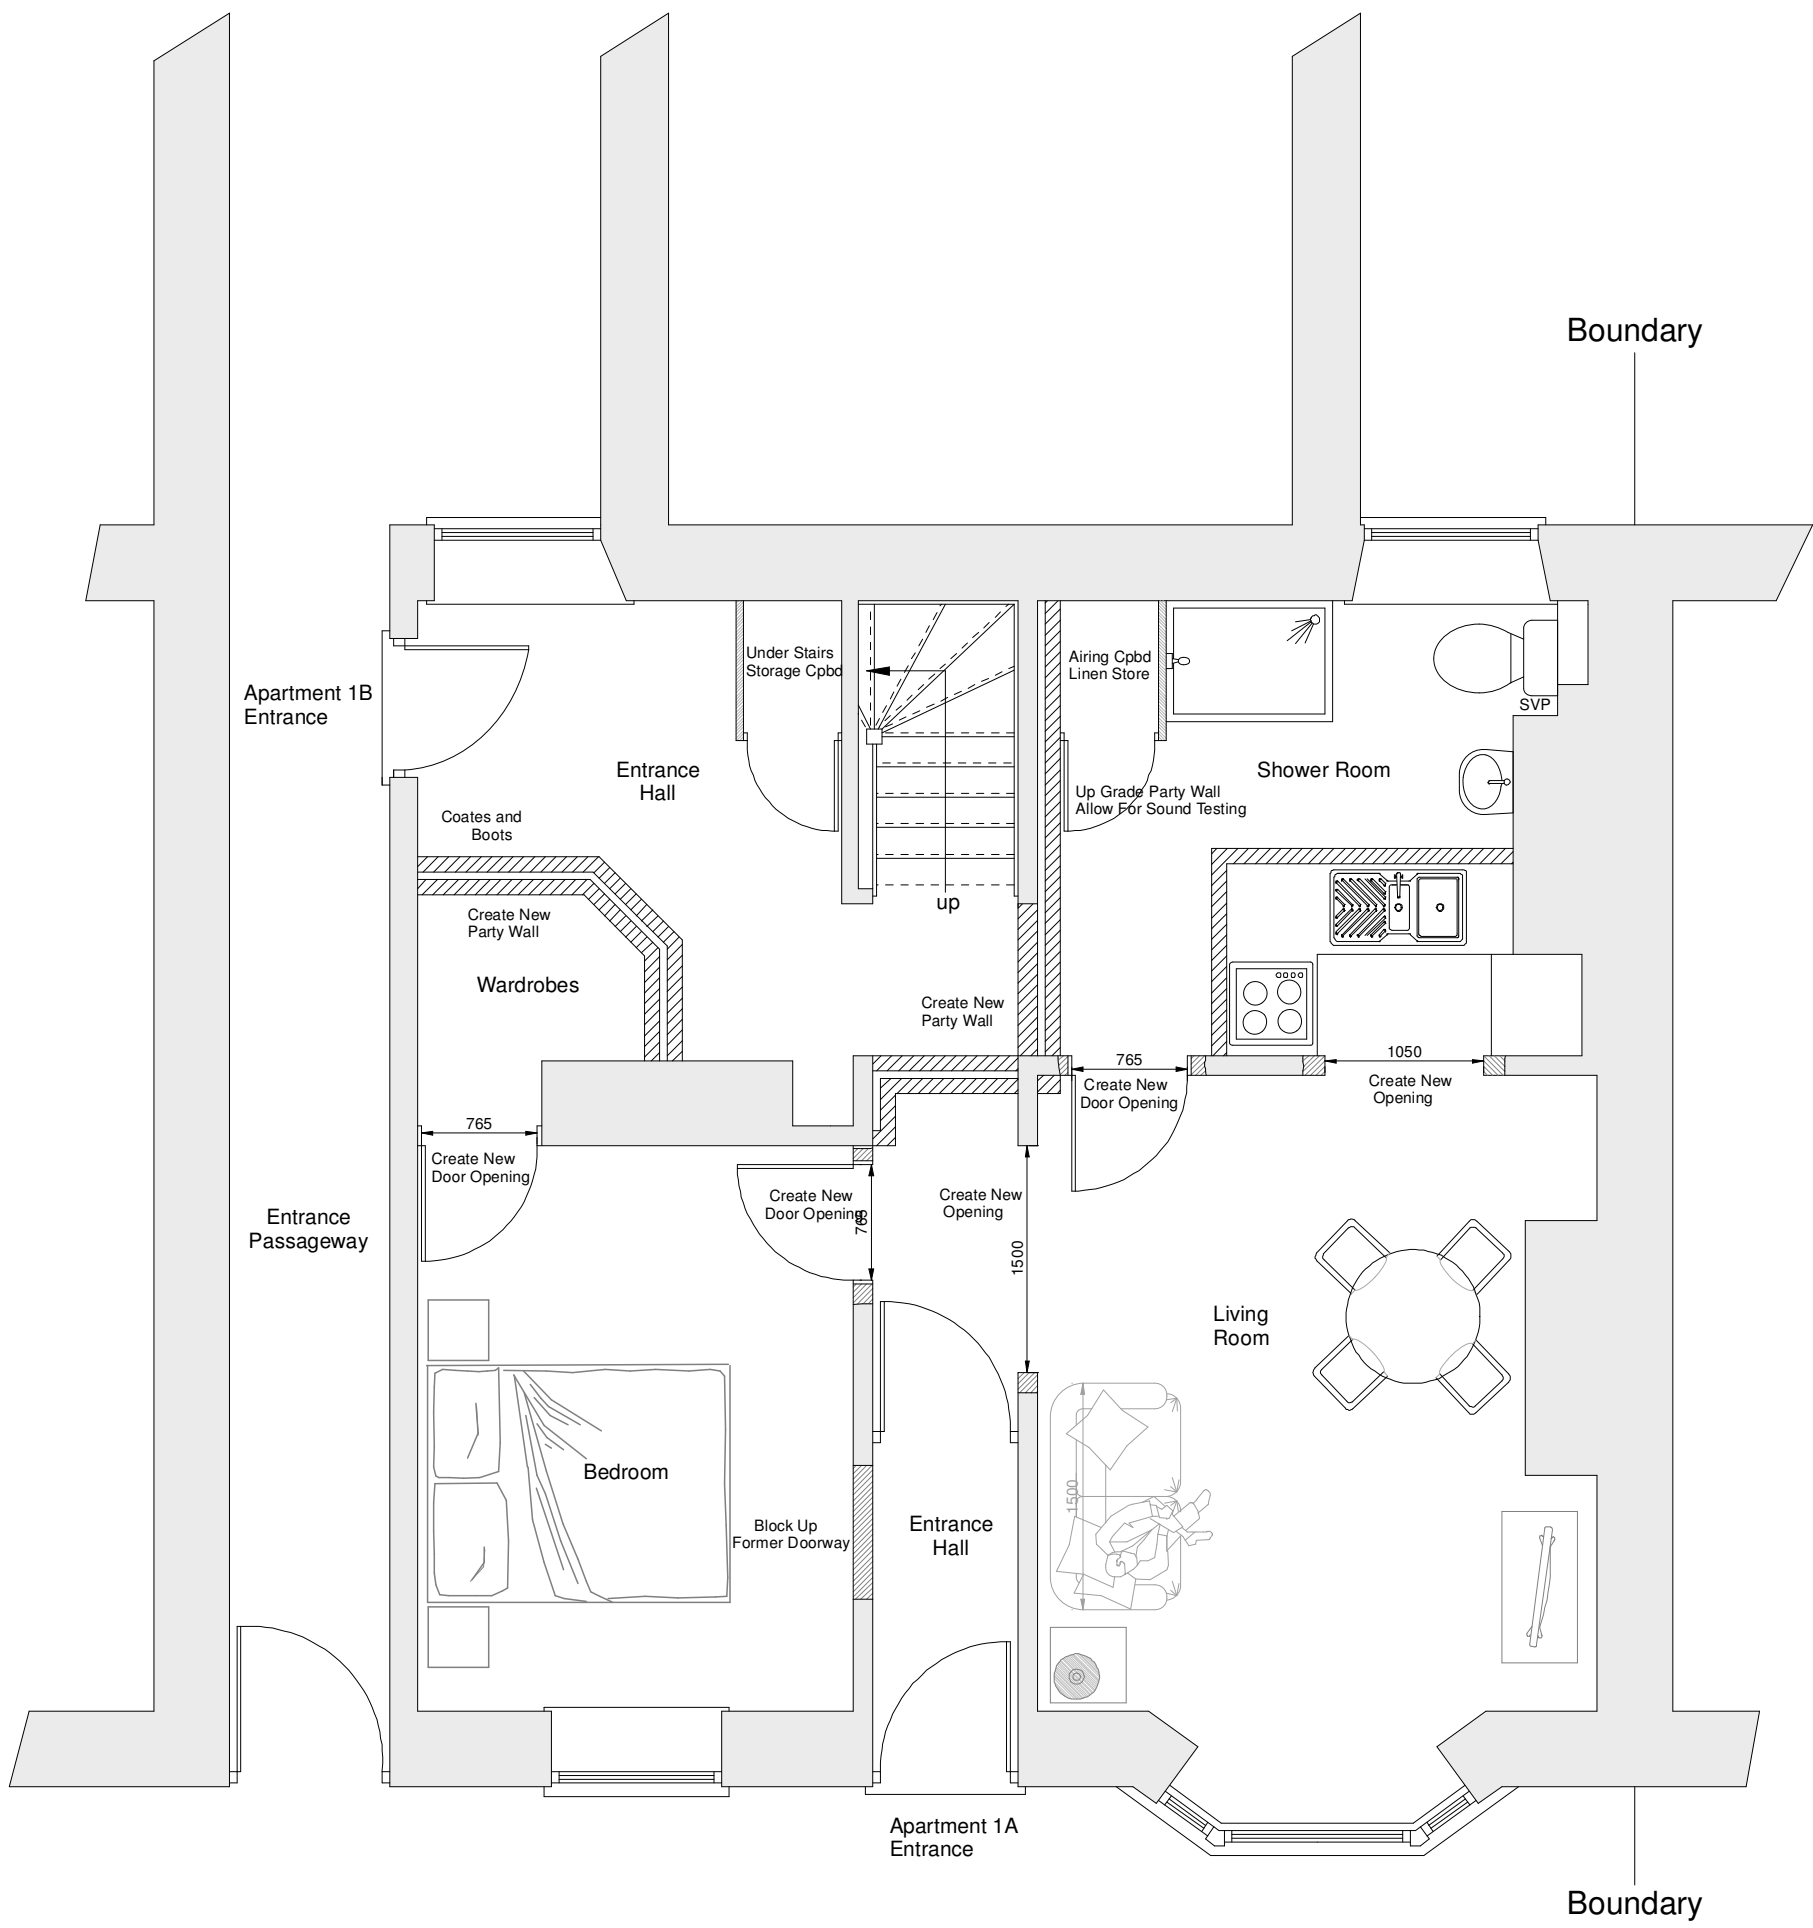

Proposed Ground Floor Layout

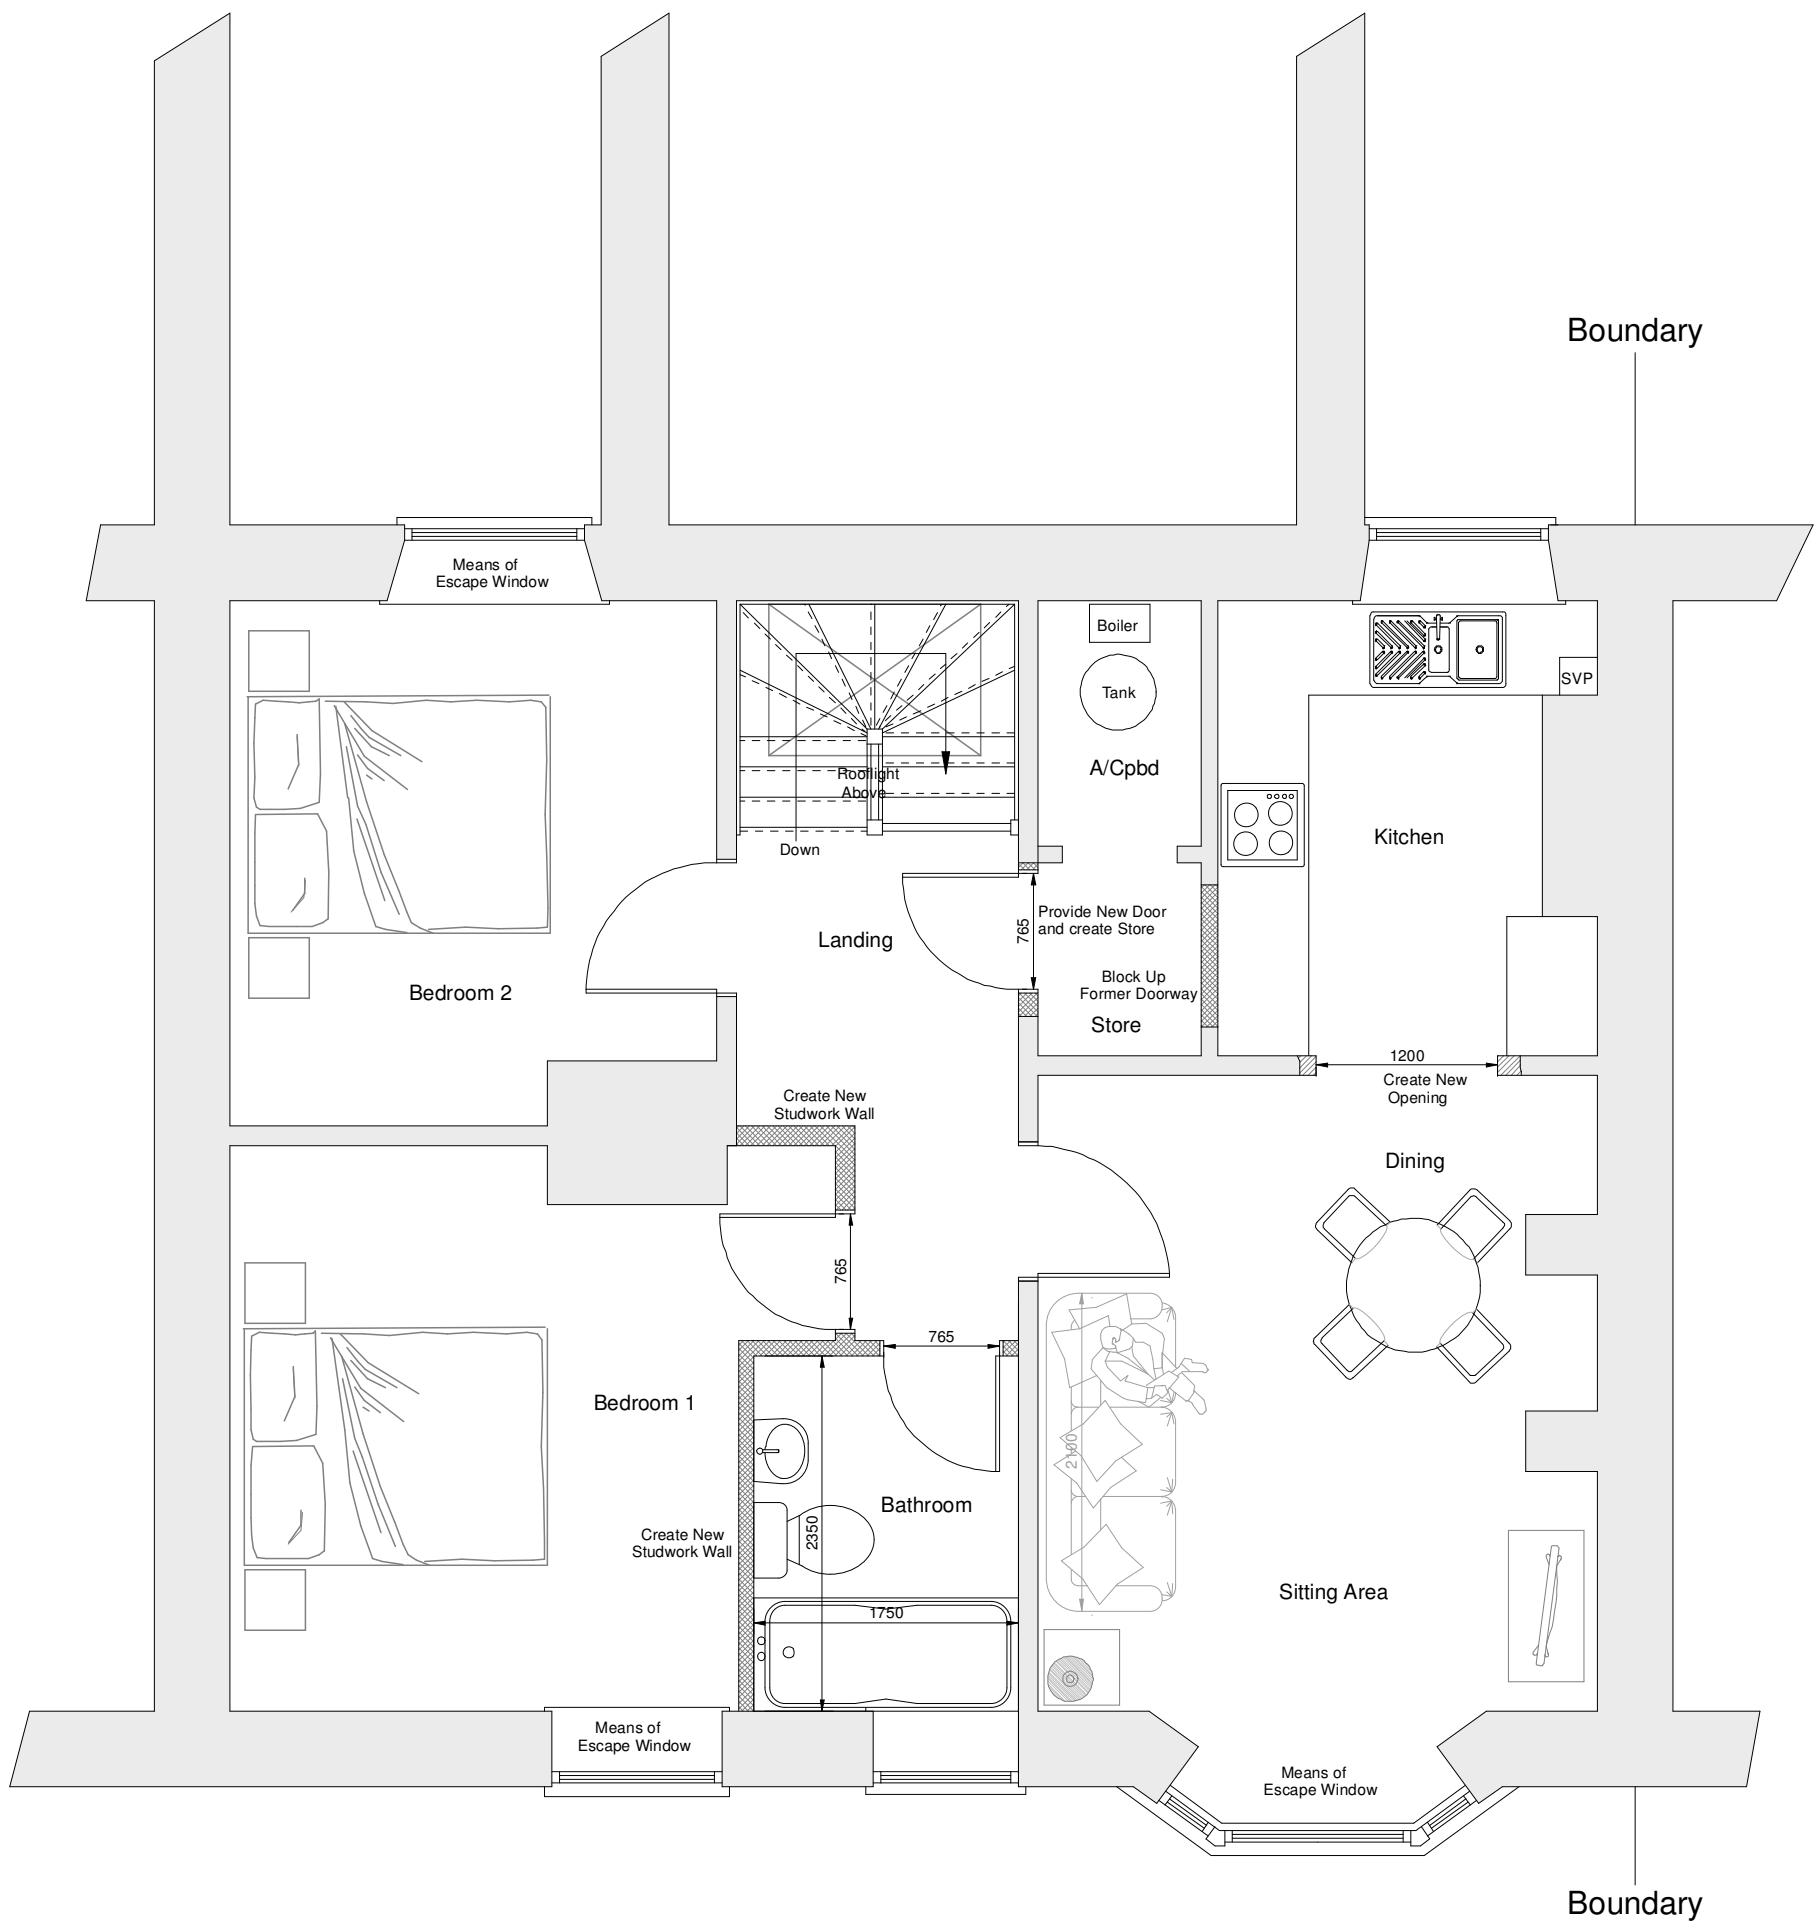

Proposed First Floor Layout

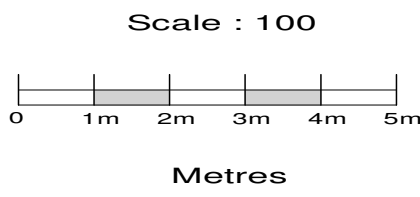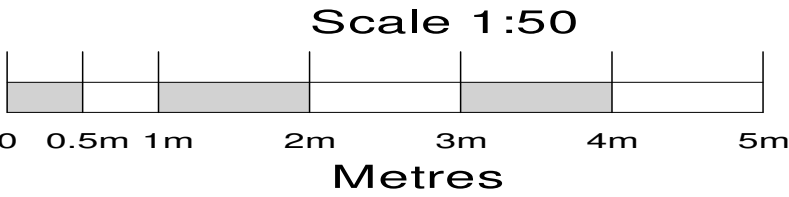

Spudivordesigns.LTD
Email: spudivordesignltd@gmail.com
Telephone: 07968 739168 or 01747 833721

Email: spudivordesignltd@gmail.com Telephone: 07968 739168 or 01747 833721		
Refurbishment and Possible Conversion of a Single Dwelling into Two Apartments		
No 1 Newport House Salisbury Street Mere Warminster Wiltshire BA12 6HE		
Scale	1:50/ 100 at A1	
Proposed Arrangements		
Drawing No.	25/053/05	
Drawn		
Date	April 2026	