


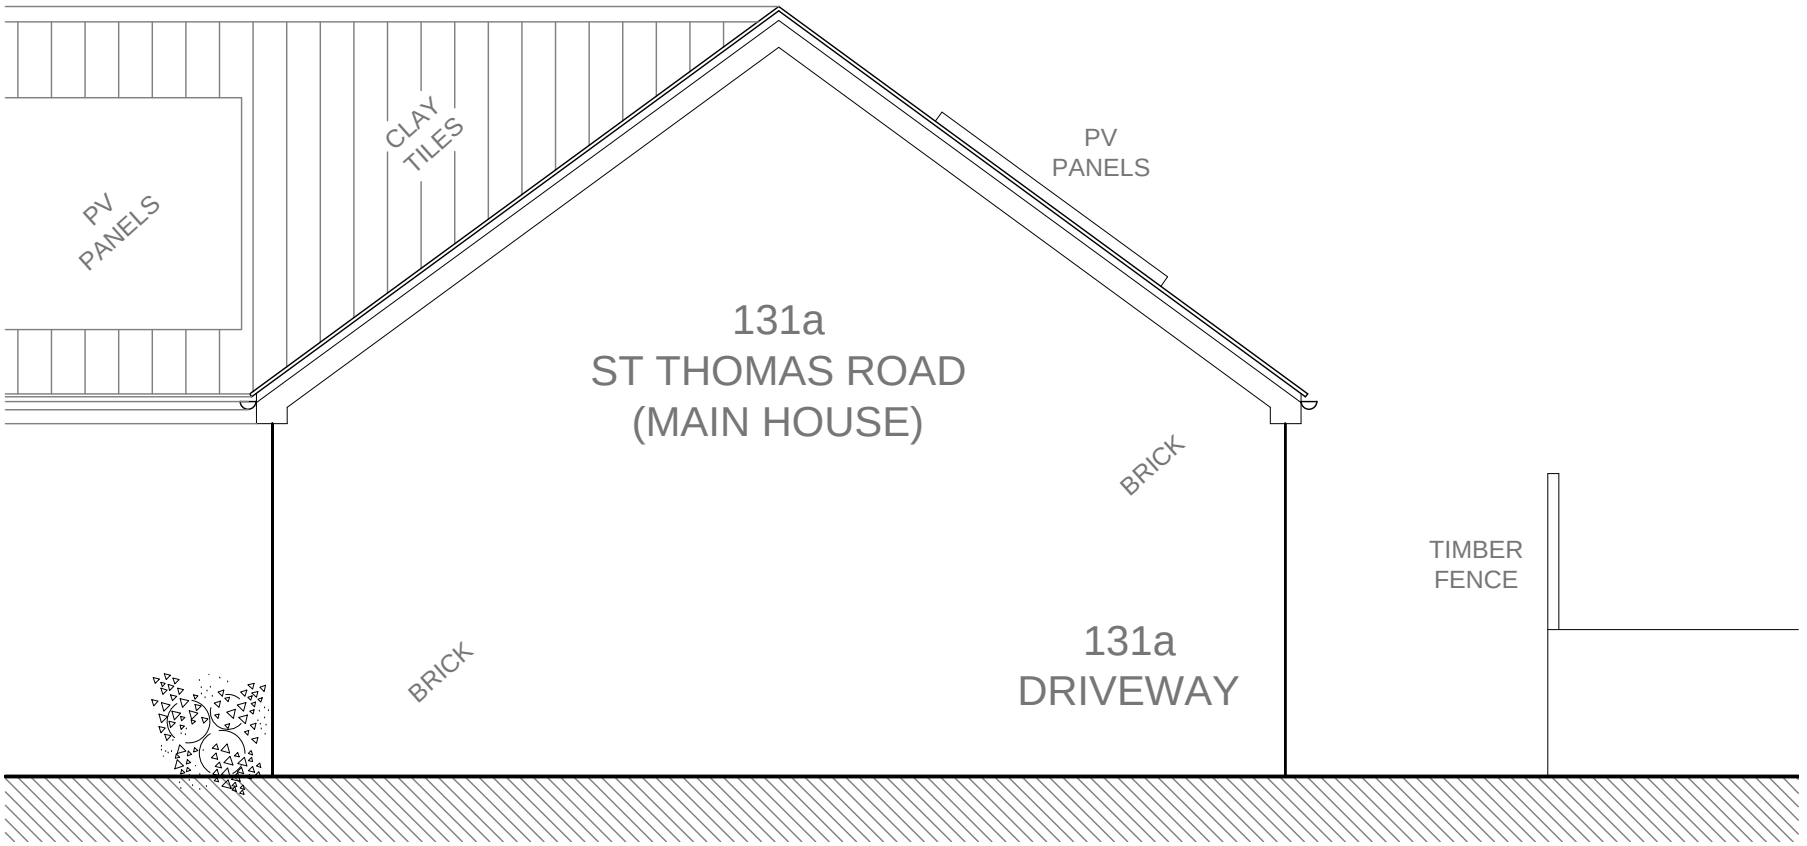


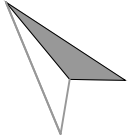


SECTION A-A - AS EXISTING - SCALE 1:50

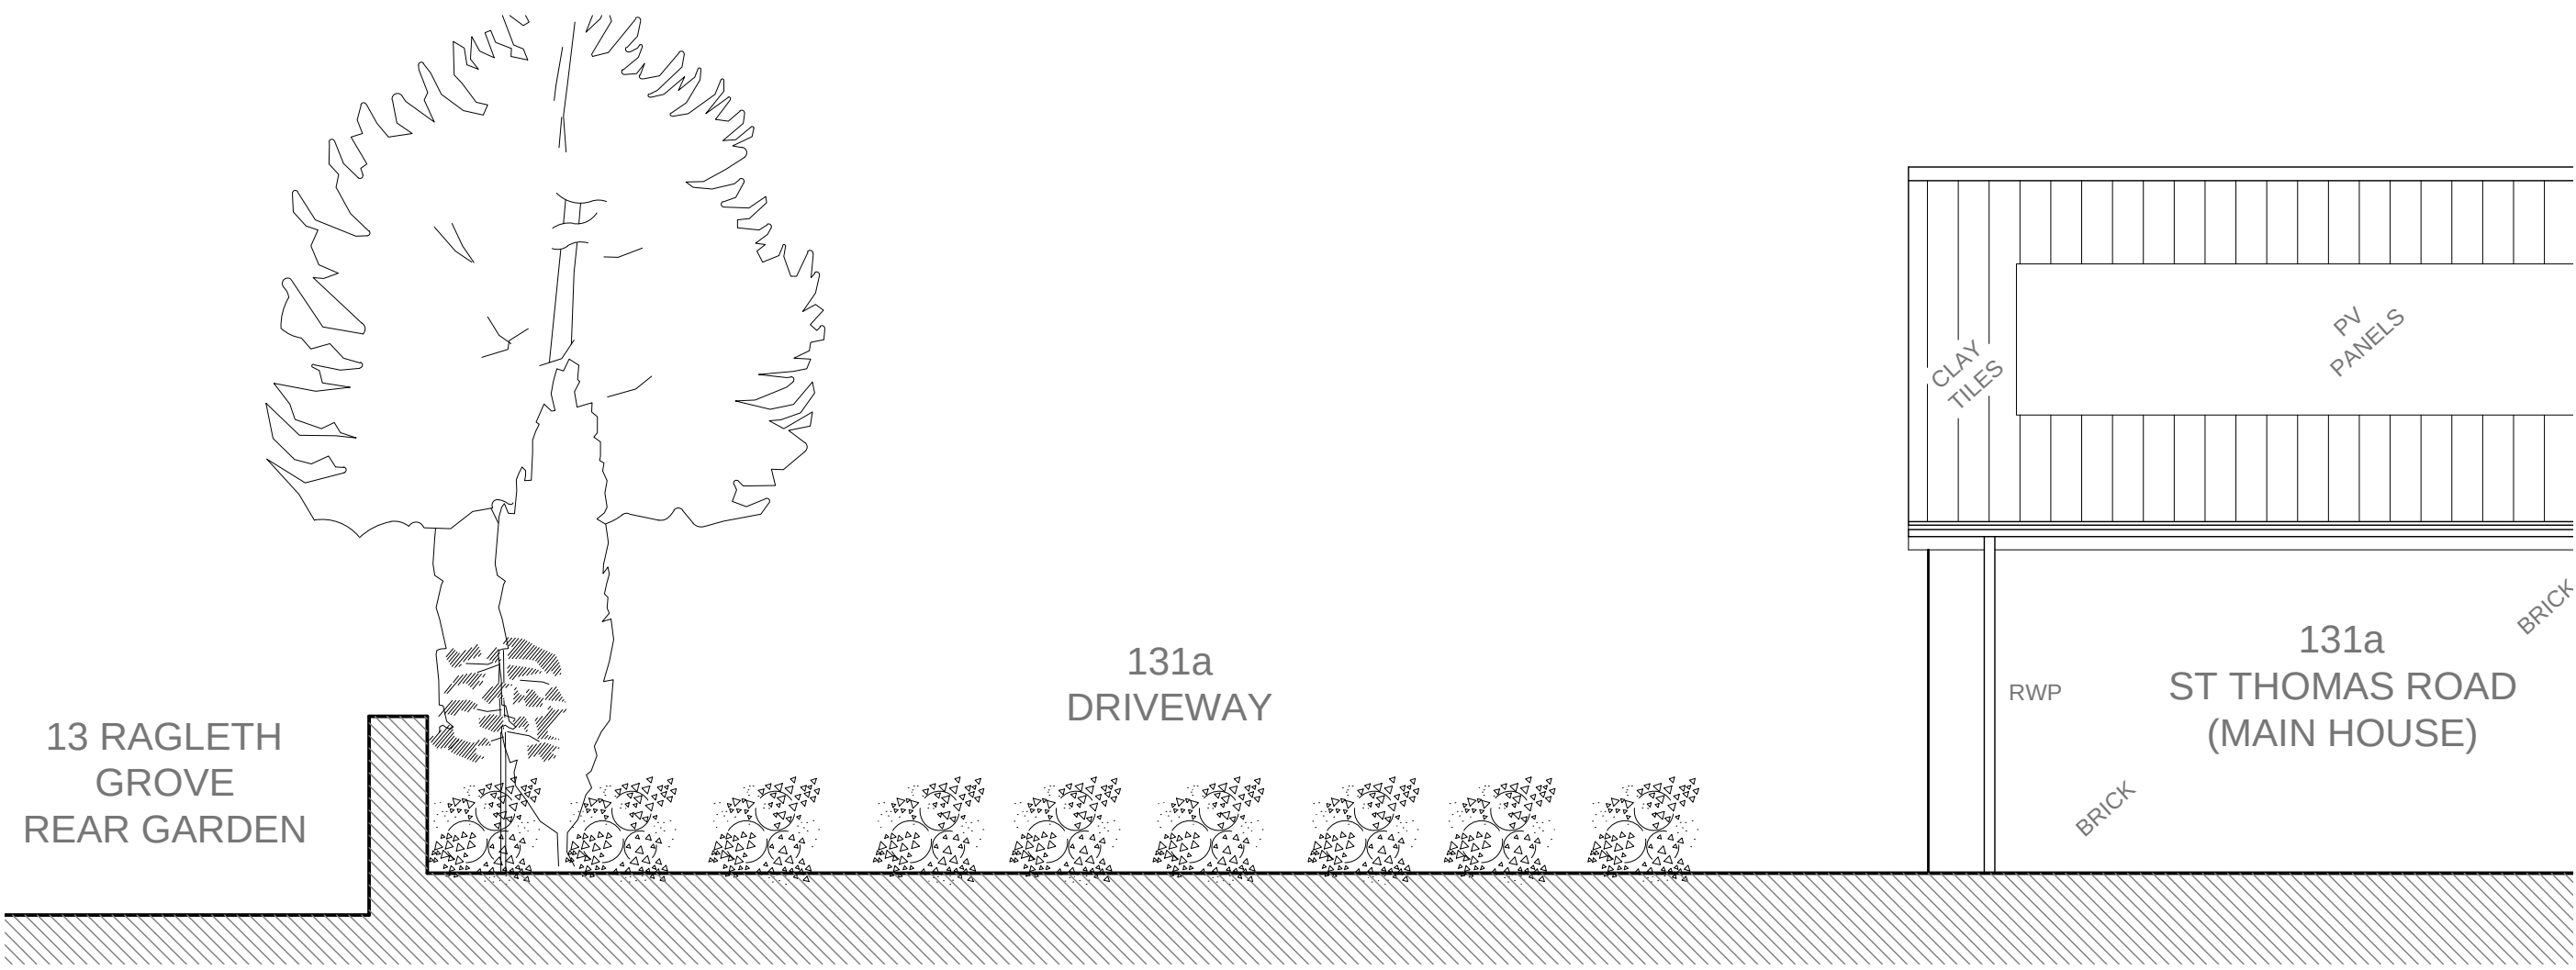

SECTION B-B - AS EXISTING - SCALE 1:50

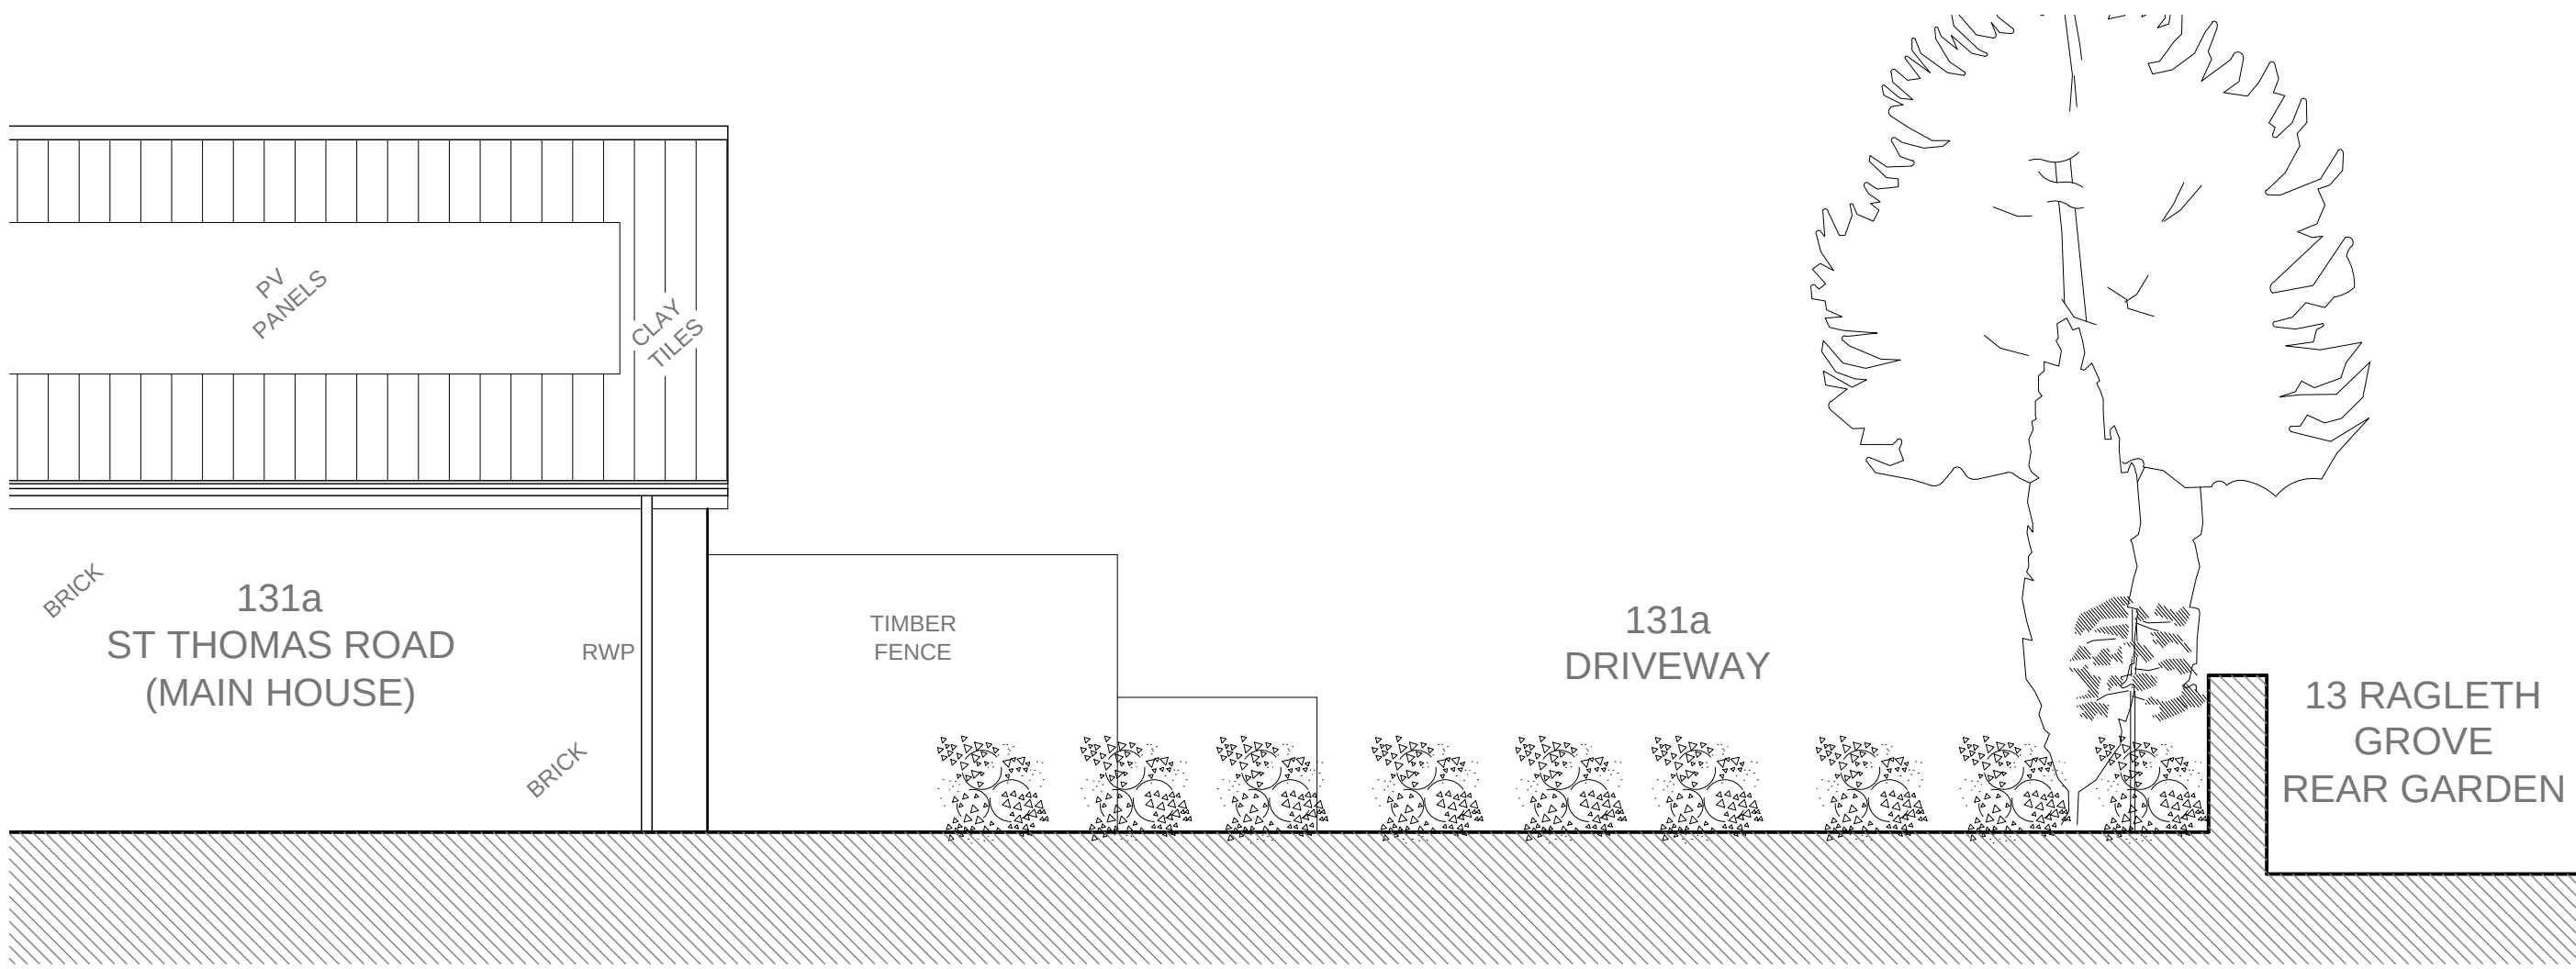

SECTION C-C - AS EXISTING - SCALE 1:50

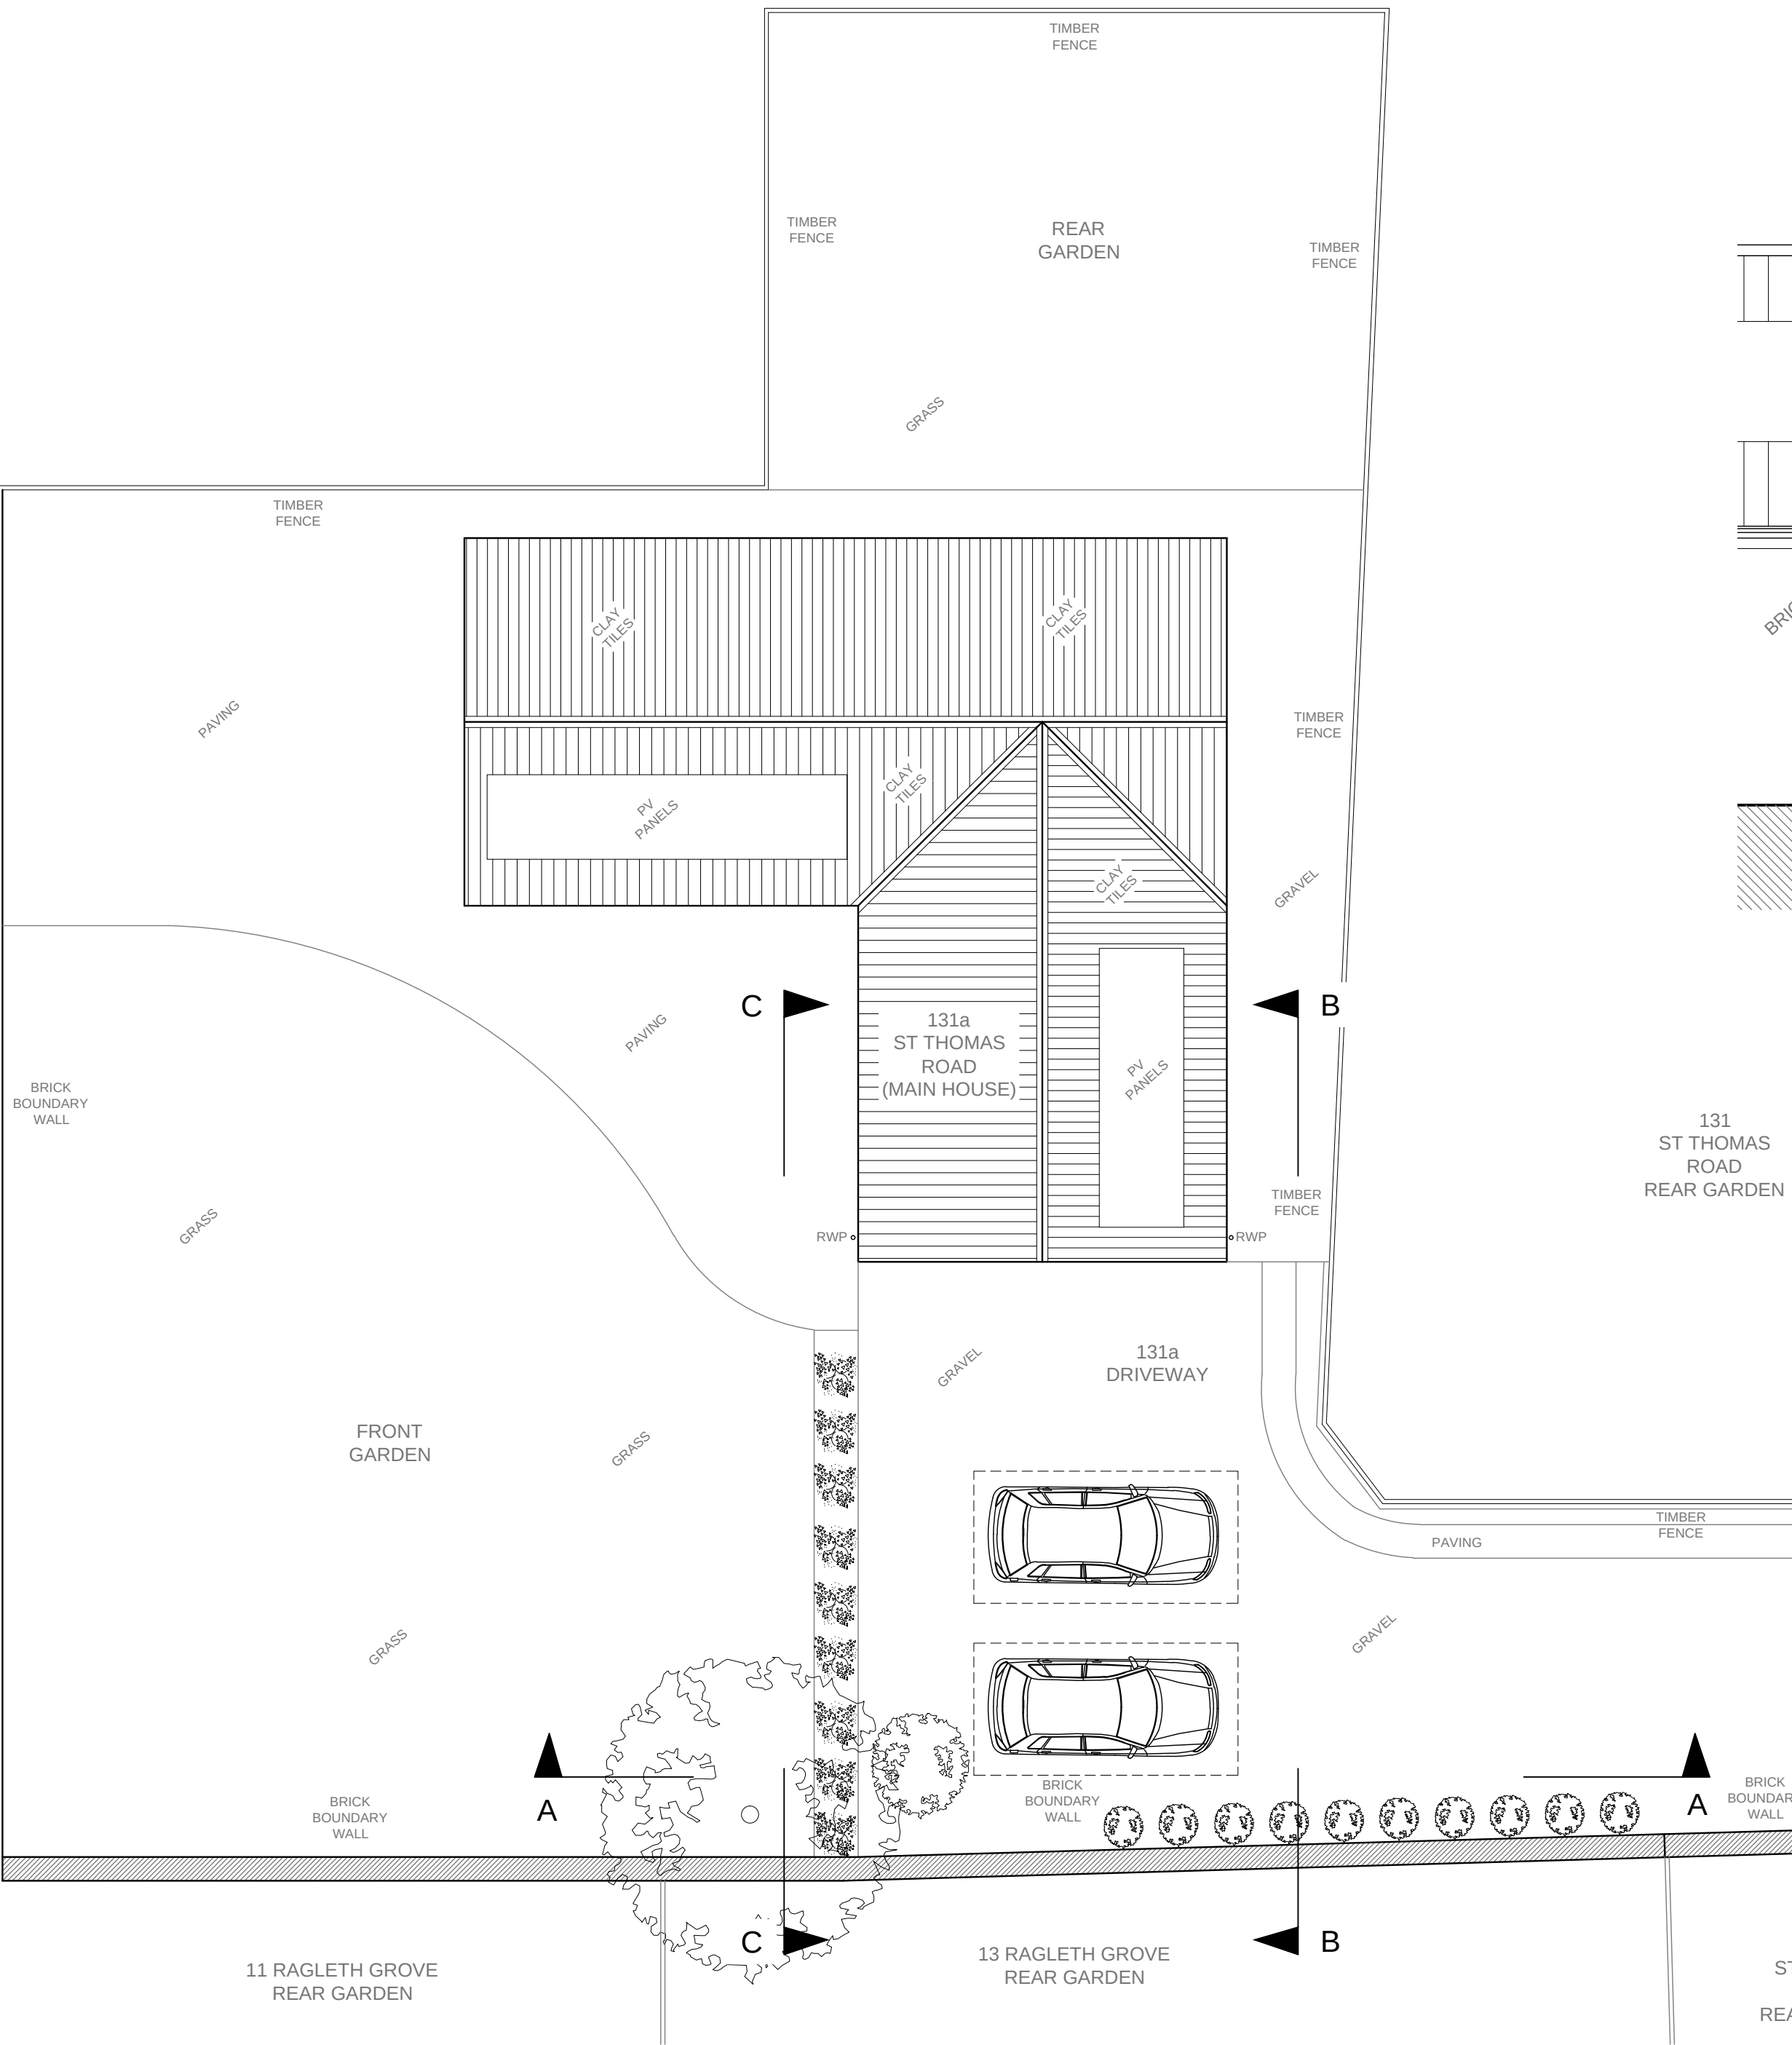

SCALE - 1:100



SCALE - 1:50



SITE PLAN - AS EXISTING - SCALE 1:100

131a ST THOMAS ROAD
TROWBRIDGE

SITE PLAN - AS EXISTING

A		
DATE	MARCH 2026	
PROJECT	131a ST THOMAS ROAD TROWBRIDGE	
DESCRIPTION	SITE PLAN & SECTIONS AS EXISTING	
SCALE	1/50 & 1/100 @ A1	
REF.	2026	DWG 02
REV.	-	-