




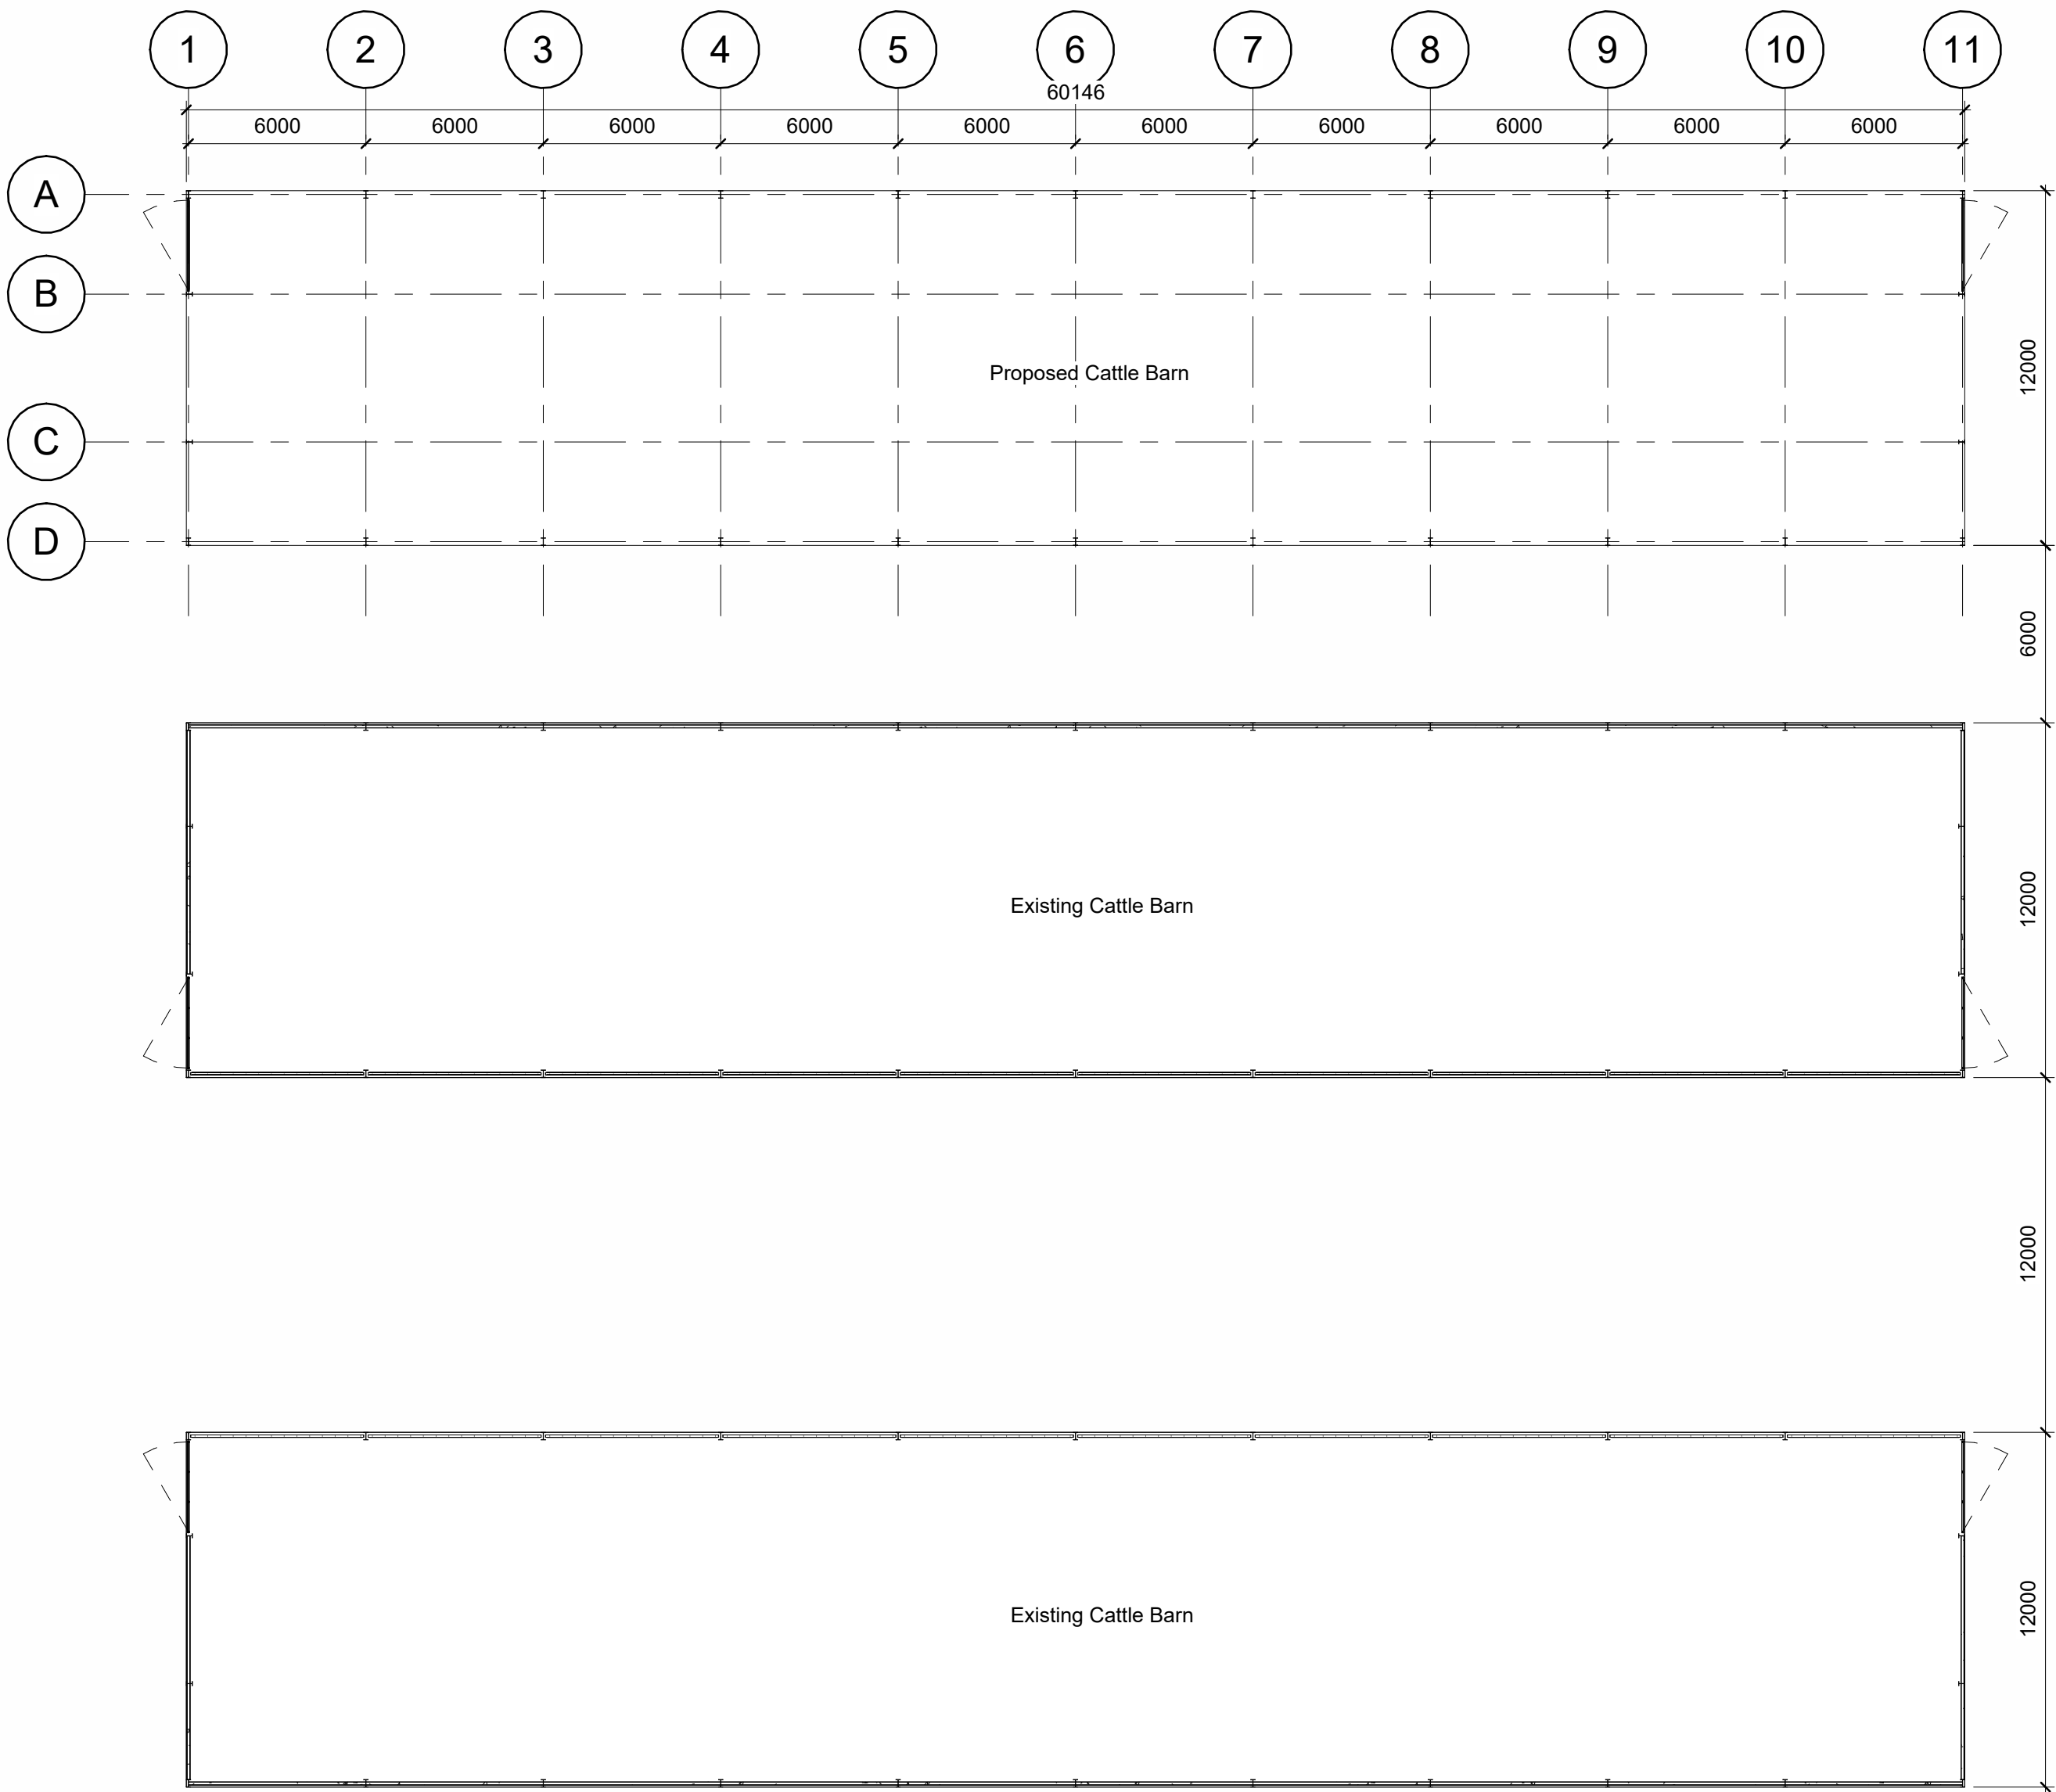





Level 1 - Ground Floor Proposed
1 : 200

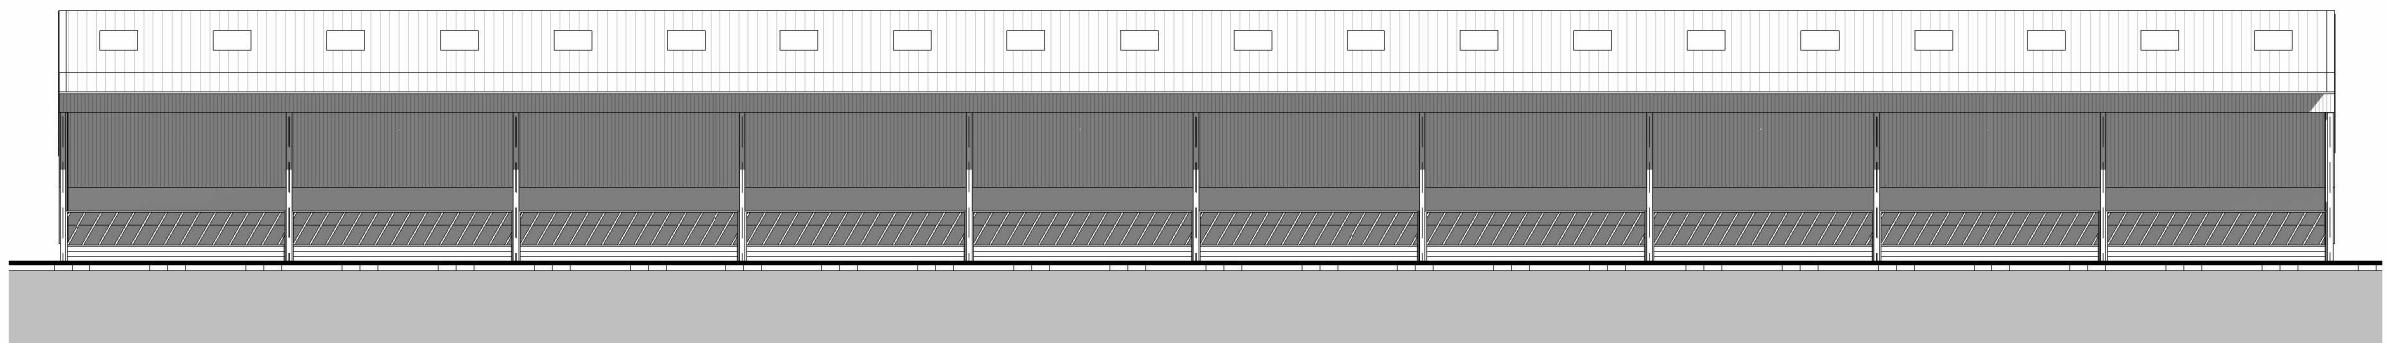


North West Proposed
1 : 200

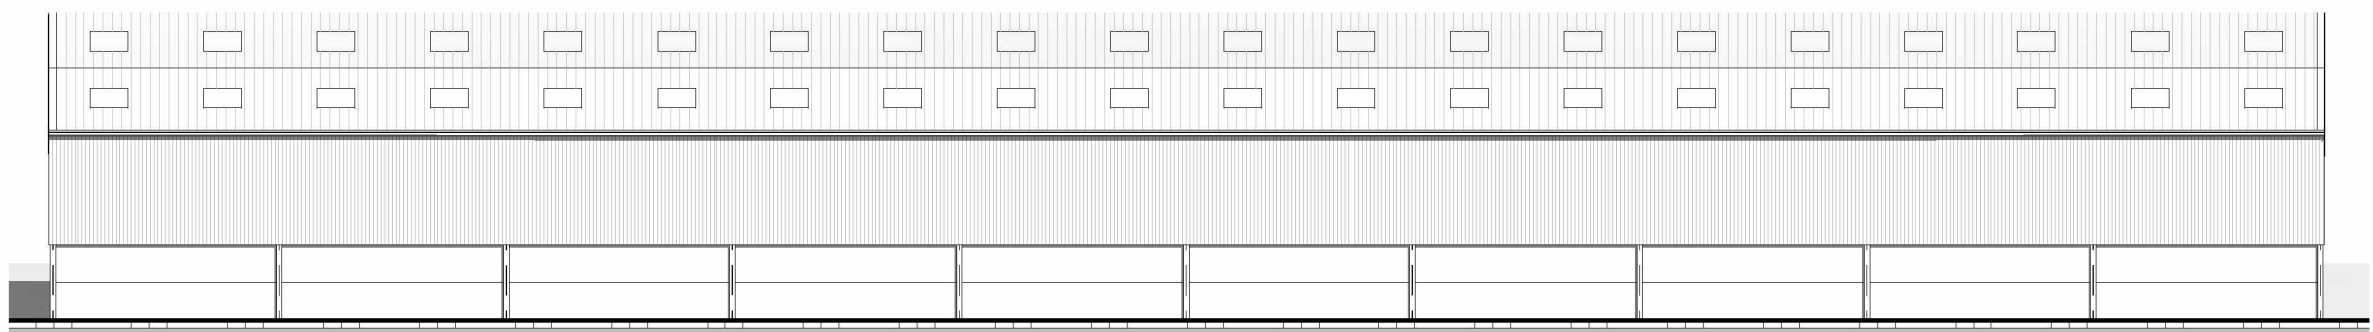


South East Proposed
1 : 200

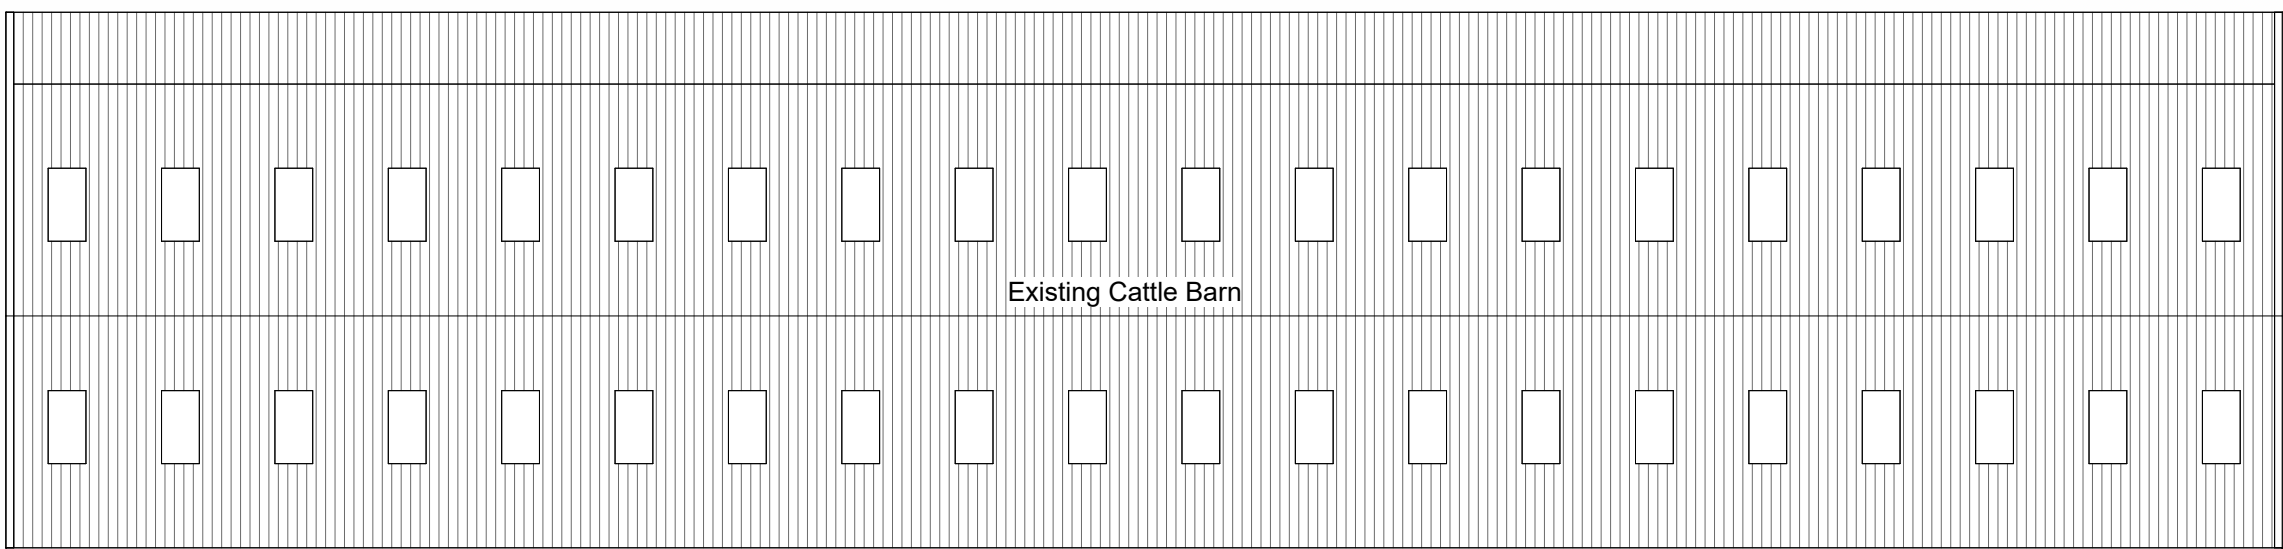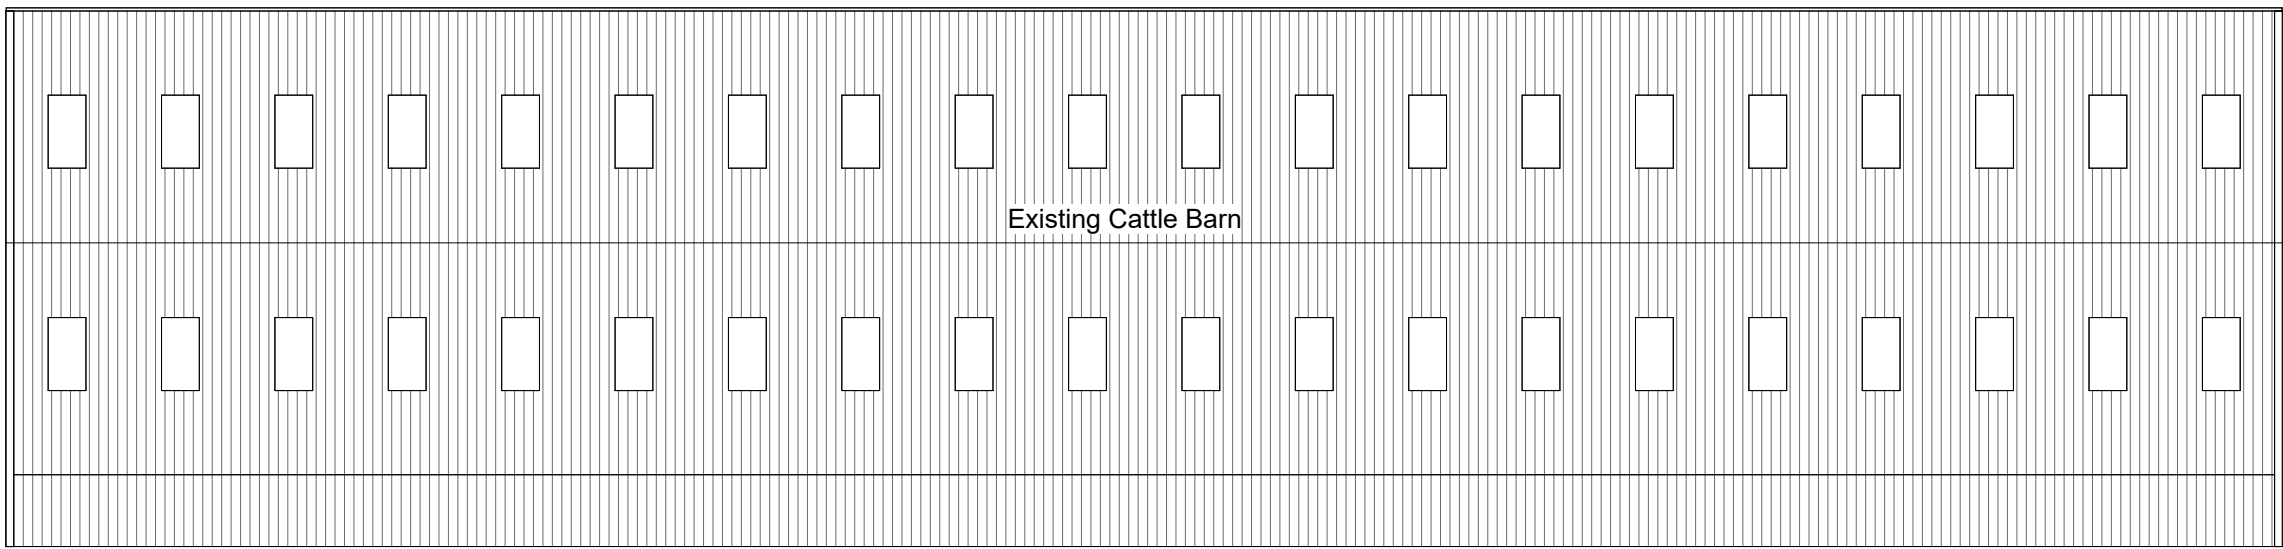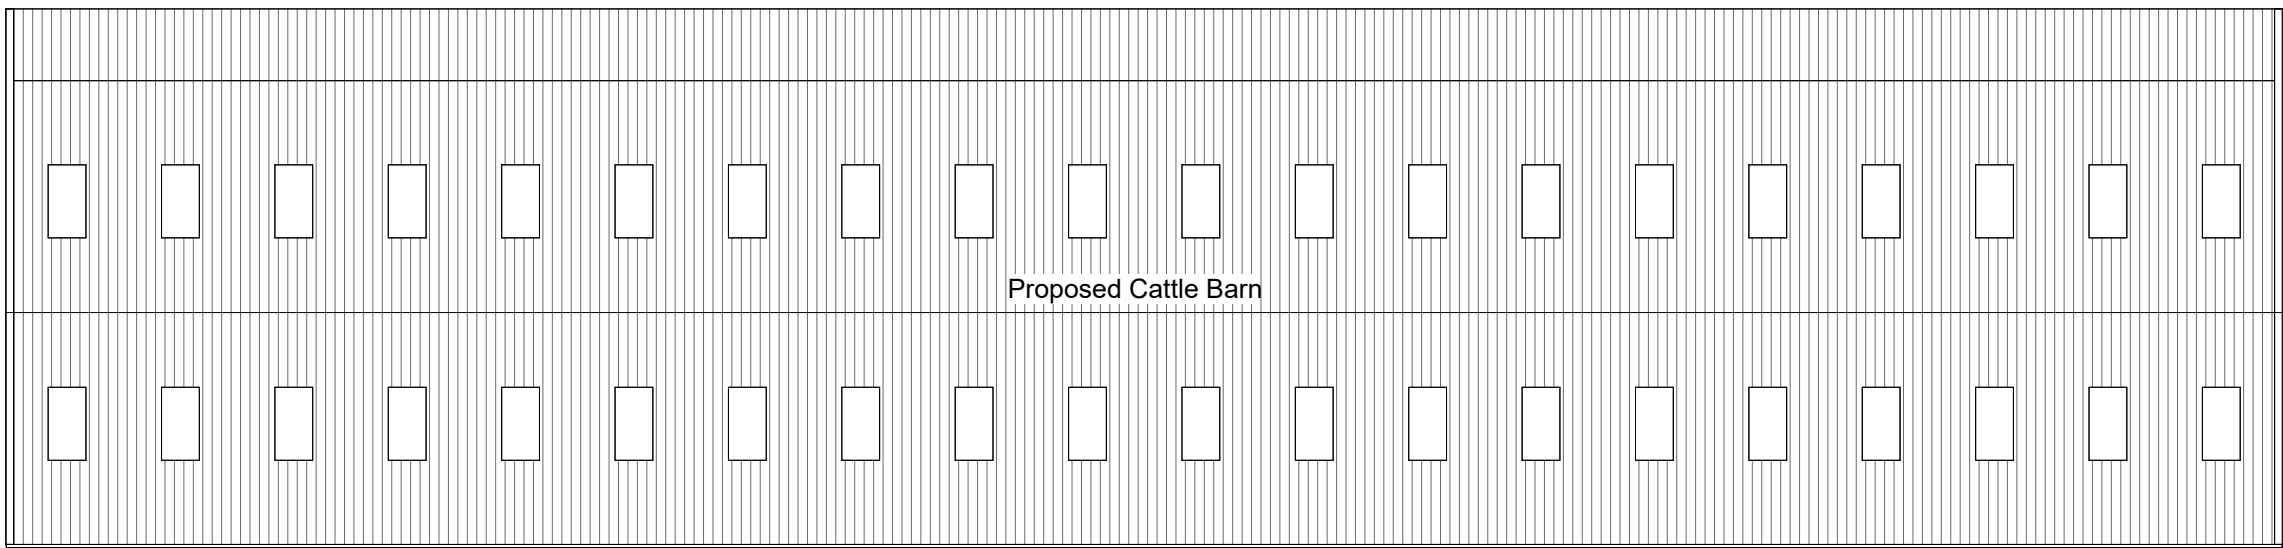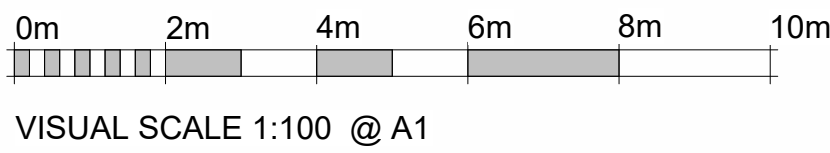

Level 4 - Roof Plan Proposed
1 : 200

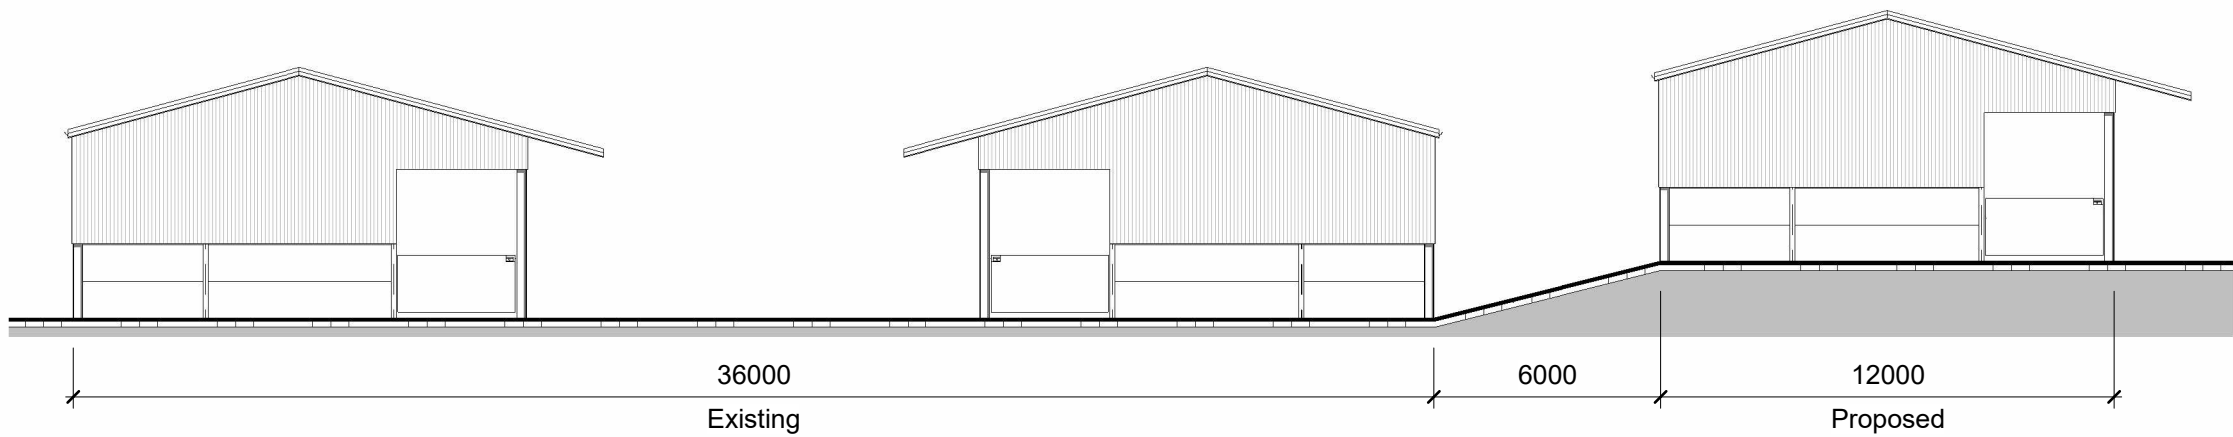

North East Proposed
1 : 200

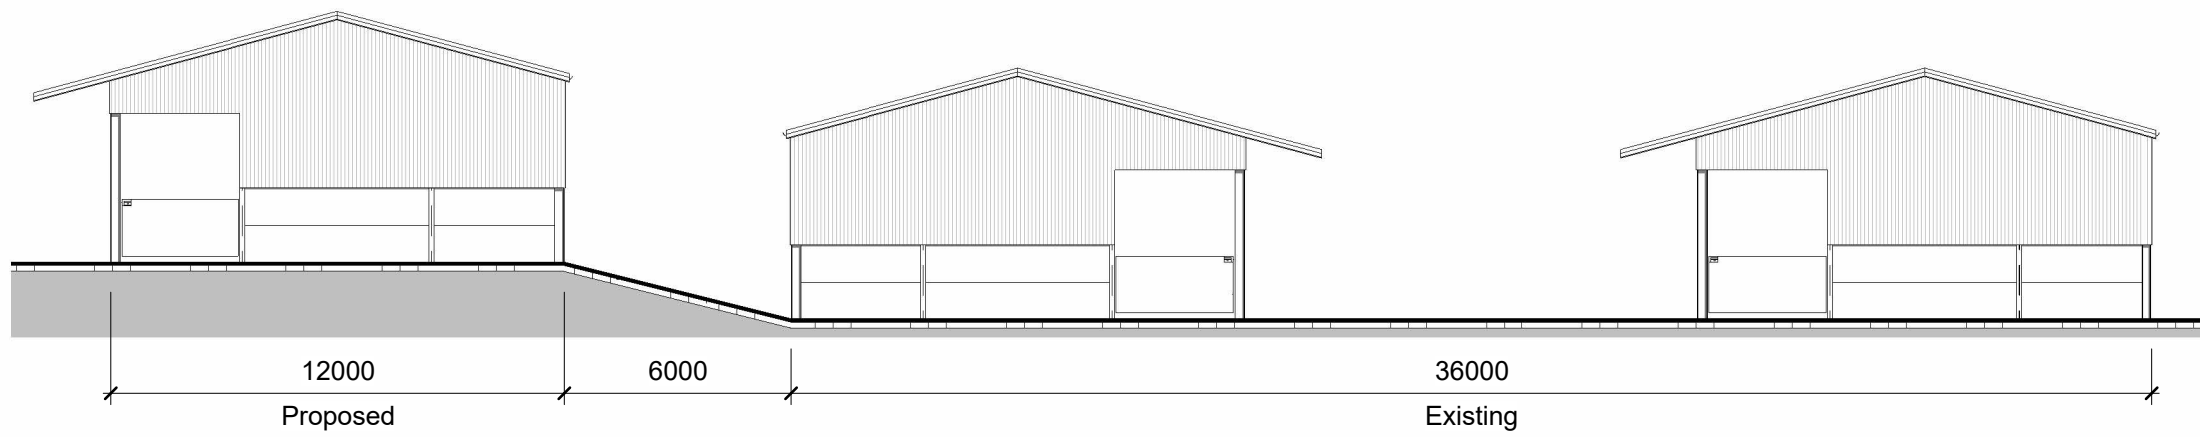

South West Proposed
1 : 200

00

Project number

00400-02

Client

Shrewton Farm

Project

Cattle Building

Title

Proposed Plans

Date

25.04.26

Sheet

02

Scale

1 : 200

Drawn by

TJ

Checked by

AW

Paper Size

A1

BOURNE VALLEY ASSOCIATES

ANDOVER LANE FARM
FABERSTOWN
ANDOVER
HAMPSHIRE
SP11 9PE
Tel: 01264 850159
Email: info@bournevalley.co.uk

Rev No.	Revision Note.	Date	Drawn	Checked

