



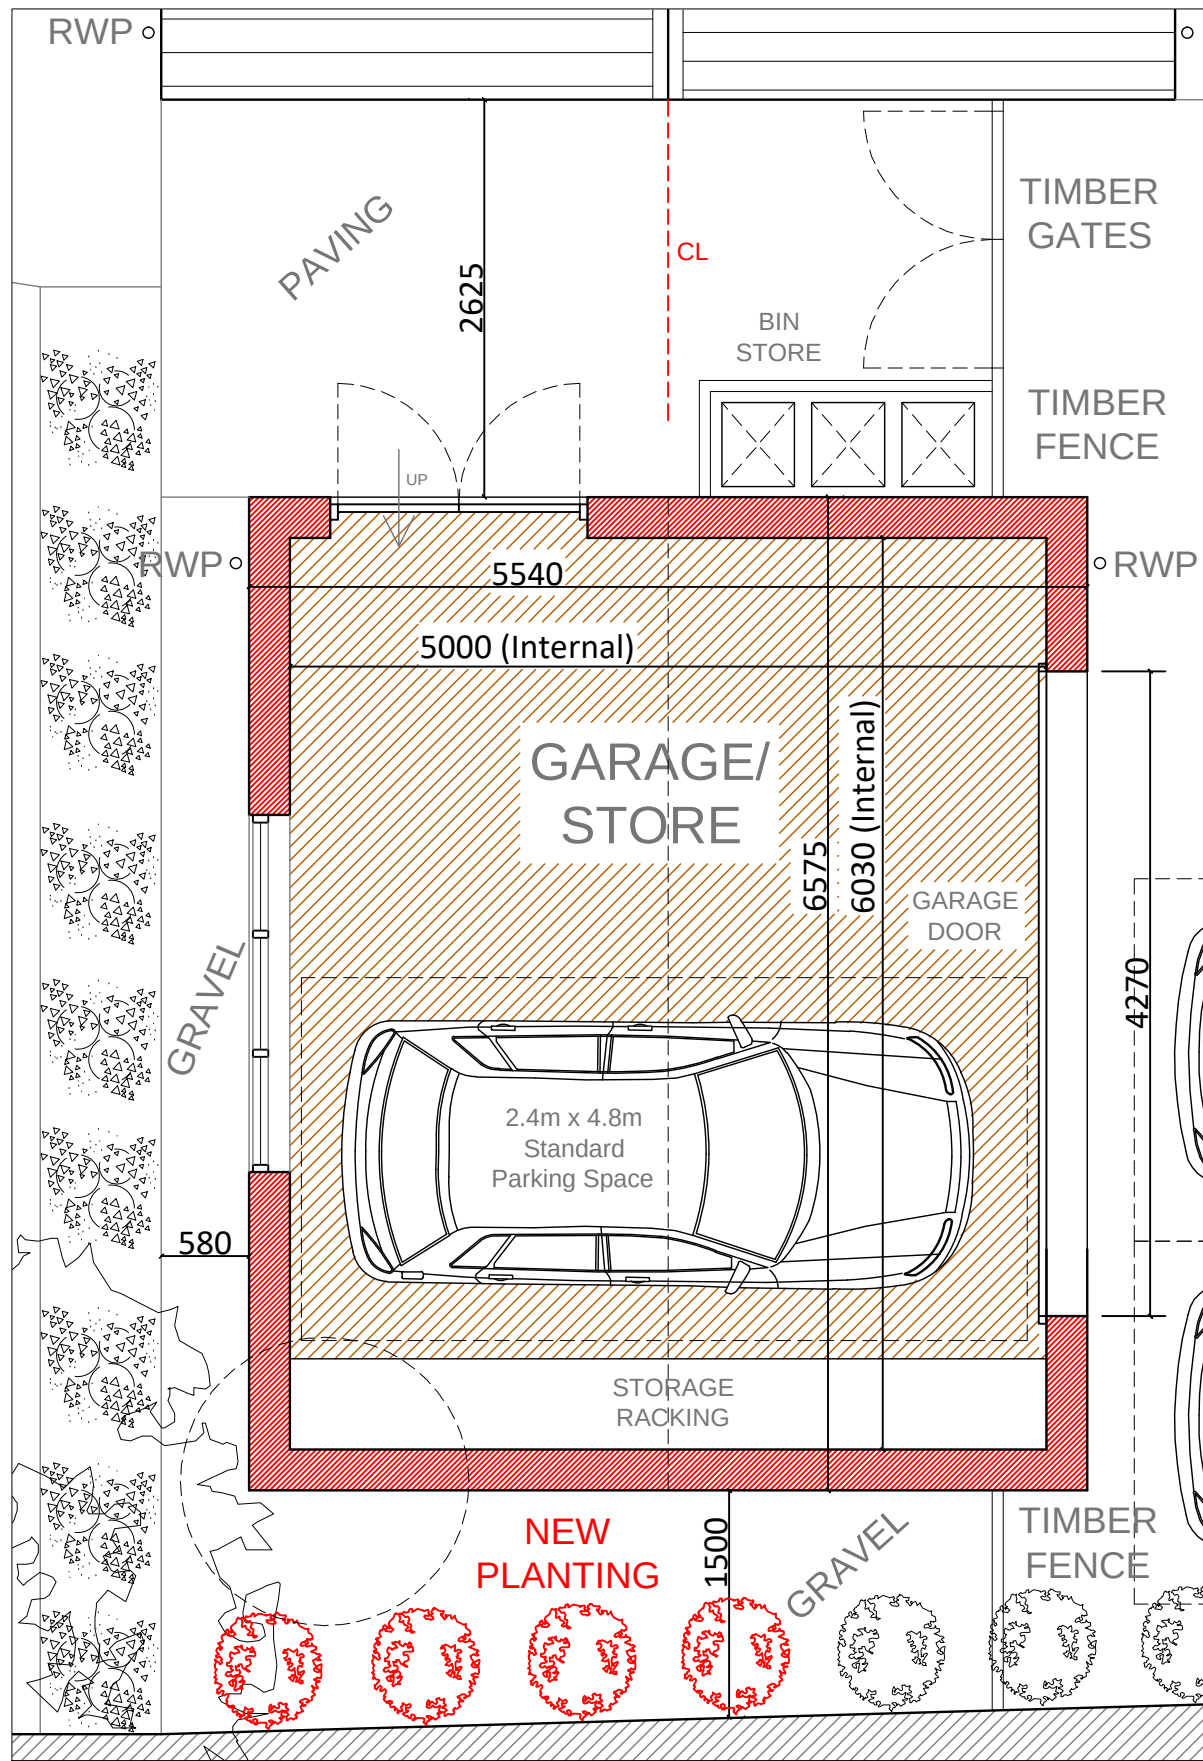


GARAGE PLAN - AS PROPOSED - SCALE 1:50

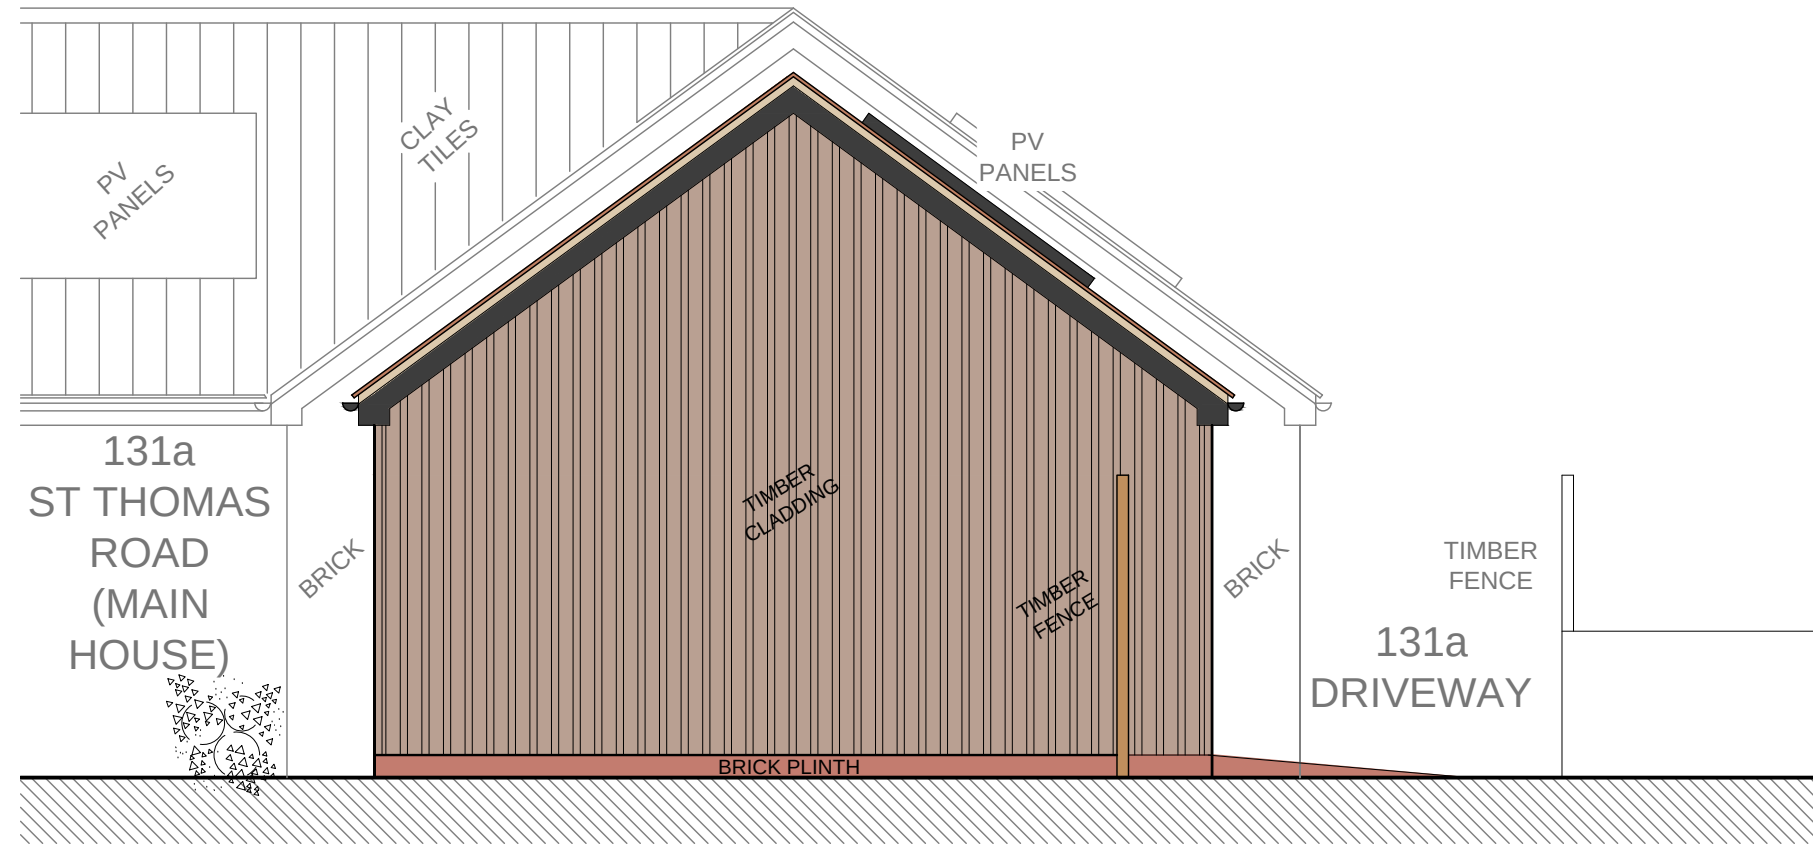

SECTION A-A - AS PROPOSED - SCALE 1:50




SECTION B-B - AS PROPOSED - SCALE 1:50

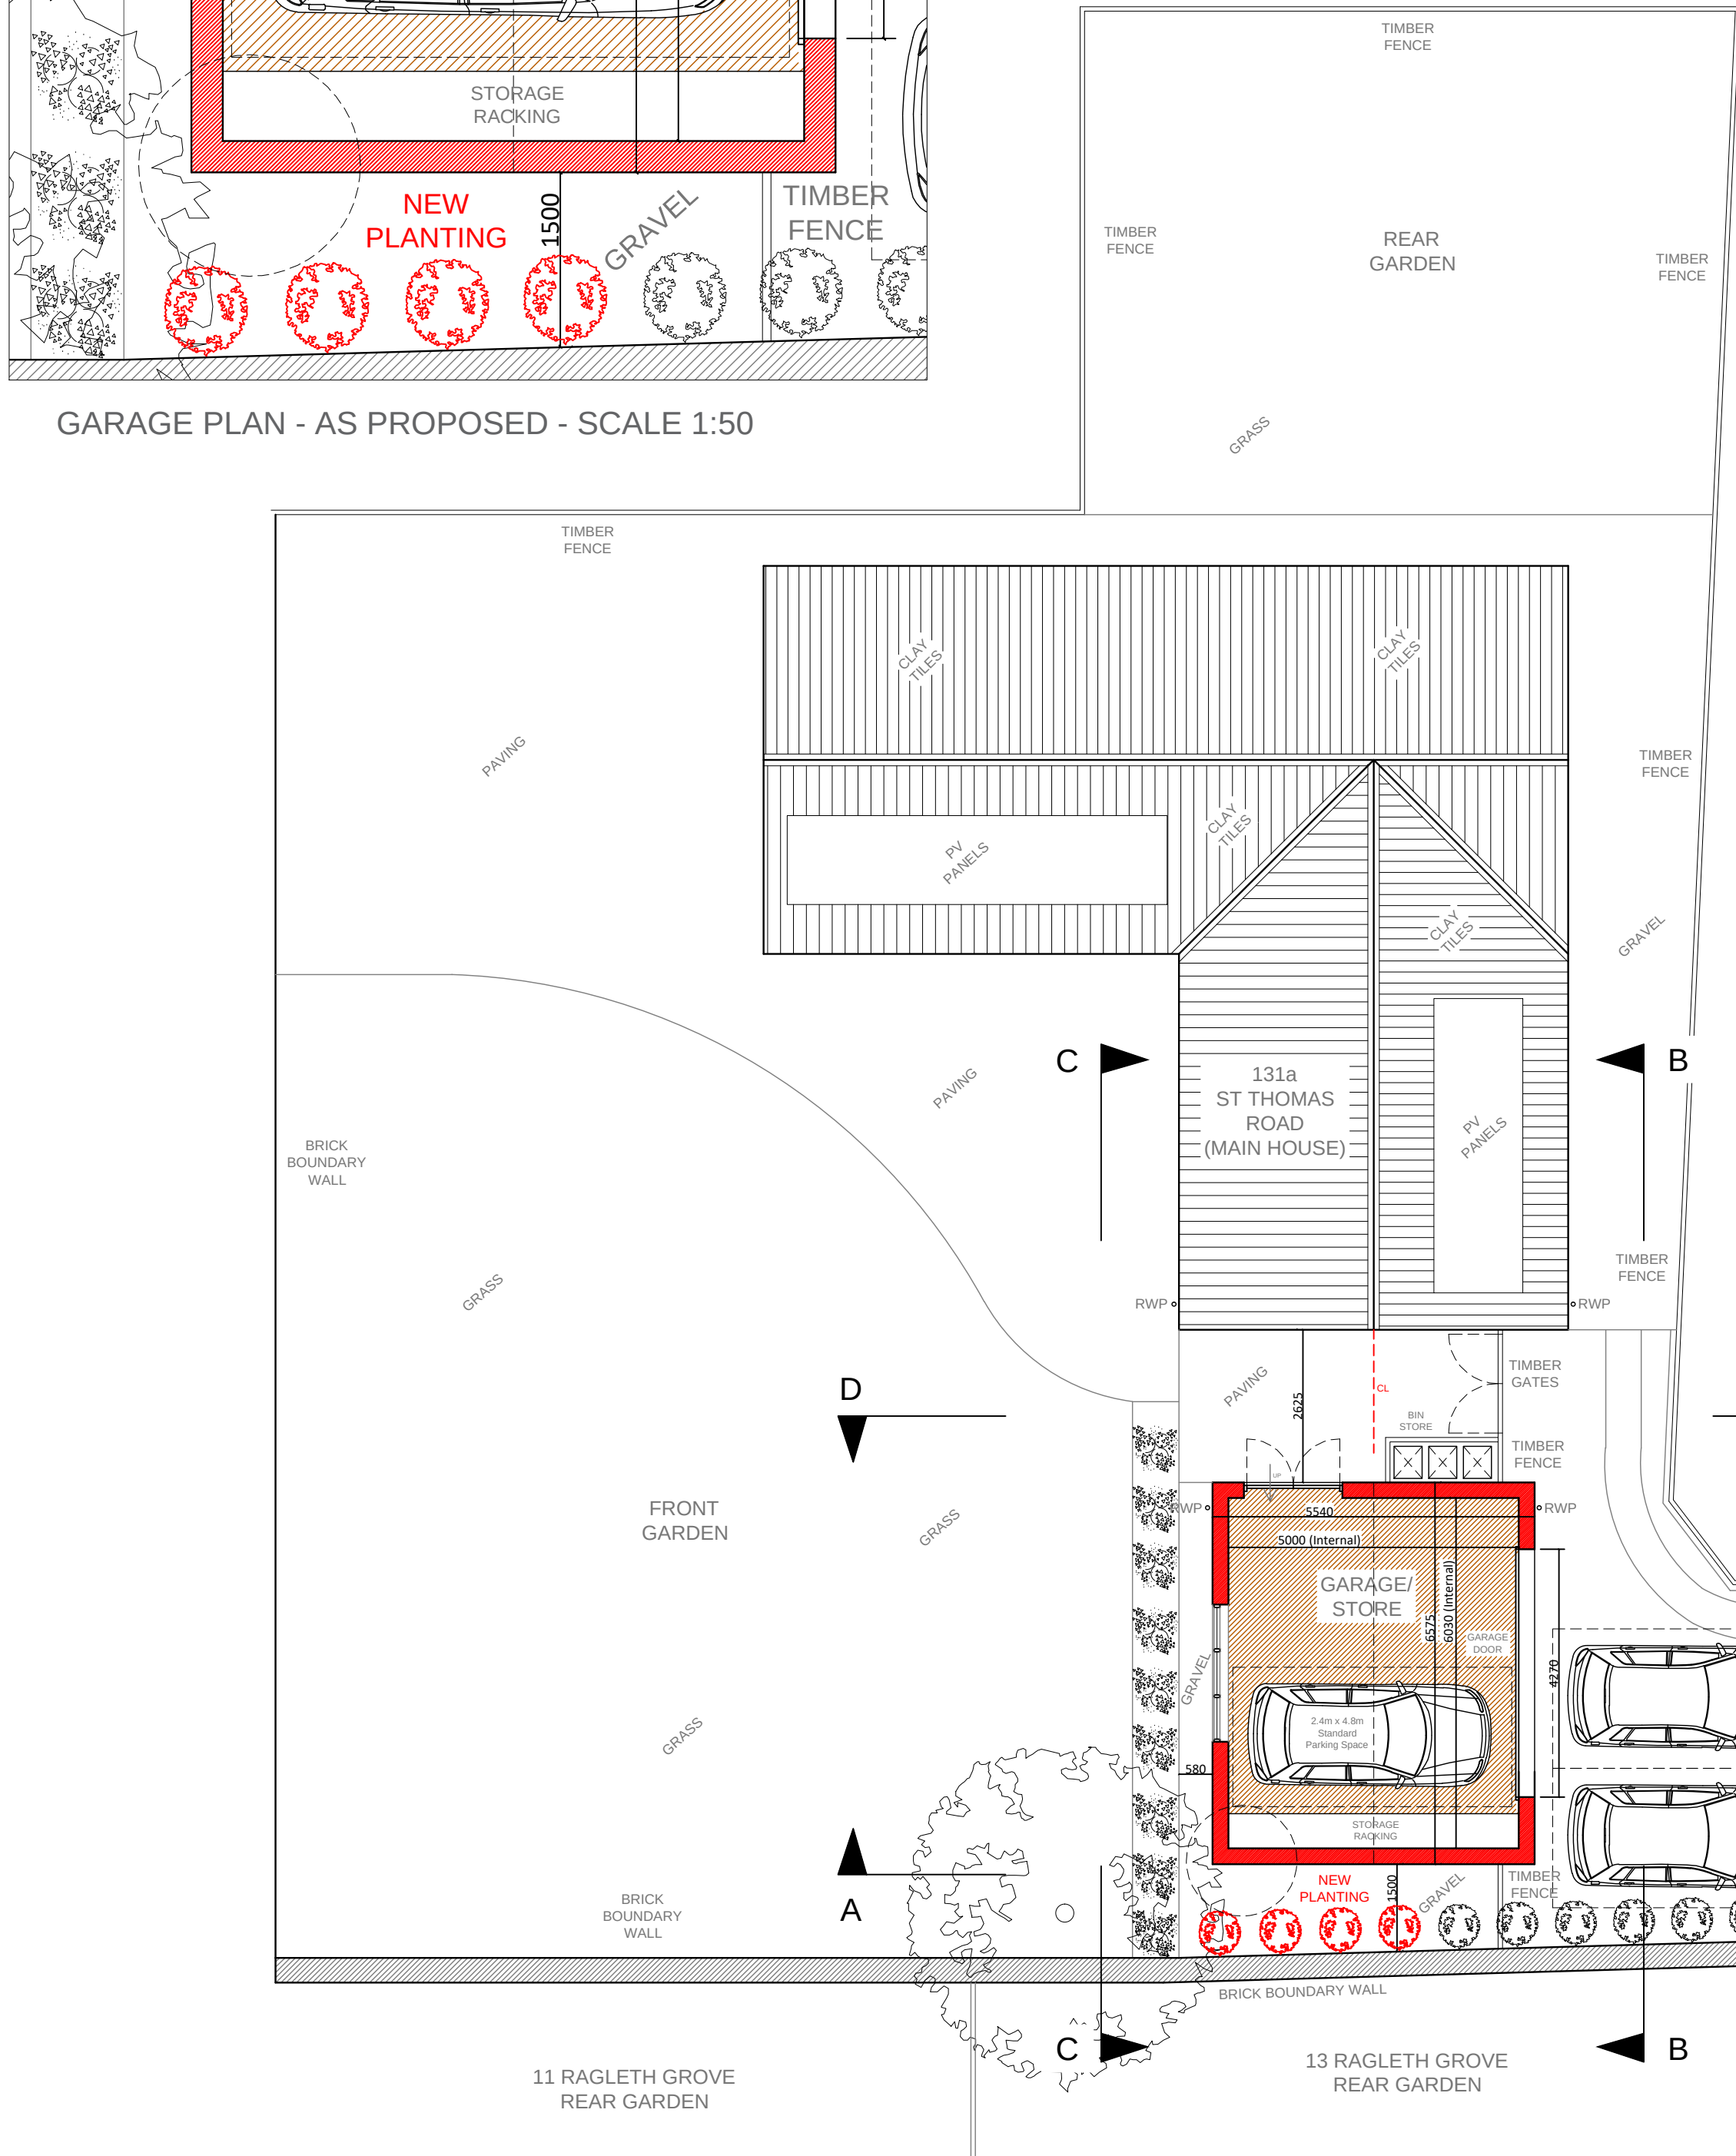


SCALE - 1:100



SECTION C-C - AS PROPOSED - SCALE 1:50

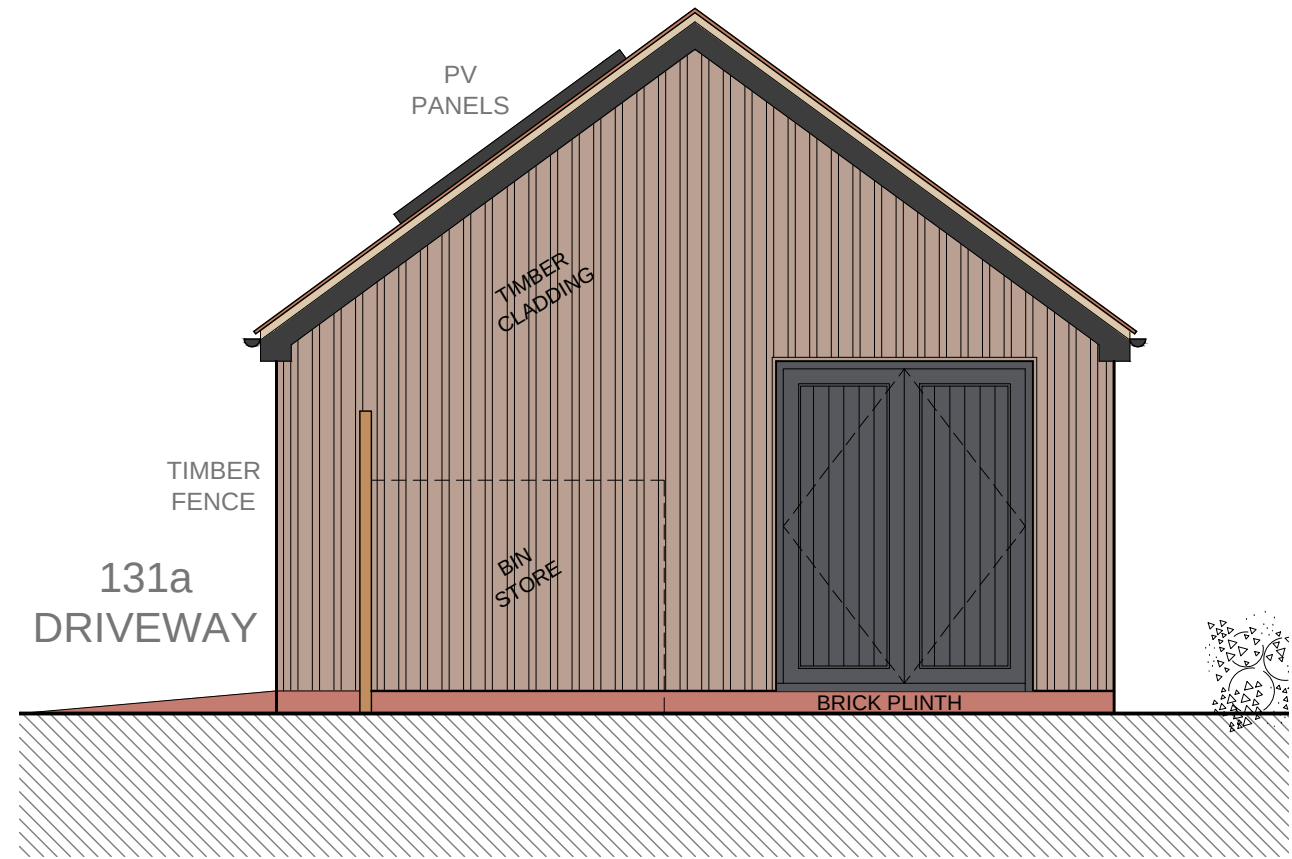

SECTION D-D - AS PROPOSED - SCALE 1:50

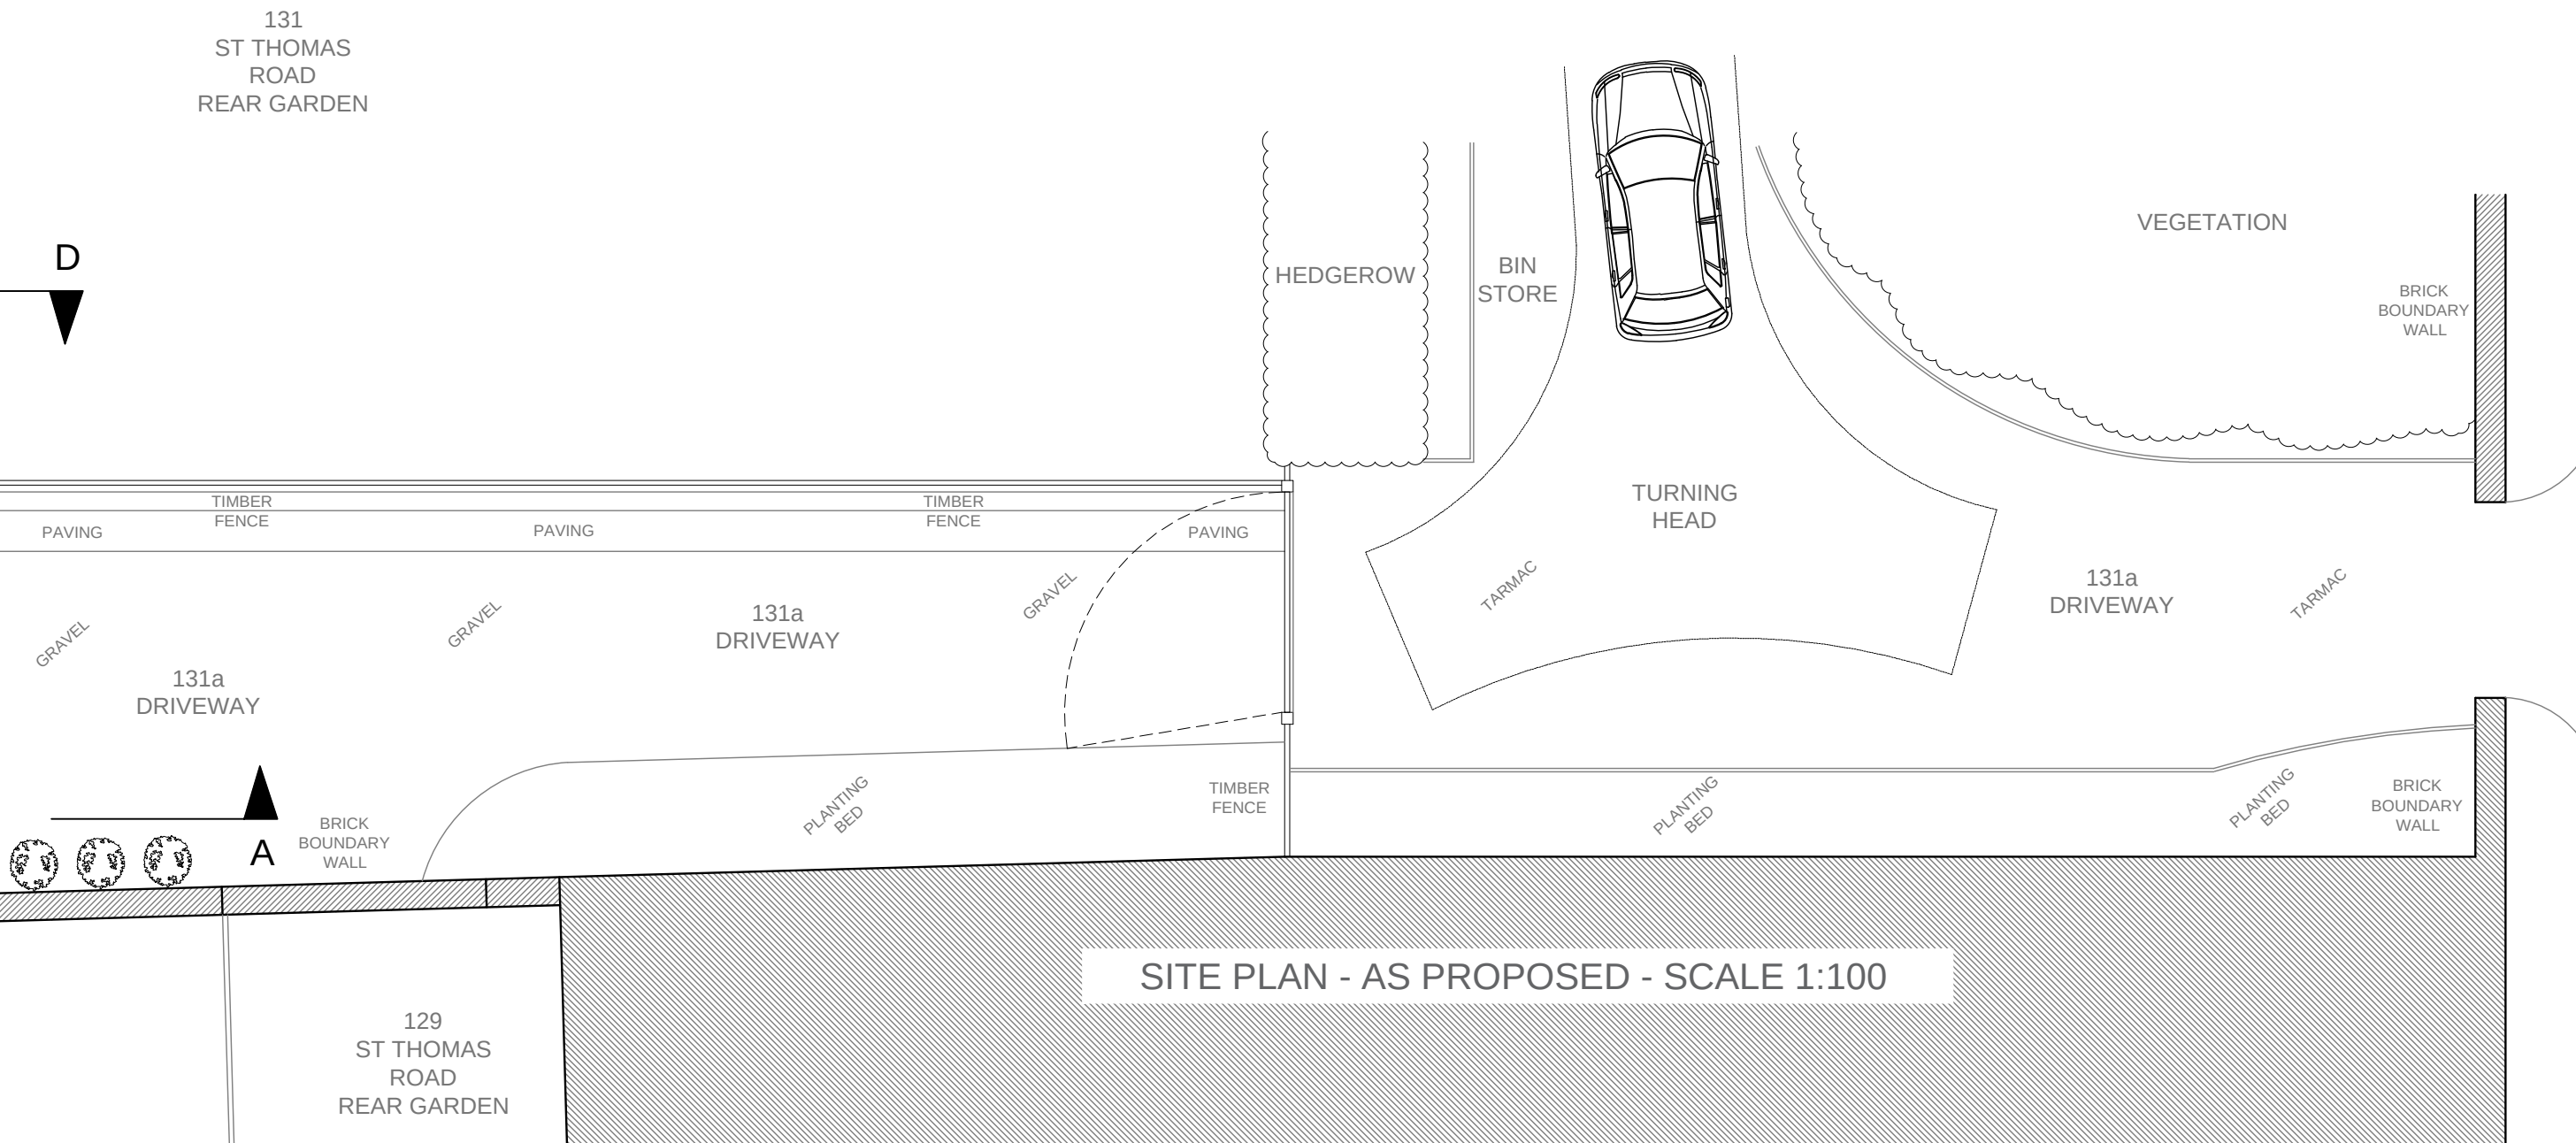

SITE PLAN - AS PROPOSED - SCALE 1:100

SCALE - 1:50

DATE	MARCH 2026
PROJECT	131a ST THOMAS ROAD TROWBRIDGE
DESCRIPTION	SITE PLAN & SECTIONS AS PROPOSED
SCALE	1/50 & 1/100 @ A1
REF.	2026
DWG	10
REV.	-