



PROPOSED CONVERSION of 2 COTTAGES into 1 & EXTENSION
at
JACKS & RABBIT COTTAGES, WEST CRUDWELL COTTAGES,
WEST CRUDWELL, WILTS, SN16 9EF
for
DAVID COWLE

Scale: 1:50 & 1:100 @ A1 Drawing No: 3028/01 Revision: Date: February 2026

SECOND FLOOR LAYOUT

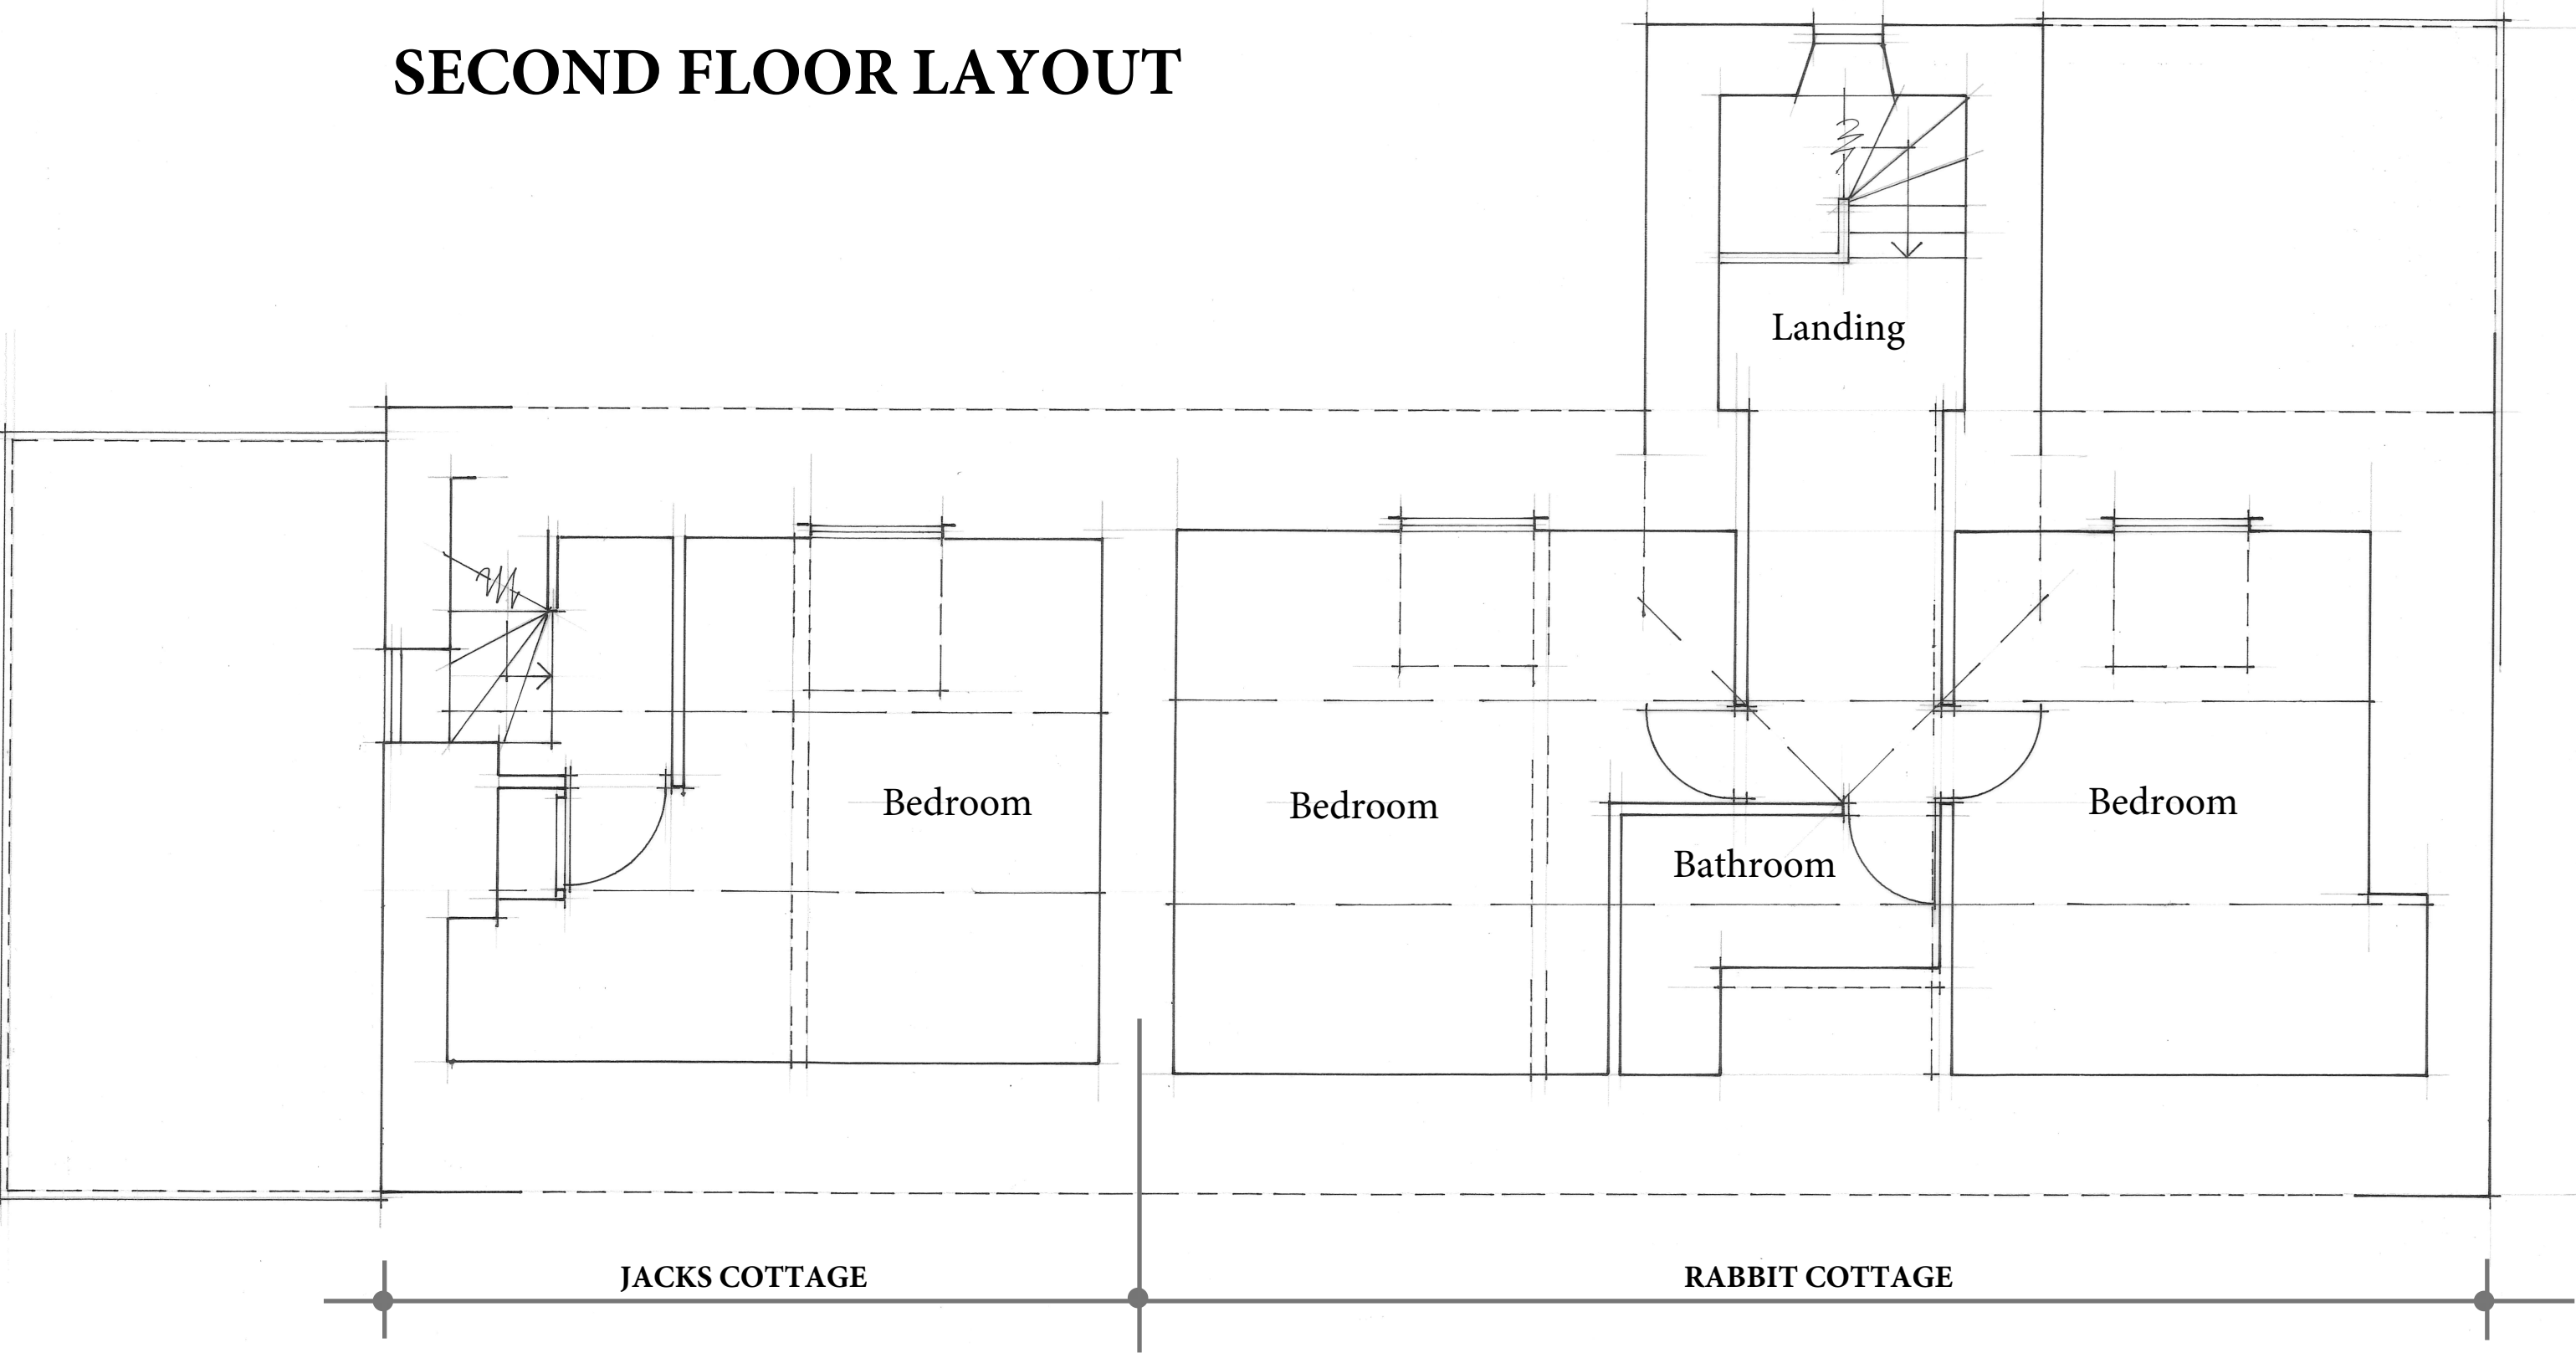


SOUTH ELEVATION

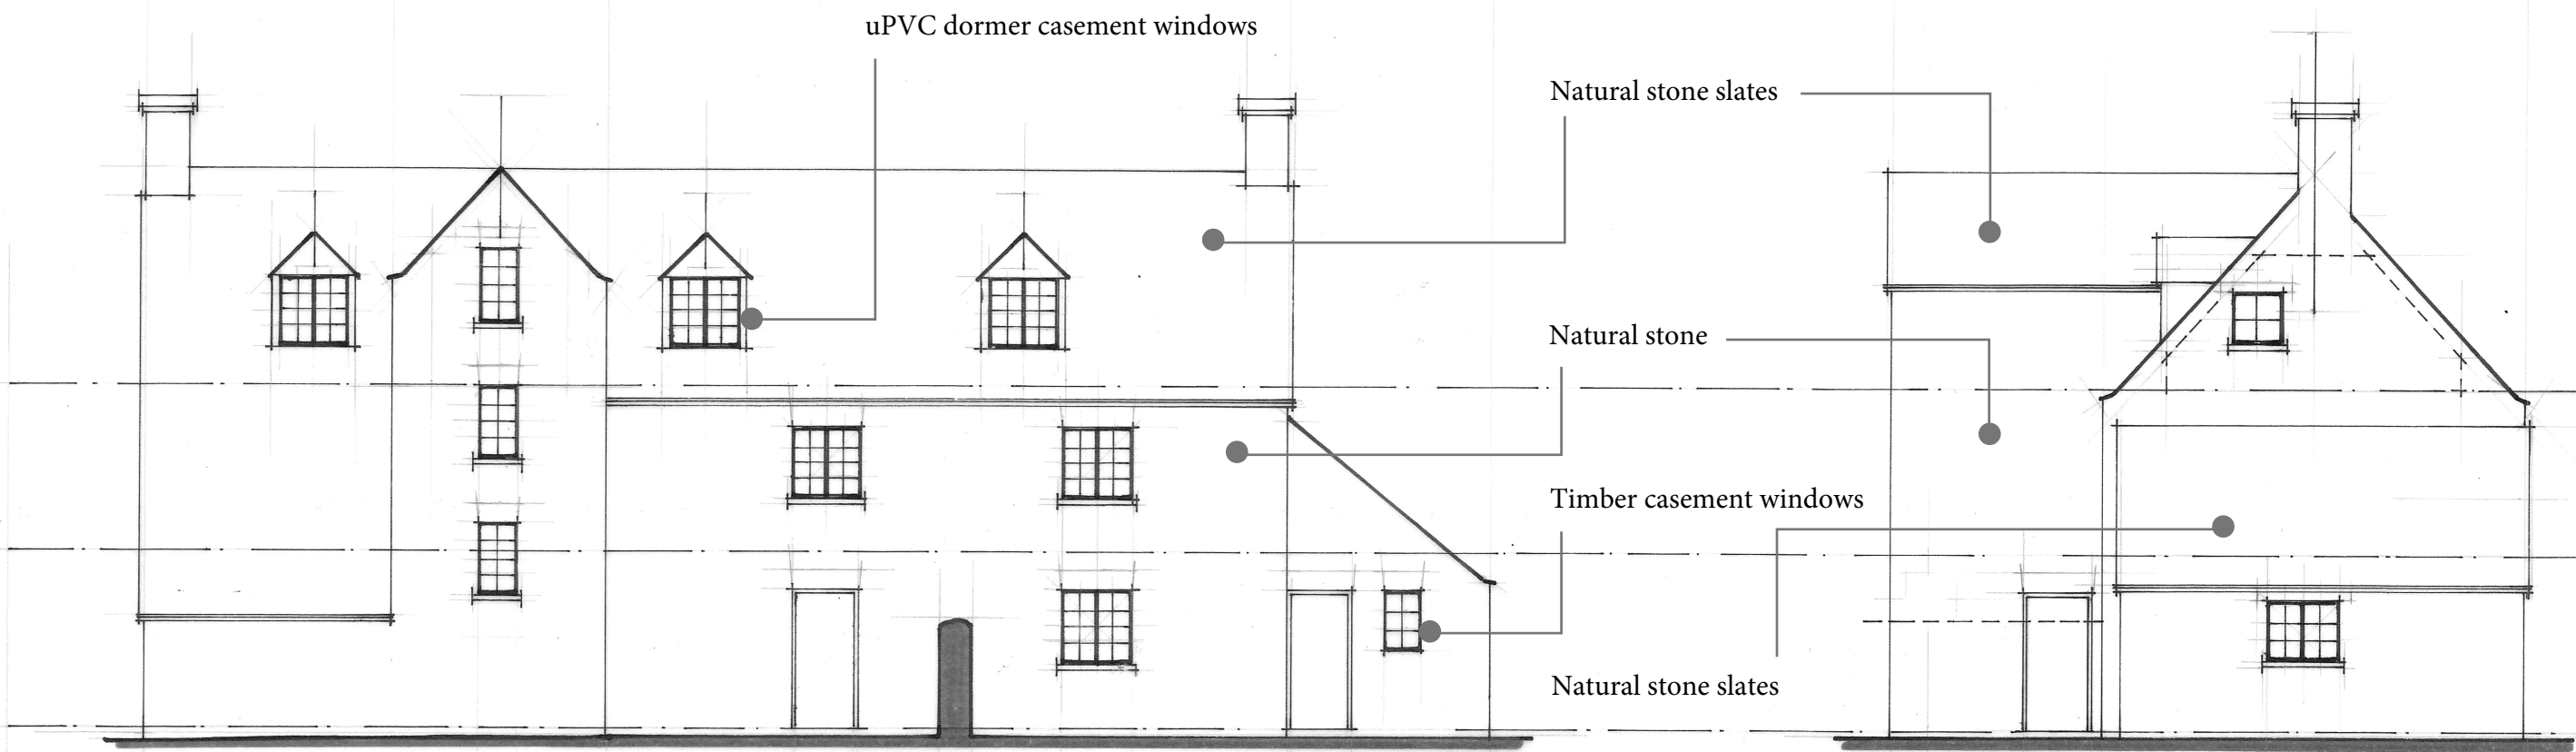


EAST ELEVATION

NORTH ELEVATION

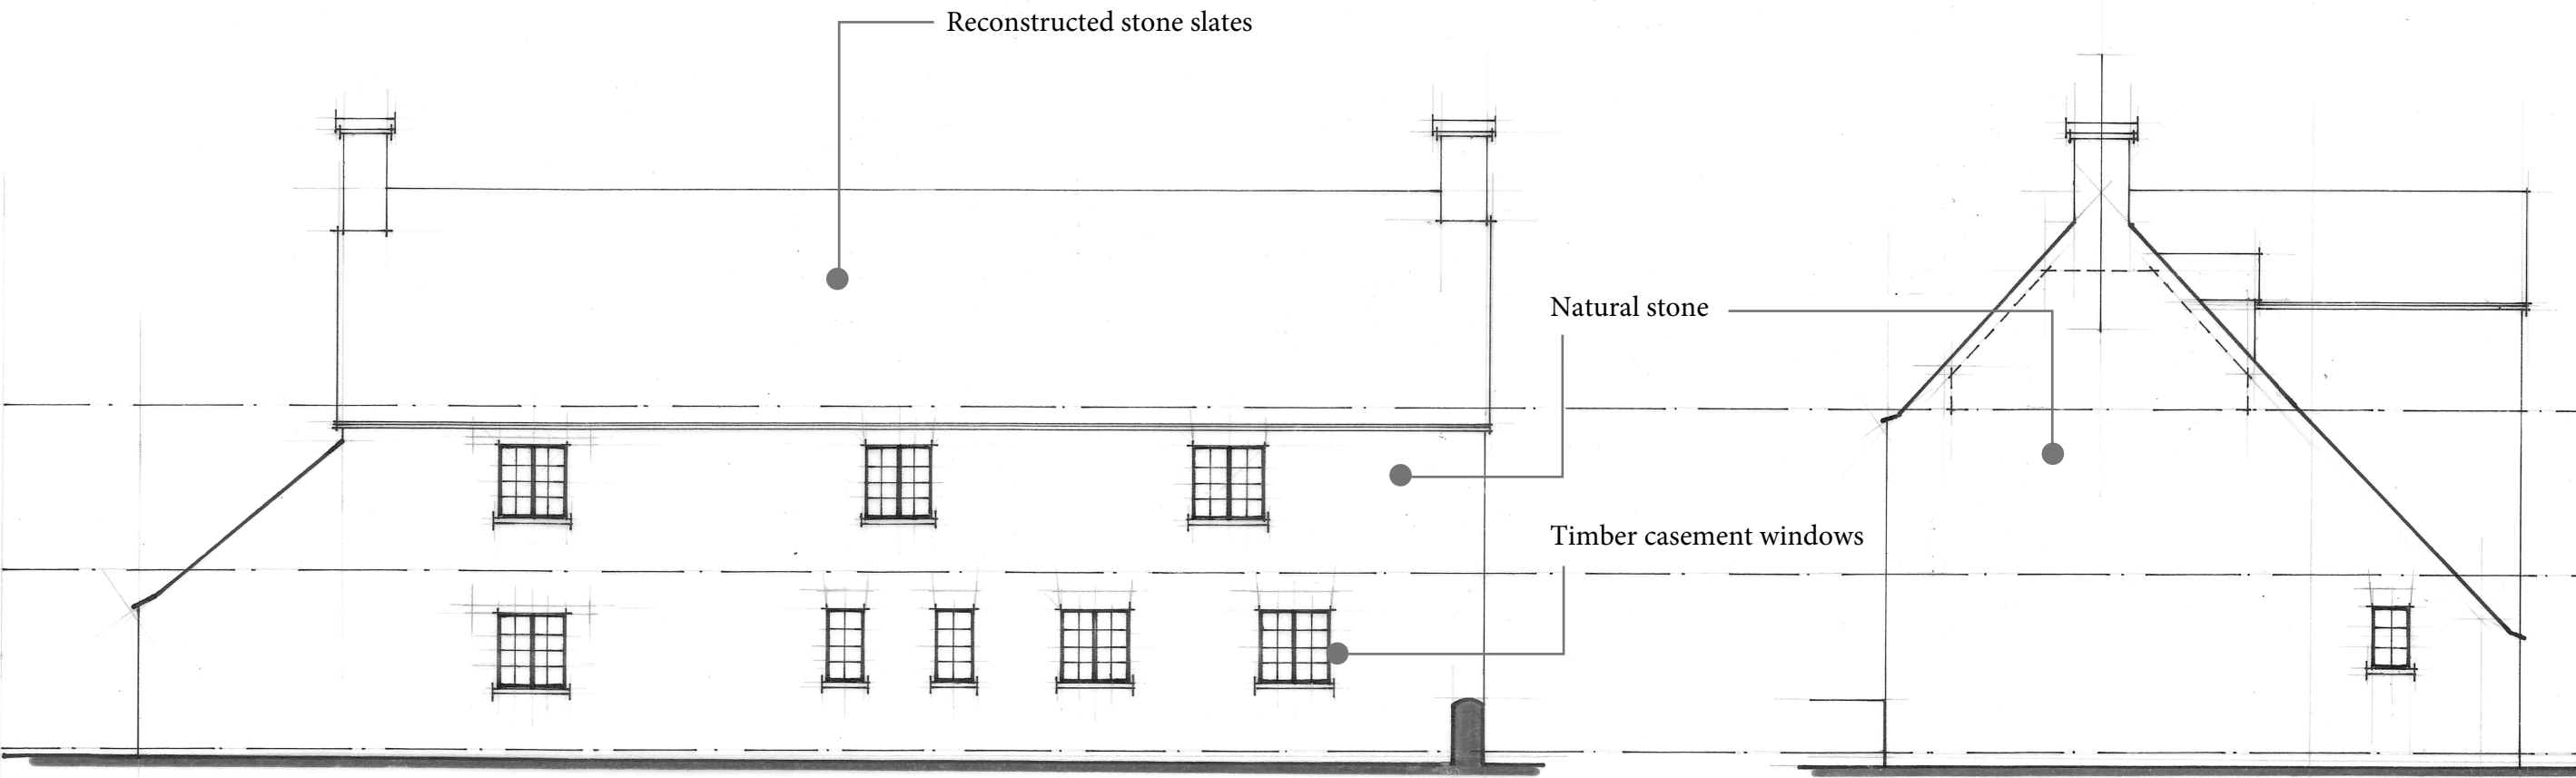

WEST ELEVATION

GROUND FLOOR LAYOUT

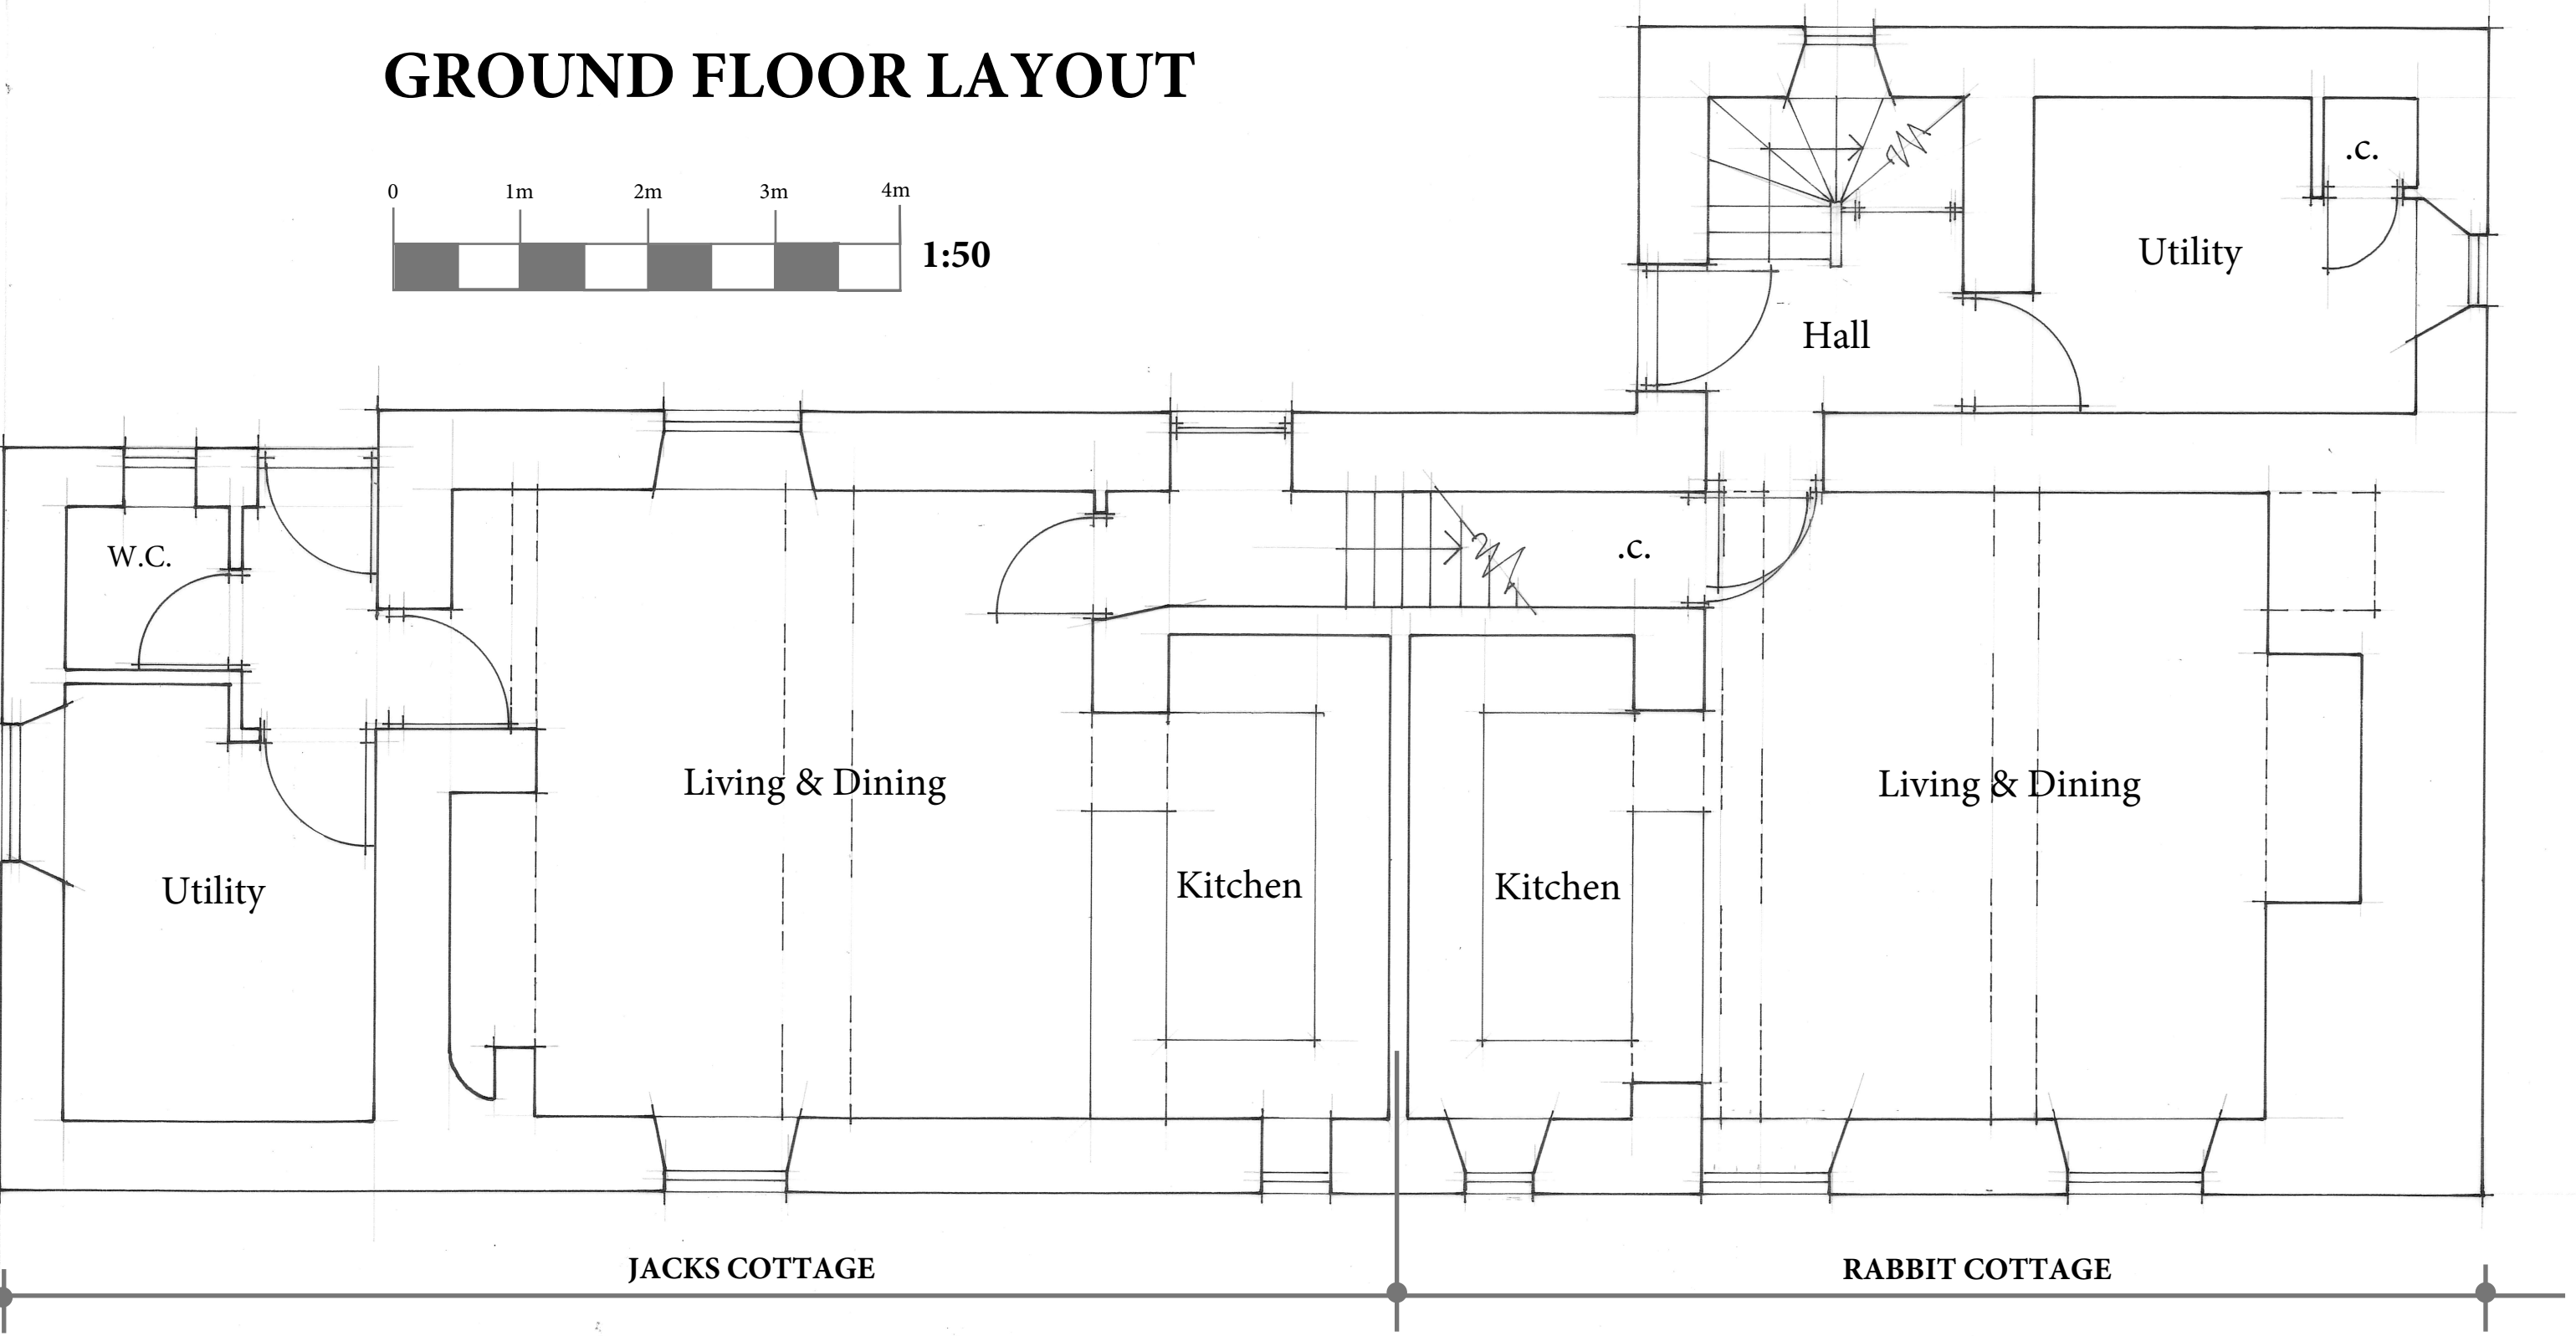

FIRST FLOOR LAYOUT

