



PROPOSED CONVERSION of 2 COTTAGES into 1 & EXTENSION
at
JACKS & RABBIT COTTAGES, WEST CRUDWELL COTTAGES,
WEST CRUDWELL, WILTS, SN16 9EF
for
DAVID COWLE


Scale: 1:50 & 1:500 @ A1 Drawing no: 3028/02 Date: March 2026

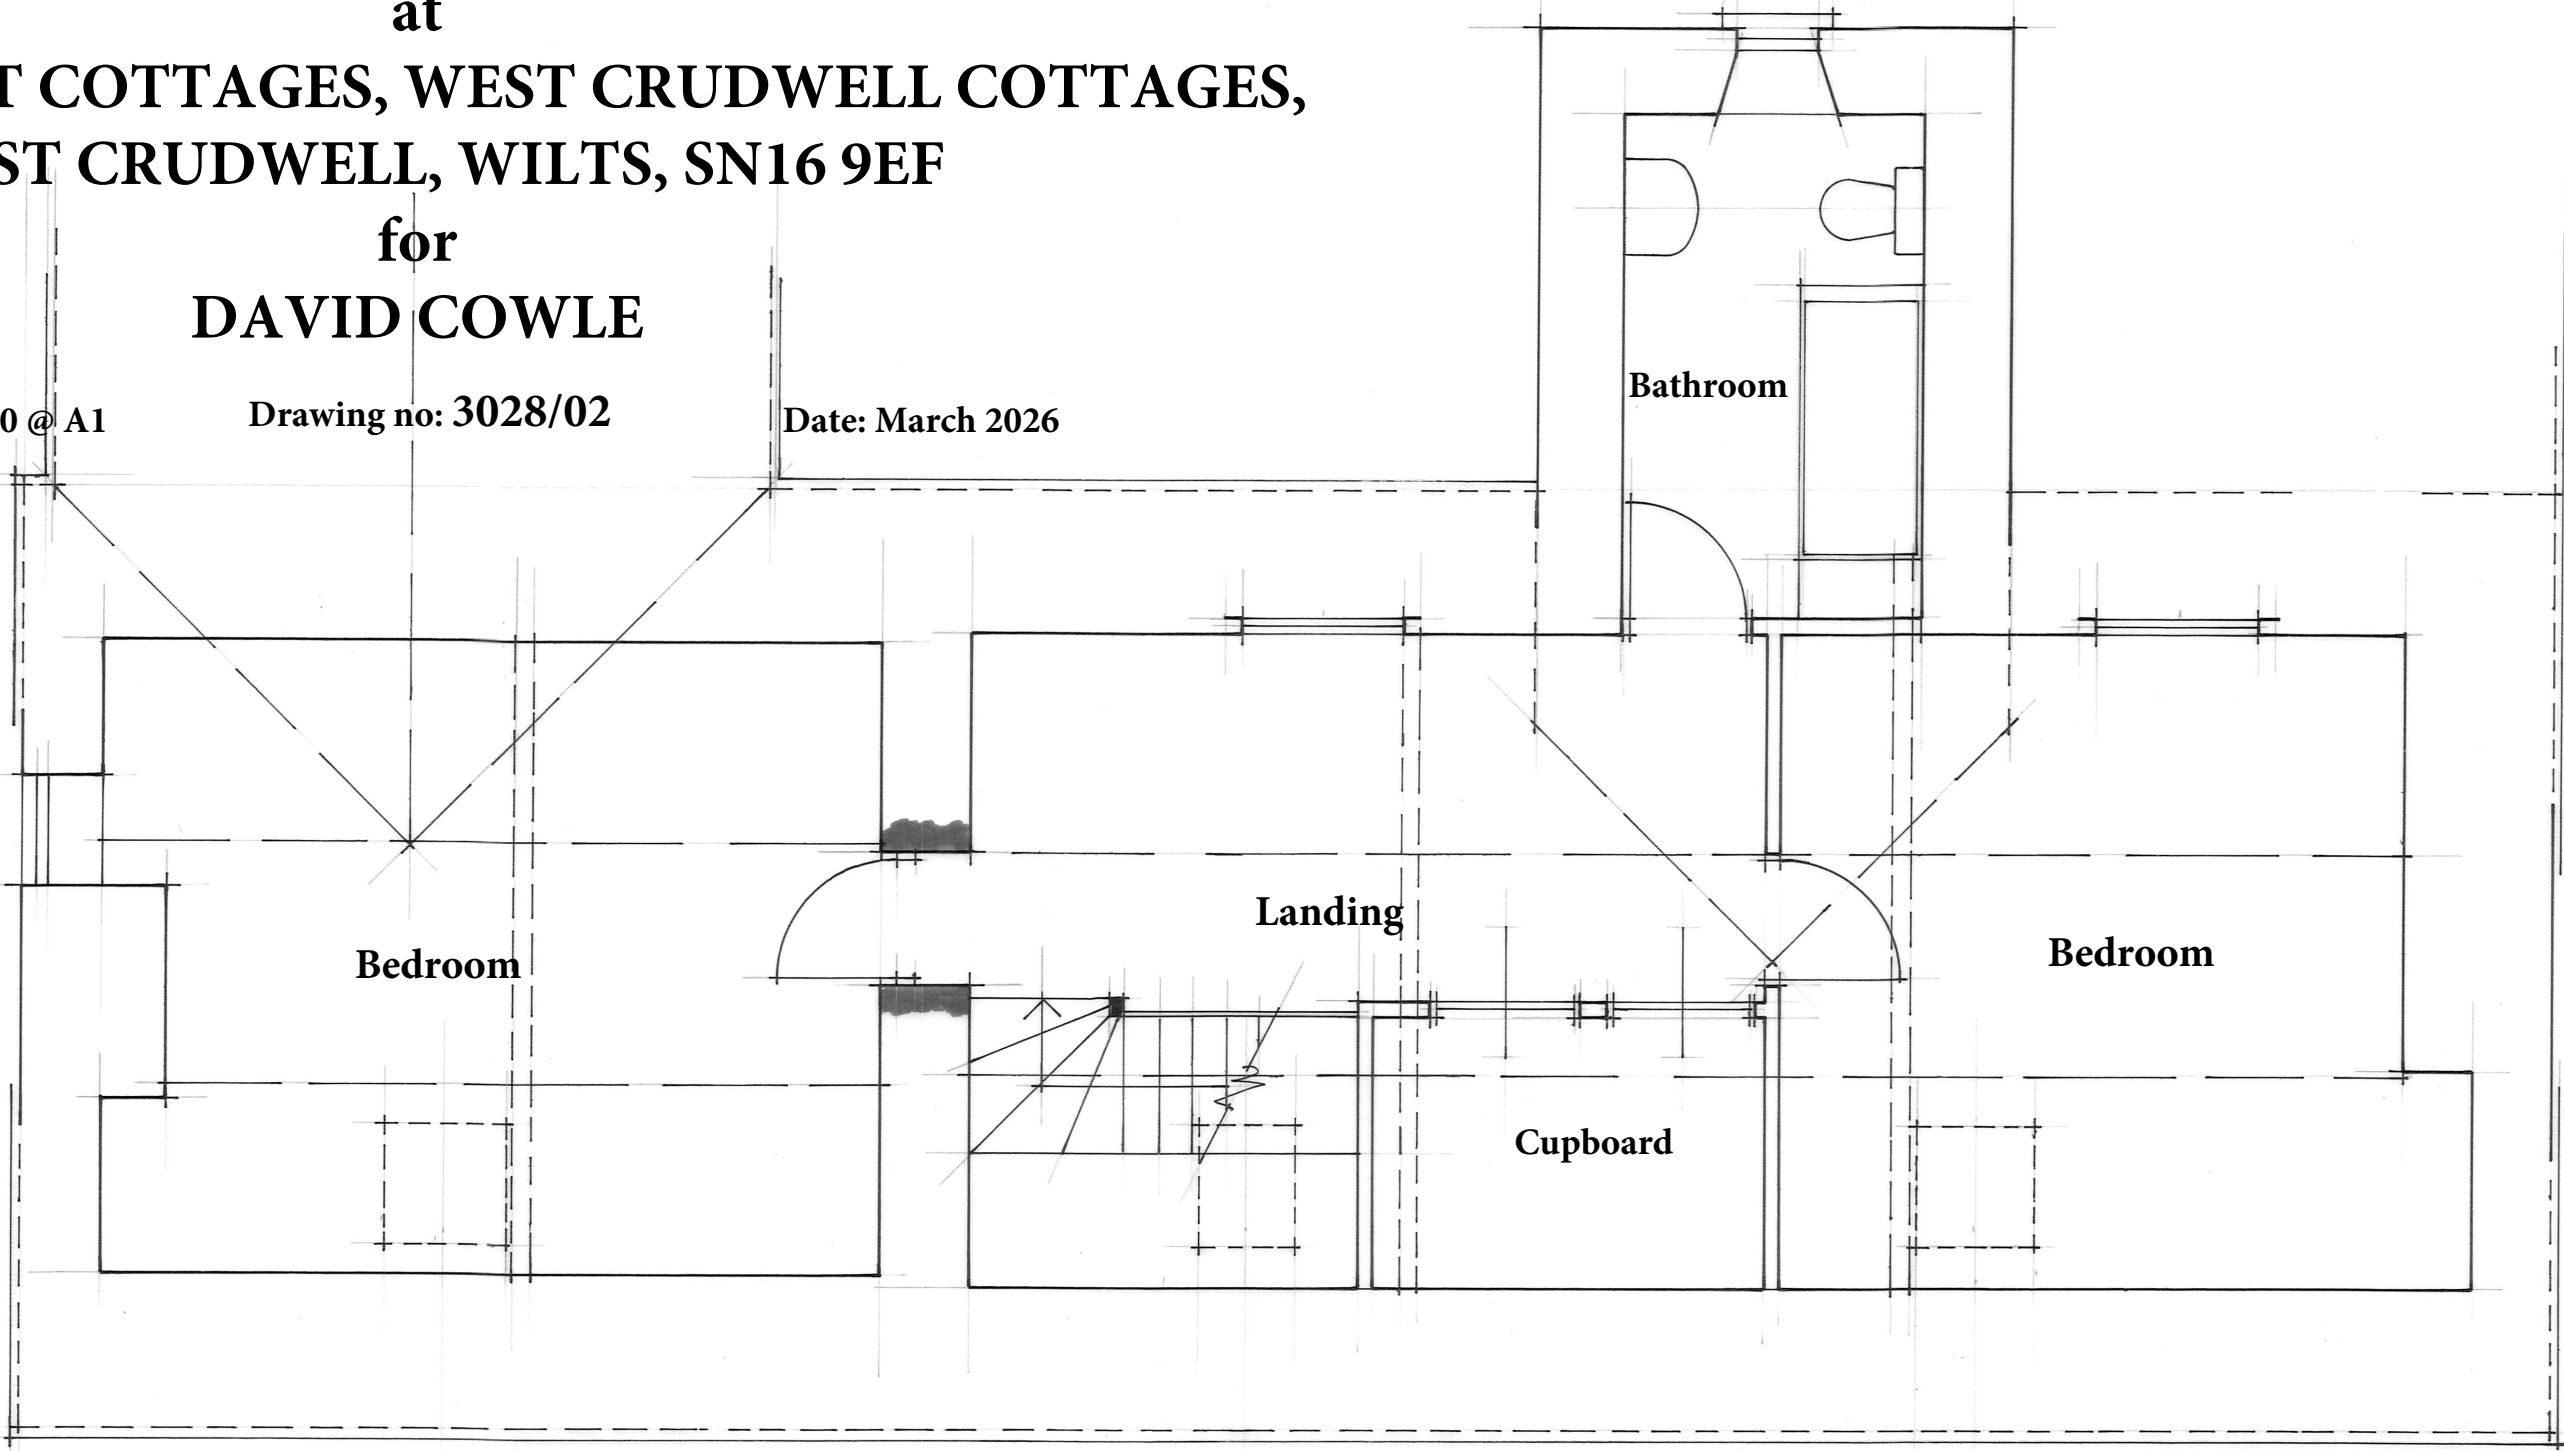



SECOND FLOOR LAYOUT

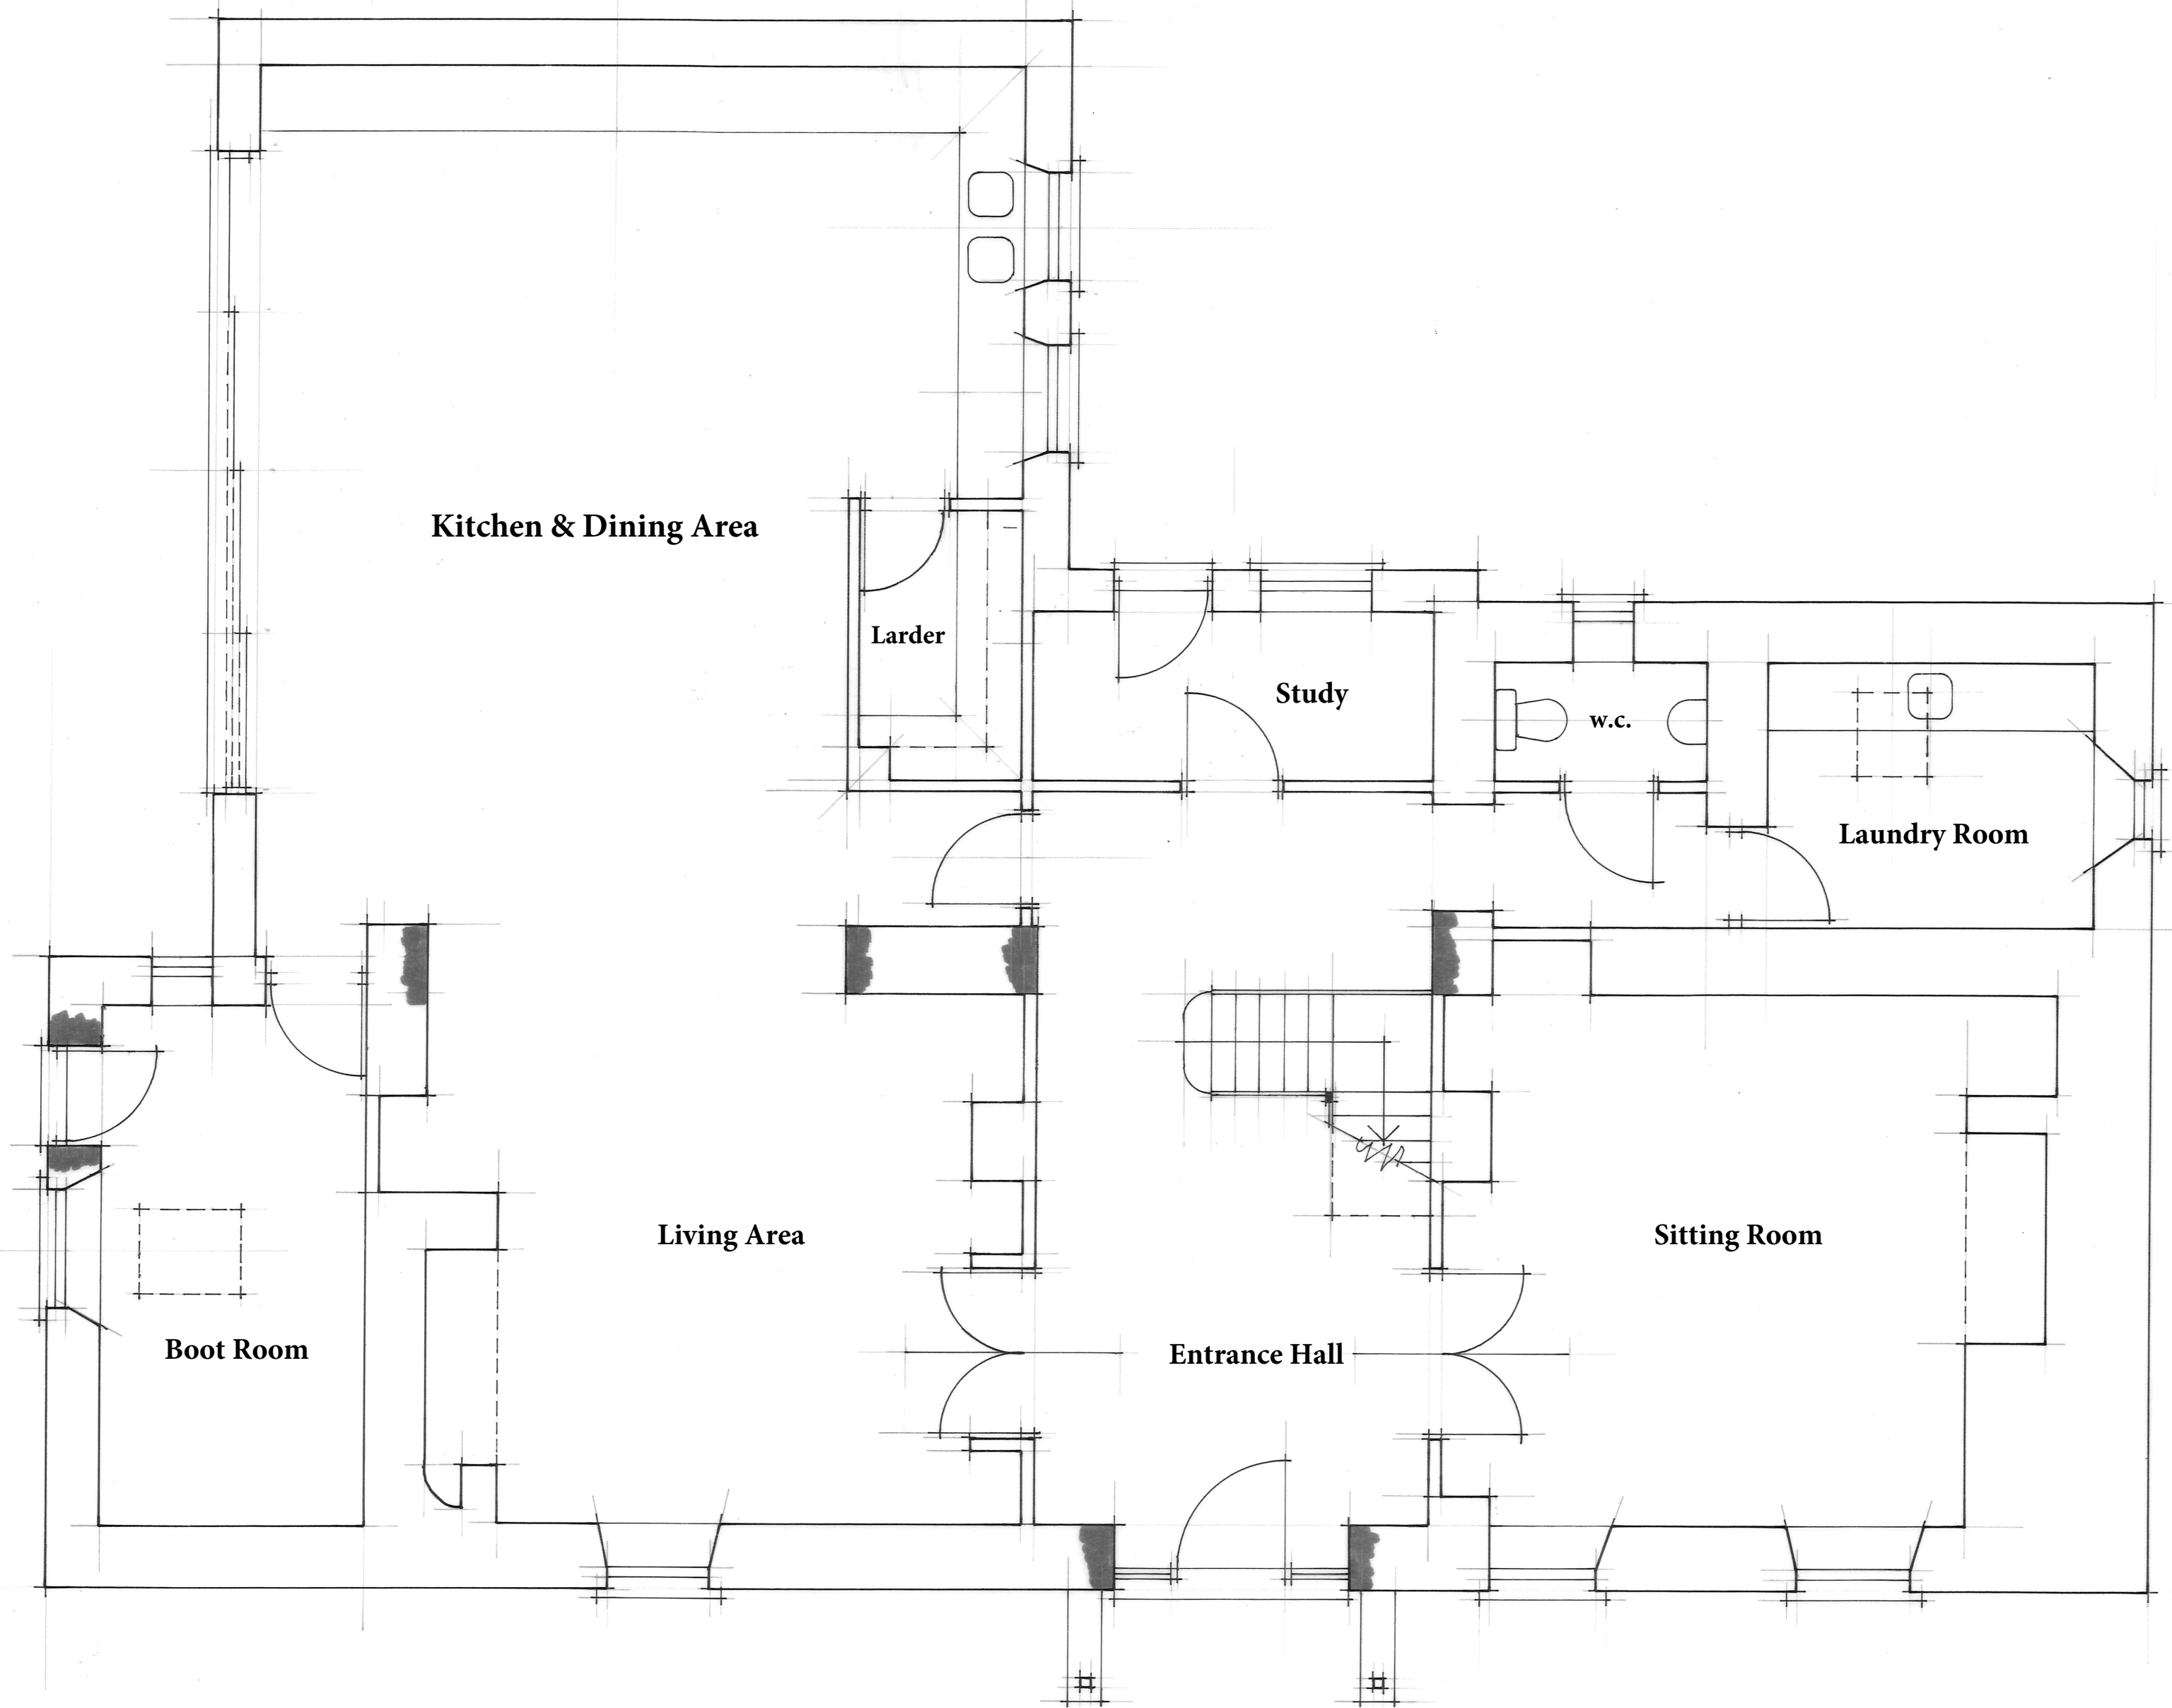


GROUND FLOOR LAYOUT

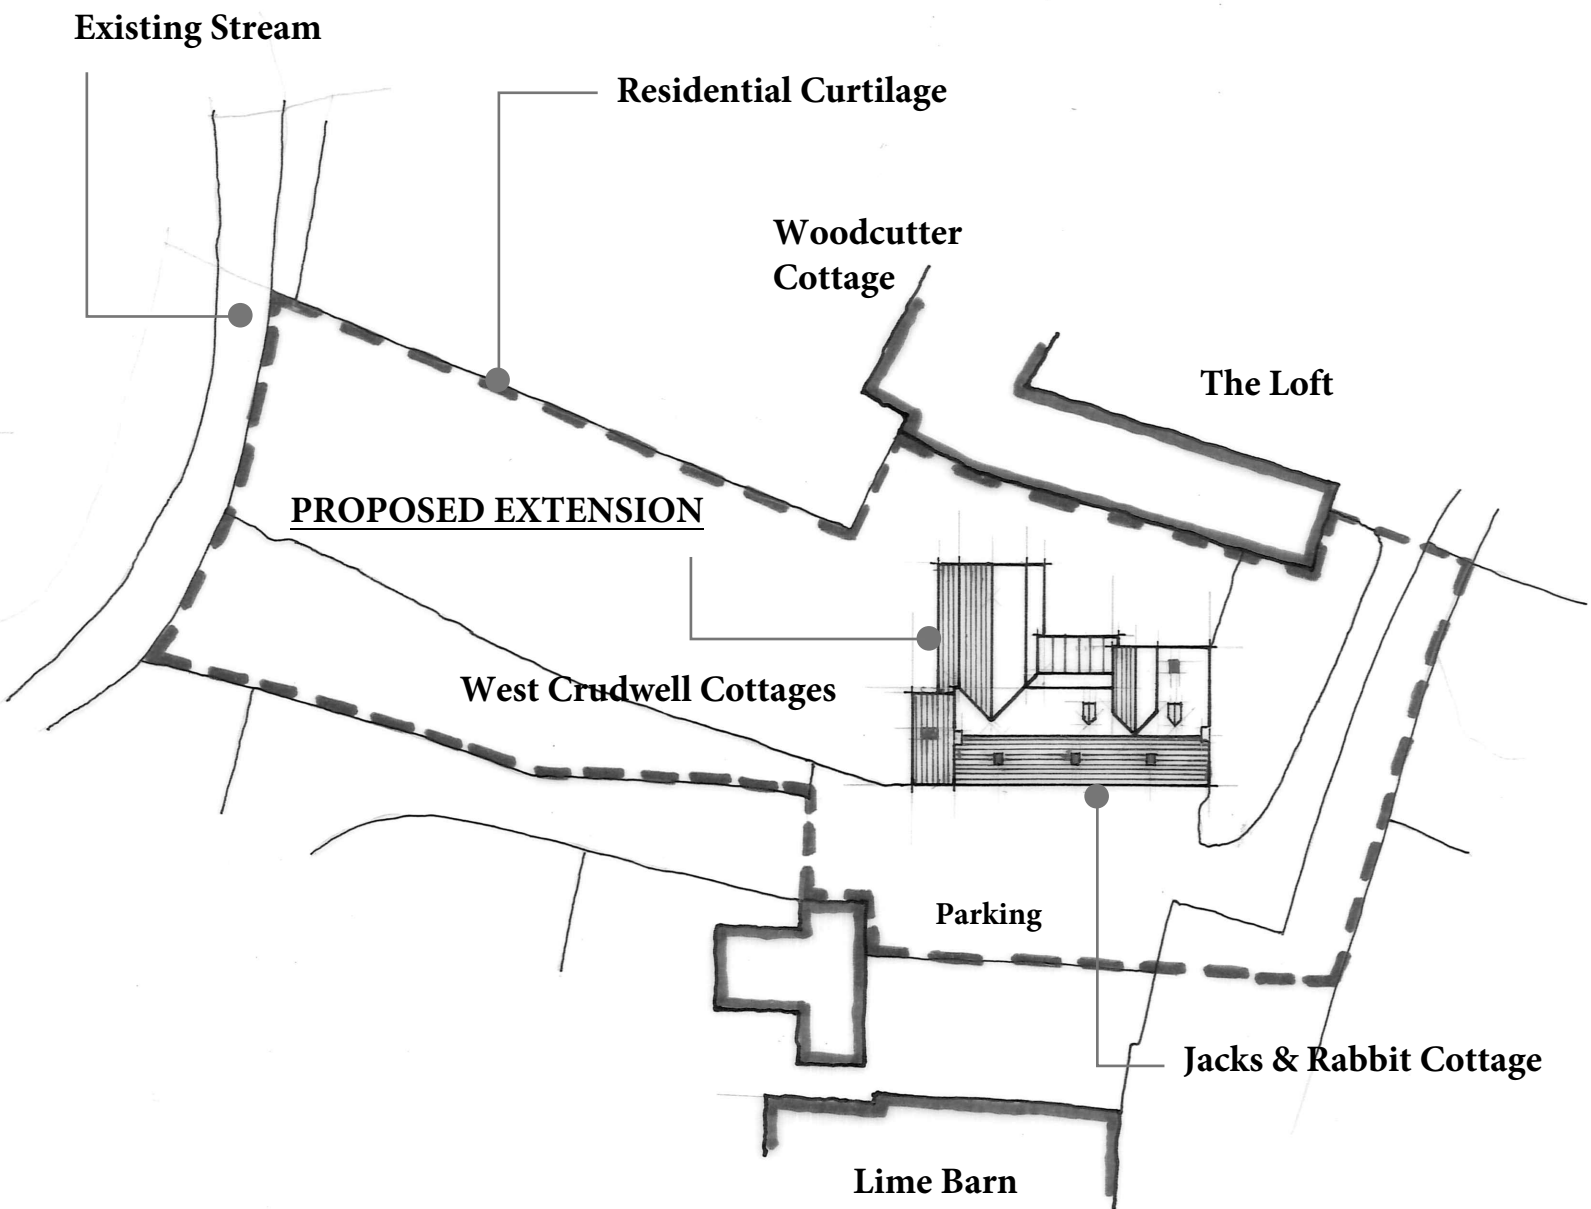

PROPOSED SITE PLAN - 1:500

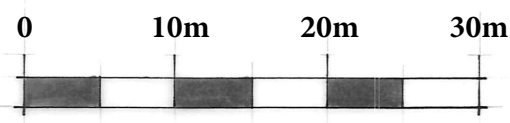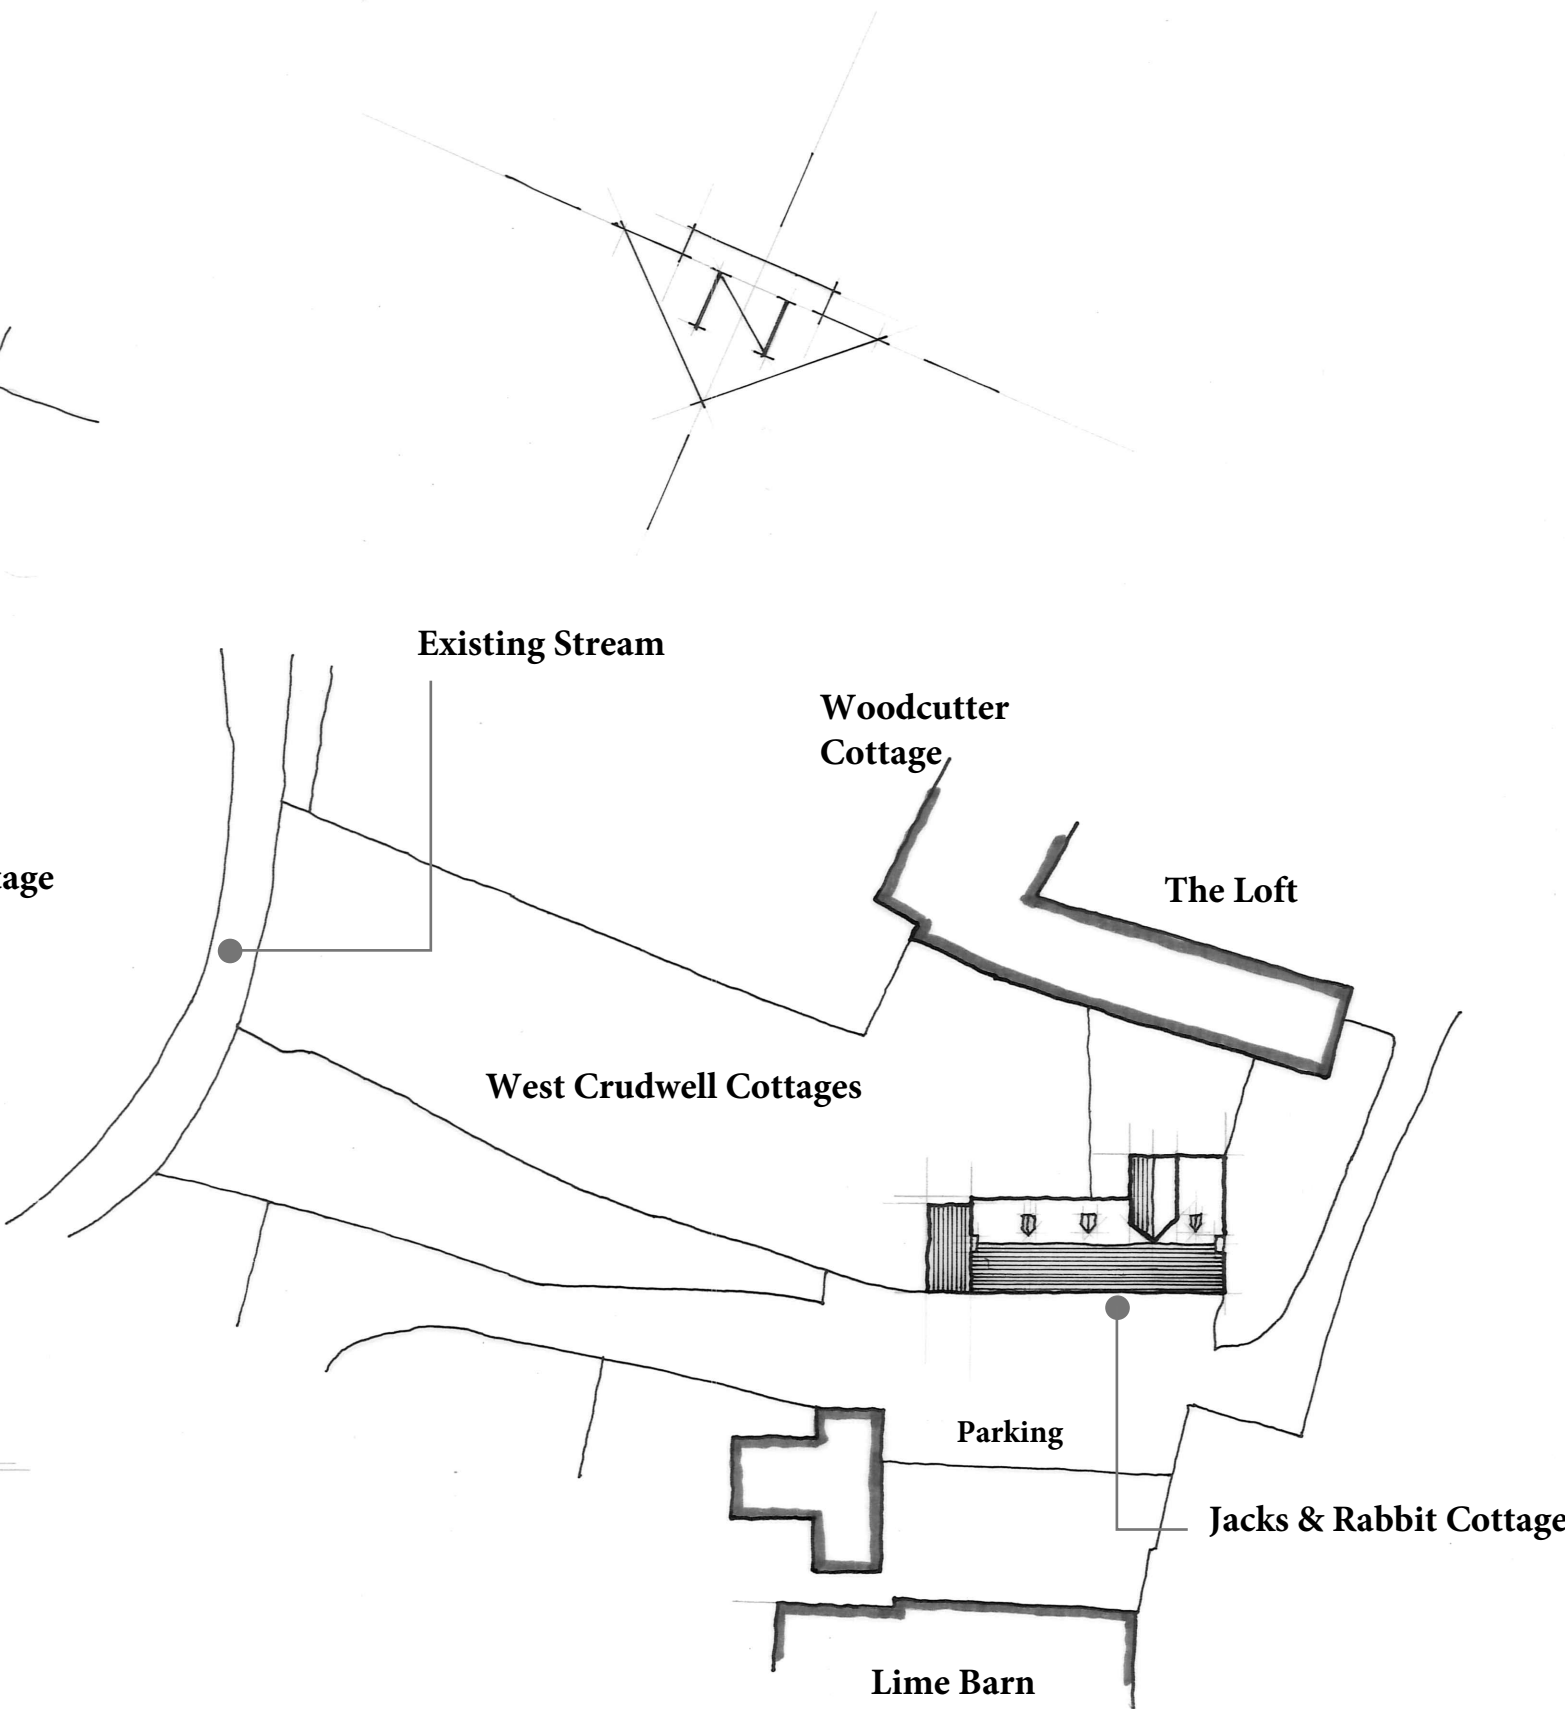

EXISTING SITE PLAN - 1:500

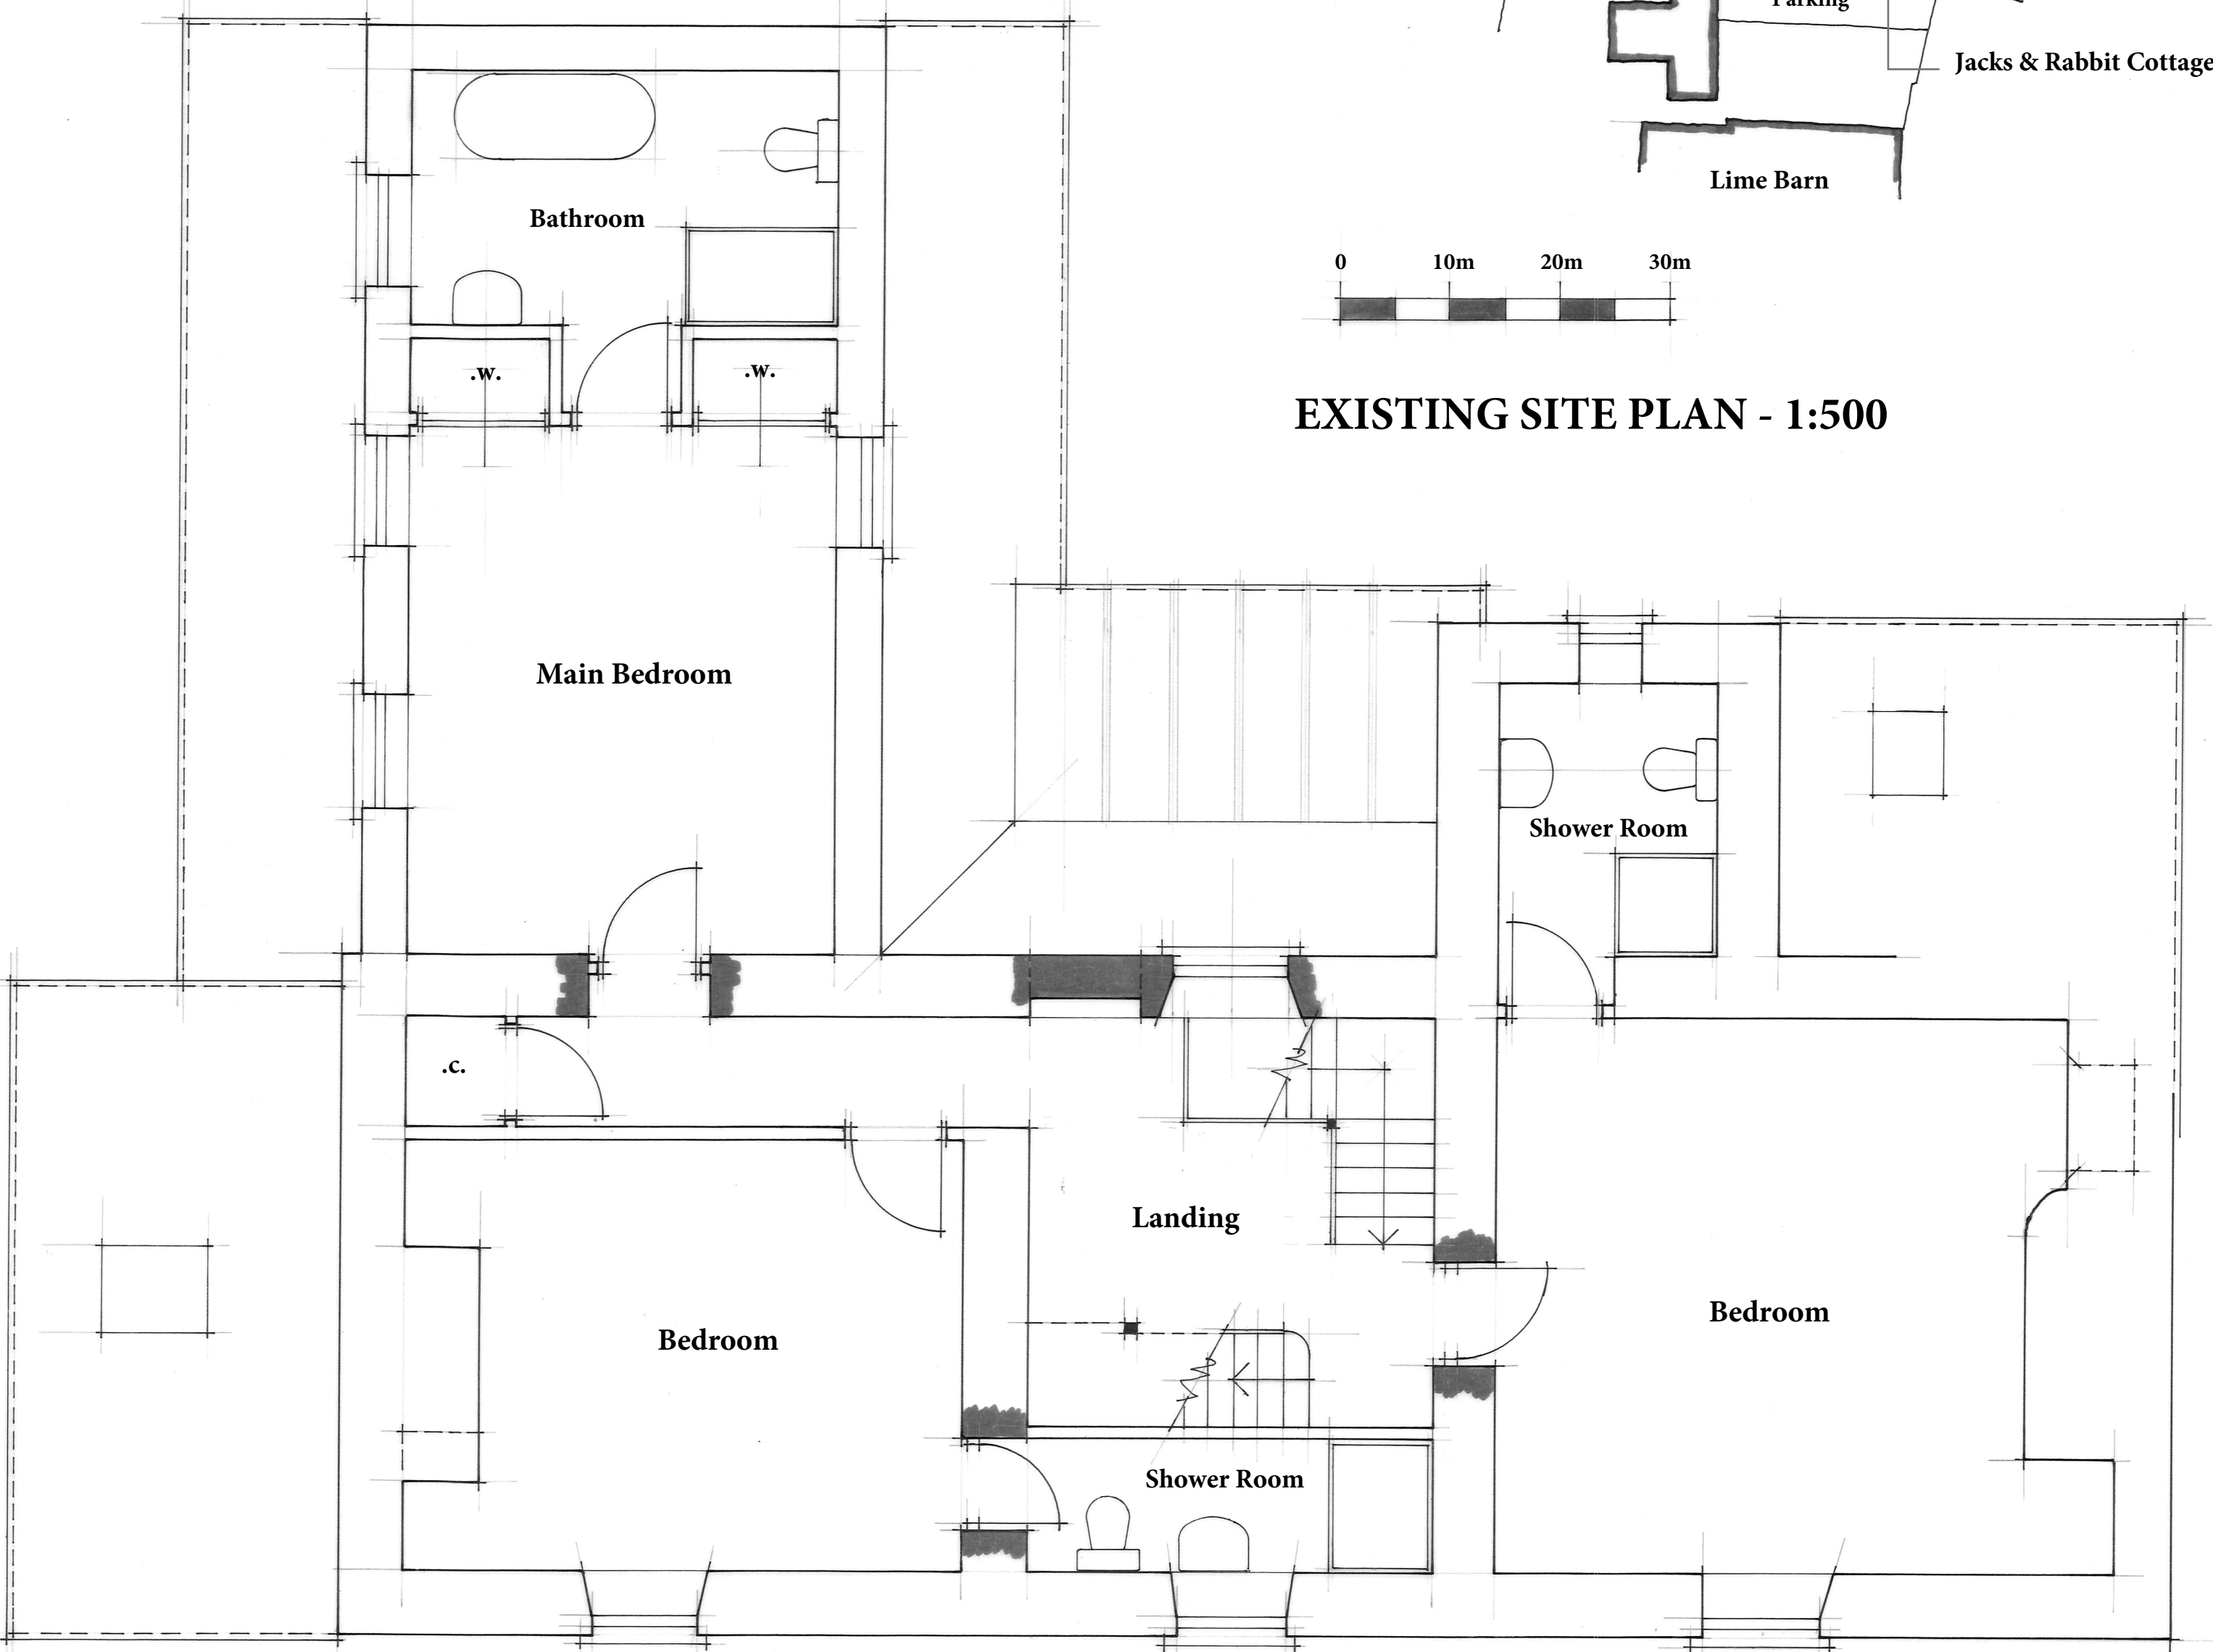

FIRST FLOOR LAYOUT

PROPOSED FLOOR LAYOUTS