



Calne DO - Proposed East Elevation (1:100)- REV B

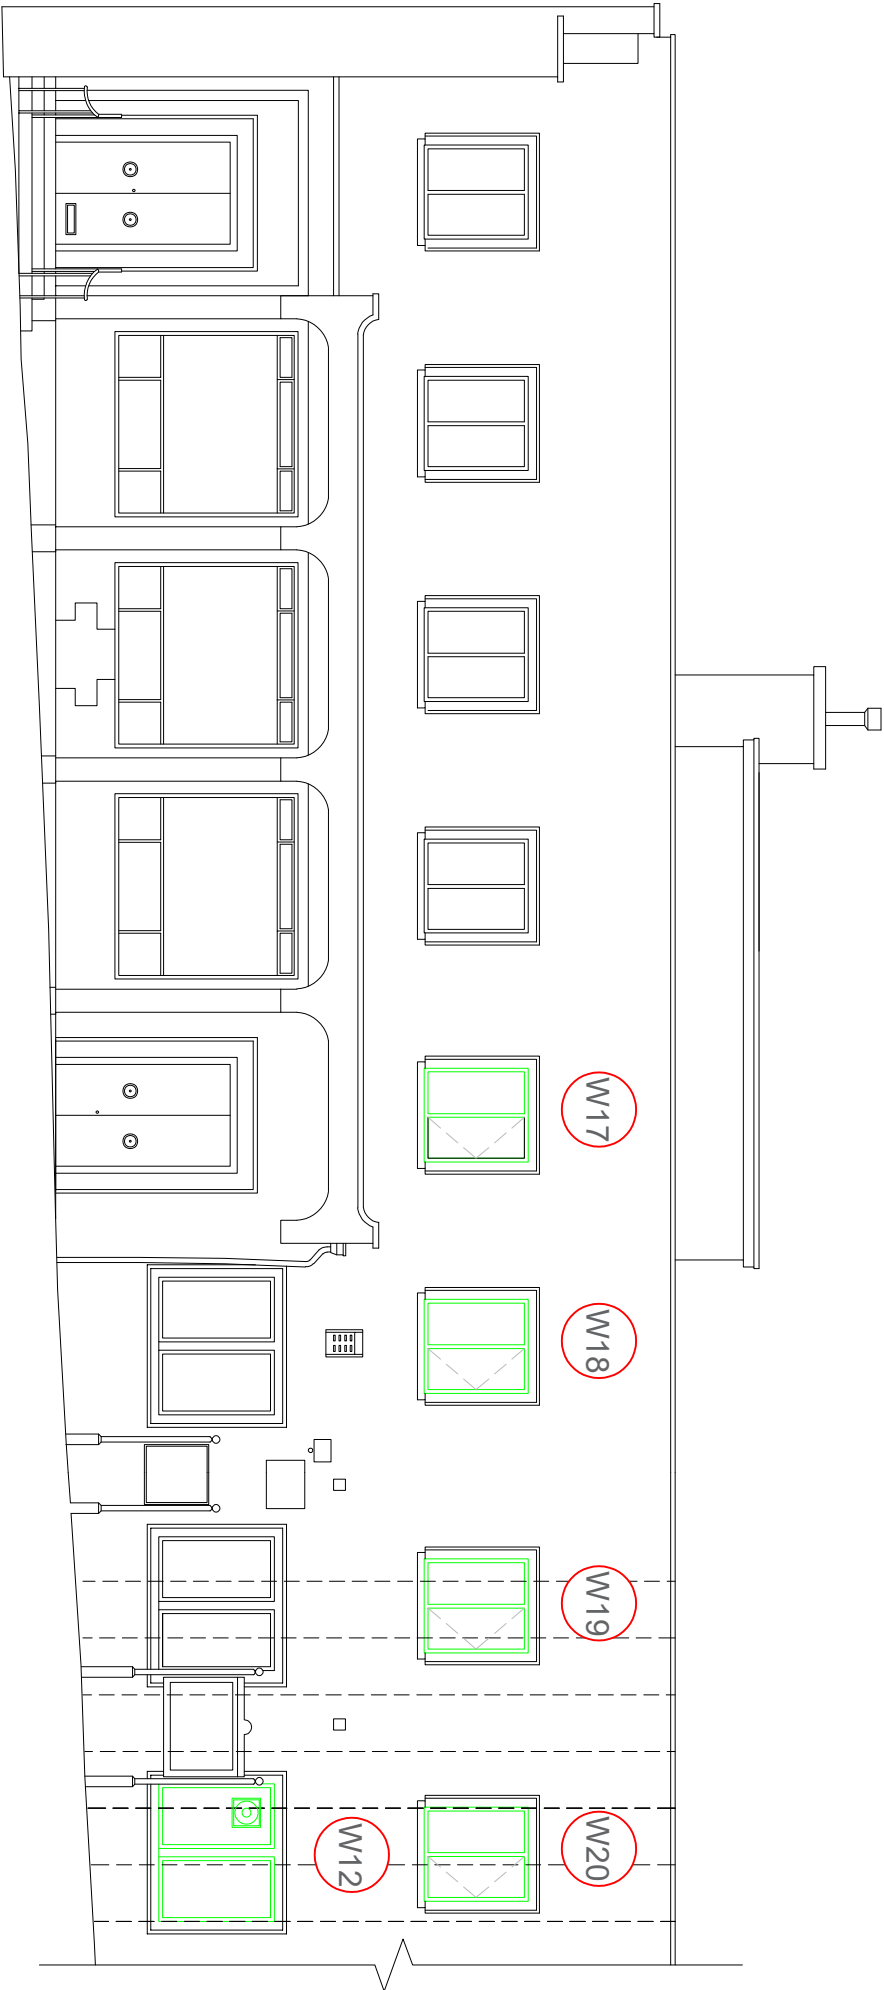

Calne DO - Proposed North Elevation (1:100)- REV B

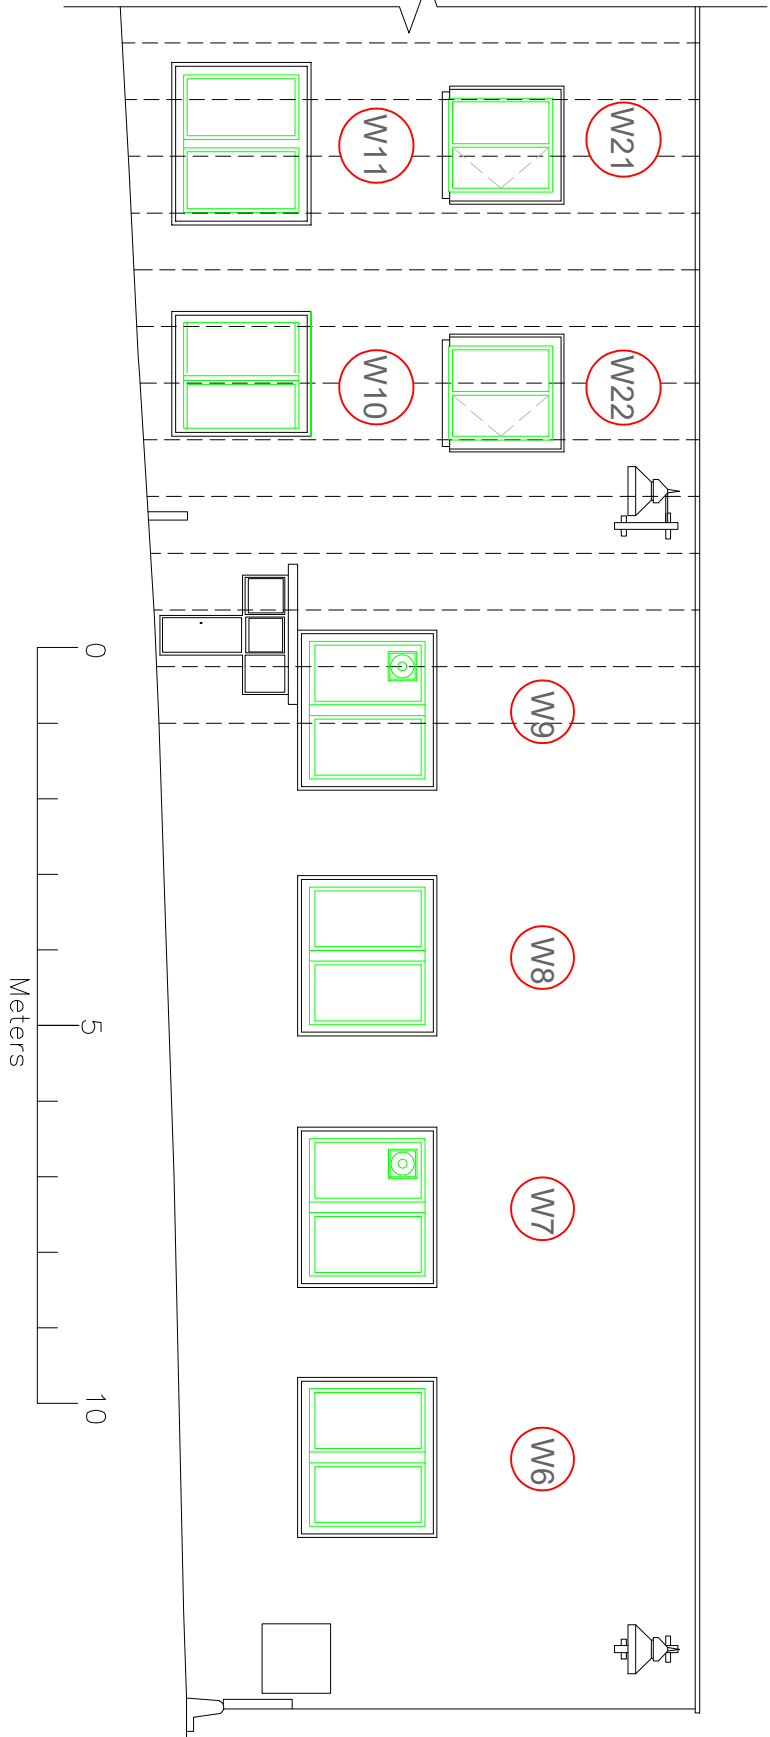

Key:

- Proposed Metal Framed Double Glazed Windows
- Curvature of the Building

DO NOT SCALE. USE ONLY WRITTEN DIMENSIONS. ALL DIMENSIONS MUST BE VERIFIED PRIOR TO THE WORKS BEING PUT INTO HAND AND DISCREPANCIES REPORTED TO THE ORIGINATOR.

CLIENT:

Royal Mail Group
Property & Facilities Solutions
Royal Mail

PROJECT

PROJECT TITLE: Calne DO - Window Replacement
PROPERTY ADDRESS: 22-24 High Street, Calne, SN11 1BP

DRAWING TITLE: Calne DO - Proposed North & East Elevations- REV B
Drawing No: 100118450.008

PAPER SIZE:	DRAWN BY:	CHECKED BY:	CO-ORD	CHECK BY:
A3	JY	KG	WH	
SCALE:	DATE:	DATE:	DATE:	
1:100 @ A3	19.02.2026	19.02.2026	19.02.2026	

STATUS
01. DESIGN
02. DESIGN CONCLUSION
03. PLANNING
04. PRODUCTION INFORMATION
05. BUILDING REGULATIONS
06. TENDER
07. CONSTRUCTION
08. FINAL CONSTRUCTION
09. SPARE

DRAWING STATUS: 03

01. PRELIMINARY
02. FOR COMMENT
03. FOR APPROVAL

DRAWING STATUS: 02



AtkinsRéalis, The Hub, 500 Park Avenue, Aztec West,
Bristol, BS32 4RZ
Email: bristol@atkinsrealis.com
Tel: 01454 662000