



Calne DO - Proposed West Elevation (1:100)- REV B

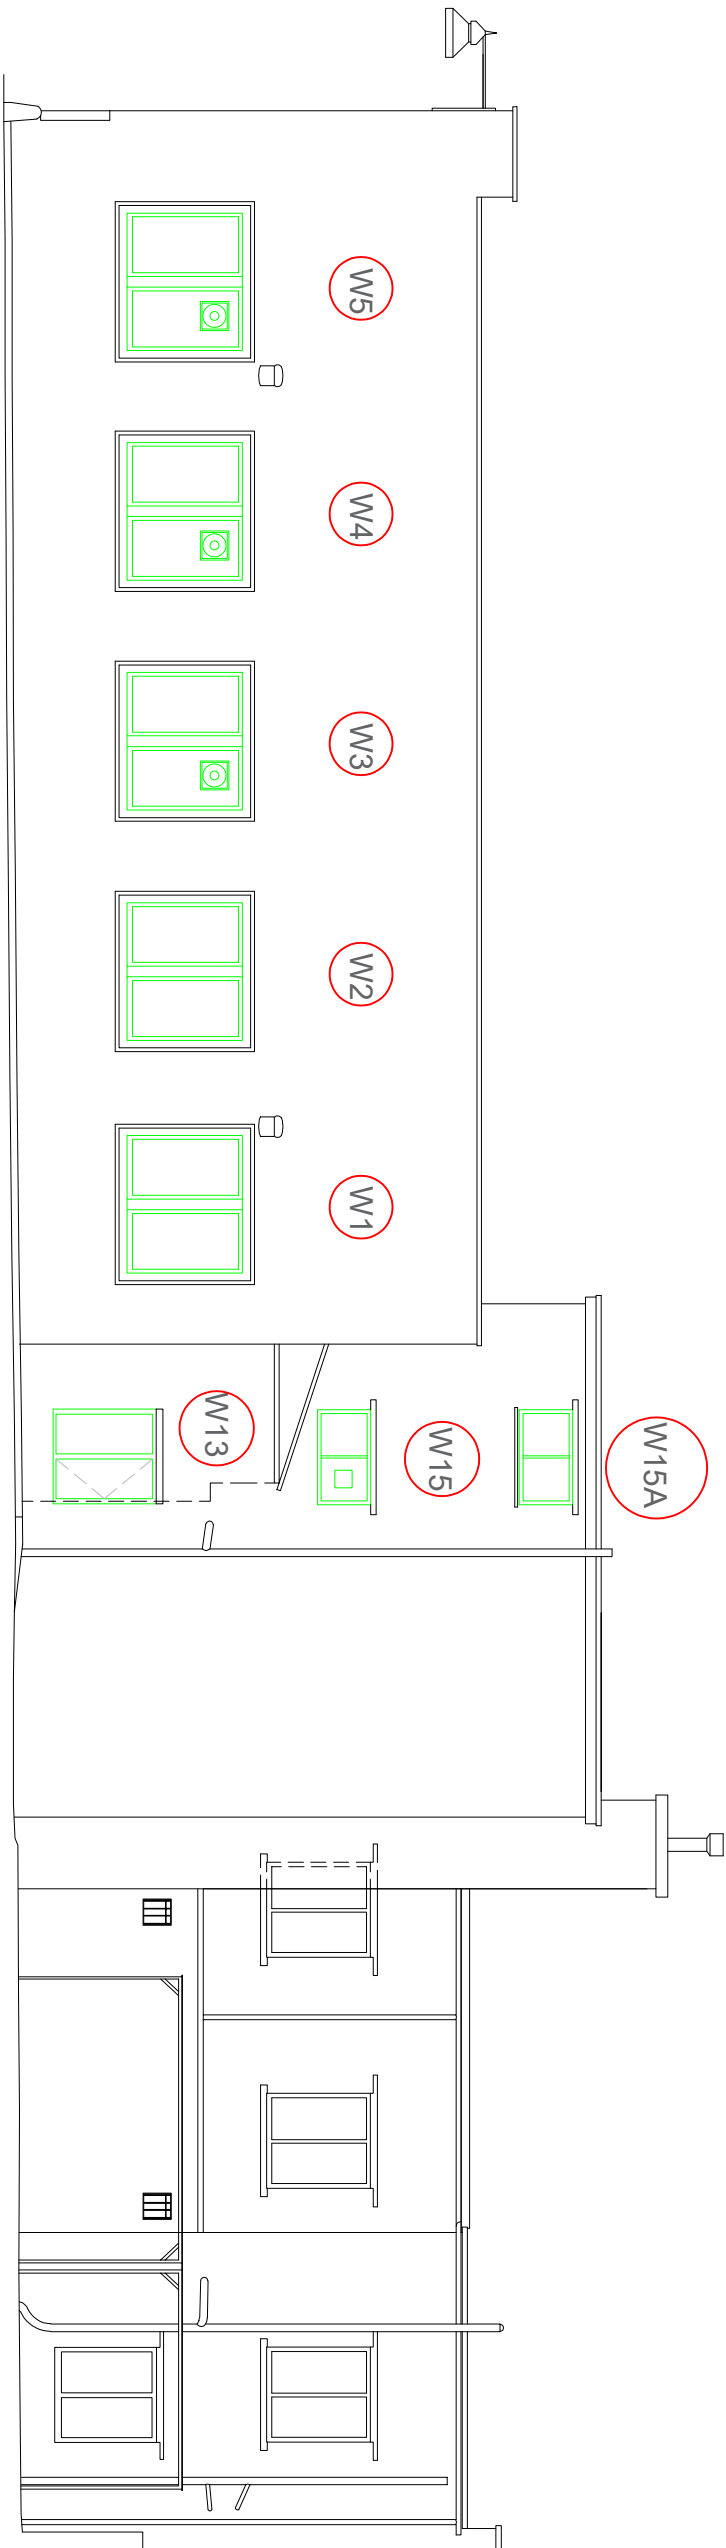

Calne DO - Proposed South Elevation (1:100)- REV B

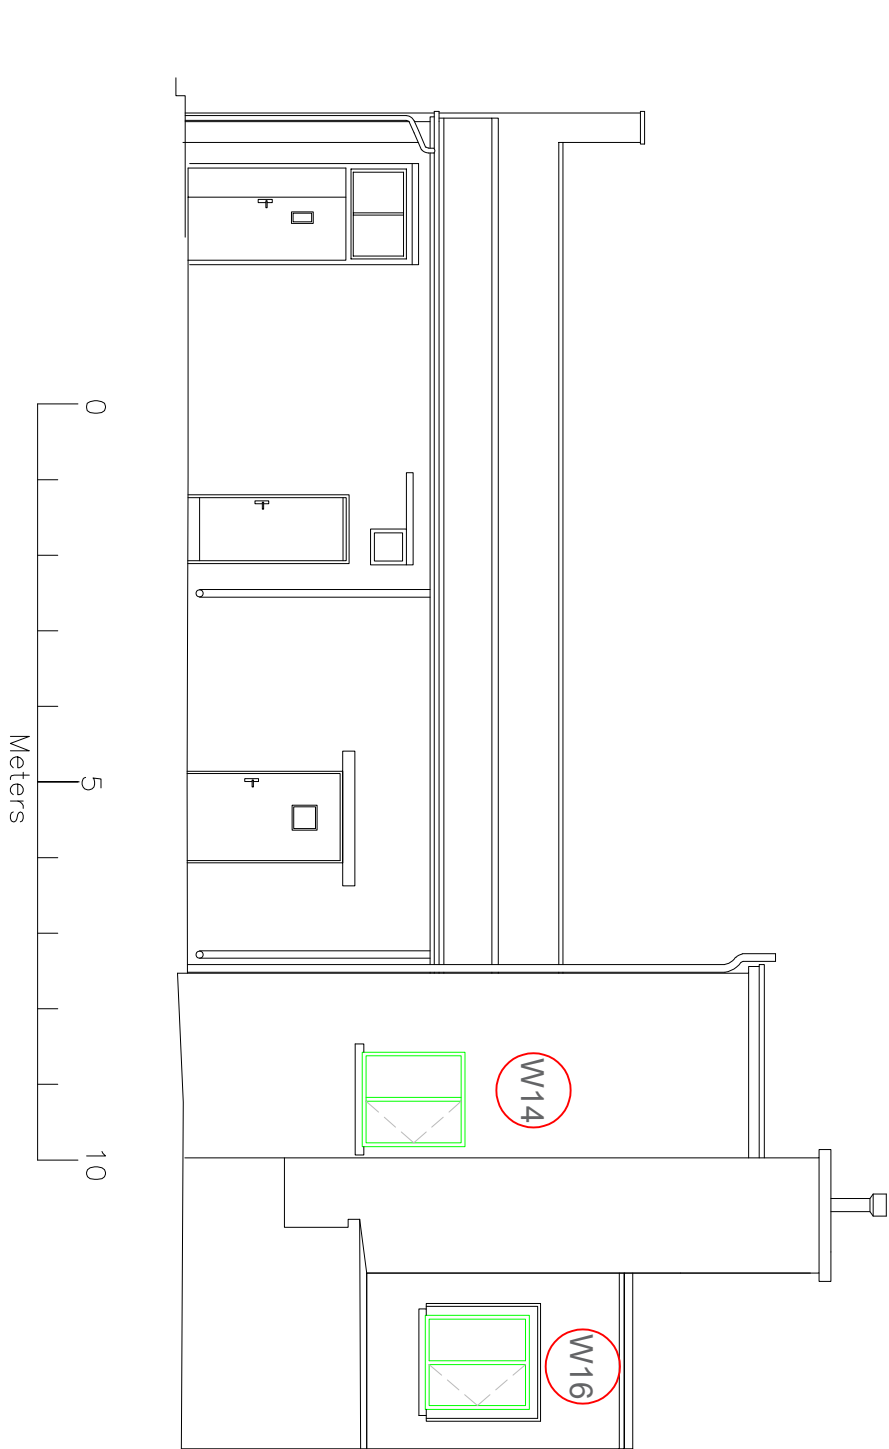

Key:

Proposed Metal Framed
Double Glazed Windows

DO NOT SCALE. USE ONLY WRITTEN DIMENSIONS. ALL DIMENSIONS
MUST BE VERIFIED PRIOR TO THE WORKS BEING PUT INTO HAND AND
DISCREPANCIES REPORTED TO THE ORIGINATOR.

CLIENT:

Royal Mail Group
Property & Facilities Solutions
Royal Mail

PROJECT

PROJECT TITLE: Calne DO - Window Replacement
PROPERTY ADDRESS: 22-24 High Street, Calne, SN11 0BP

DRAWING TITLE: Calne DO - Proposed South & West Elevations- REV B
Drawing No: 100118450.009

PAPER SIZE: A3
DRAWN BY: JY
CHECKED BY: KG
CO-ORD CHECK BY: WH

SCALE: 1:100 @ A3
DATE: 19.02.2026
DATE: 19.02.2026
DATE: 19.02.2026

STATUS
01. DESIGN
04. PRODUCTION INFORMATION
06. TENDER
08. FINAL CONSTRUCTION
02. DESIGN CONCLUSION
03. PLANNING
05. BUILDING REGULATIONS
07. CONSTRUCTION
09. SPARE
DRAWING STATUS: 03

01. PRELIMINARY
02. FOR COMMENT
03. FOR APPROVAL
DRAWING STATUS: 02



AtkinsRéalis, The Hub, 500 Park Avenue, Aztec West,
Bristol, BS32 4RZ
Email: bristol@atkinsrealis.com
Tel: 01454 662000