





FRONT ELEVATION

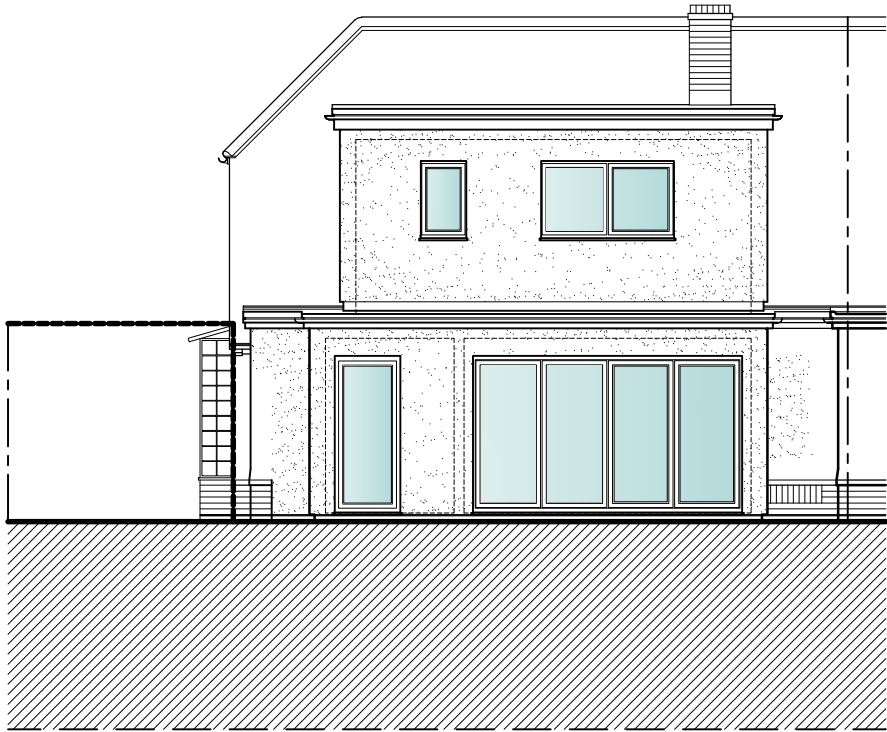


REAR ELEVATION




SIDE ELEVATION

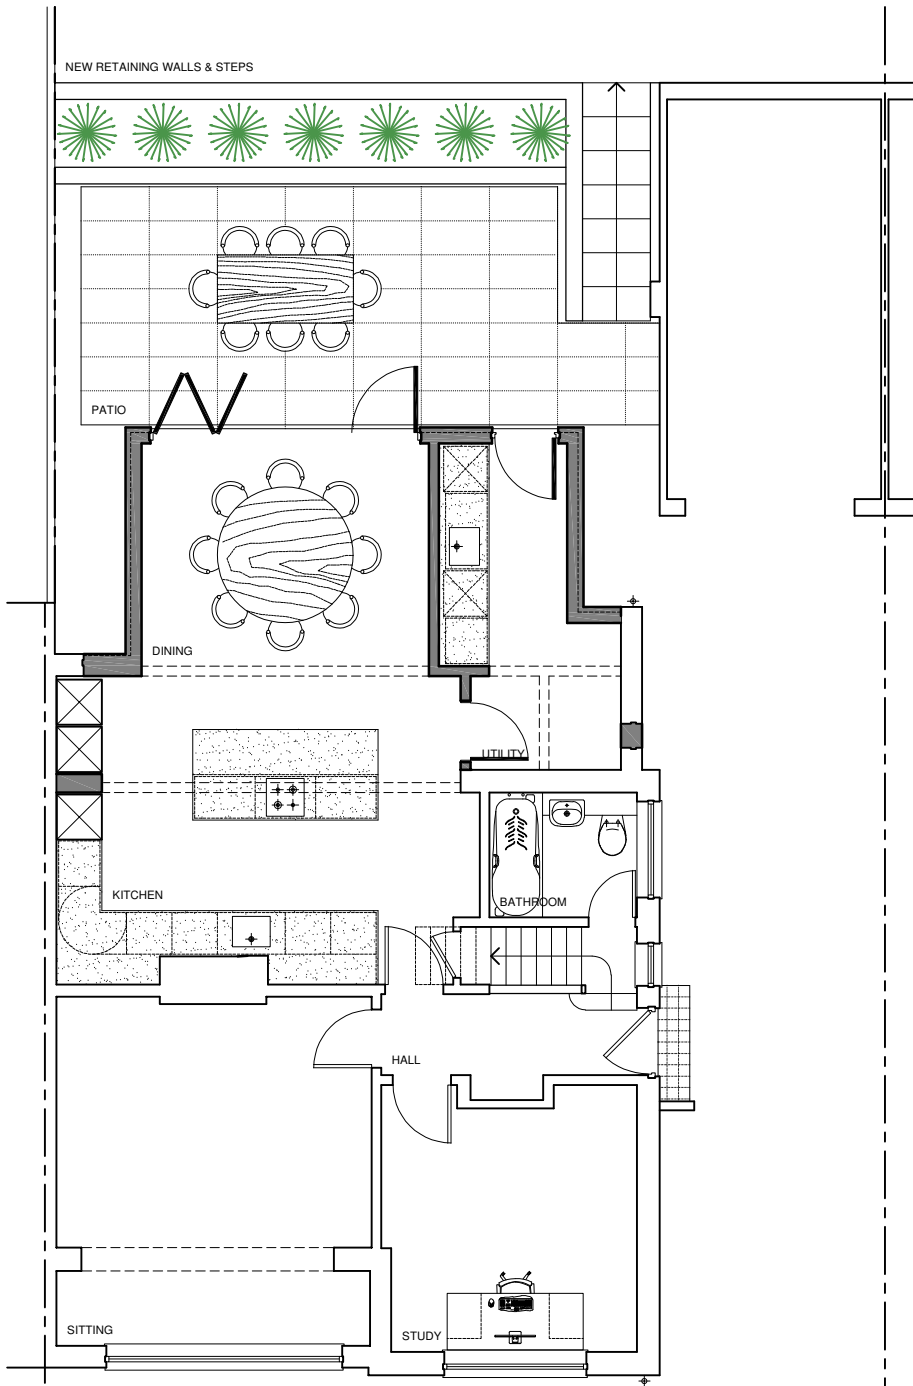


GROUND FLOOR PLAN

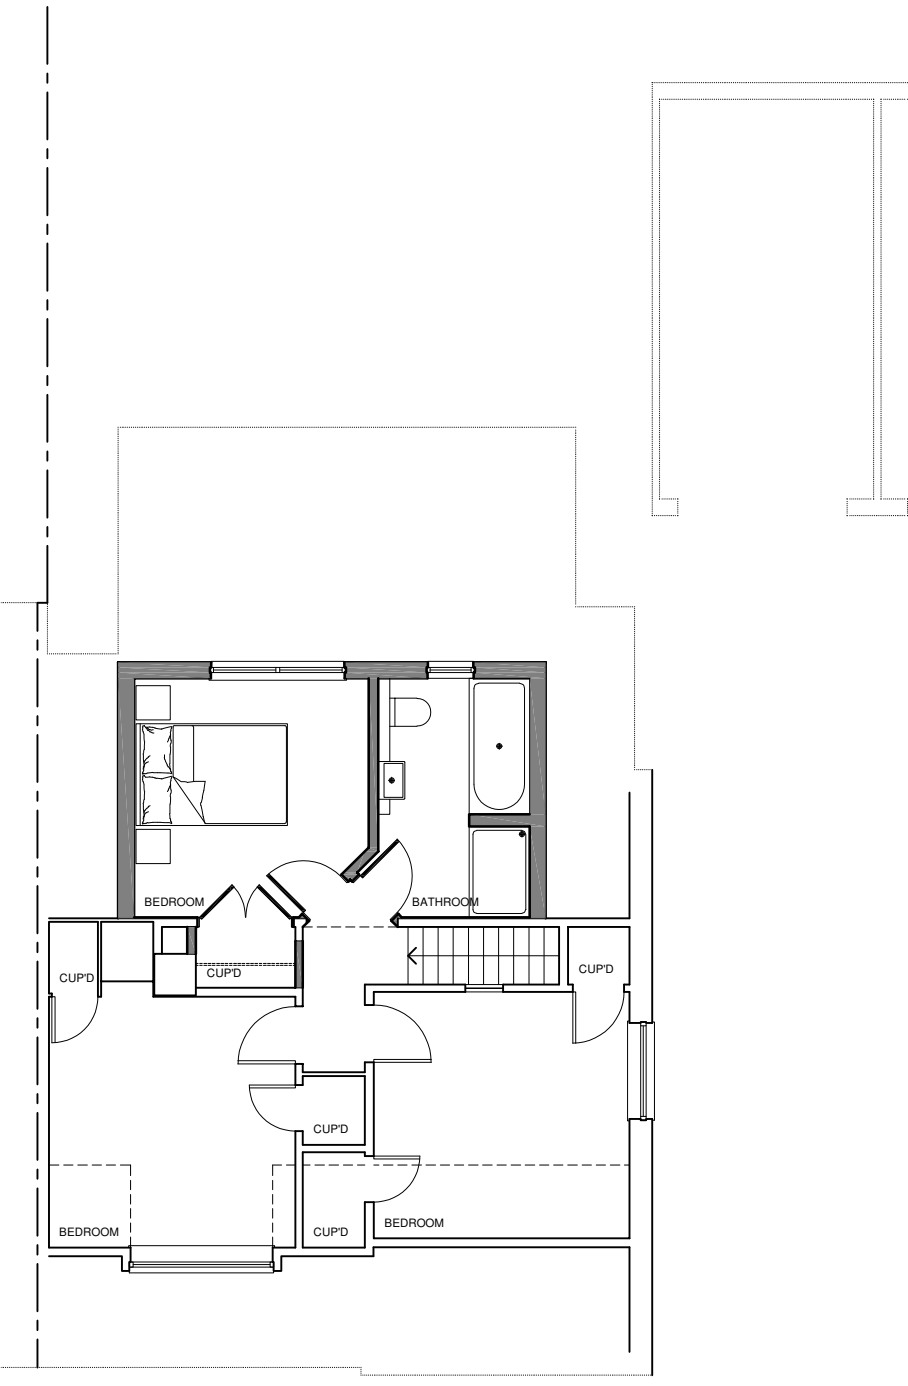

FIRST FLOOR PLAN

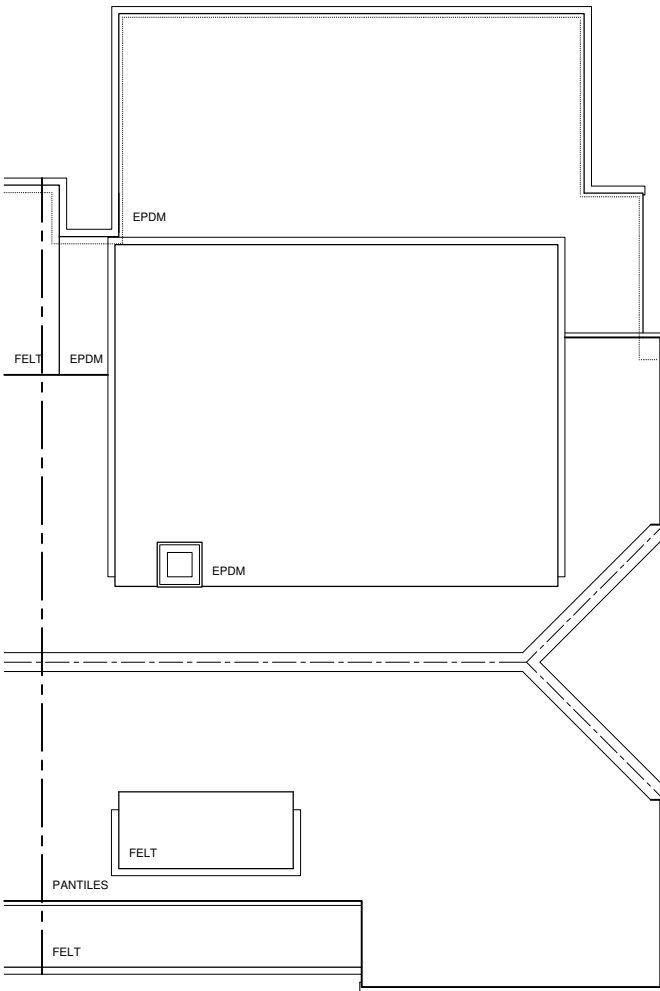

ROOF PLAN

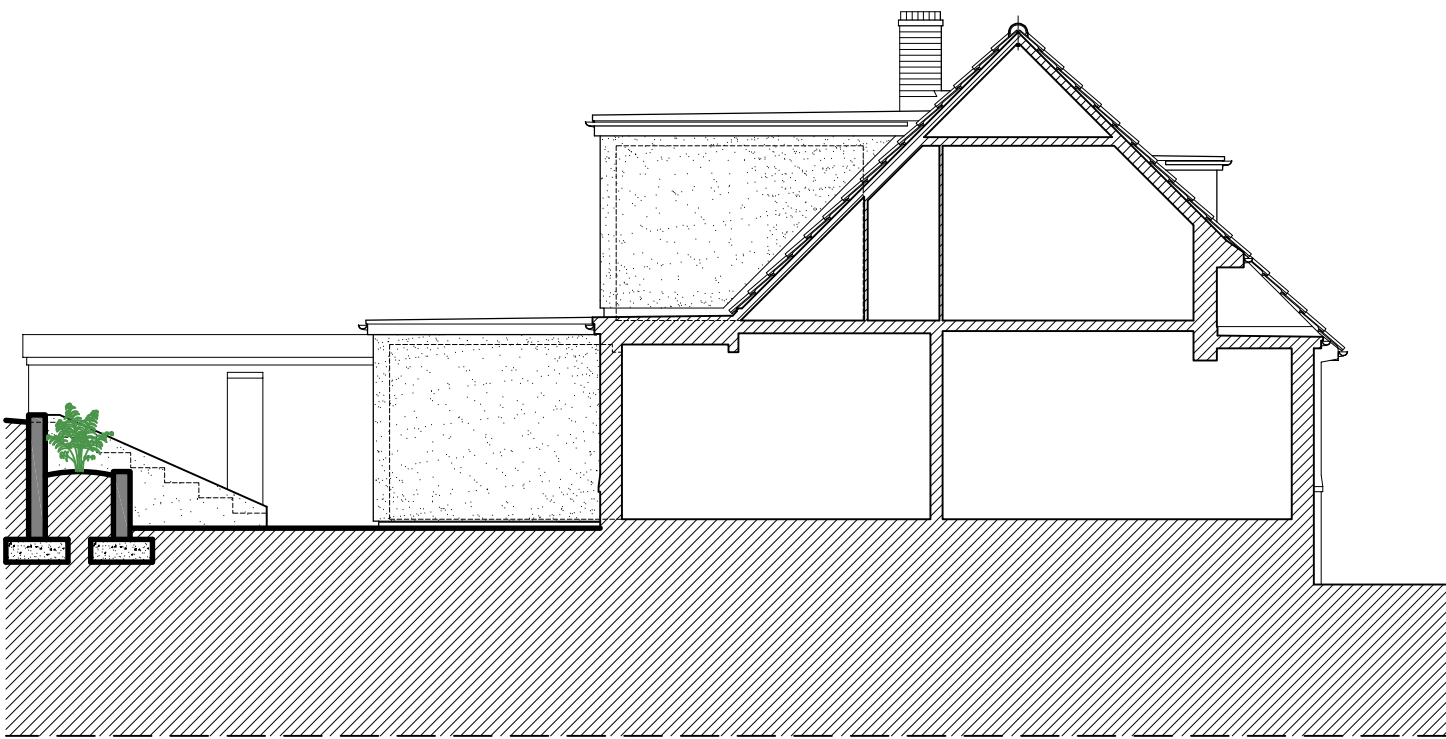

SIDE SECTIONAL ELEVATION



DATE	REVISIONS	DRAWING TITLE	
CLIENT	Matt Wyeth	PROPOSED PLANS & ELEVATIONS.	
JOB TITLE	19 ANDERSON ROAD SALISBURY WILTSHIRE	PLANNING & DESIGN	
1:100 @ A2		22 DEVONSHIRE ROAD SALISBURY WILTSHIRE SP1 3NW	
OCT 2025	RJL	DRAWING No	REV
		1600/02	E