




Rev	Dn	Date	Description
-	-	-	-

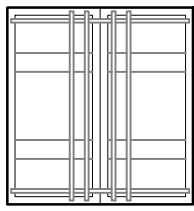


Front Elevation

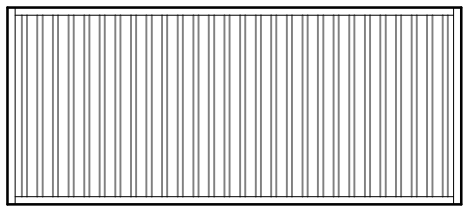

Side Elevation


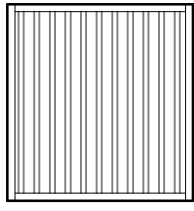


Rear Elevation

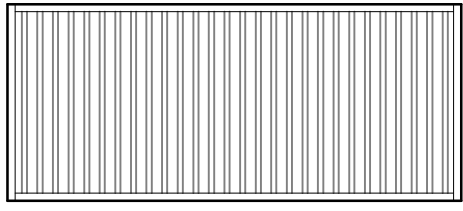


Side Elevation


Storage Containers Typical Elevations
Scale 1:100

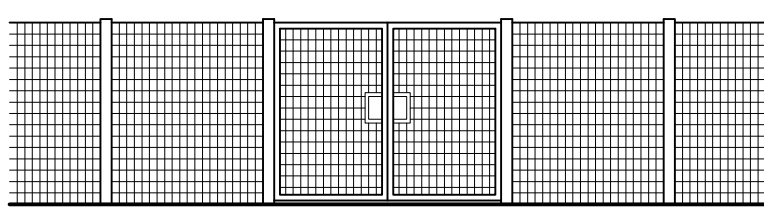 

Security Fence & Gates Typical Elevation
Scale 1:100

 

CCTV Pole Elevation
Scale 1:100

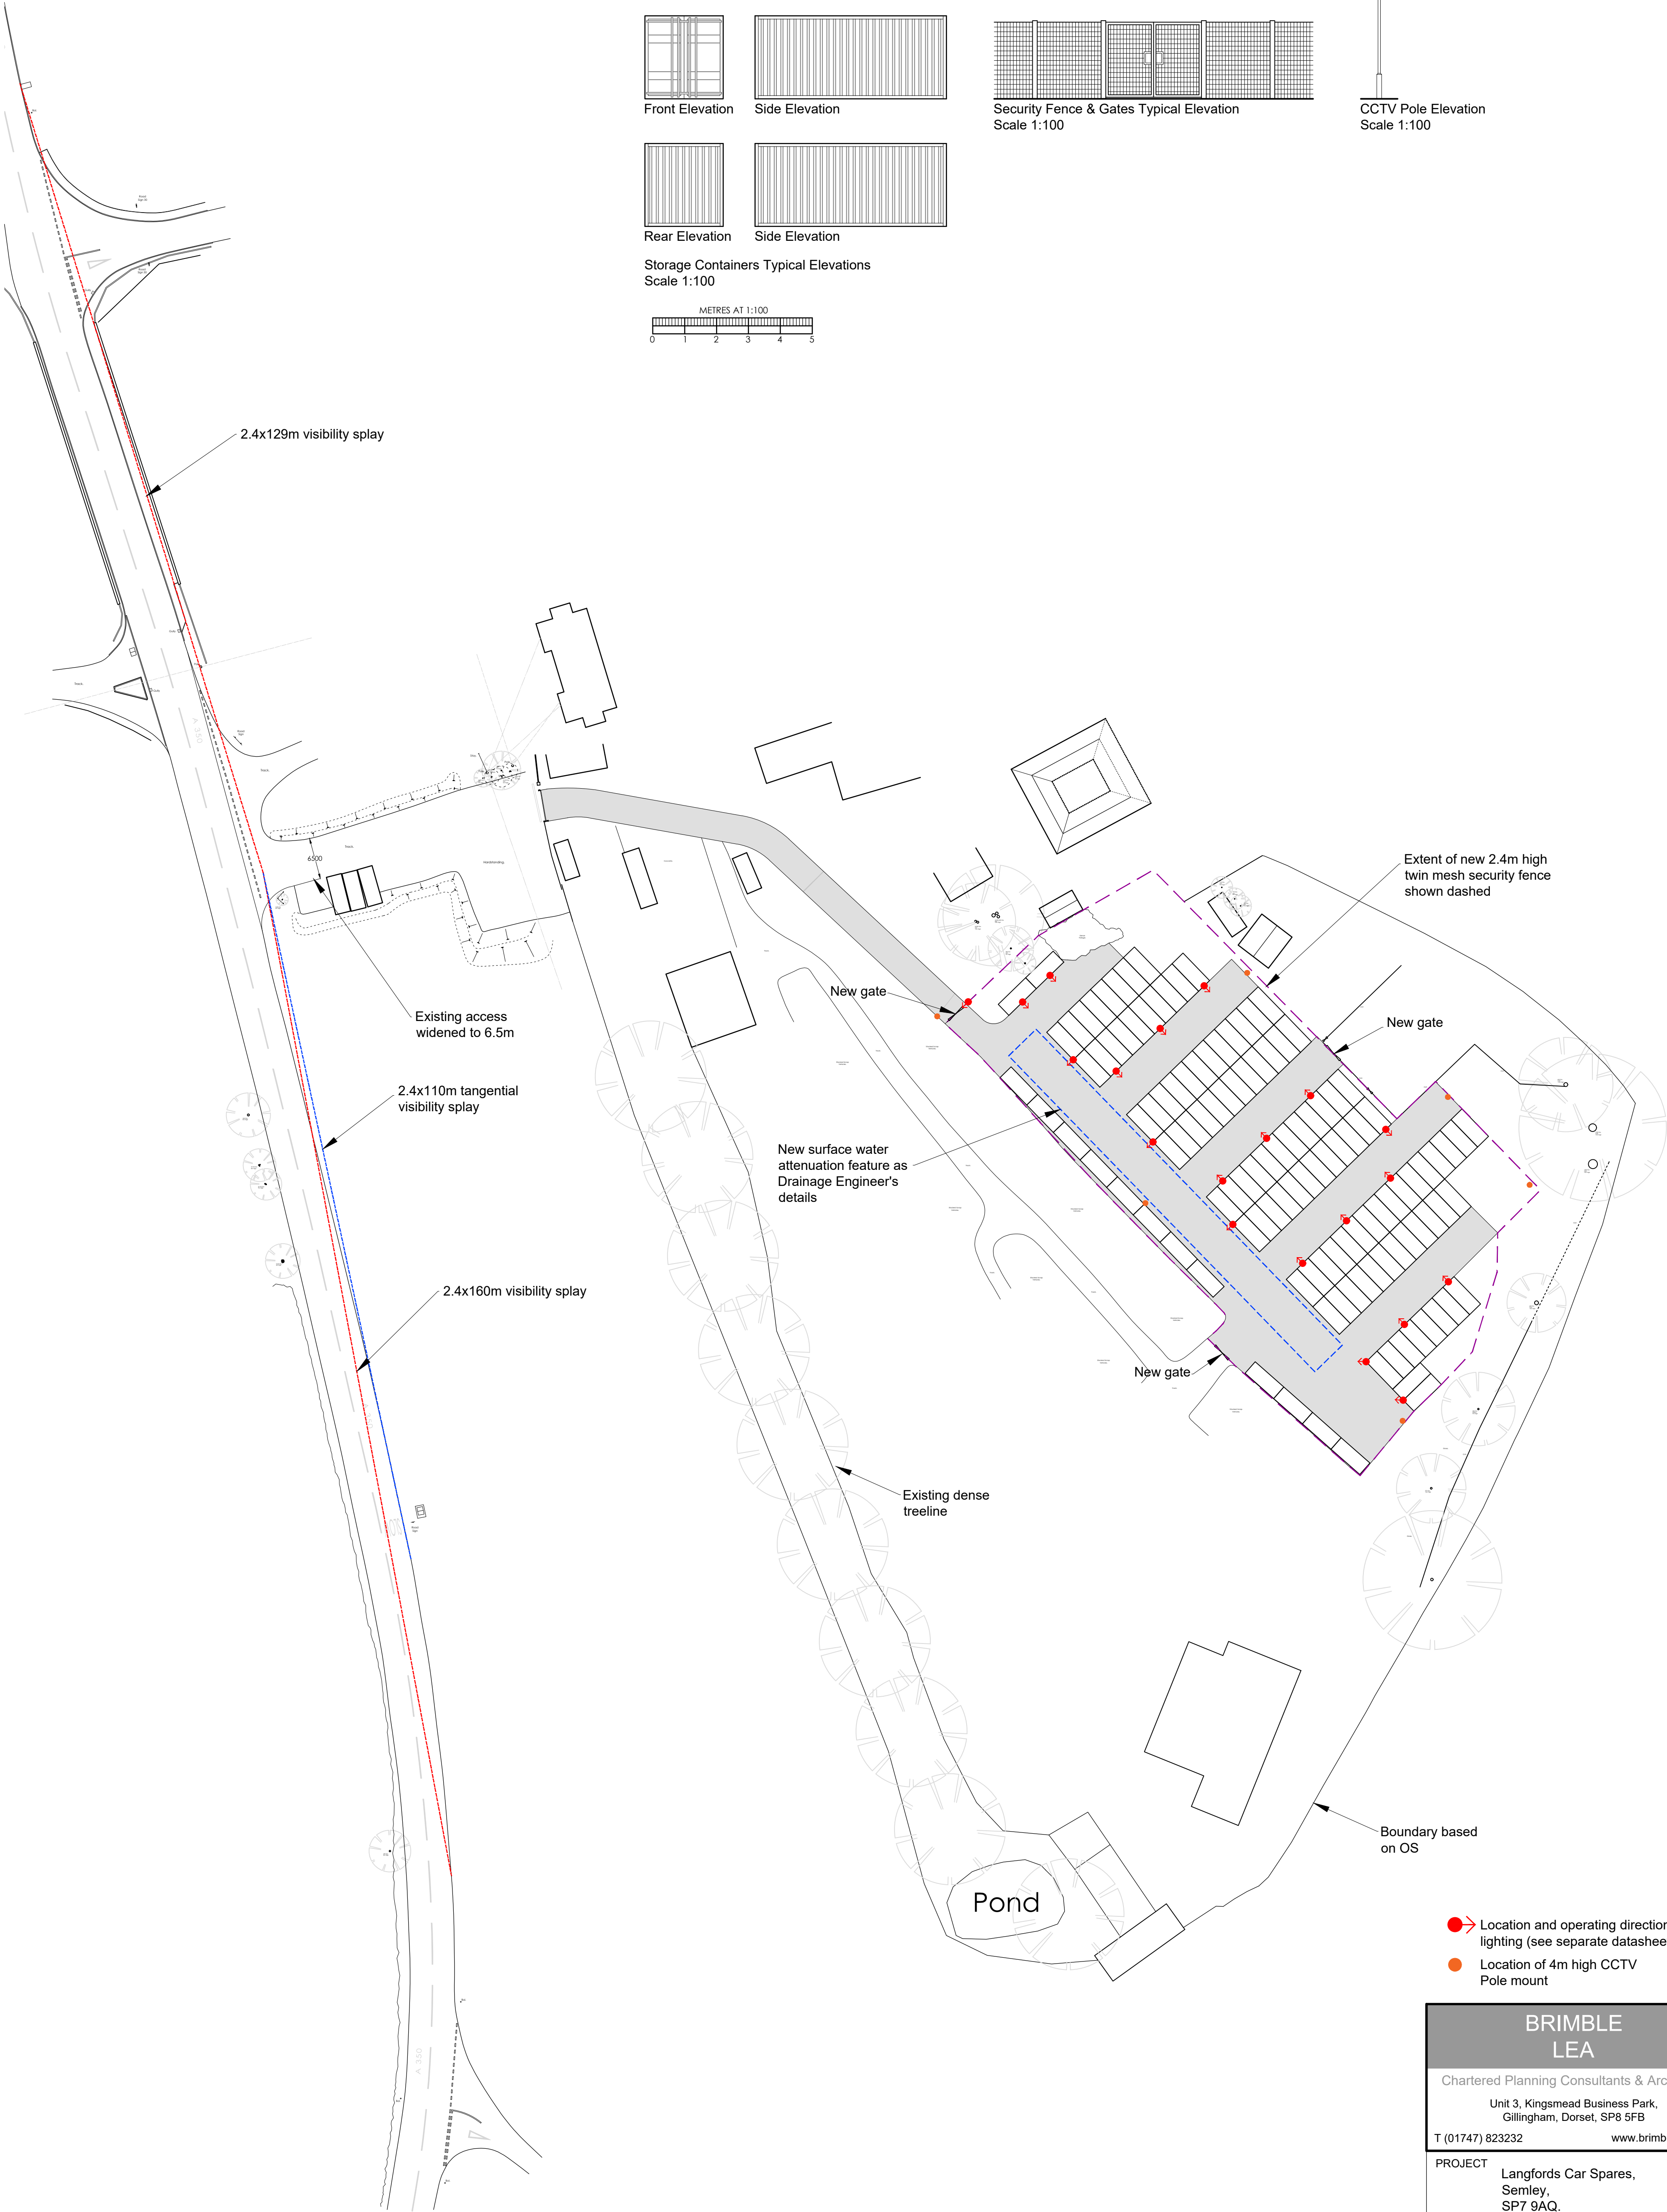

- Location and operating direction of lighting (see separate datasheet).
- Location of 4m high CCTV Pole mount

BRIMBLE LEA		
Chartered Planning Consultants & Architects		
Unit 3, Kingsmead Business Park, Gillingham, Dorset, SP8 5FB		
T (01747) 823232		www.brimblelea.com
PROJECT Langfords Car Spares, Semley, SP7 9AQ.		
DRAWING Proposed Site Plan		
SCALE 1:500 @ A1		
DRAWING ORIGINATOR DWR	DRAWING No. 23091 - 3	REVISION F
DATE 18.04.2024		