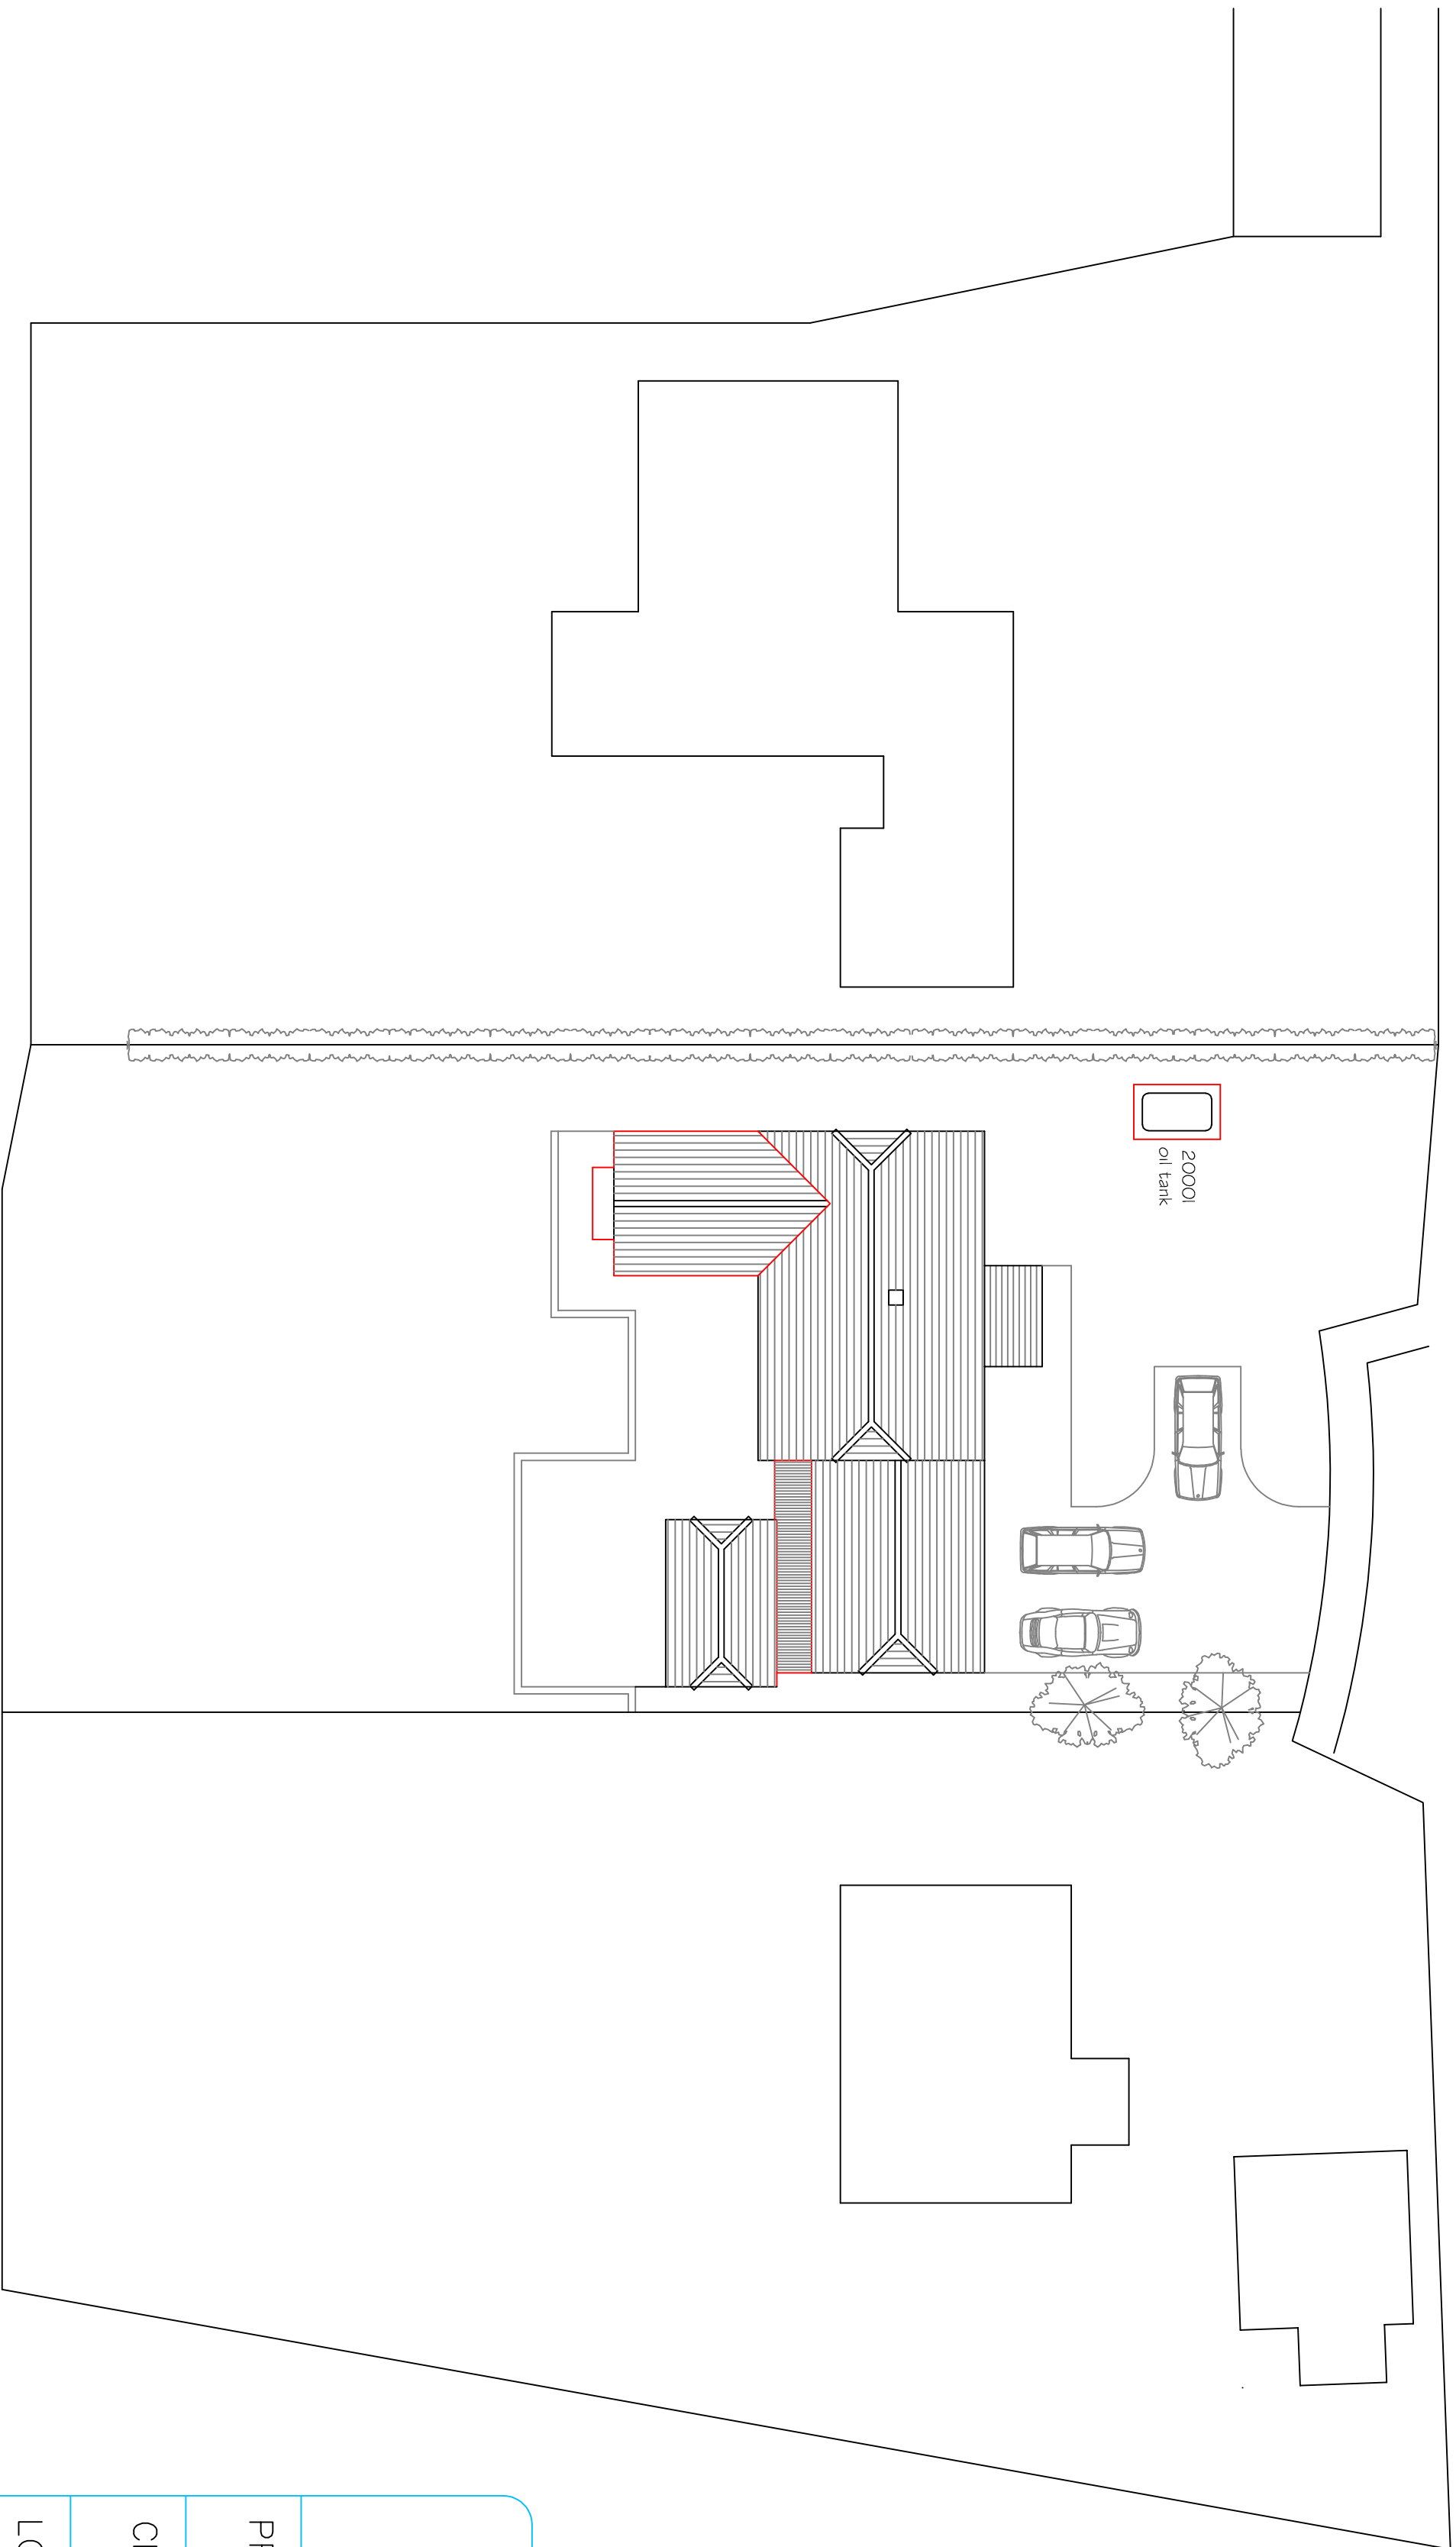


Issue 2 Heating oil tank added

SJF PLANNING
& DESIGN SERVICE

01225 792078 simon@earthbel@gmail.com


PROPOSED TWO STOREY REAR
EXTENSION & INTERNAL &
EXTERNAL ALTERATIONS

CLIENT MRS L MARTIN

LOCATION 18 POUND LANE
SEMINGTON
BA14 6LP

TITLE PROPOSED BLOCK PLAN 1:200		
DRG NO	ISSUE	DATE
2602-4	2	JAN 2026

SITE PLAN 1:200

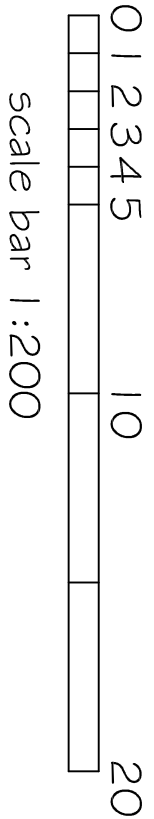

scale bar 1:200