



Note: The Drawings is for planning purpose and should not be used for construction.
All dimensions should be confirmed on site and any deviation should be reported back to designer.

BW Brickwork

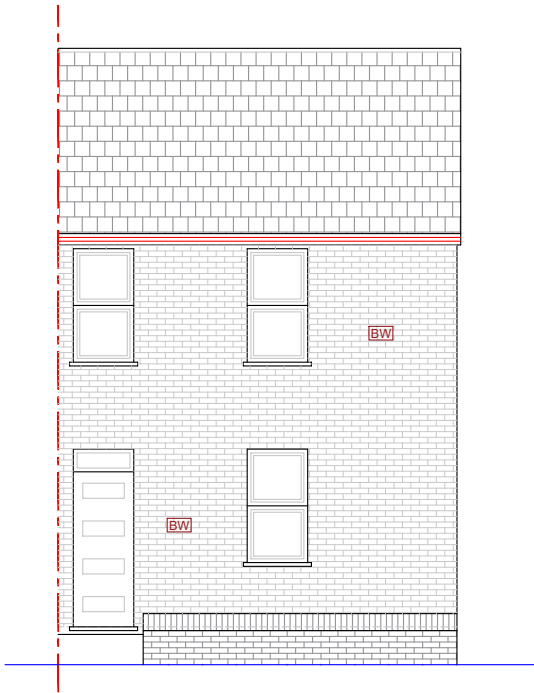


Pre-Existing Front Elevation

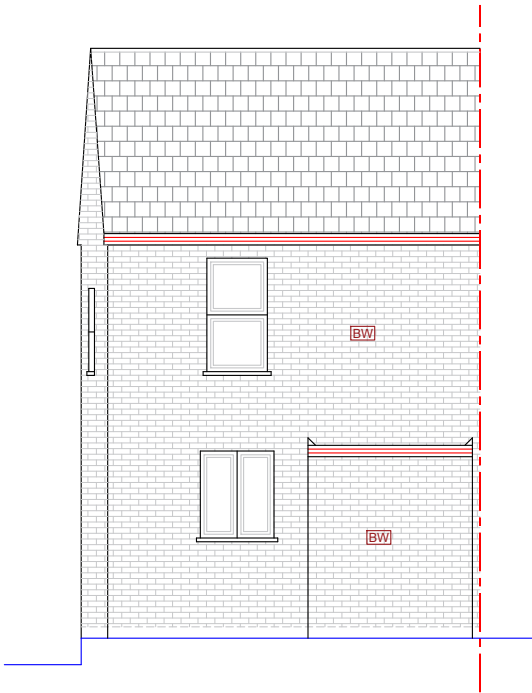


Pre-Existing Rear Elevation



Pre-Existing Front Elevation
(Courtesy of Google maps)

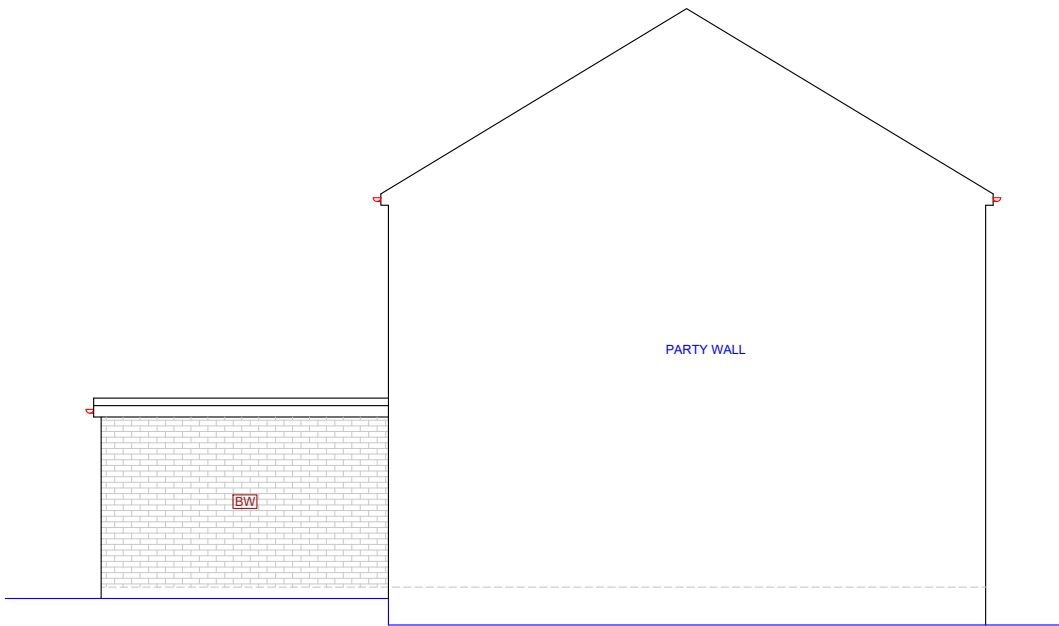

Pre-Existing Side Elevation (LHS)

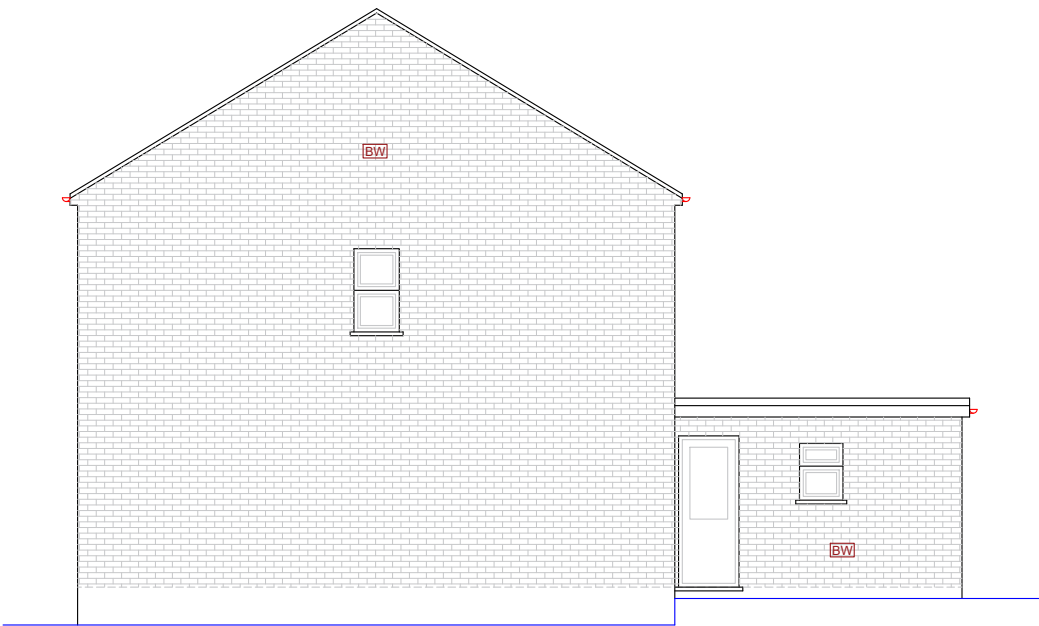

Pre-Existing Side Elevation (RHS)

Proposed Development:
Retrospective application to regularise roof tiles, external render and construction of new driveway

Site Address:
66 Frome Road
Trowbridge
BA14 0DG


Revisions:

Rev	Date	Description
A	26/04/2026	

Drawing Description:
Pre-Existing Elevations

Drawing No:
ART/2026/Retro-66FR/Pre.EE

Scale: 1:100
Paper Size: A3
Sheet No: 2 of 5

 

ART CONSULTANTS (UK) LTD
113 LONG LANE
STANWELL
TW19 7AL
M:07960071377
E: ARTCONSULTANTSUK@GMAIL.COM