



Note: The Drawings is for planning purpose and should not be used for construction.  
All dimensions should be confirmed on site and any deviation should be reported back to designer.

PR Painted Render

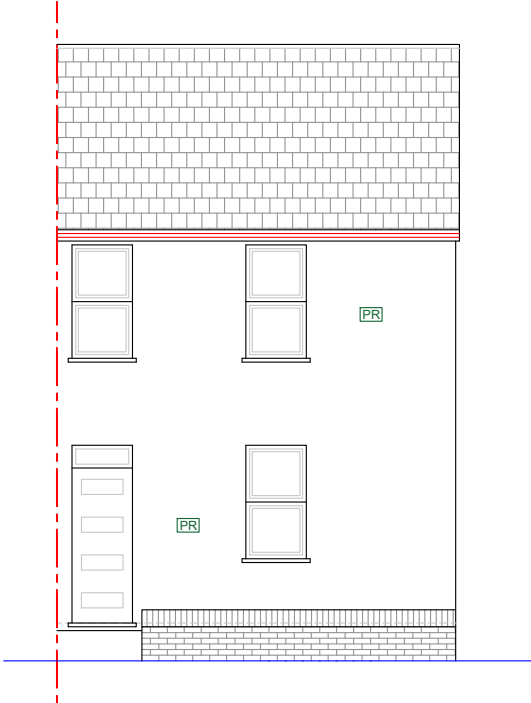

Existing Front Elevation

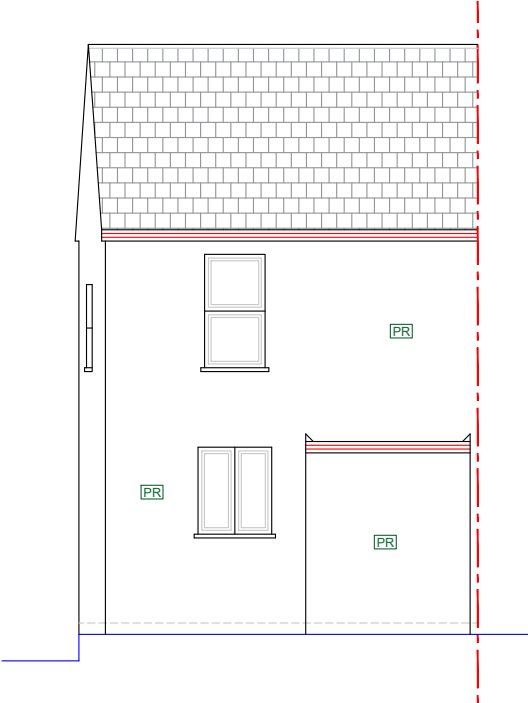


Existing Rear Elevation



Existing Front Elevation



Existing Side Elevation (RHS)

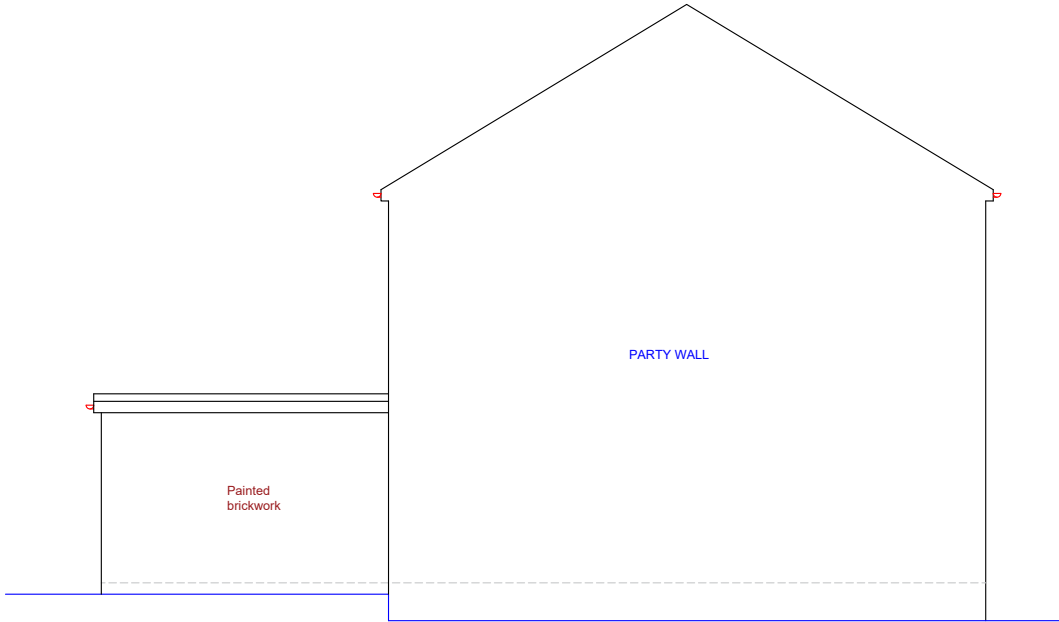

Existing Side Elevation (LHS)



Existing Side Elevation (RHS)



Existing Rear Elevation

**Proposed Development:**  
Retrospective application to regularise roof tiles, external render and construction of new driveway

**Site Address:**  
66 Frome Road  
Trowbridge  
BA14 0DG


Revisions:

| Rev | Date       | Description |
|-----|------------|-------------|
| A   | 26/04/2026 |             |
|     |            |             |
|     |            |             |
|     |            |             |

**Drawing Description:**  
Existing Elevations

**Drawing No:**  
ART/2026/Retro-66FR/EE

Scale: 1:100  
Paper Size: A3  
Sheet No: 3 of 5

 

ART CONSULTANTS (UK) LTD  
113 LONG LANE  
STANWELL  
TW19 7AL  
M:07960071377  
E: ARTCONSULTANTSUK@GMAIL.COM