


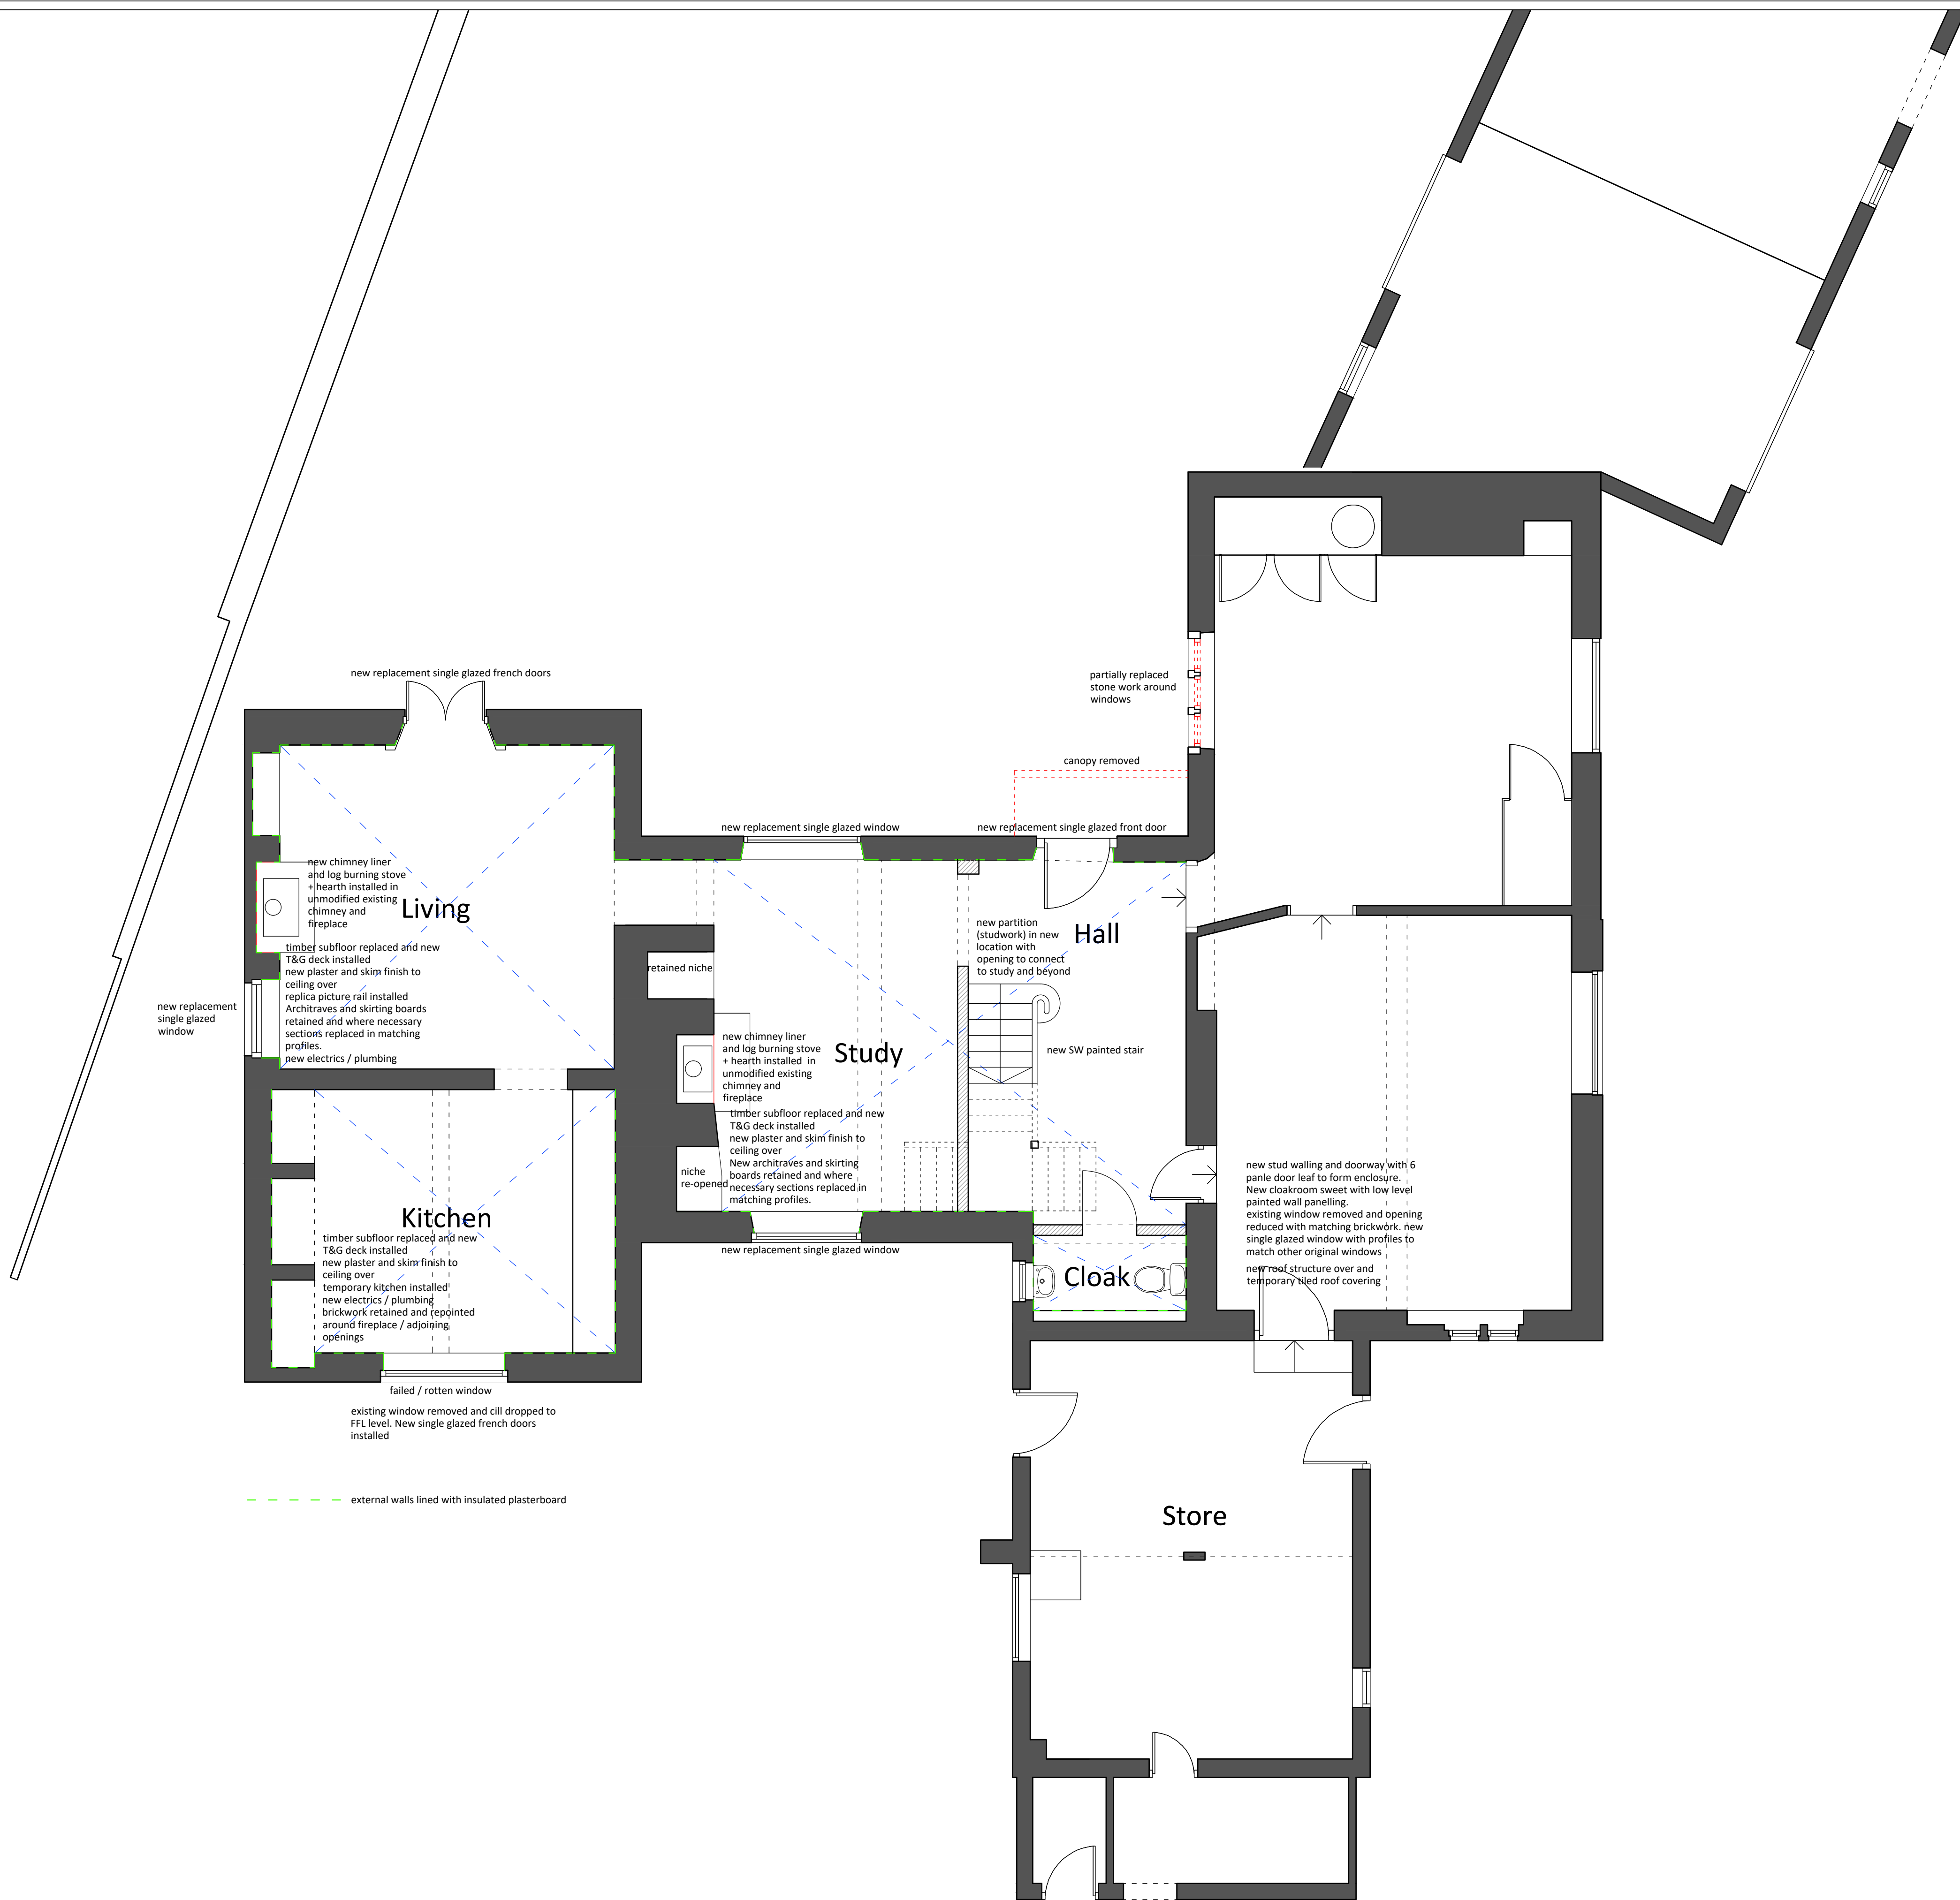

GROUND FLOOR PLAN - scale 1:50

0 0.25 0.5 1 1.25	
ISSUED FOR PLANNING	
CLIENT	Mr & Mrs Morgan
PROJECT	Penleigh Farmhouse
DRWG TITLE	Proposed - Ground
DRWG NO	A17 25 37 P02 Rev A
DRAWN	NB
SCALE	1:50 @ A1 / 1:100 @ A3
DATE	22.01.26
CHKD	NB