



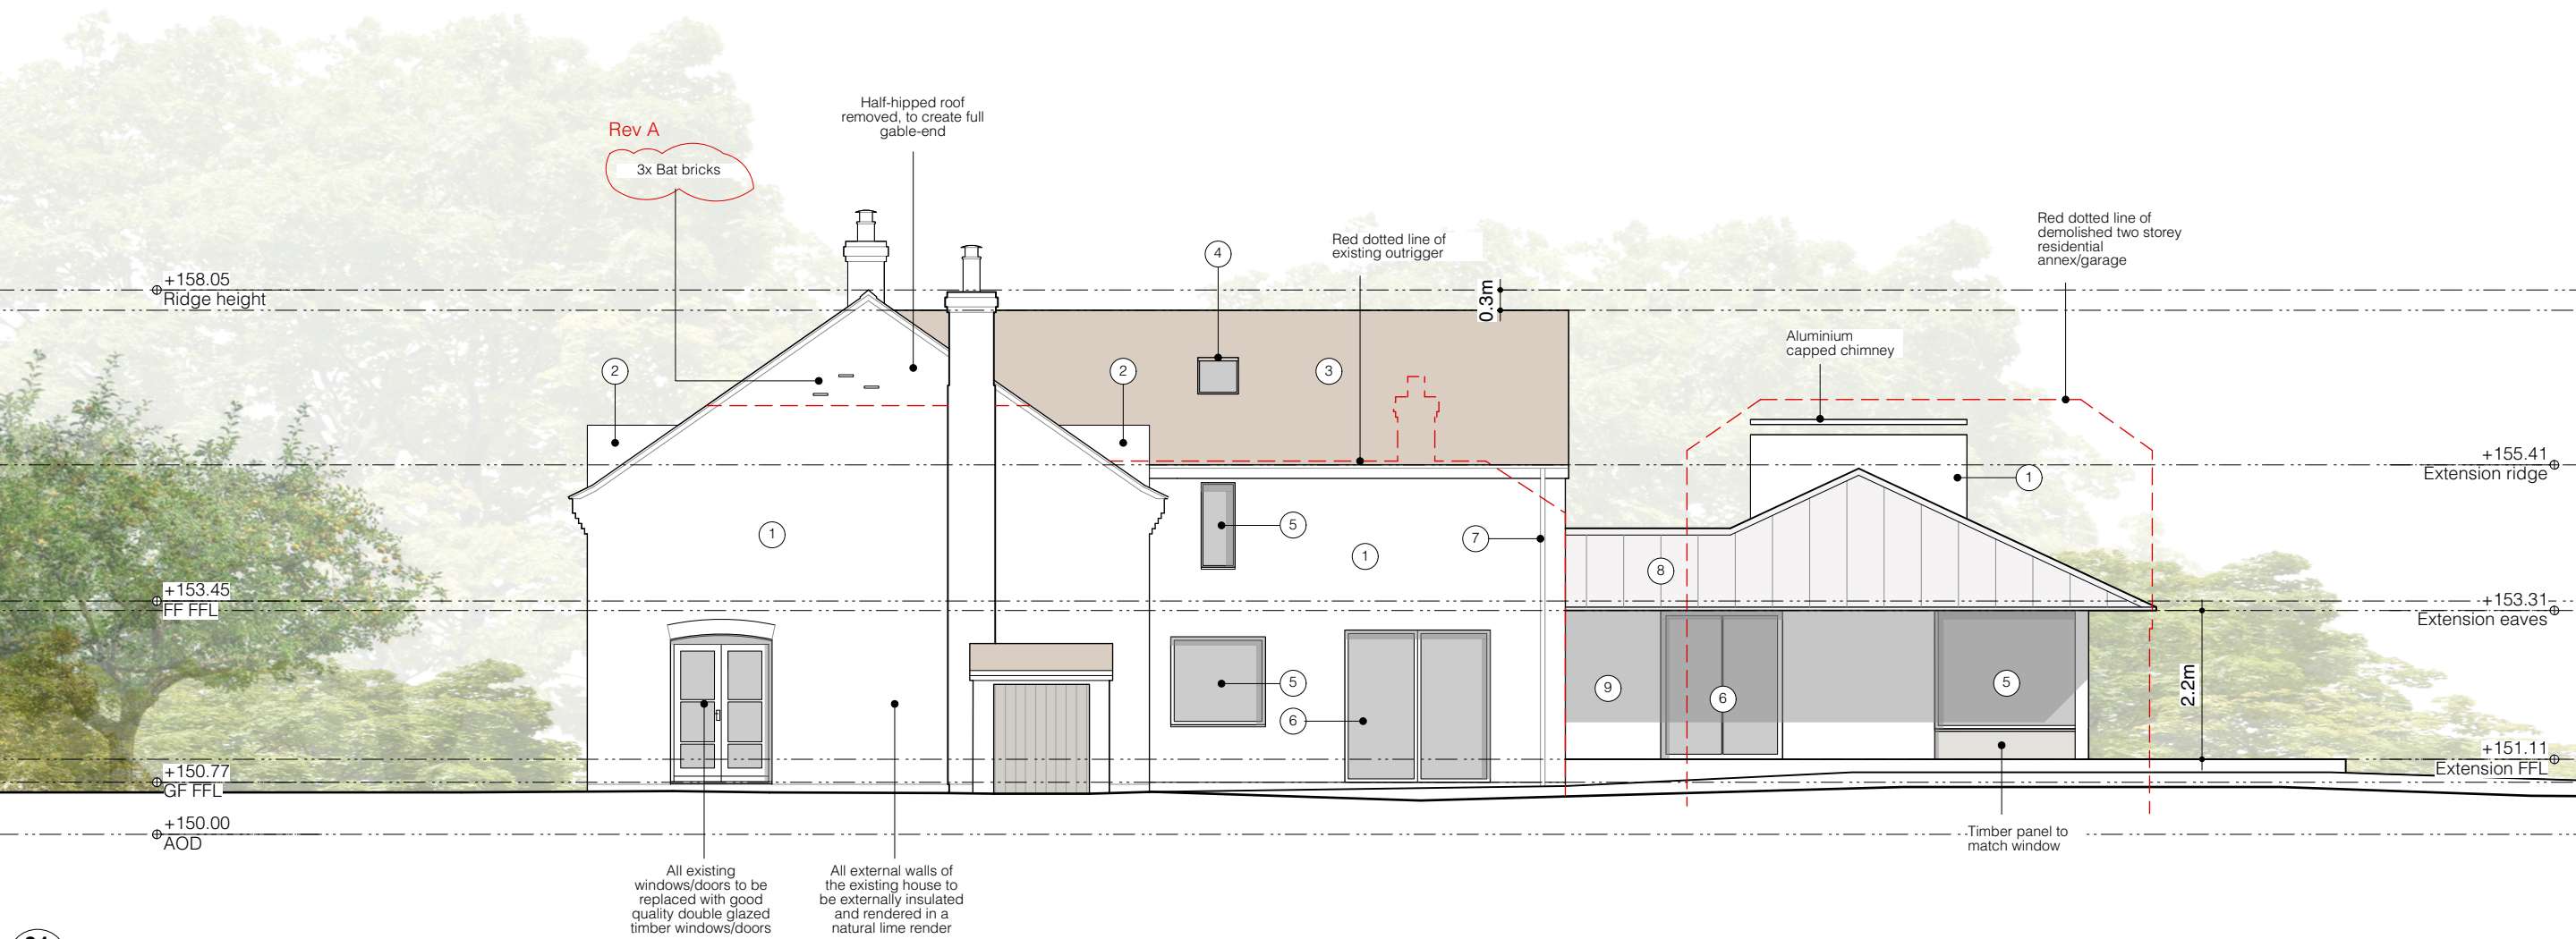

01 South Elevation
Scale 1:100 @ A3

- | | |
|---|--|
| 1 Lime rendered walls | 6 New timber framed sliding doors |
| 2 Azengar zinc dormer cheeks | 7 Zinc downpipes and rainwater goods |
| 3 Traditional clay tile to match existing roofs | 8 Azengar zinc standing seam roof |
| 4 Aluminium framed rooflight | 9 Handmade brick walls with lime mortar pointing |
| 5 New timber framed double glazed window | |

Ecological Mitigation Measures to be in accordance with Wessex Ecology Preliminary Ecological Appraisal Survey Report and Bat Survey Report - see relevant documents for associated details

 

A 22/04/2026 Revised Issue with Ecology Mitigation Measures shown		
REV	DATE	DESCRIPTION
DWG NO	ISSUED	REV
PR-203	April 2026	A
SCALE		
Proposed South Elevation	1:100 @ A3	
JOB NO		
Wheatlands	162	
Rivar Road, Shalbourne, SN8 3RL		

Proposed South Elevation