


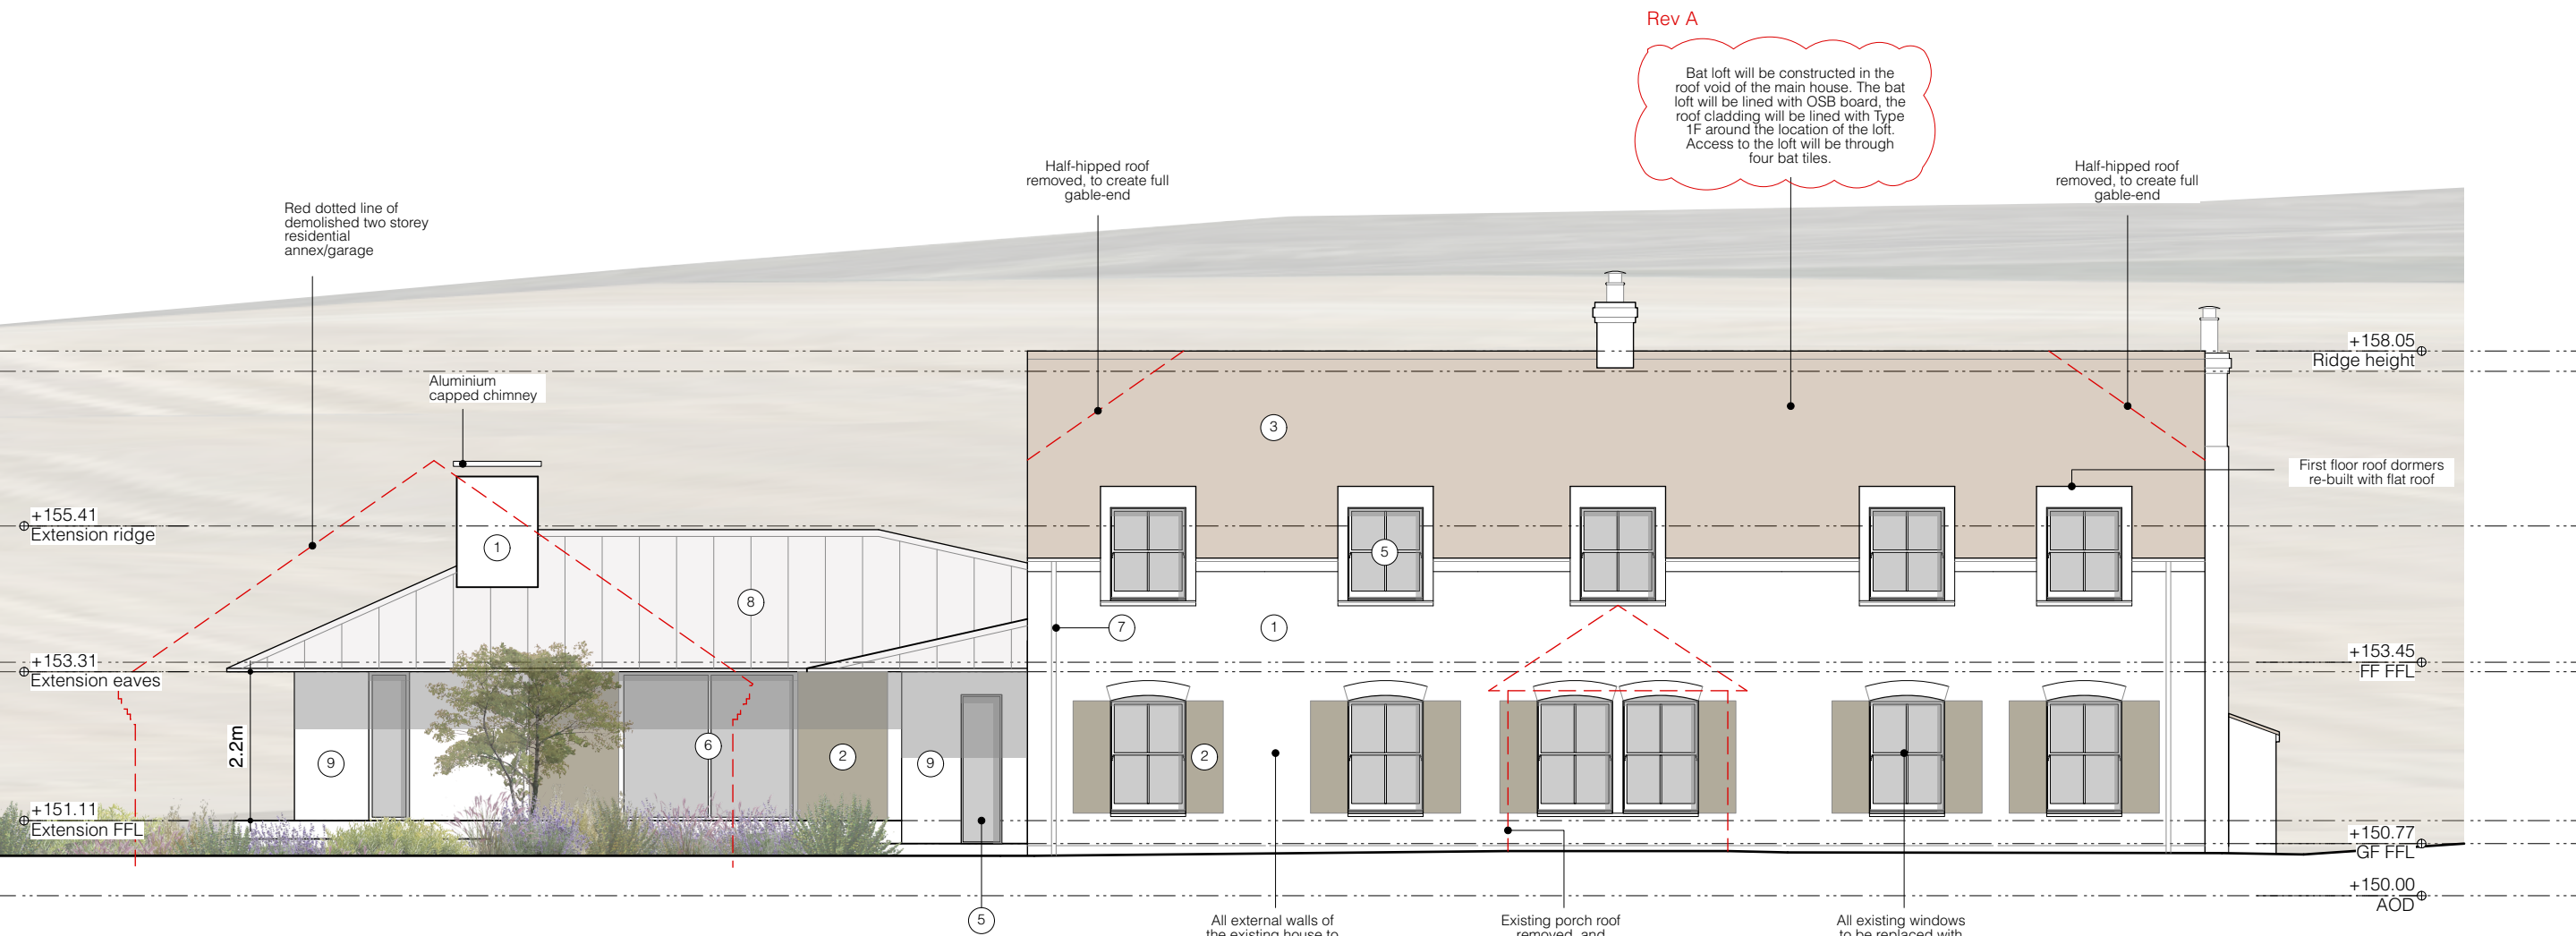

01 West Elevation
Scale 1:100 @ A3

- | | |
|---|--|
| 1 Lime rendered walls | 6 New timber framed sliding doors |
| 2 Timber shutters | 7 Zinc downpipes and rainwater goods |
| 3 Traditional clay tile to match existing roofs | 8 Azengar zinc standing seam roof |
| 5 New timber framed double glazed window | 9 Handmade brick walls with lime mortar pointing |

Ecological Mitigation Measures to be in accordance with Wessex Ecology Preliminary Ecological Appraisal Survey Report and Bat Survey Report - see relevant documents for associated details

A 22/04/2026 Revised Issue with Ecology Mitigation Measures shown

REV DATE DESCRIPTION

DWG NO	ISSUED	REV
PR-202	April 2026	A

SCALE
Proposed West Elevation 1:100 @ A3

Wheatlands	JOB NO
Rivar Road, Shalbourne, SN8 3RL	162