



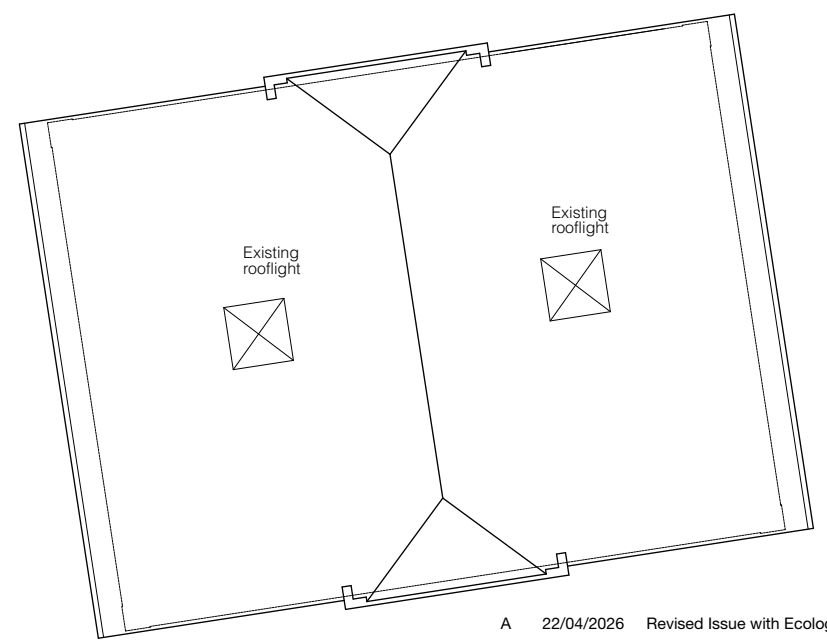

Existing Roof Plan

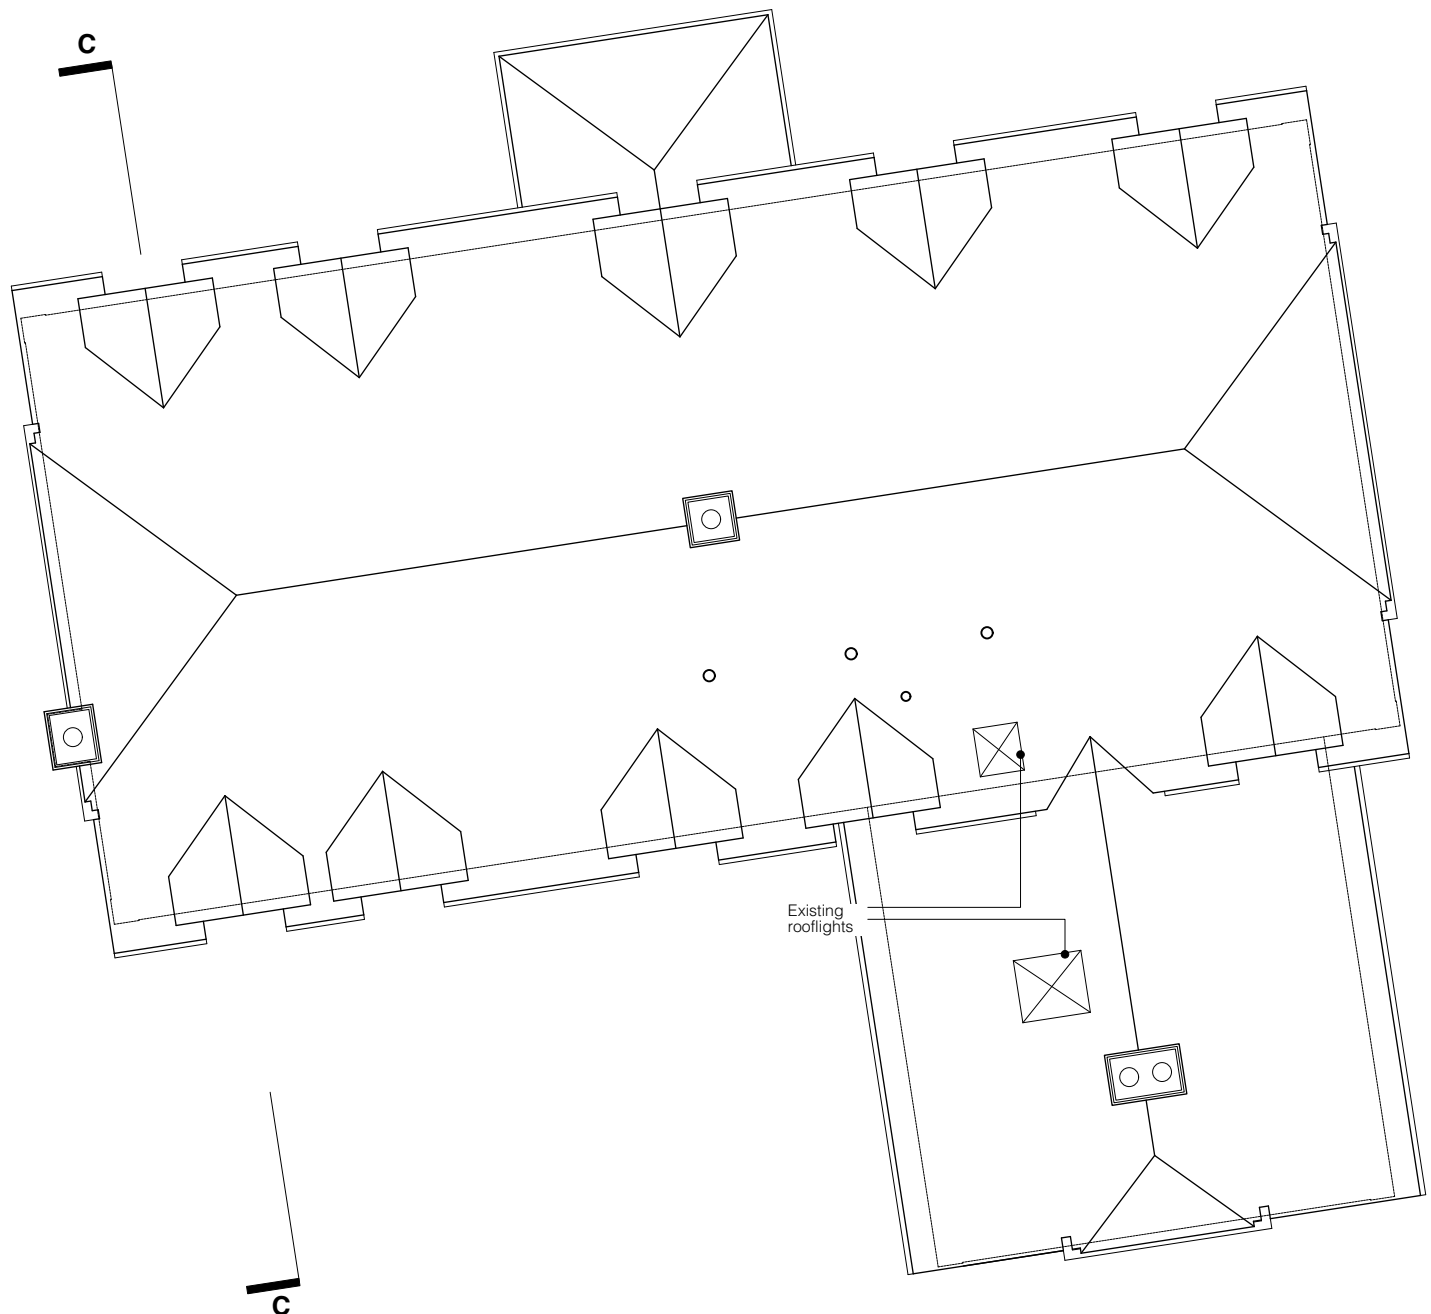

A	22/04/2026	Revised Issue with Ecology Mitigation Measures shown
REV	DATE	DESCRIPTION

DWG NO	ISSUED	REV
EX-102	April 2026	A
Existing Roof Plan	SCALE	
	1:100 @ A3	
Wheatlands	JOB NO	
Rivar Road, Shalbourne, SN8 3RL	162	