



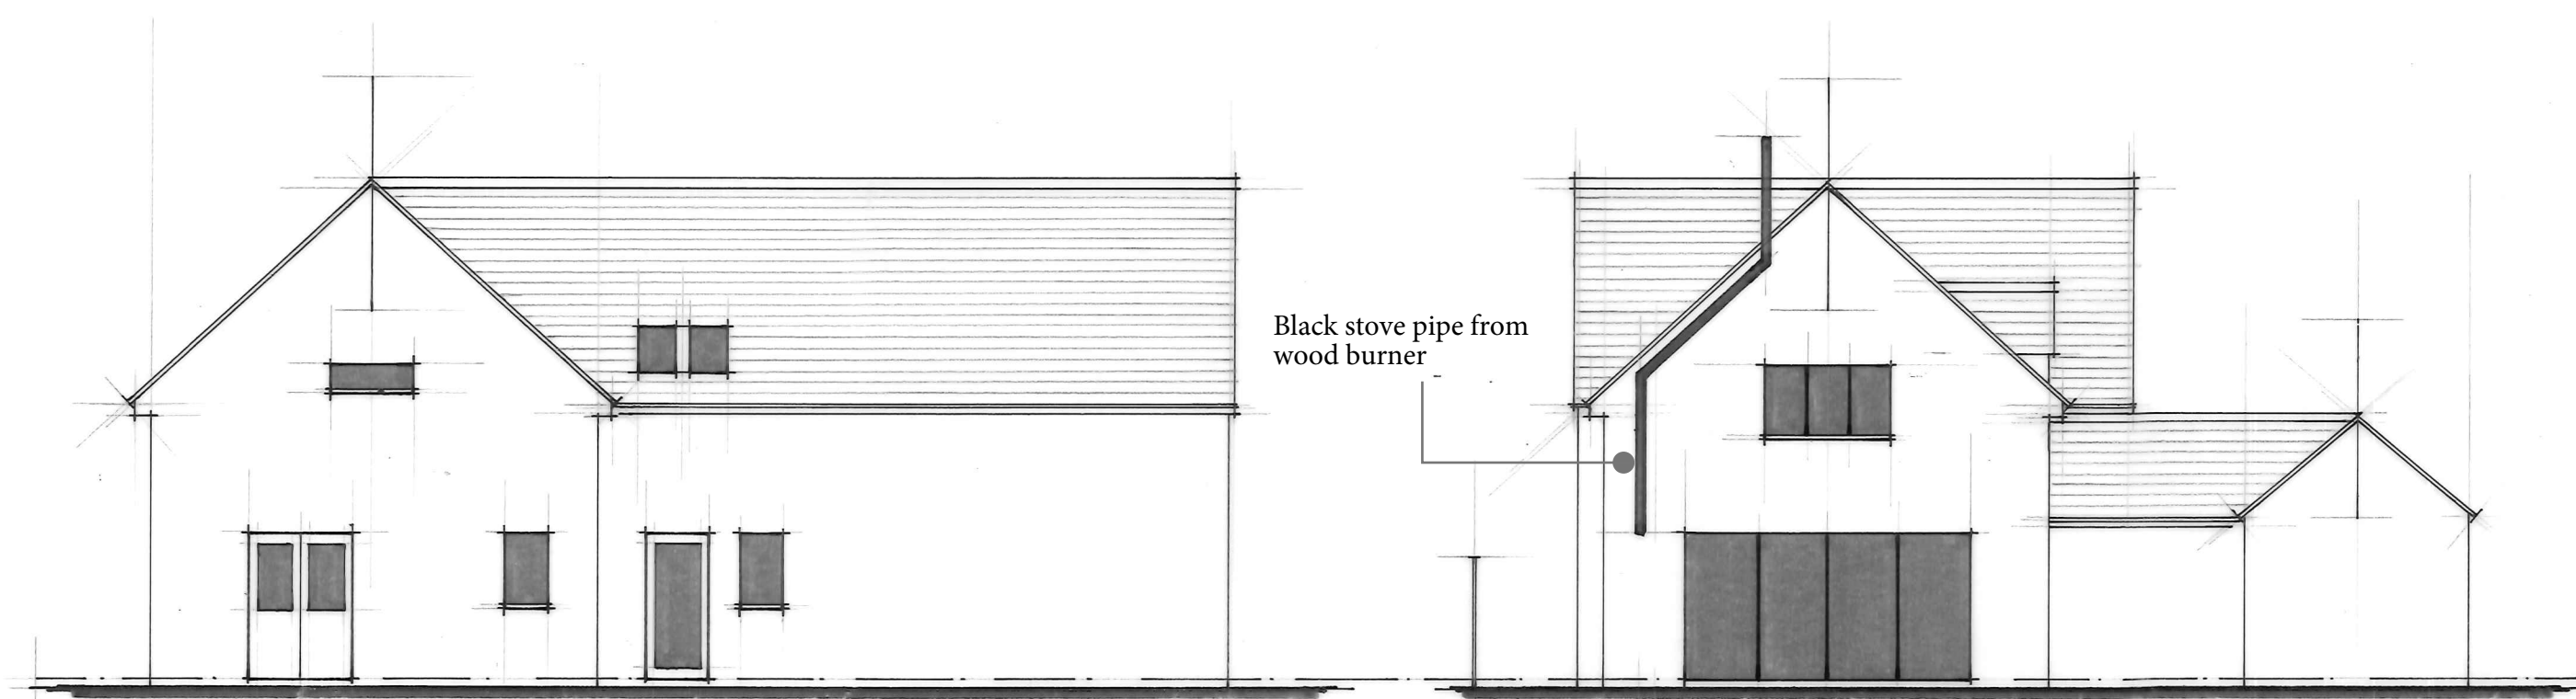


West Elevation

South Elevation

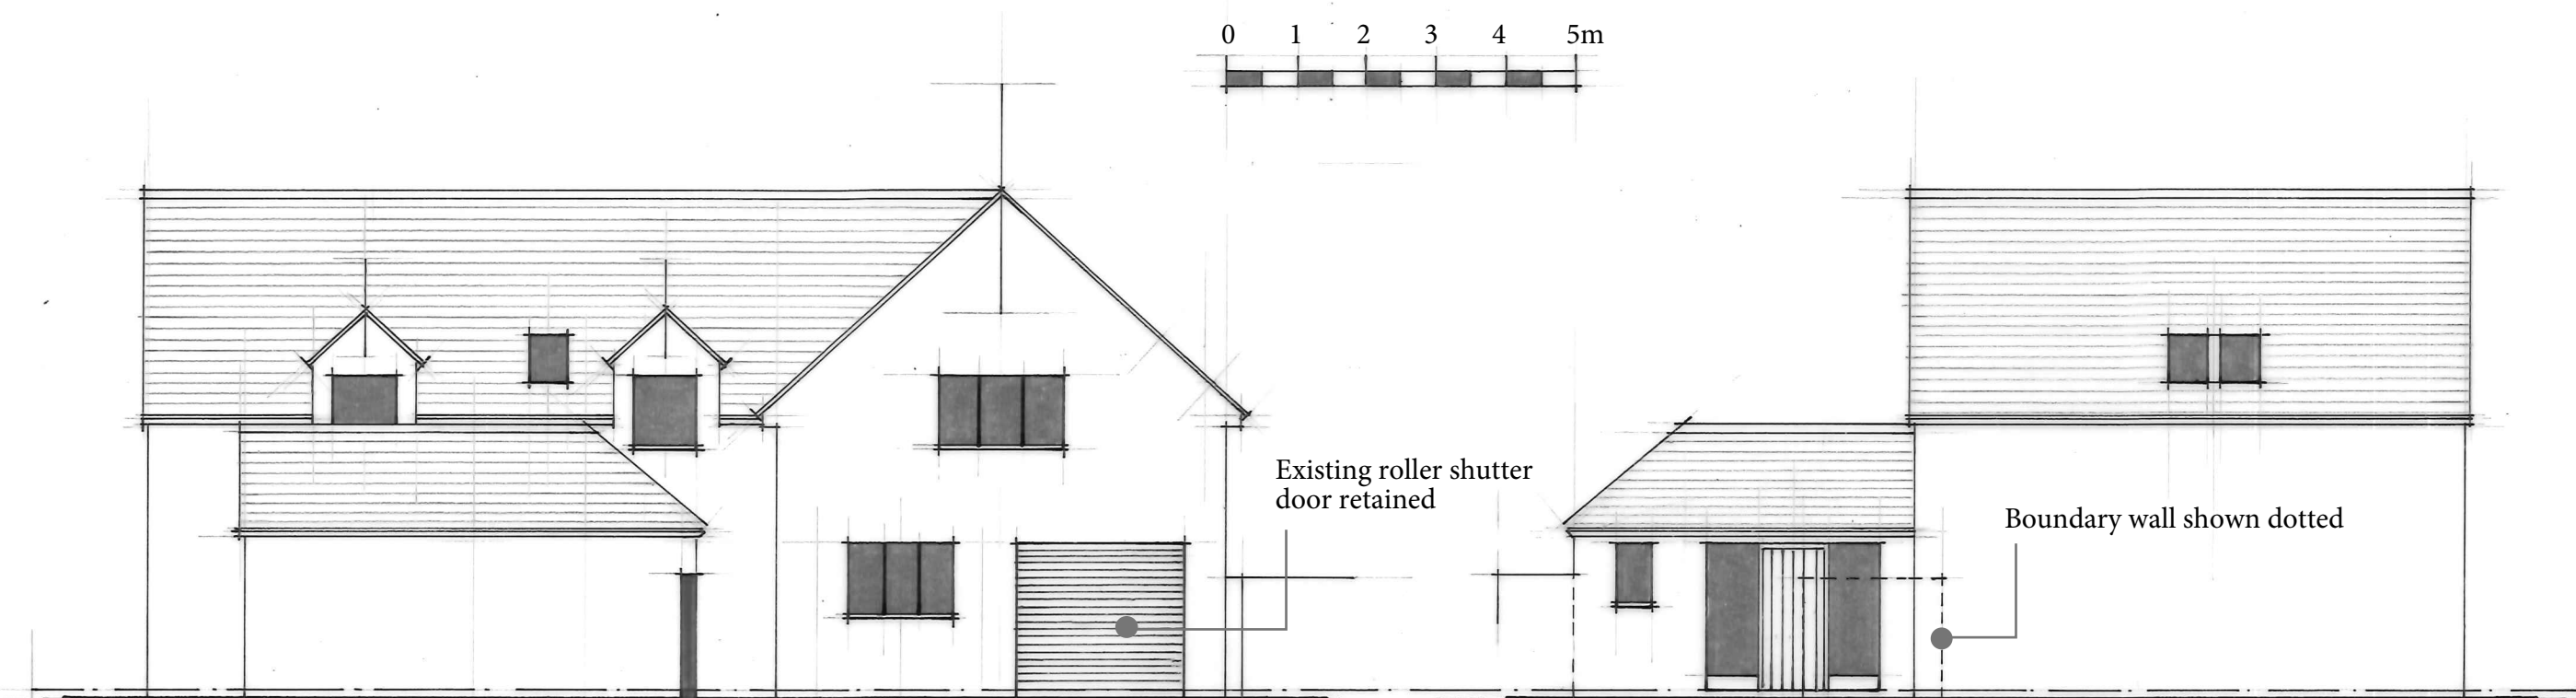


East Elevation

North Elevation

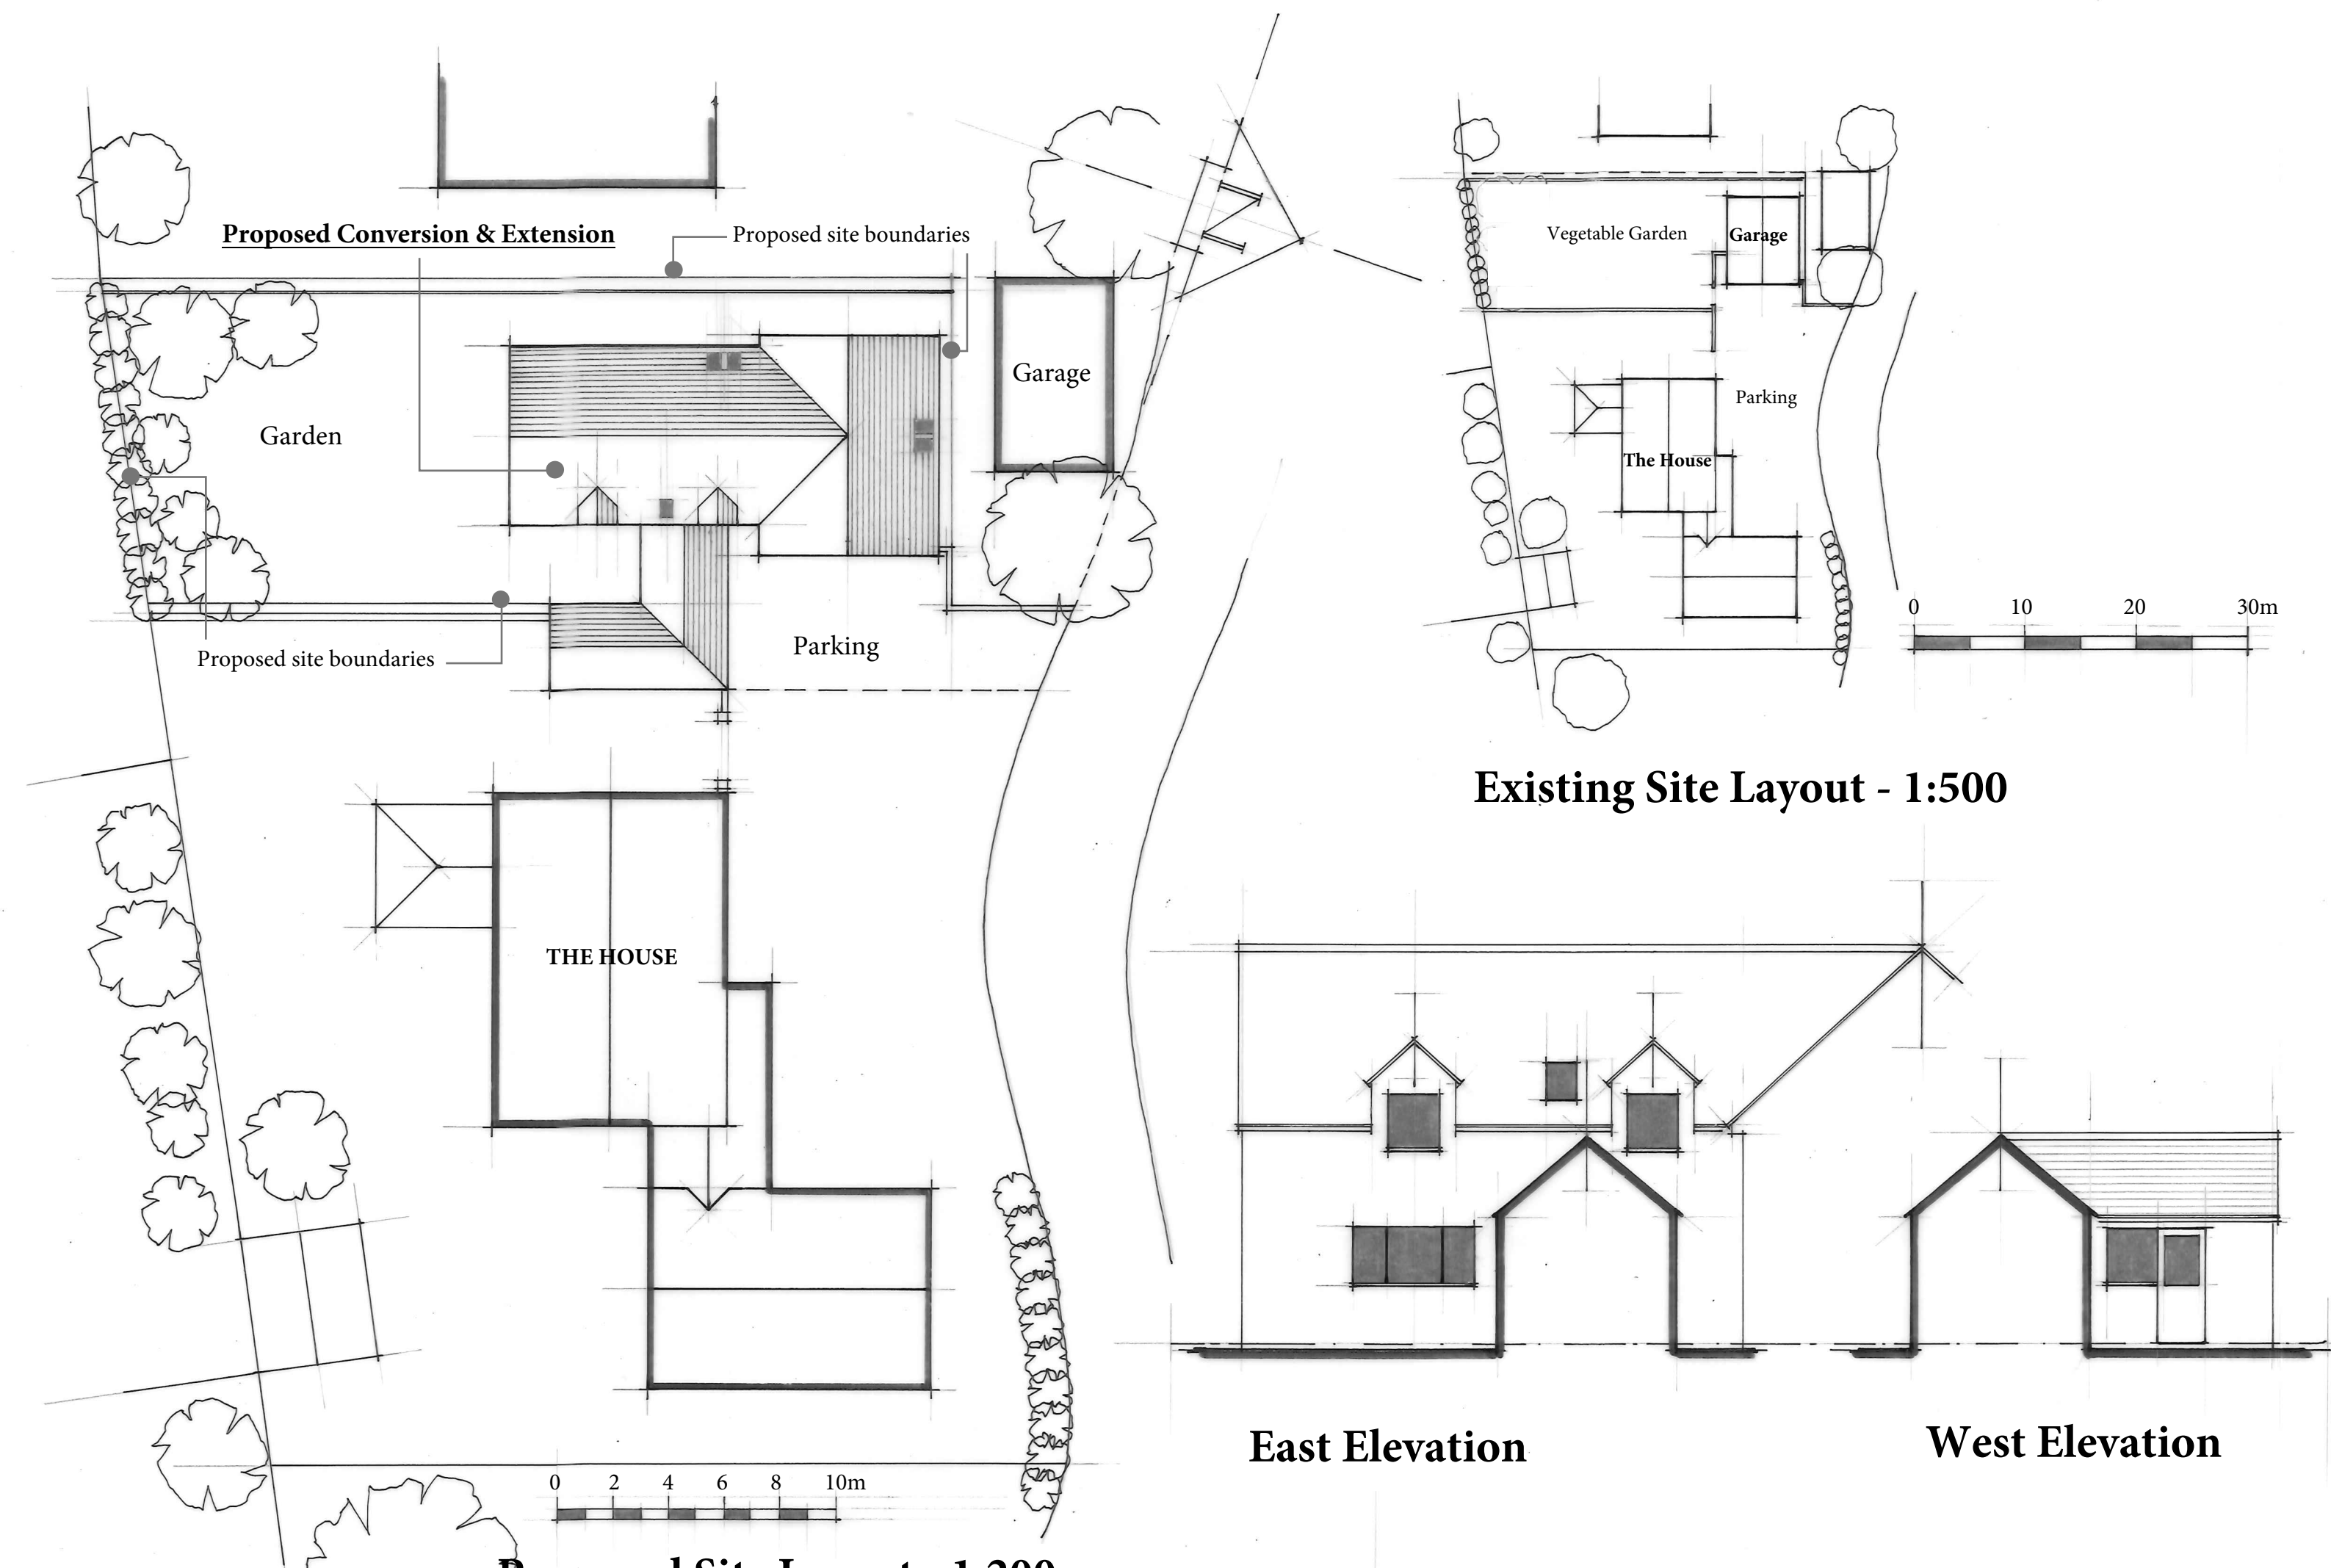


Existing Site Layout - 1:500

Proposed Site Layout - 1:200

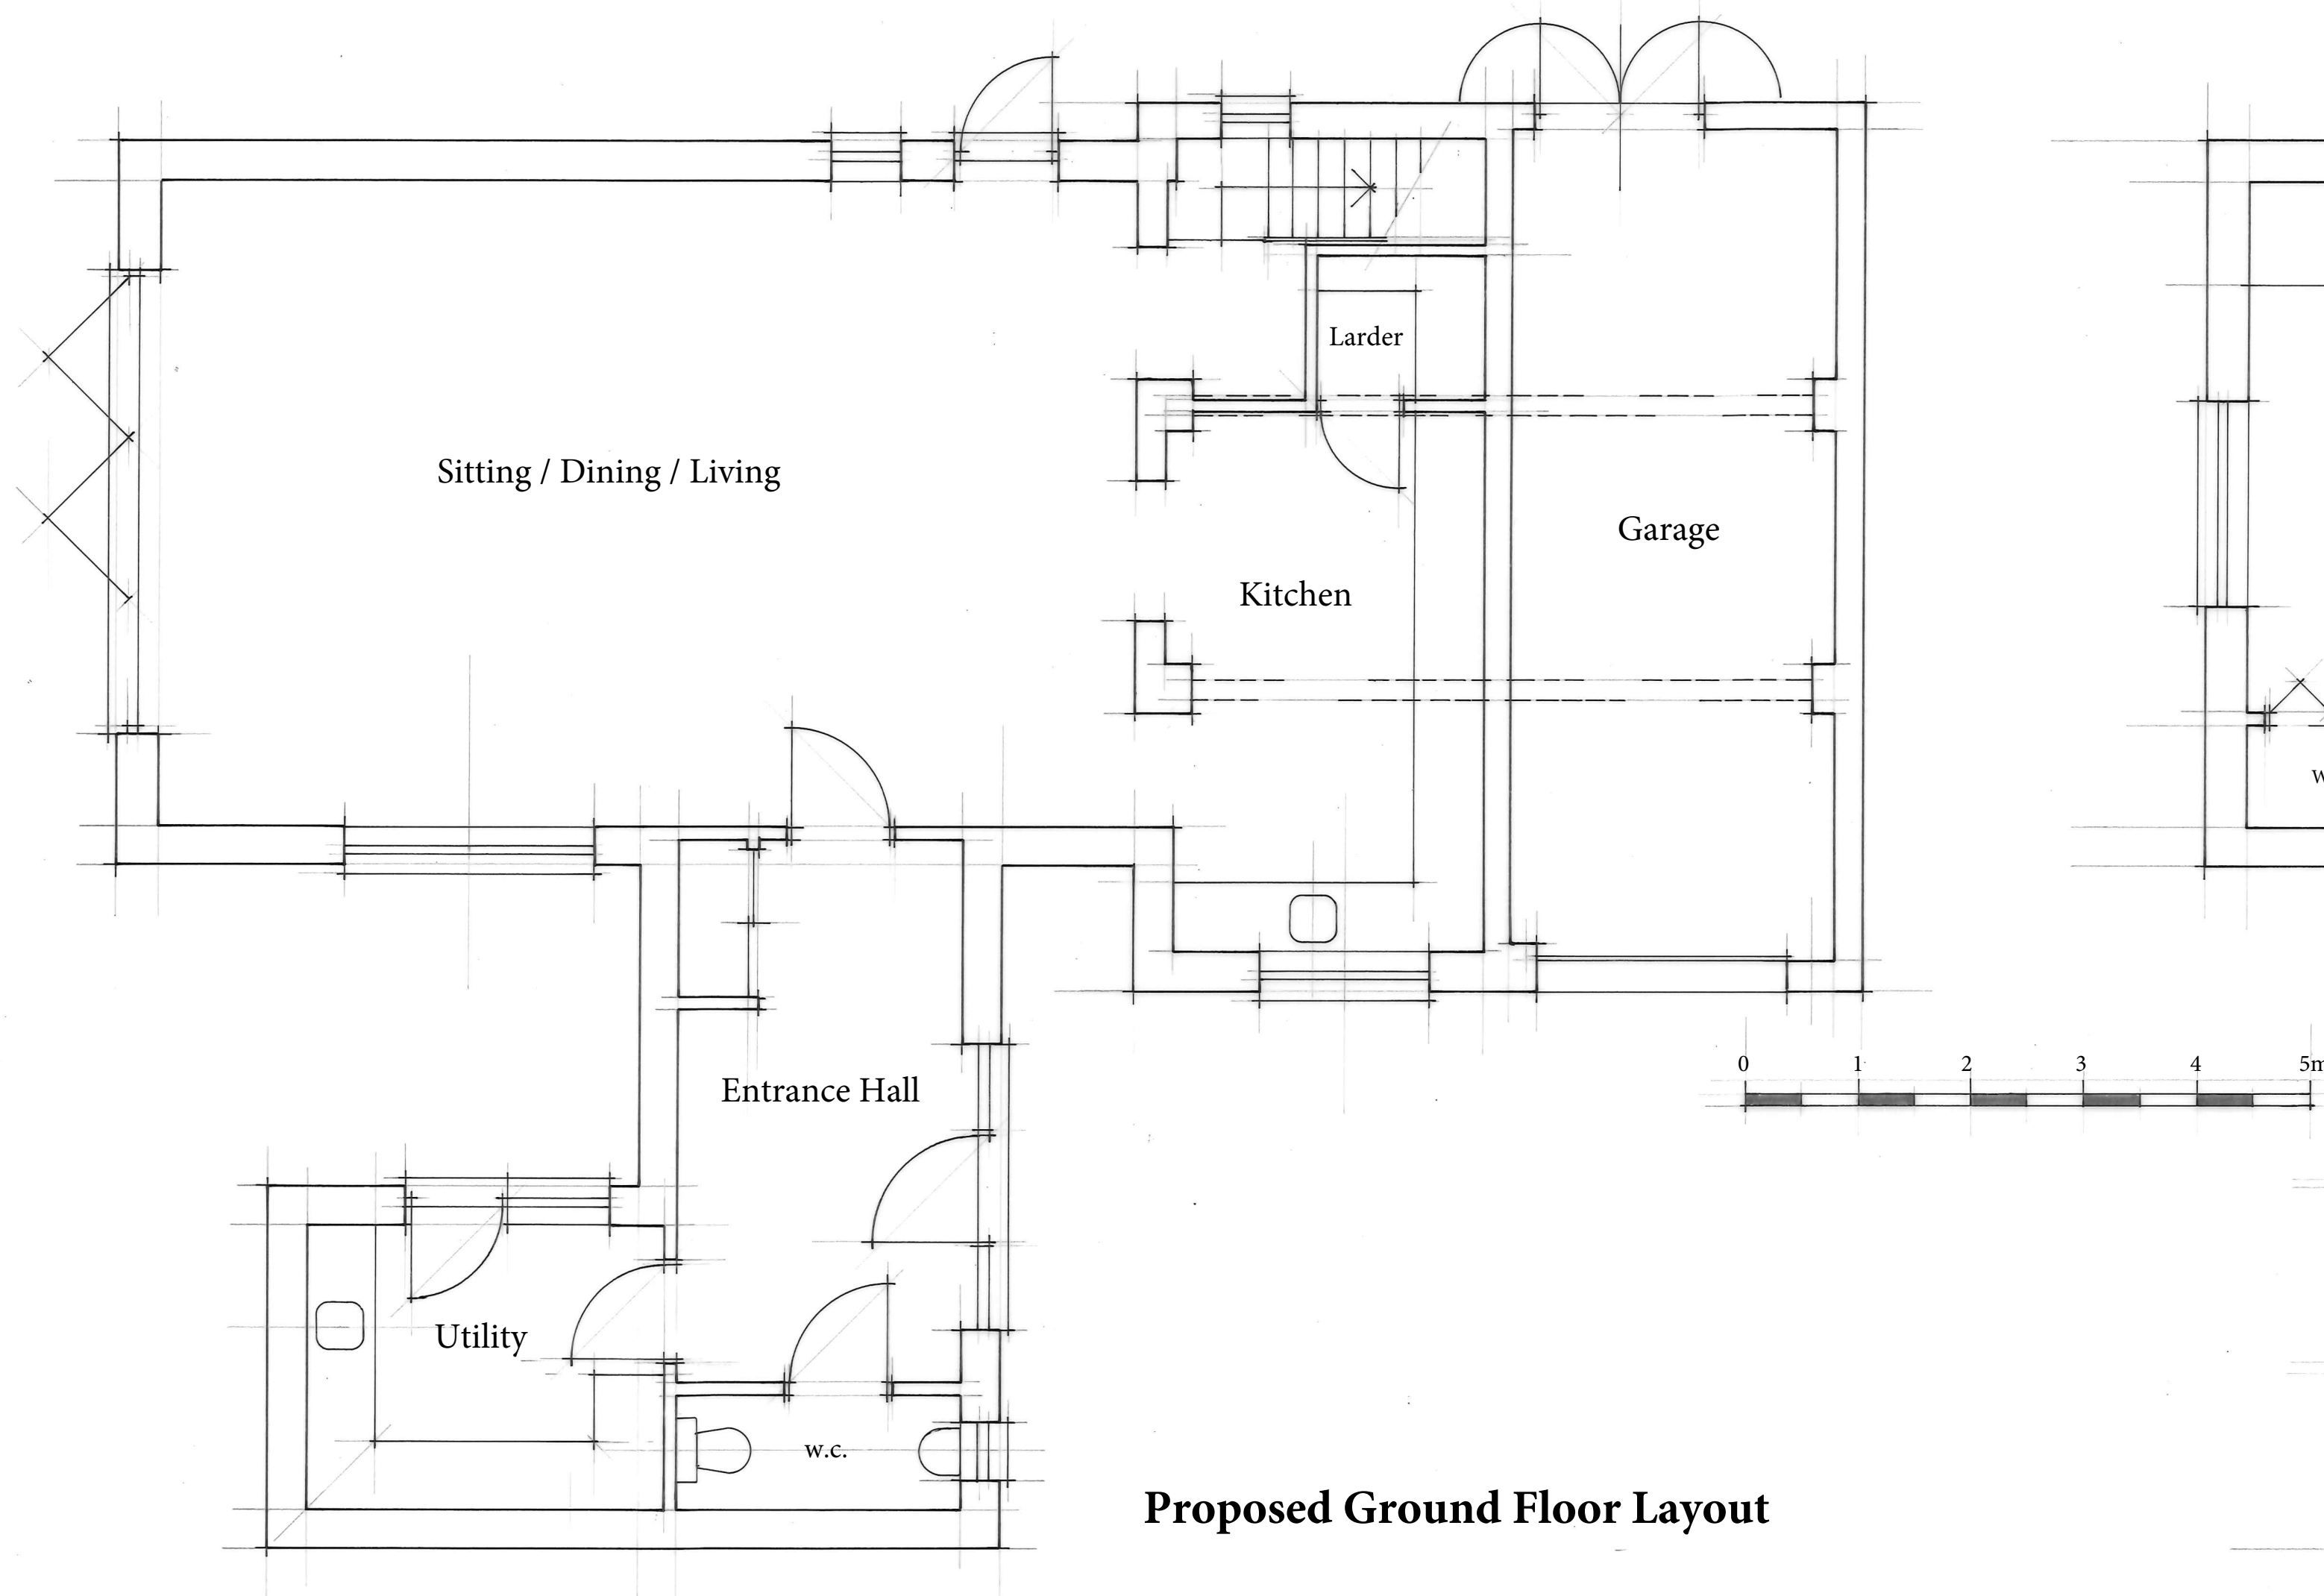

Proposed Ground Floor Layout

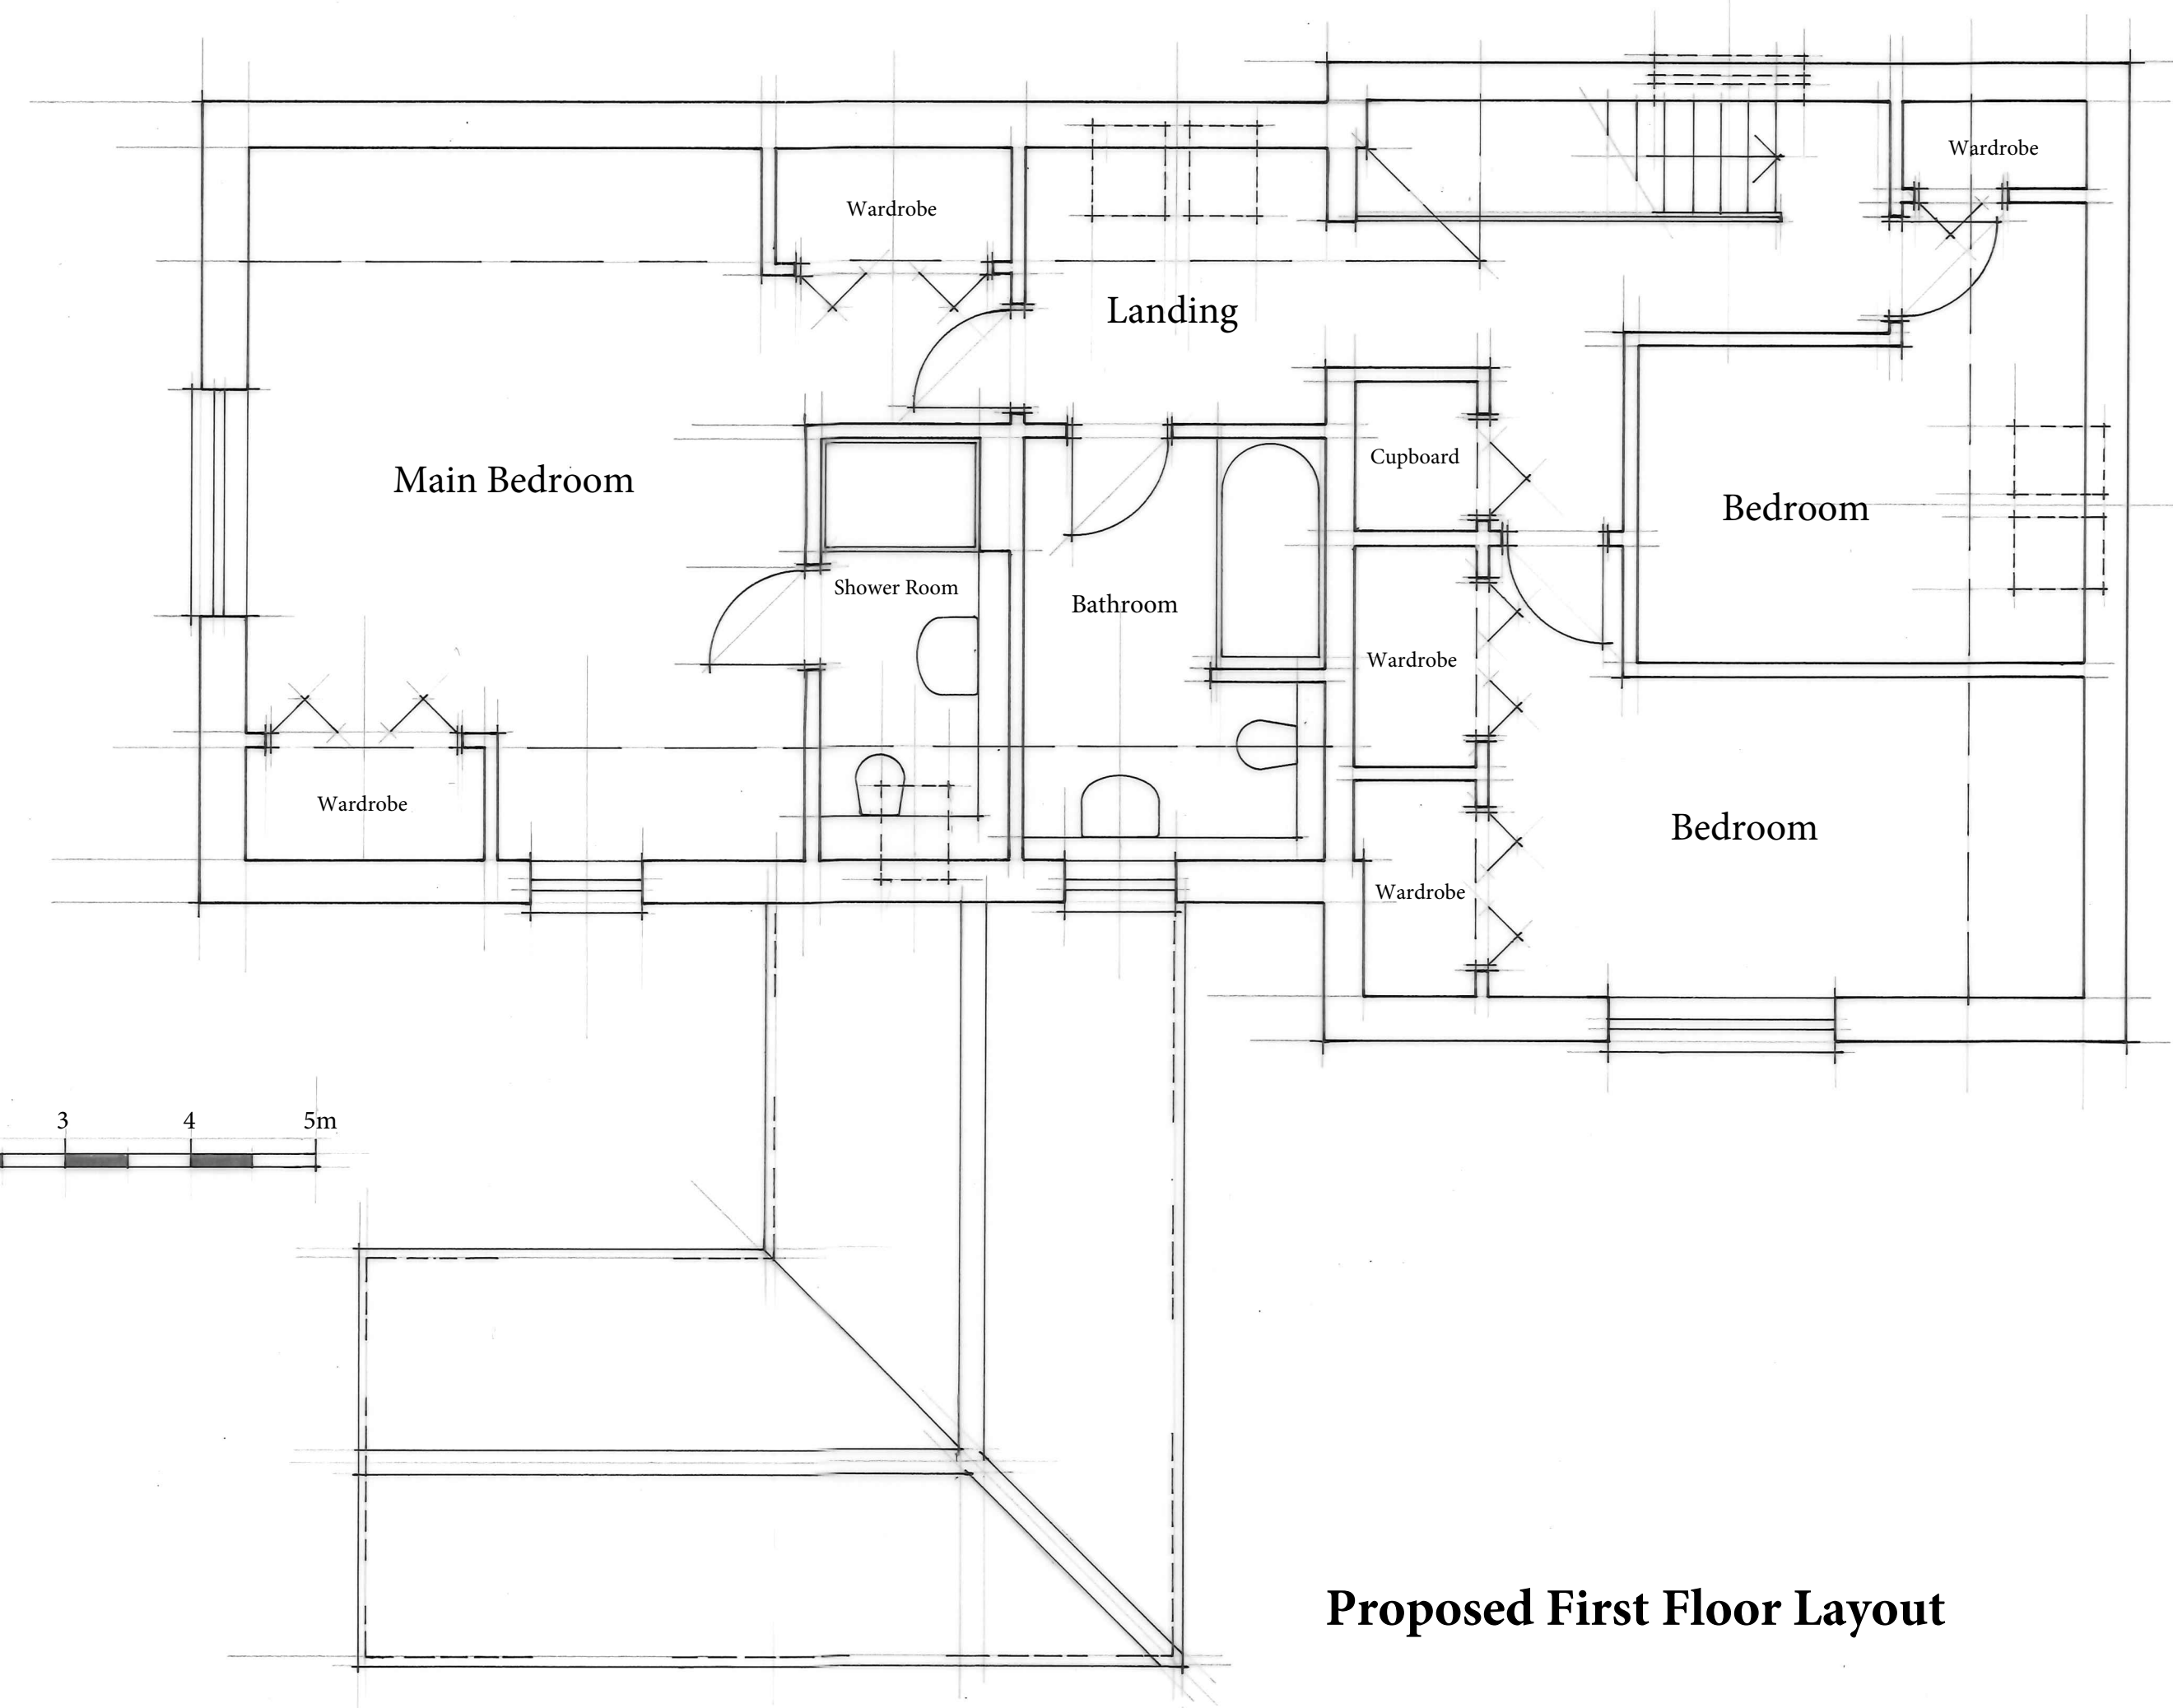

Proposed First Floor Layout

Project:
Proposed Conversion &
Extension
The House, Webbs Hill
Minety

Client:
Nigel Ritchings

Scale: 1:50/1:100/1:200/1:500 @ A1

Date: April 2026

Drawing no: 3030/01