


NOTES

Proposed works included in this application are noted in blue text

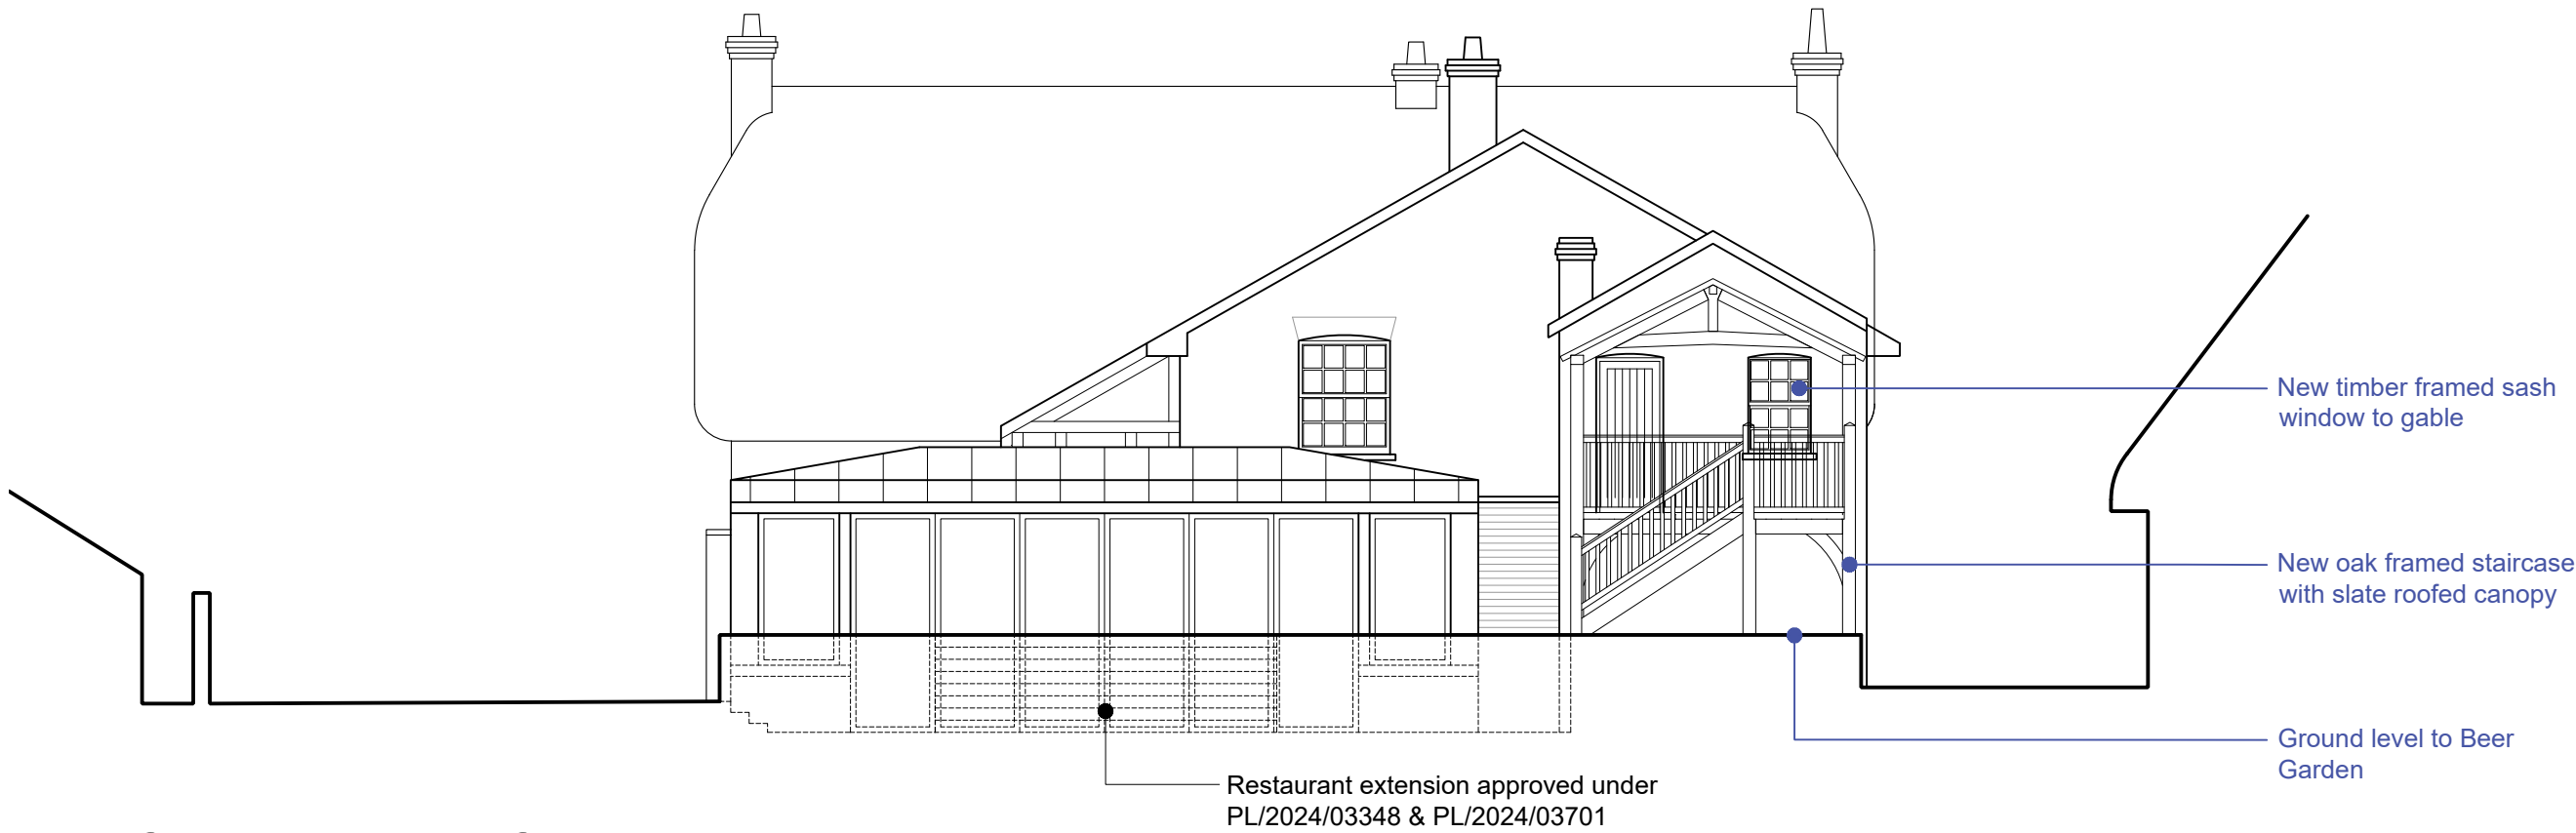


SOUTH ELEVATION



NORTH ELEVATION



EAST ELEVATION

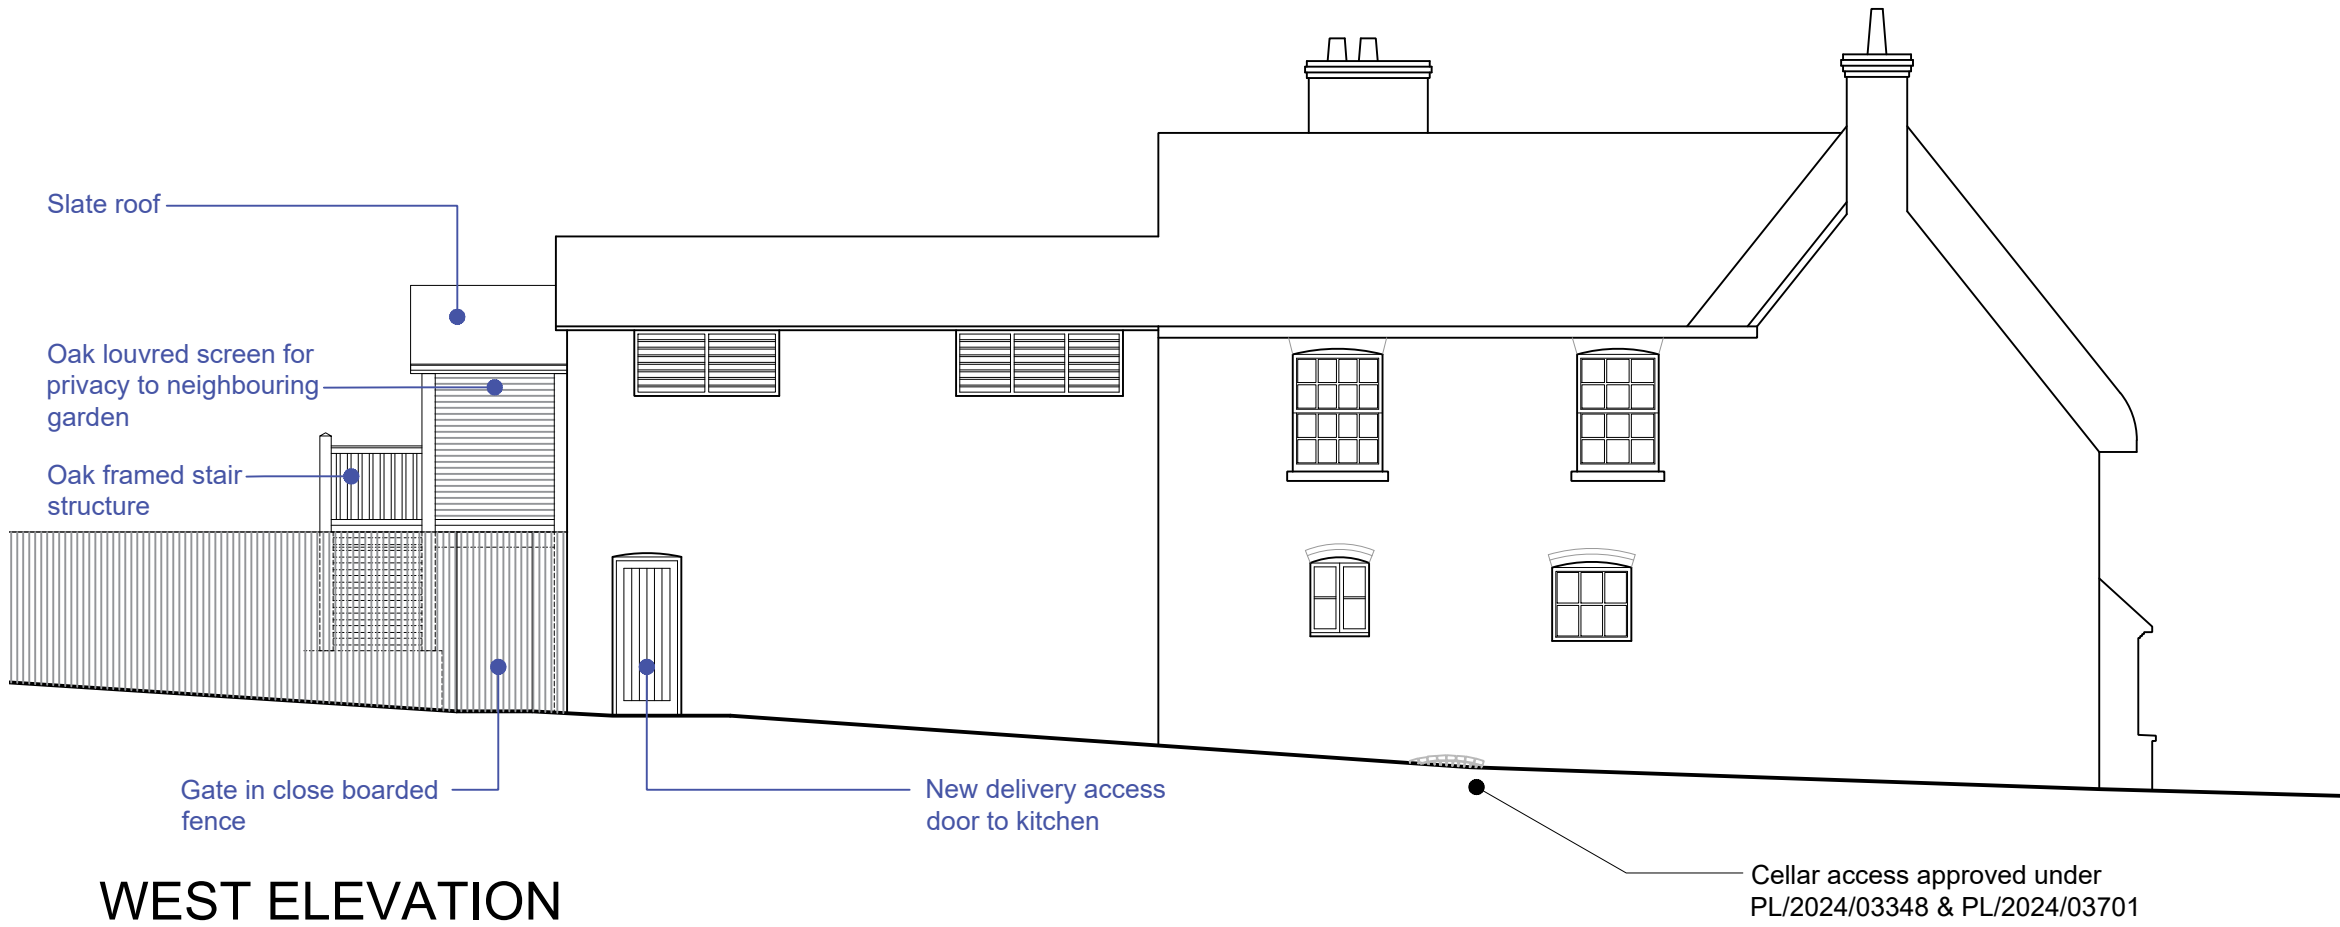

WEST ELEVATION

REV	DATE	DRWN	CHKD	REVISION DETAILS
-----	------	------	------	------------------

PROJECT TITLE
The Wheatsheaf
Chilton Foliat
Wiltshire, RG17 0TE

CLIENT
Mr A. Gott

DRAWING TITLE
As Proposed Elevations
Rear Staircase & Kitchen Access Door

DRAWING STATUS PLANNING	SCALE : 1:100 @ A1
DRAWING No. 2398-033	DATE : February 2024
REVISION A	DRAWN : HB
	CHECKED : ARW





HPA CHARTERED ARCHITECTS
29 CASTLE HILL, LANCASTER LA1 1YN

01524 32479
hpa@hpa.ltd
www.hpa.ltd

DO NOT SCALE SITE DIMENSIONS FROM THIS DRAWING