



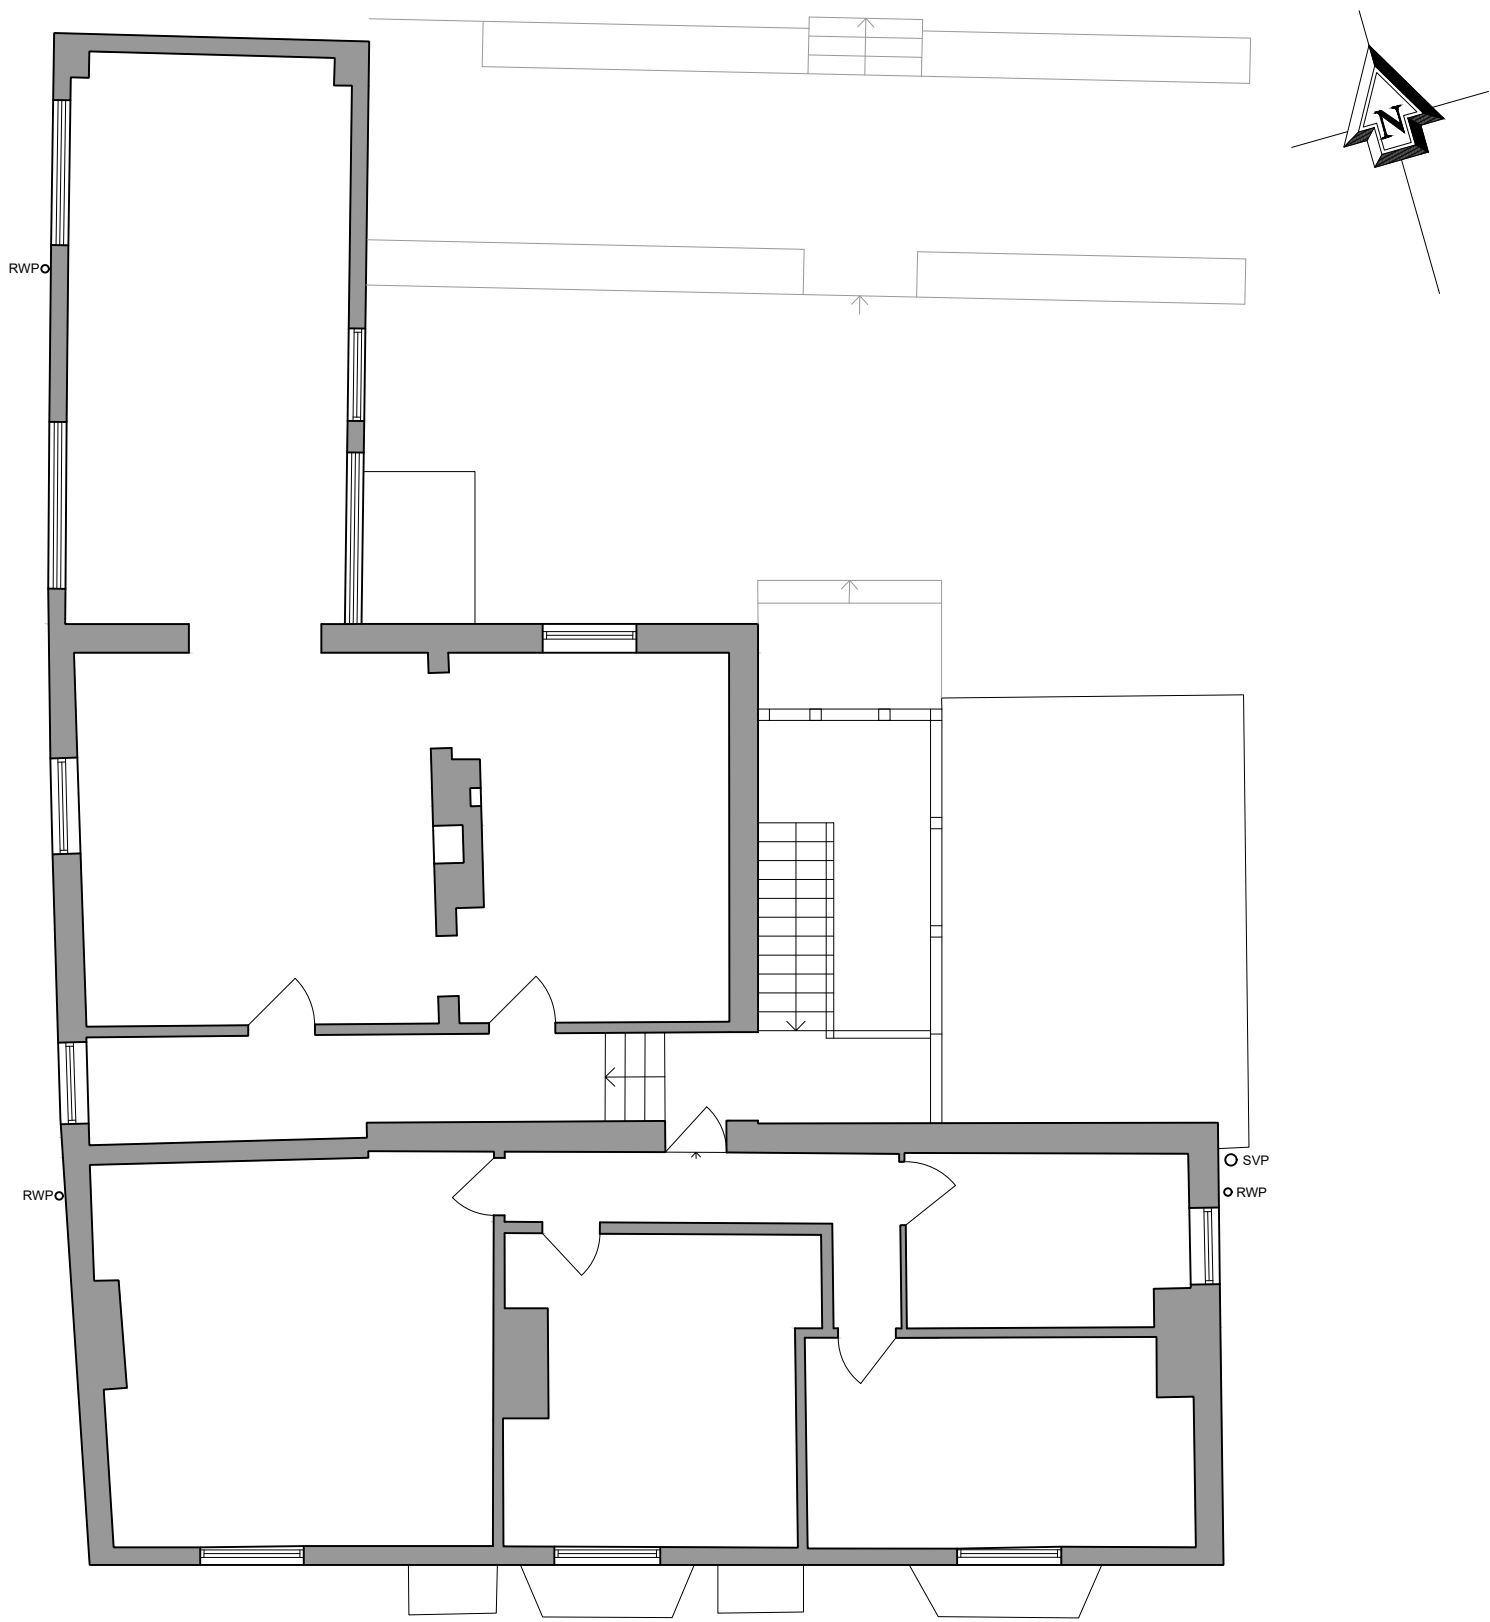


FIRST FLOOR



SOUTH ELEVATION

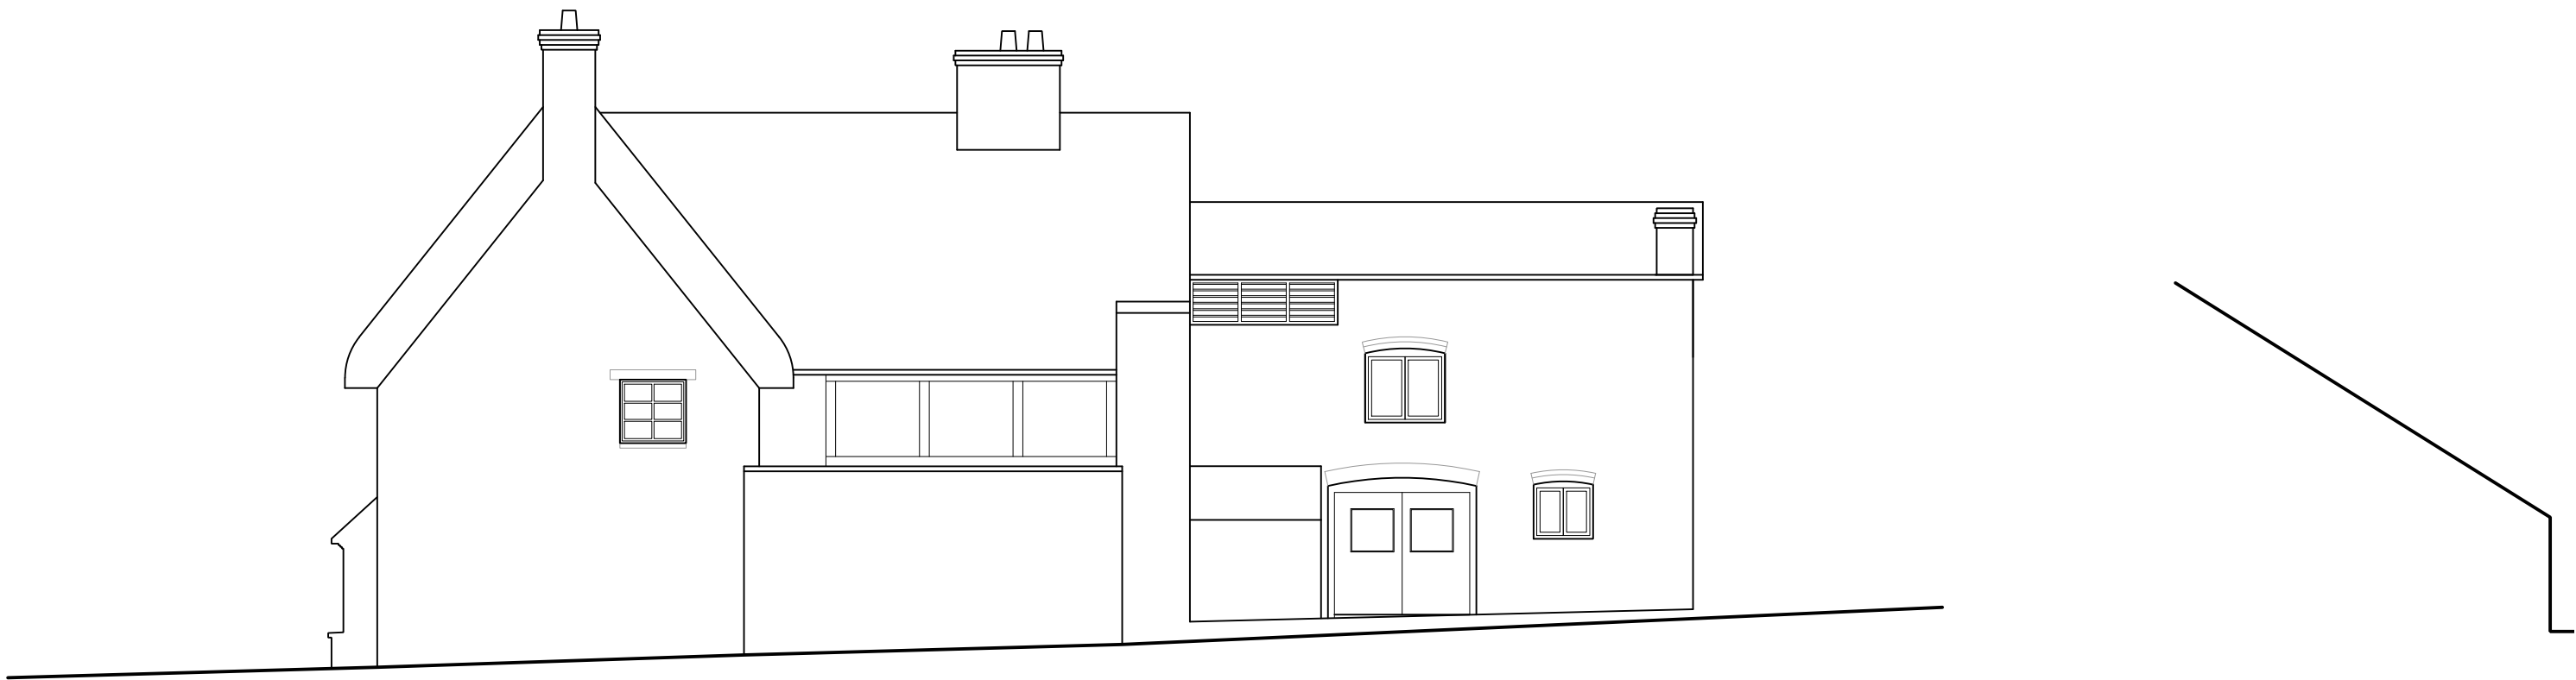


EAST ELEVATION

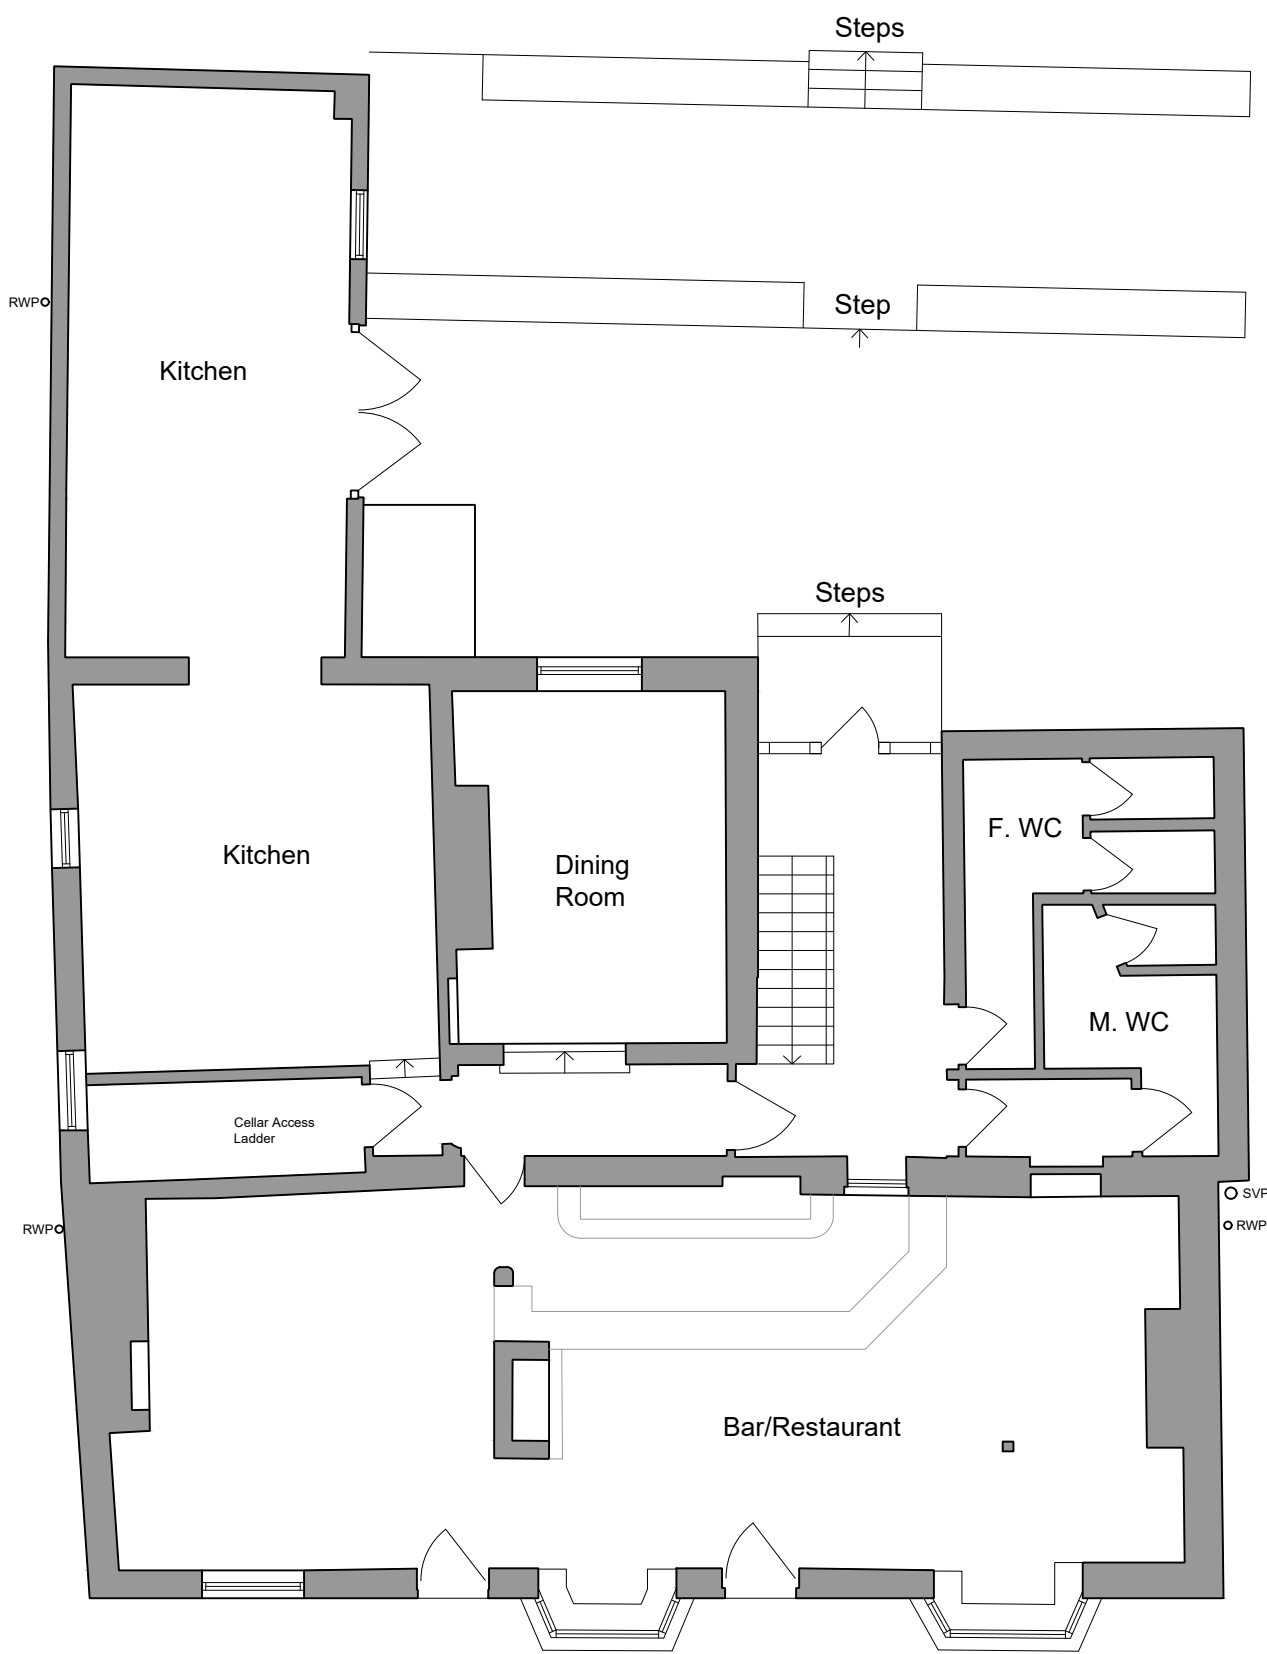

GROUND FLOOR



NORTH ELEVATION

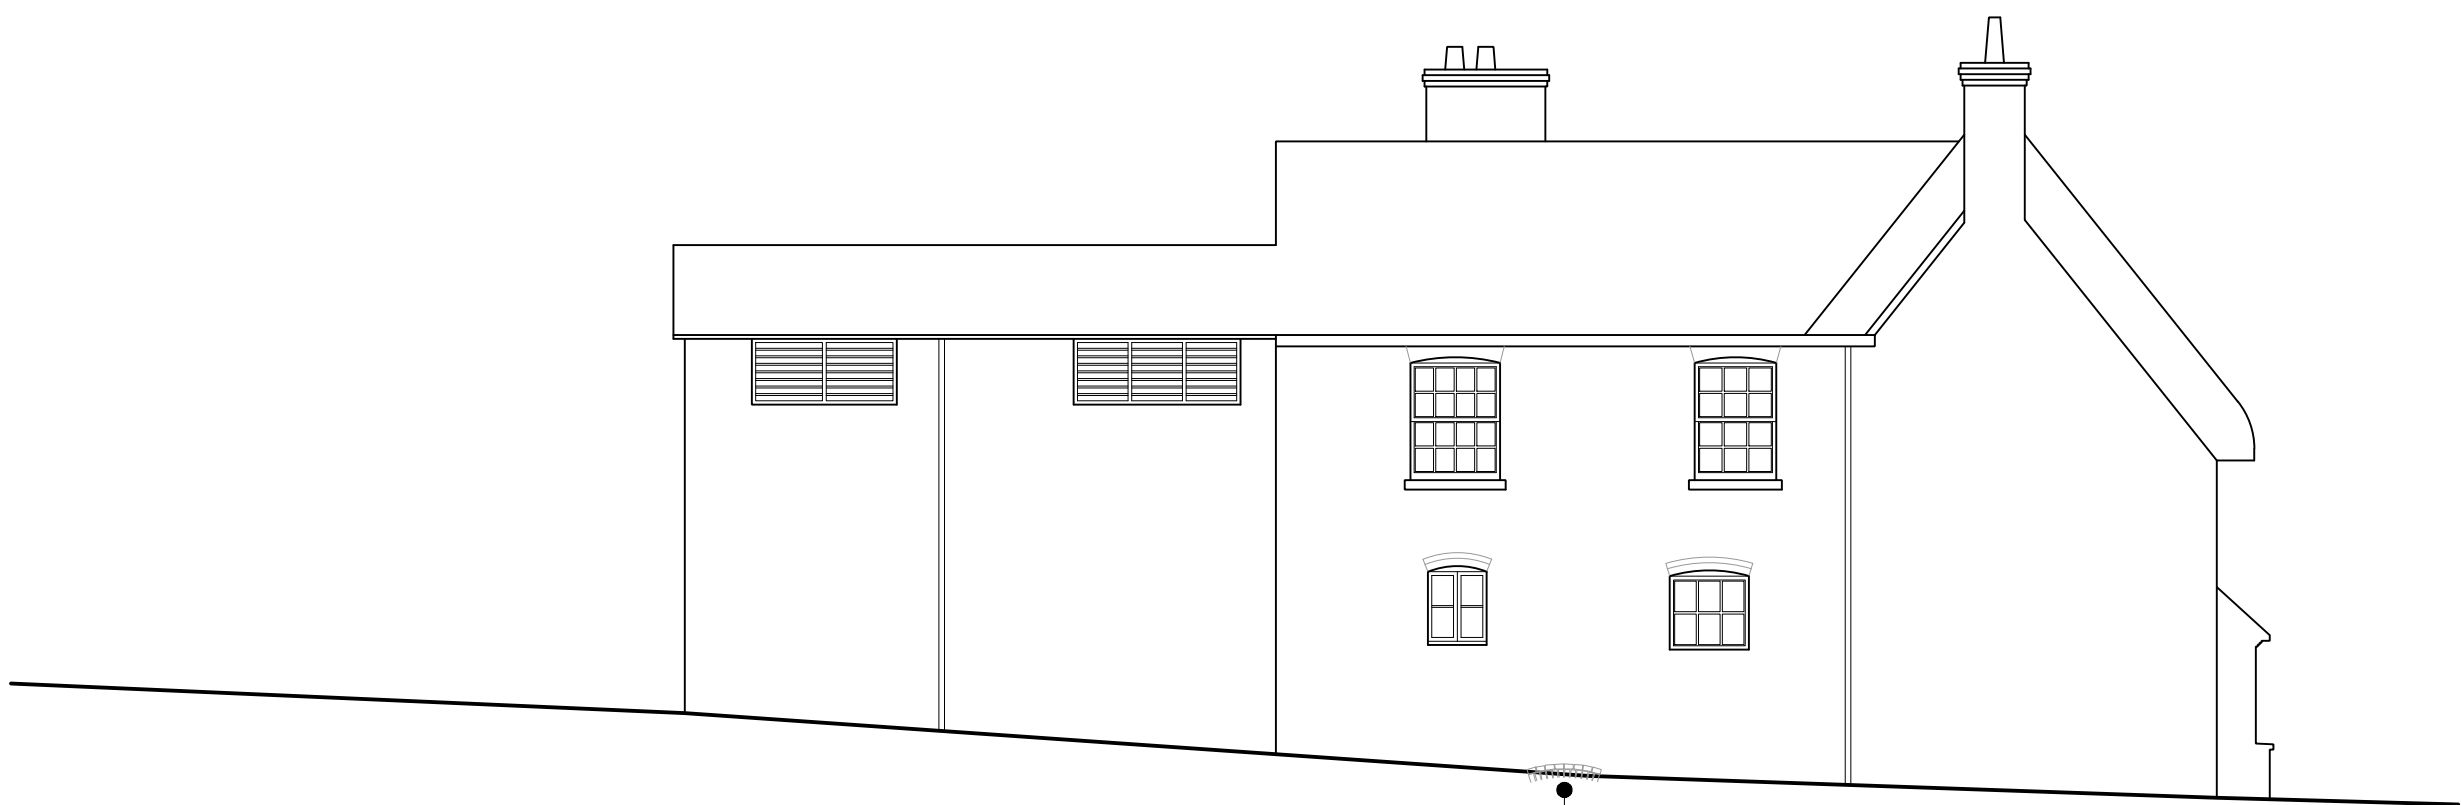

WEST ELEVATION

C	09/08/24	ARW	NR	Existing arched head to cellar access added
B	20/03/24	ARW	NR	Planning Issue
A	04/05/23	ARW	JB	Planning Issue

REV	DATE	DRWN	CHKD	REVISION DETAILS
-----	------	------	------	------------------

PROJECT TITLE
The Wheatsheaf
Chilton Foliat
Wiltshire, RG17 0TE

CLIENT
Mr A. Gott

DRAWING TITLE
As Existing

Floor Plans and Elevations

DRAWING STATUS
PLANNING

DRAWING No.
2398-006

REVISION
C

DRAWN : ARW
CHECKED : ARW

SCALE : 1:100 @ A1
DATE : February 2023

0 2 4 6 8m

DO NOT SCALE SITE DIMENSIONS FROM THIS DRAWING

HPA CHARTERED ARCHITECTS
29 CASTLE HILL, LANCASTER LA1 1YN
01524 32479
hpa@hpa.ltd
www.hpa.ltd