




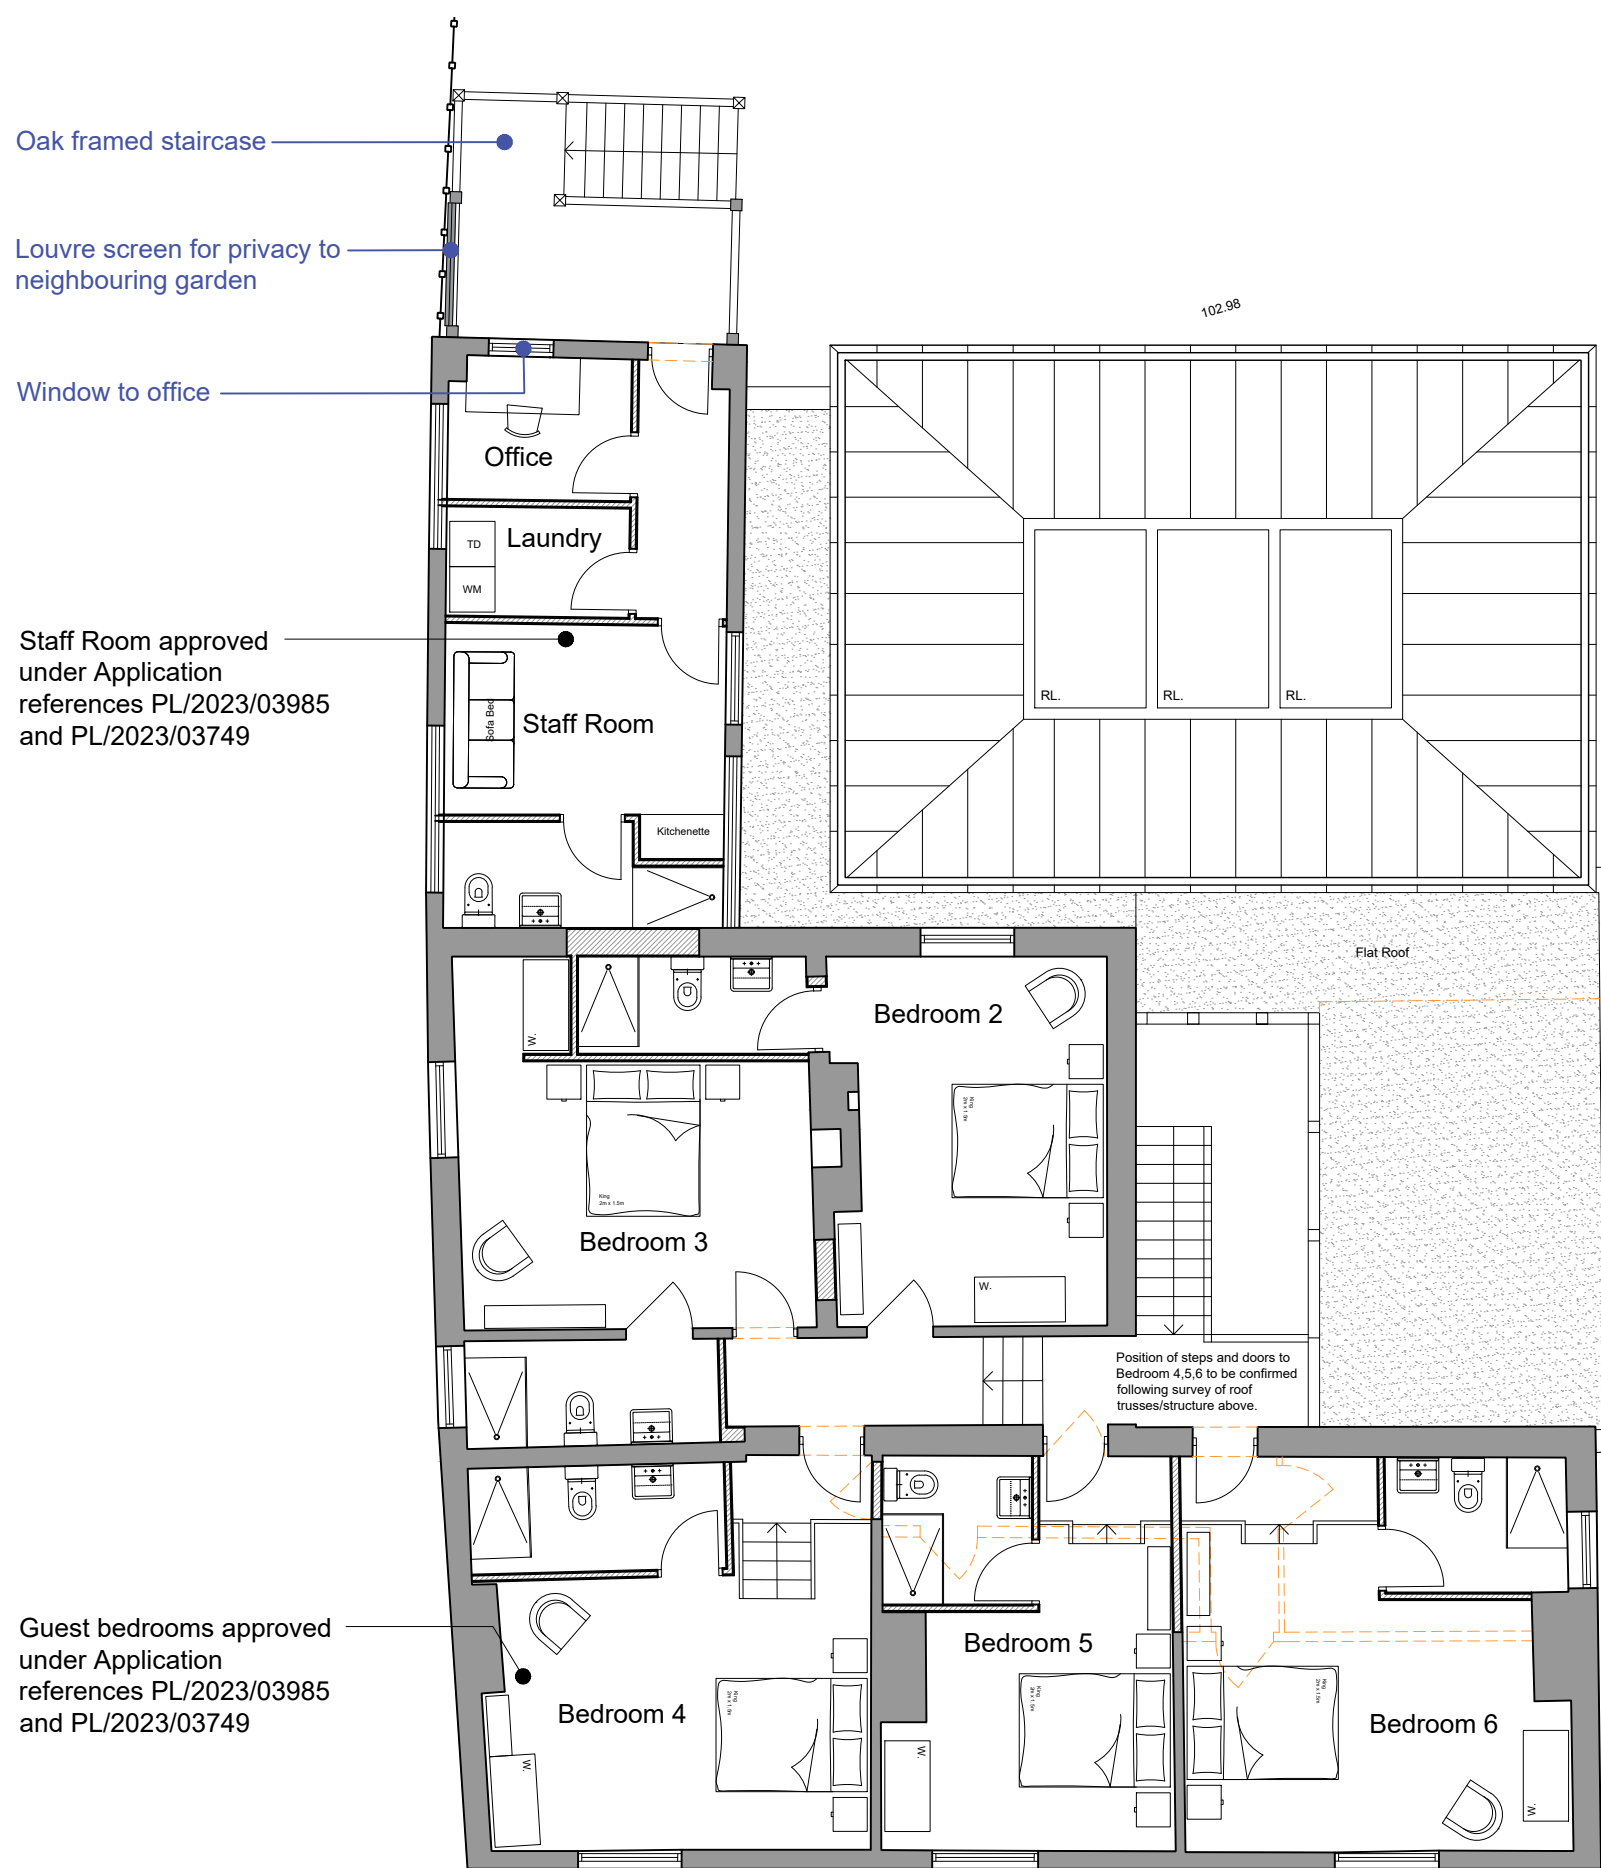


FIRST FLOOR
1:100

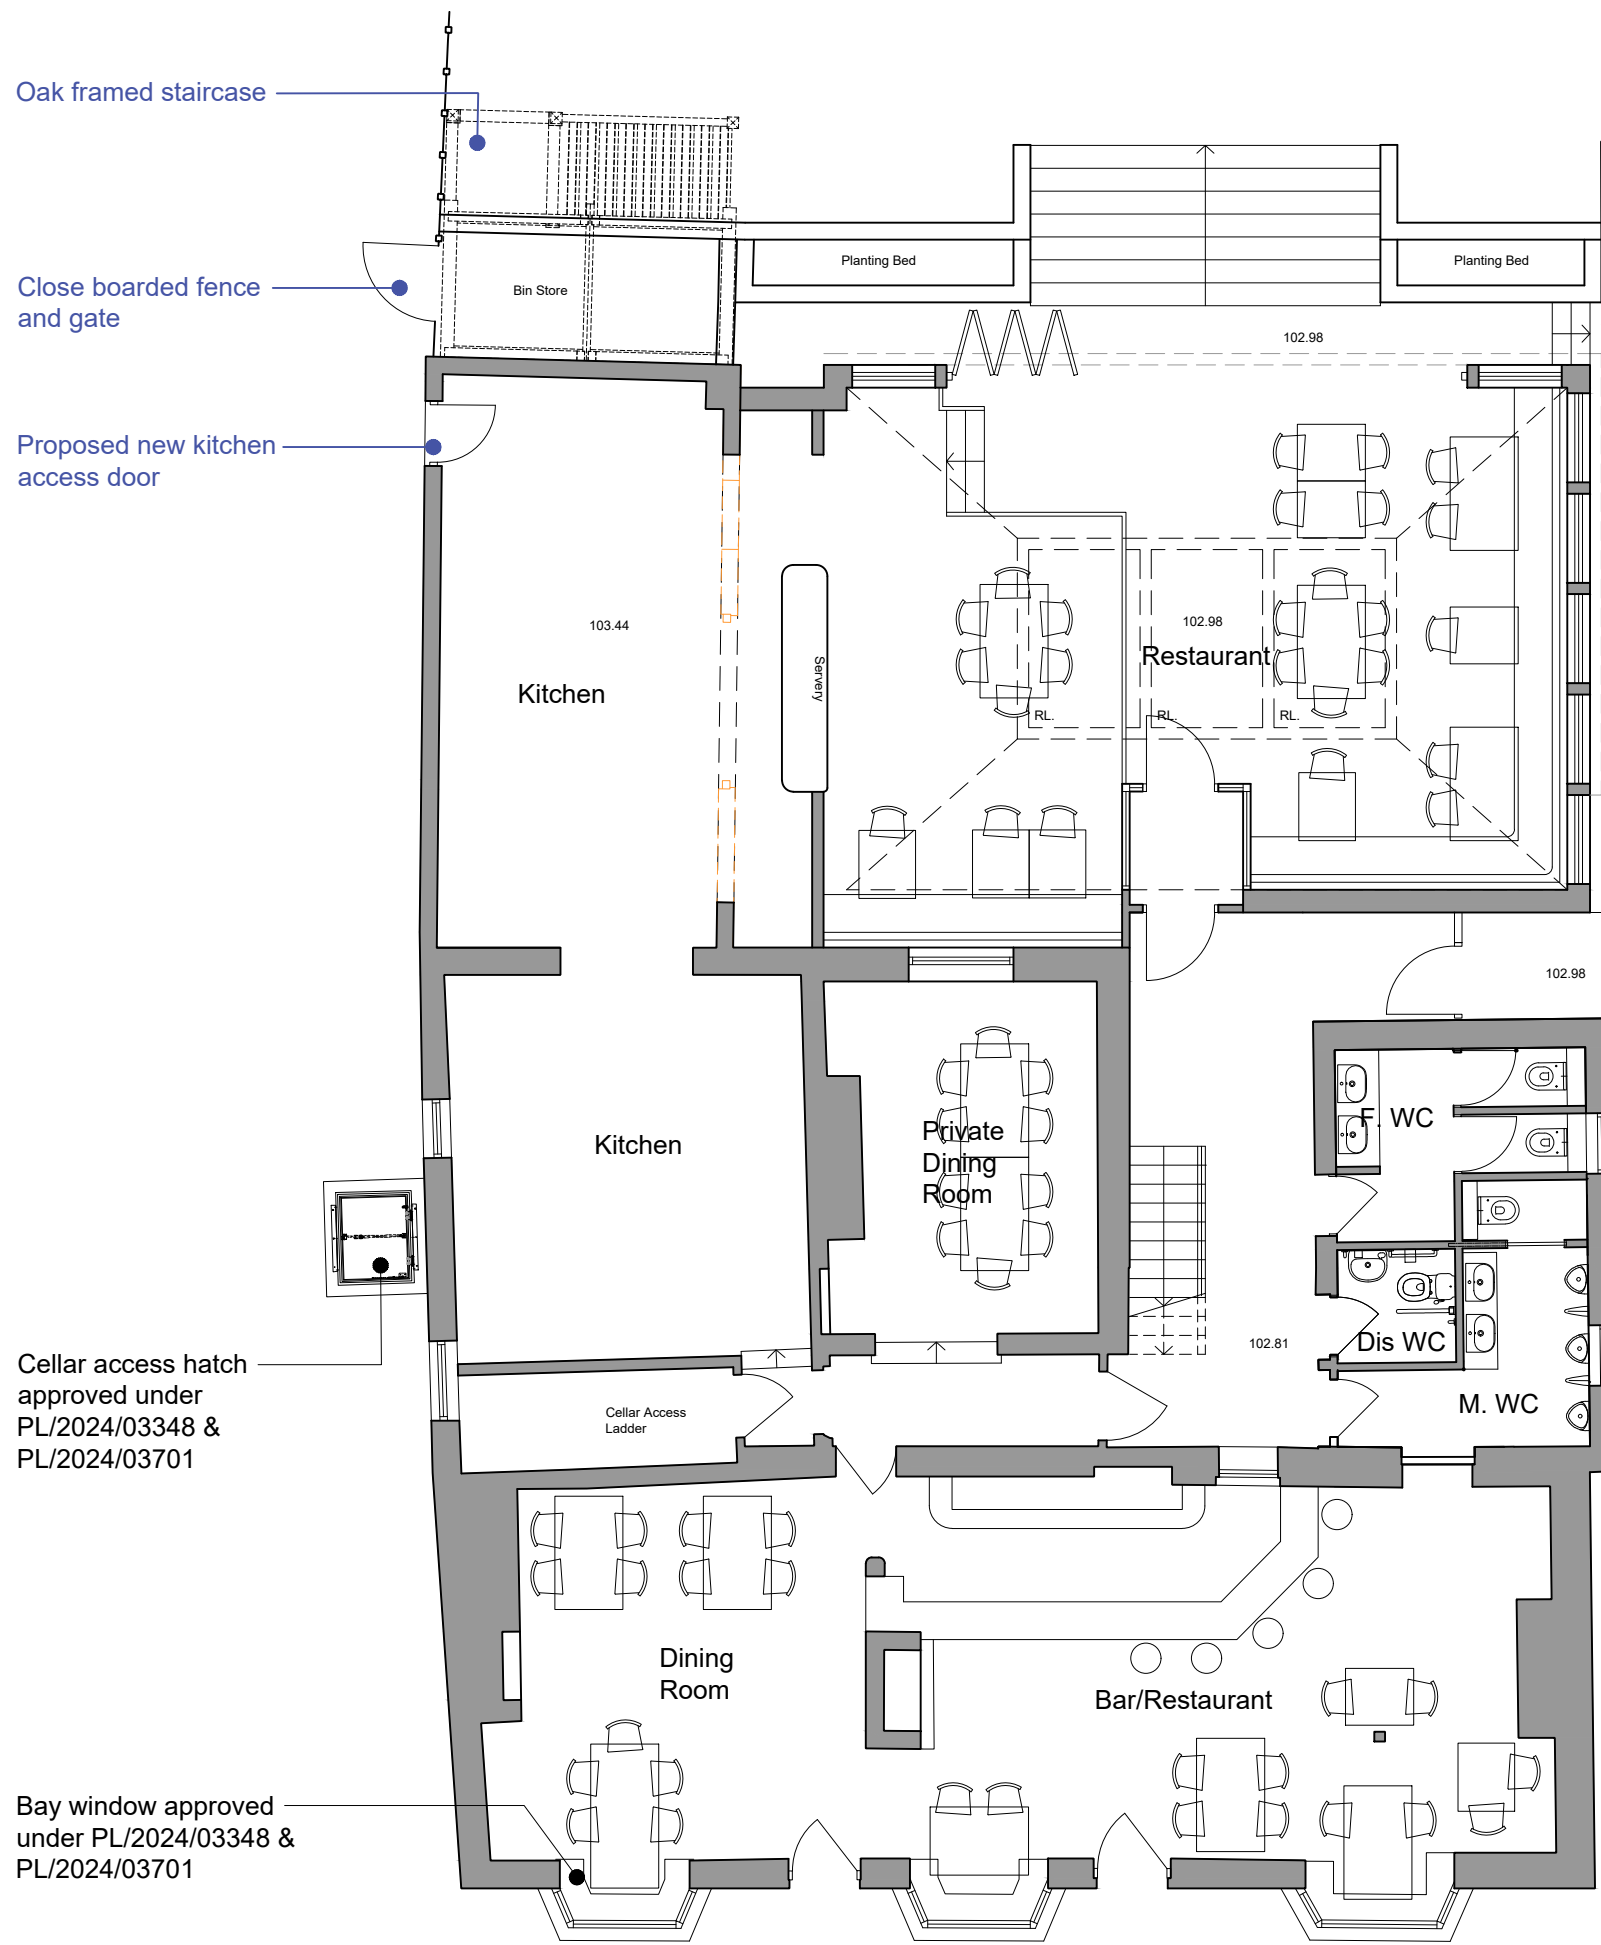

GROUND FLOOR
1:100

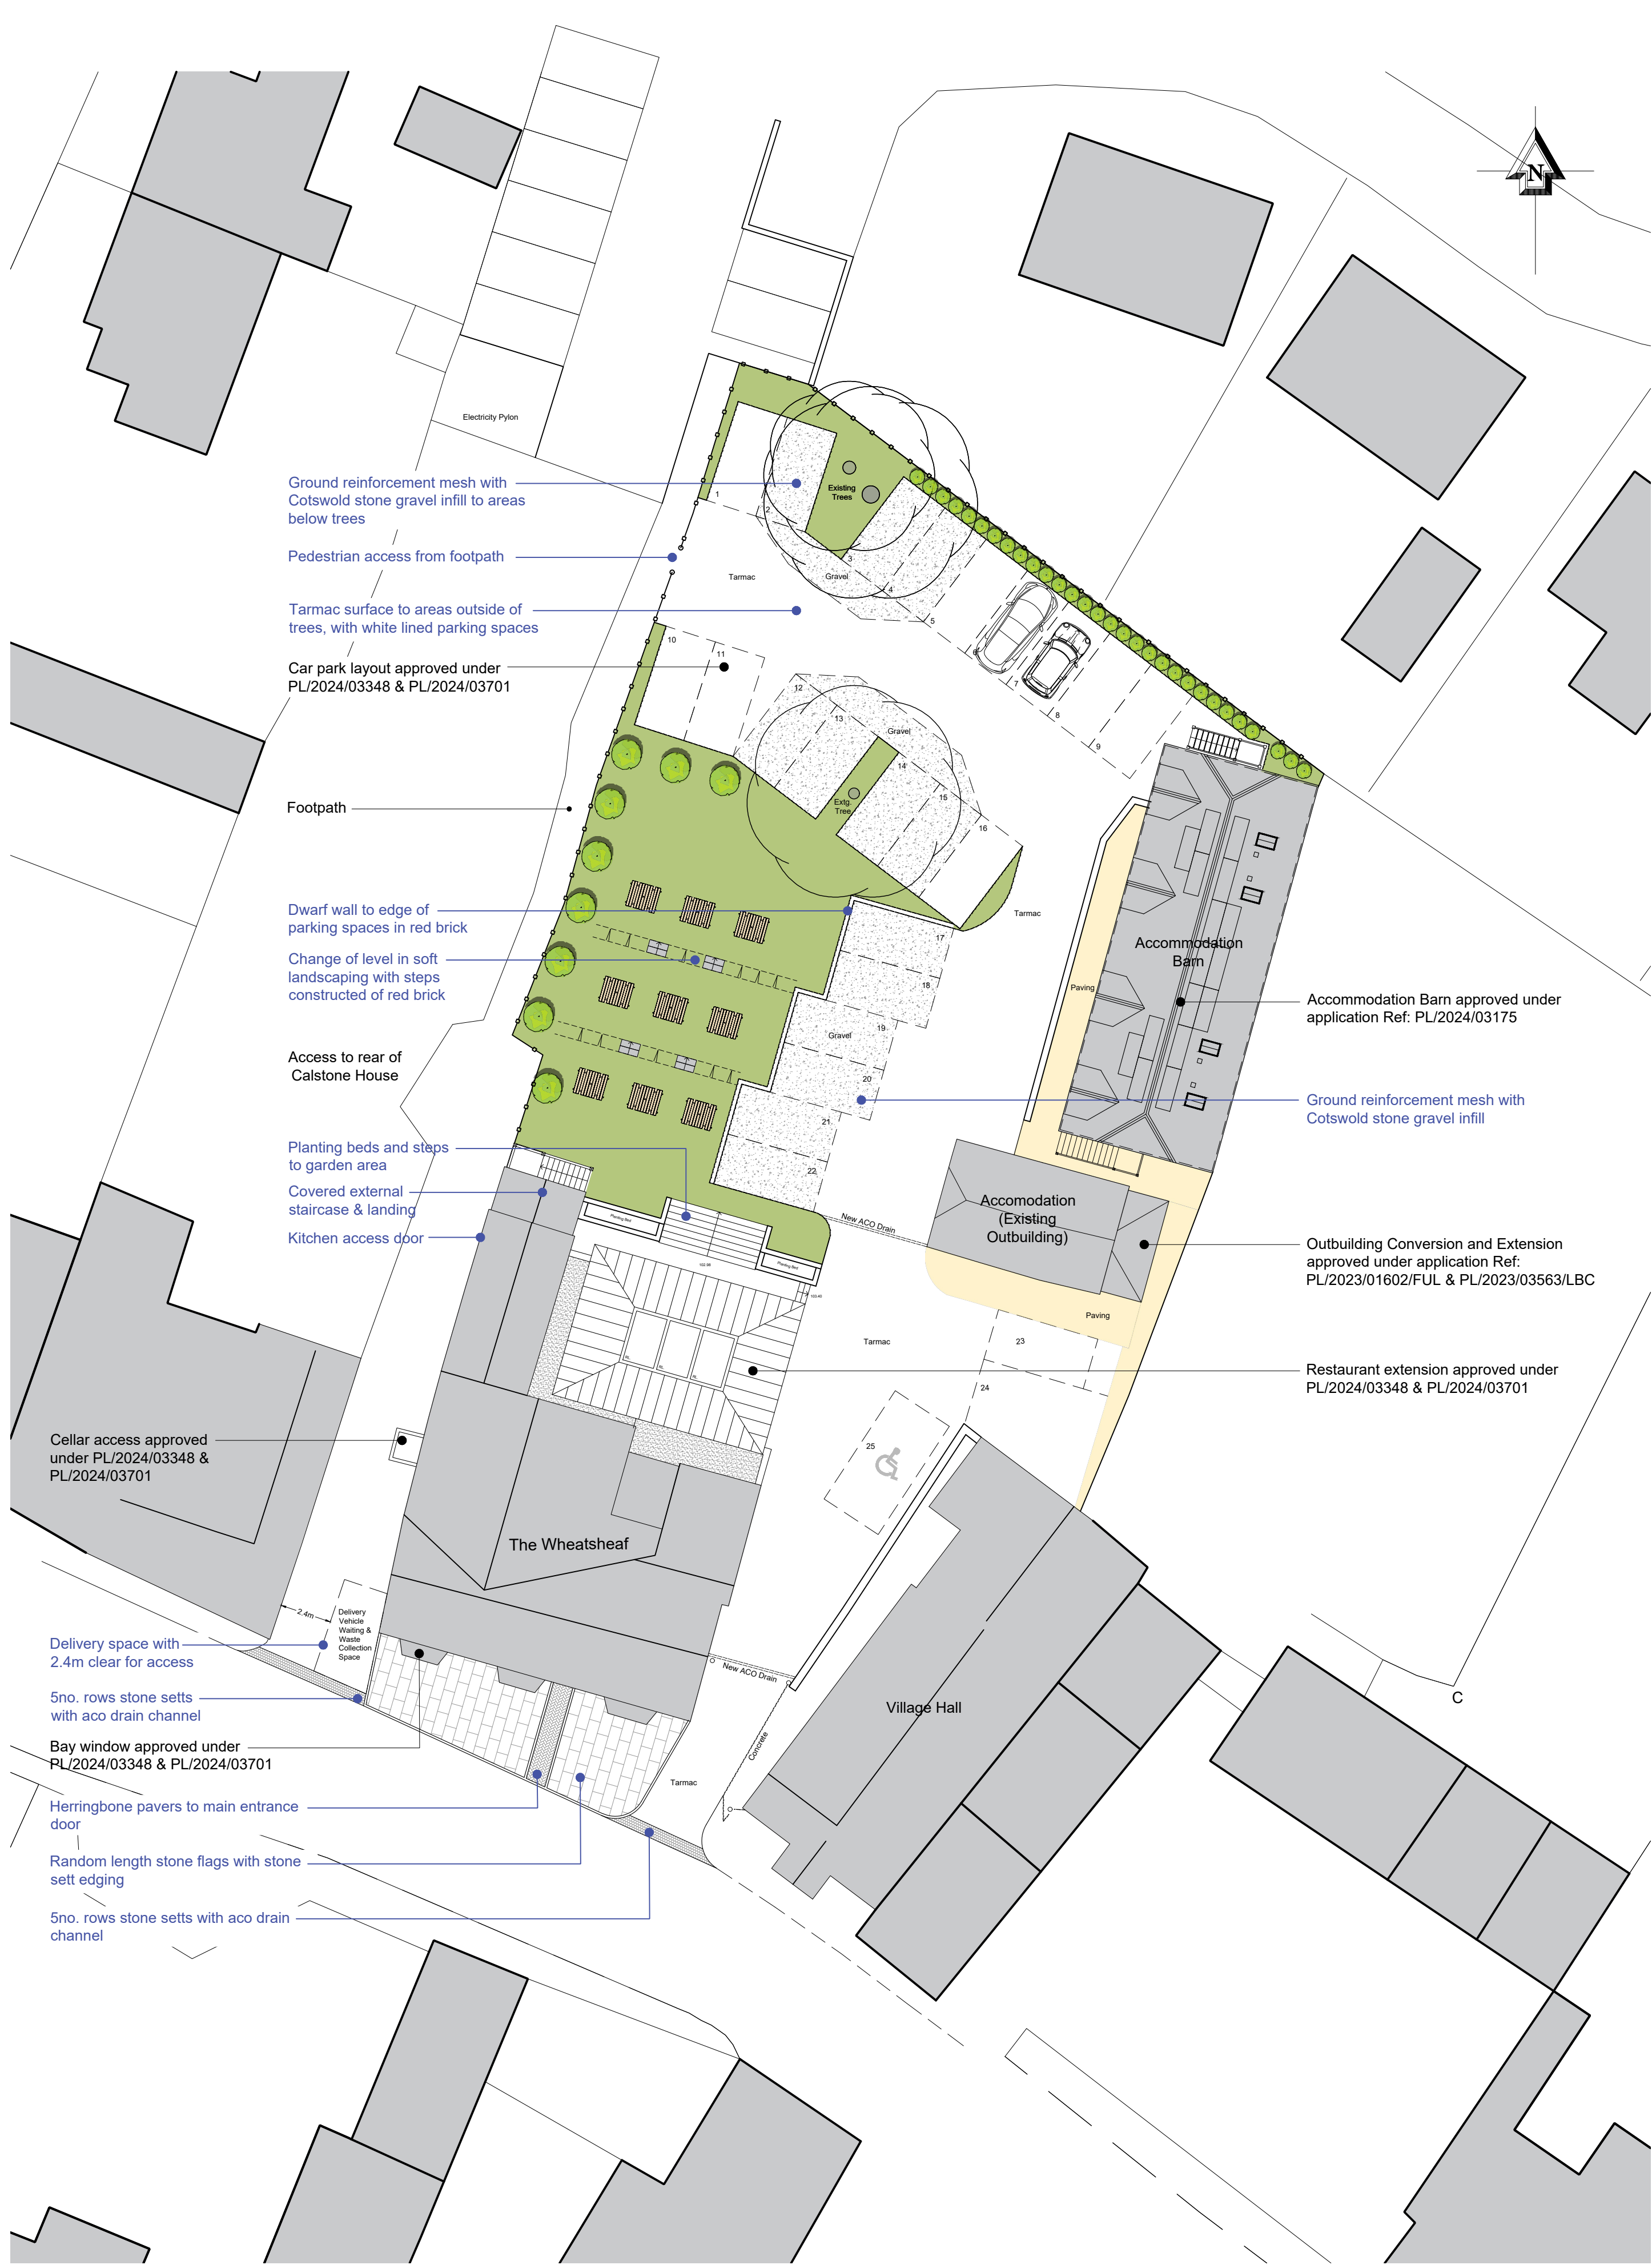

SITE PLAN
1:200

 

NOTES

Proposed works included in this application are noted in blue text.

A	27/04/26	ARW	ARW	Planning Issue
REV	DATE	DRWN	CHKD	REVISION DETAILS
PROJECT TITLE The Wheatsheaf Chilton Foliat Wiltshire, RG17 0TE				
CLIENT Mr A. Gott				
DRAWING TITLE As Proposed Plans & Site Plan External Staircase & Kitchen Door				
DRAWING STATUS PLANNING		SCALE : 1:100 @ A1 DATE : February 2023		
DRAWING No. 2398-042	REVISION A	DRAWN : ARW CHECKED : ARW		
0 2 4 6 8m				
HPA CHARTERED ARCHITECTS 29 CASTLE HILL, LANCASTER LA1 1YN 01524 32479 hpa@hpa.ltd www.hpa.ltd				
DO NOT SCALE SITE DIMENSIONS FROM THIS DRAWING				