




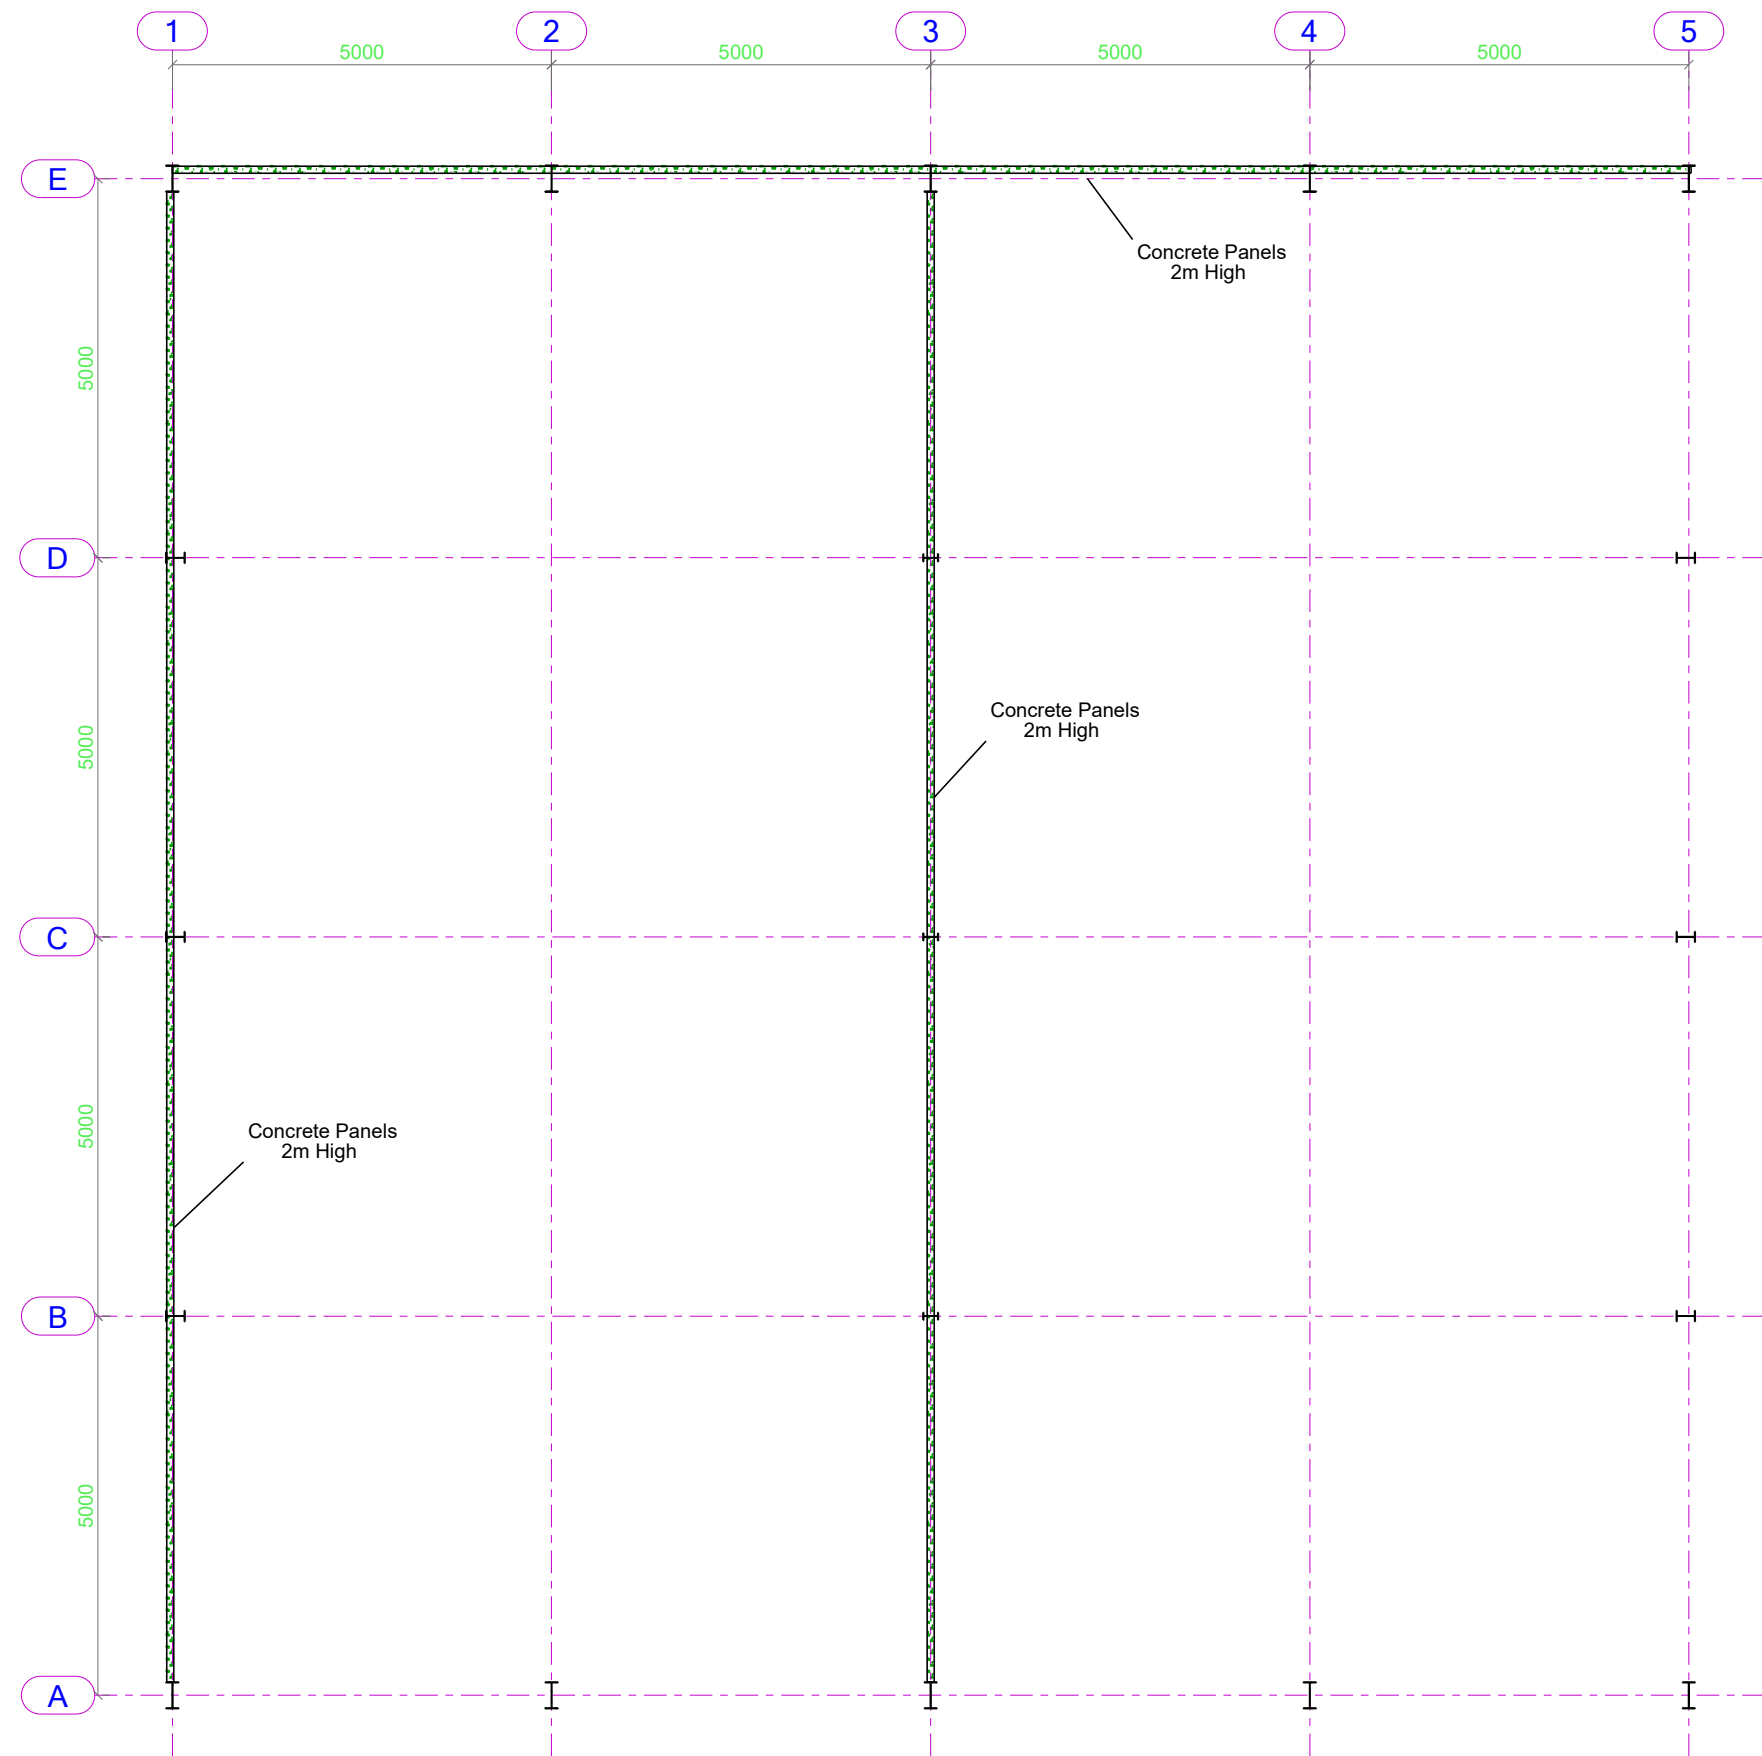


Ground Floor Plan

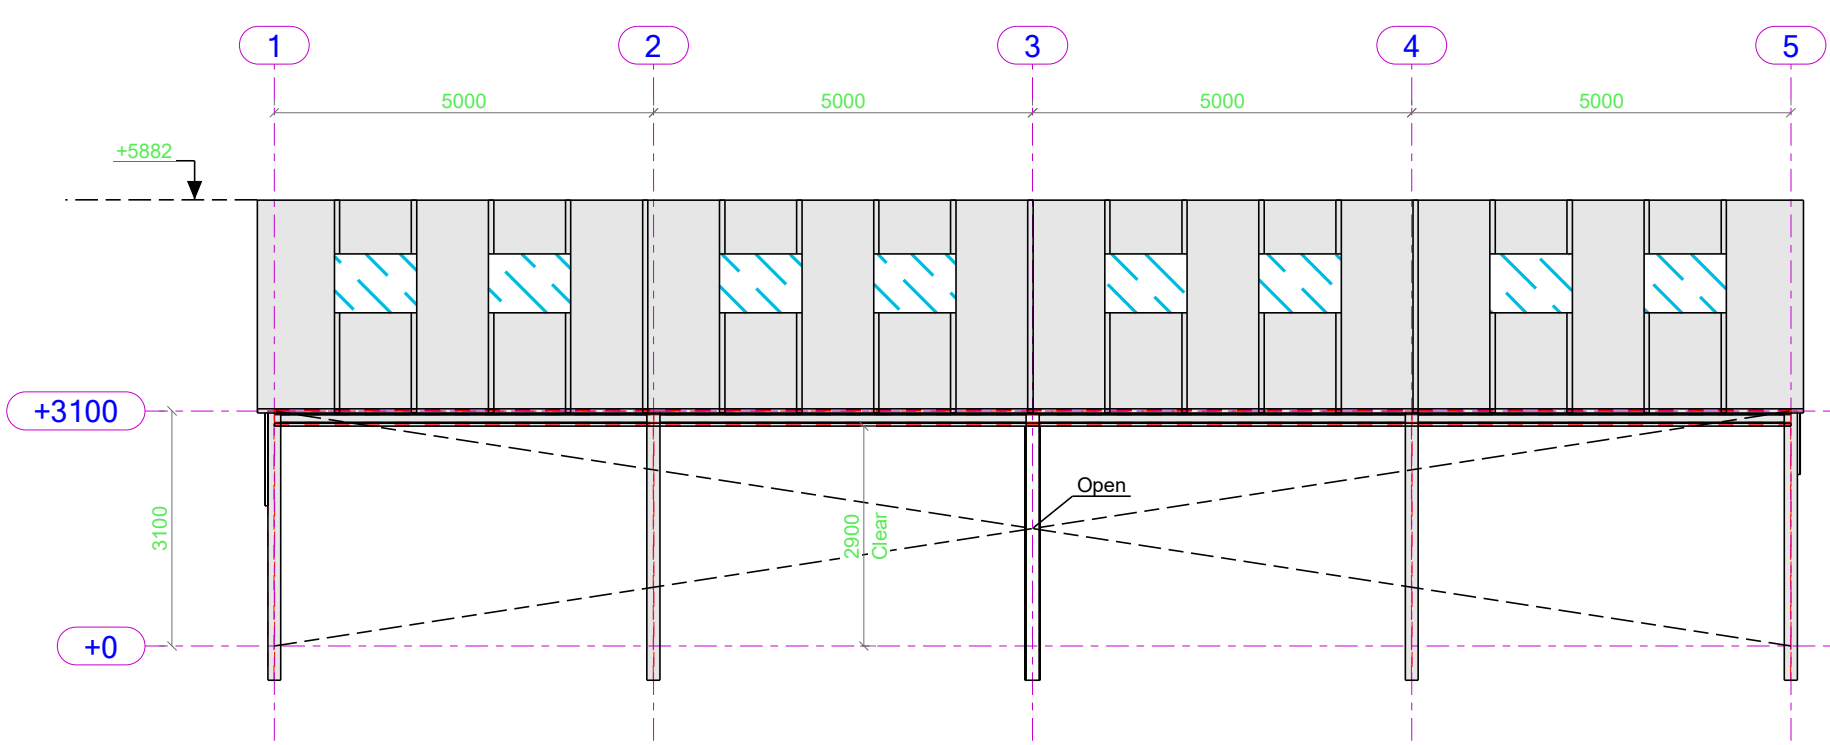


North East Elevation

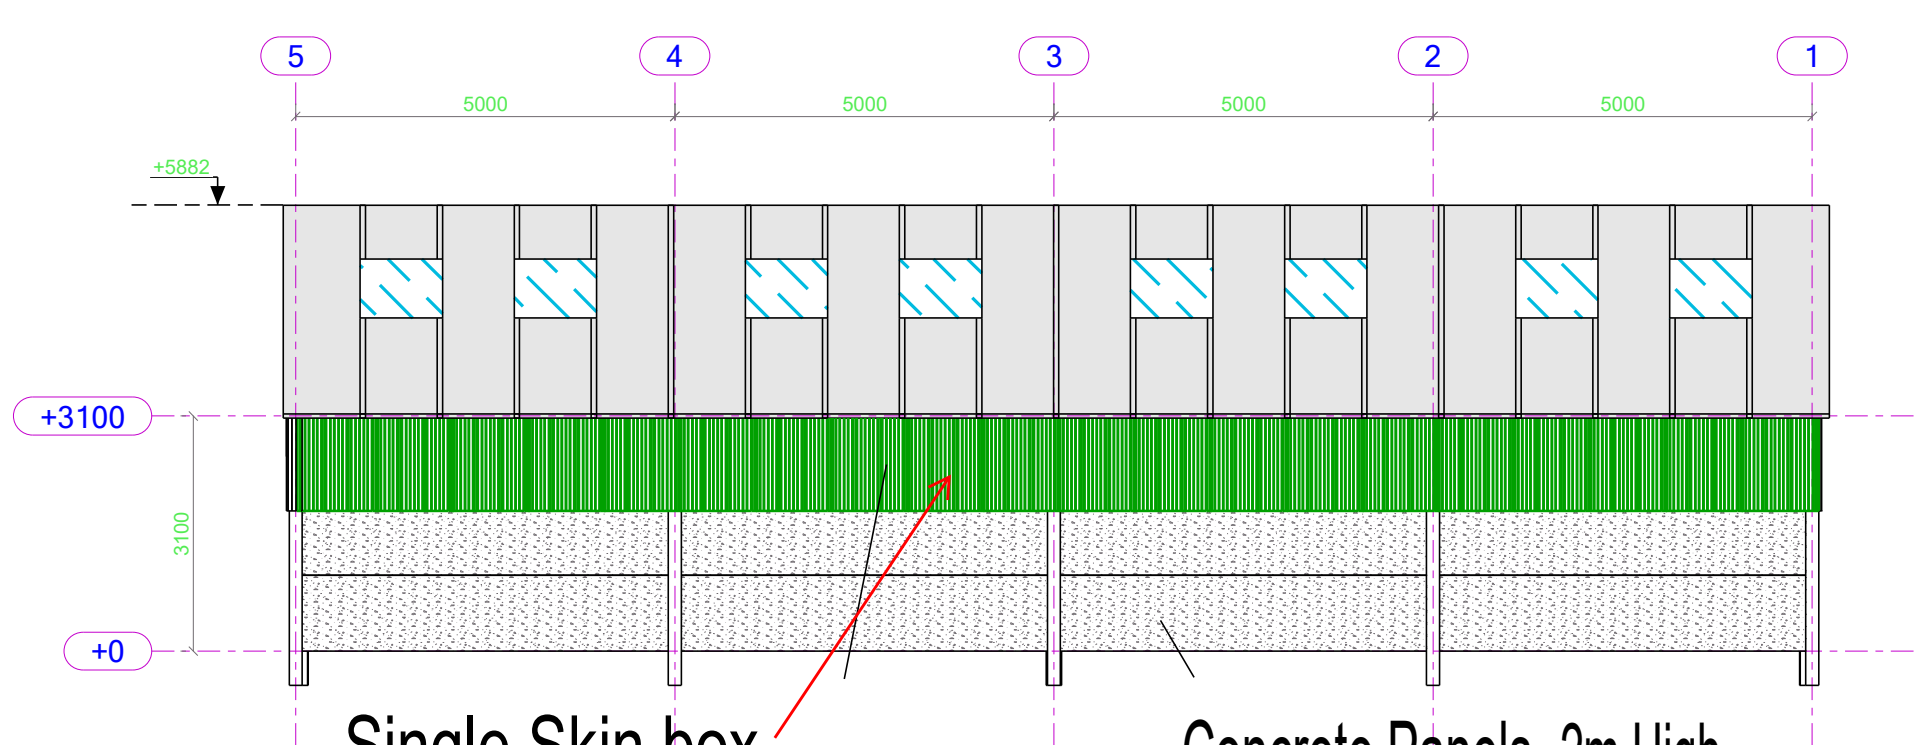


South West Elevation

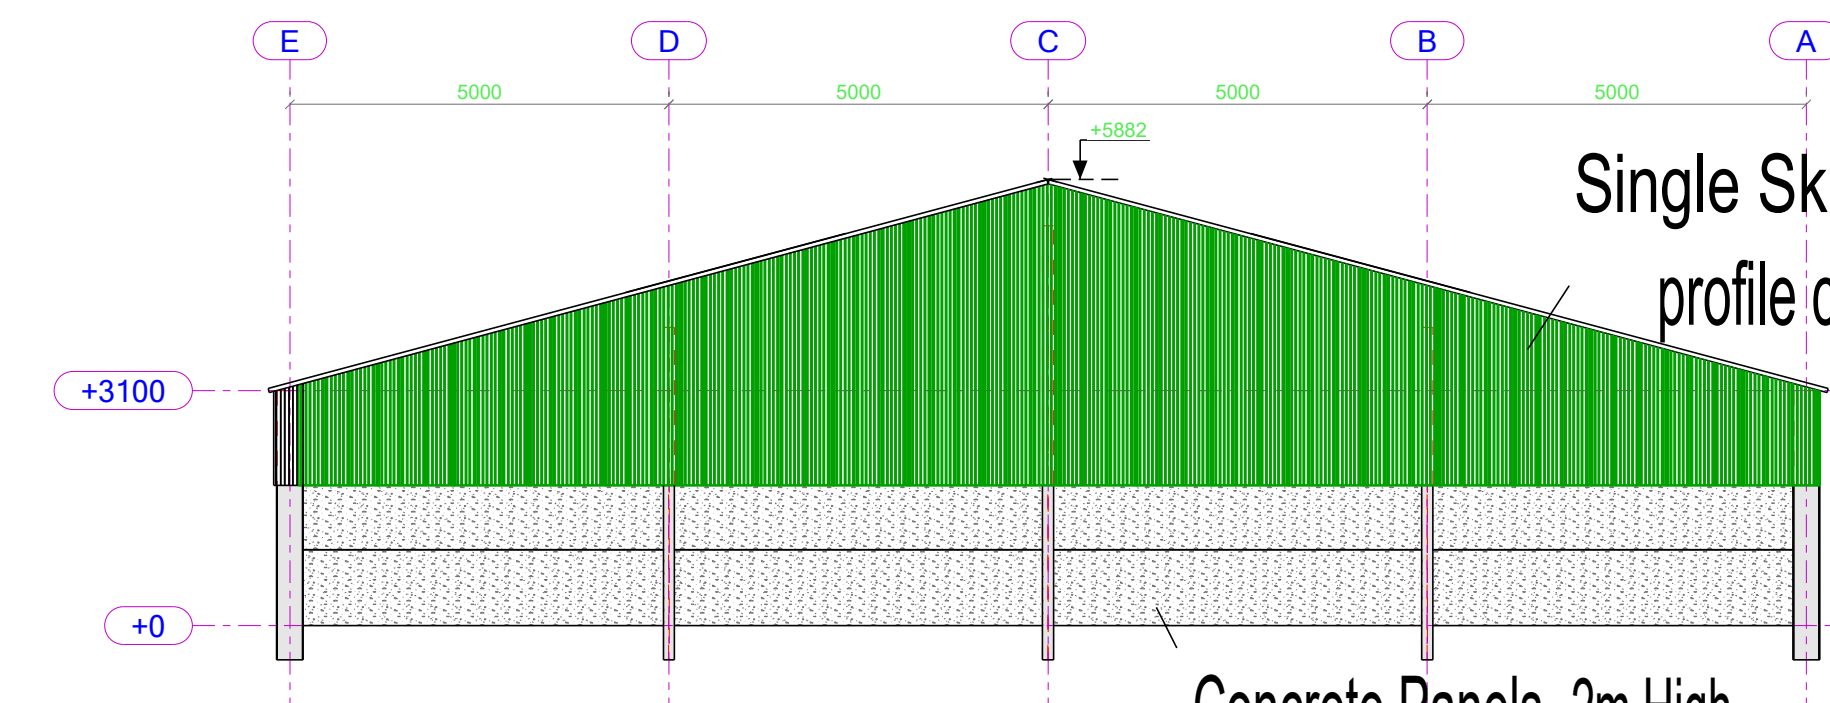


South East Elevation

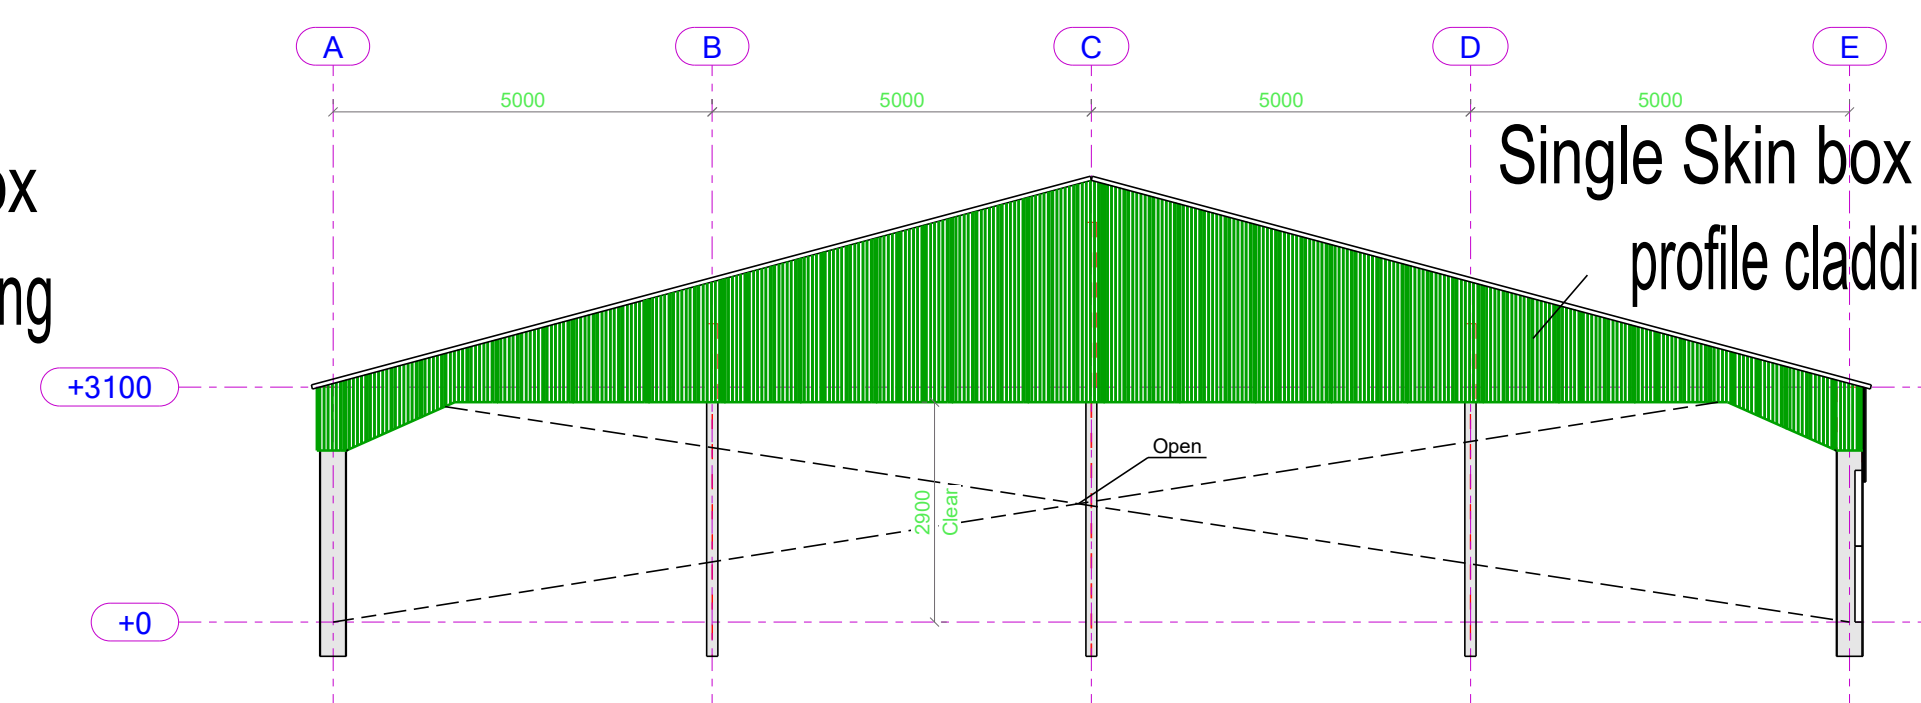

North West Elevation

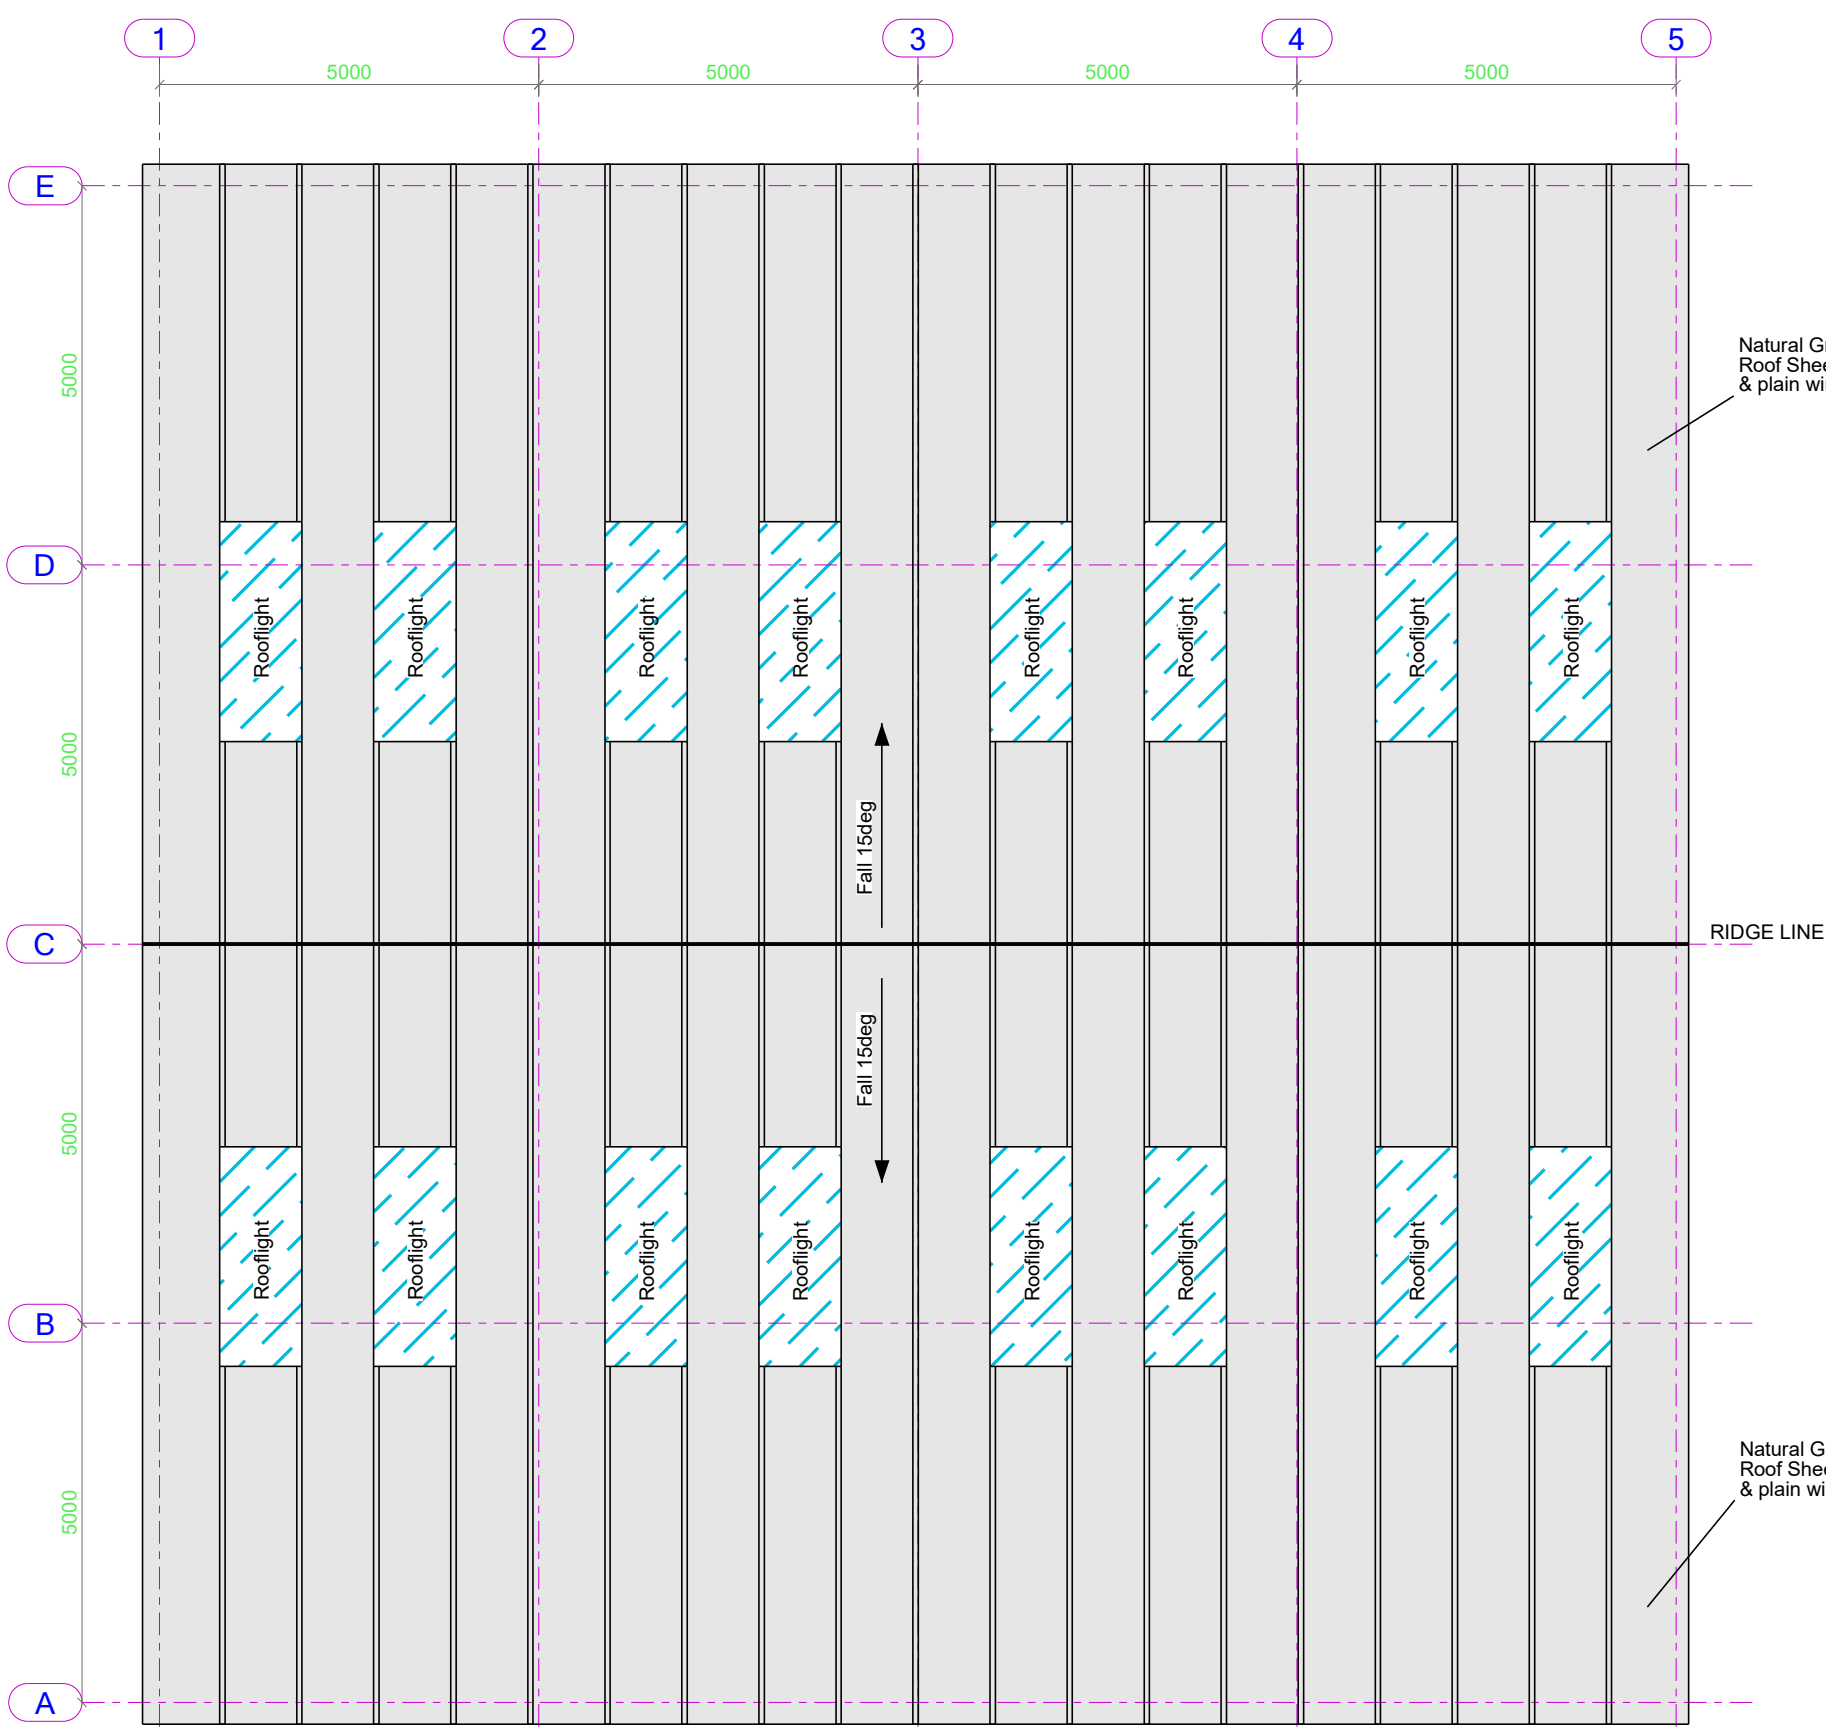

Roof Plan

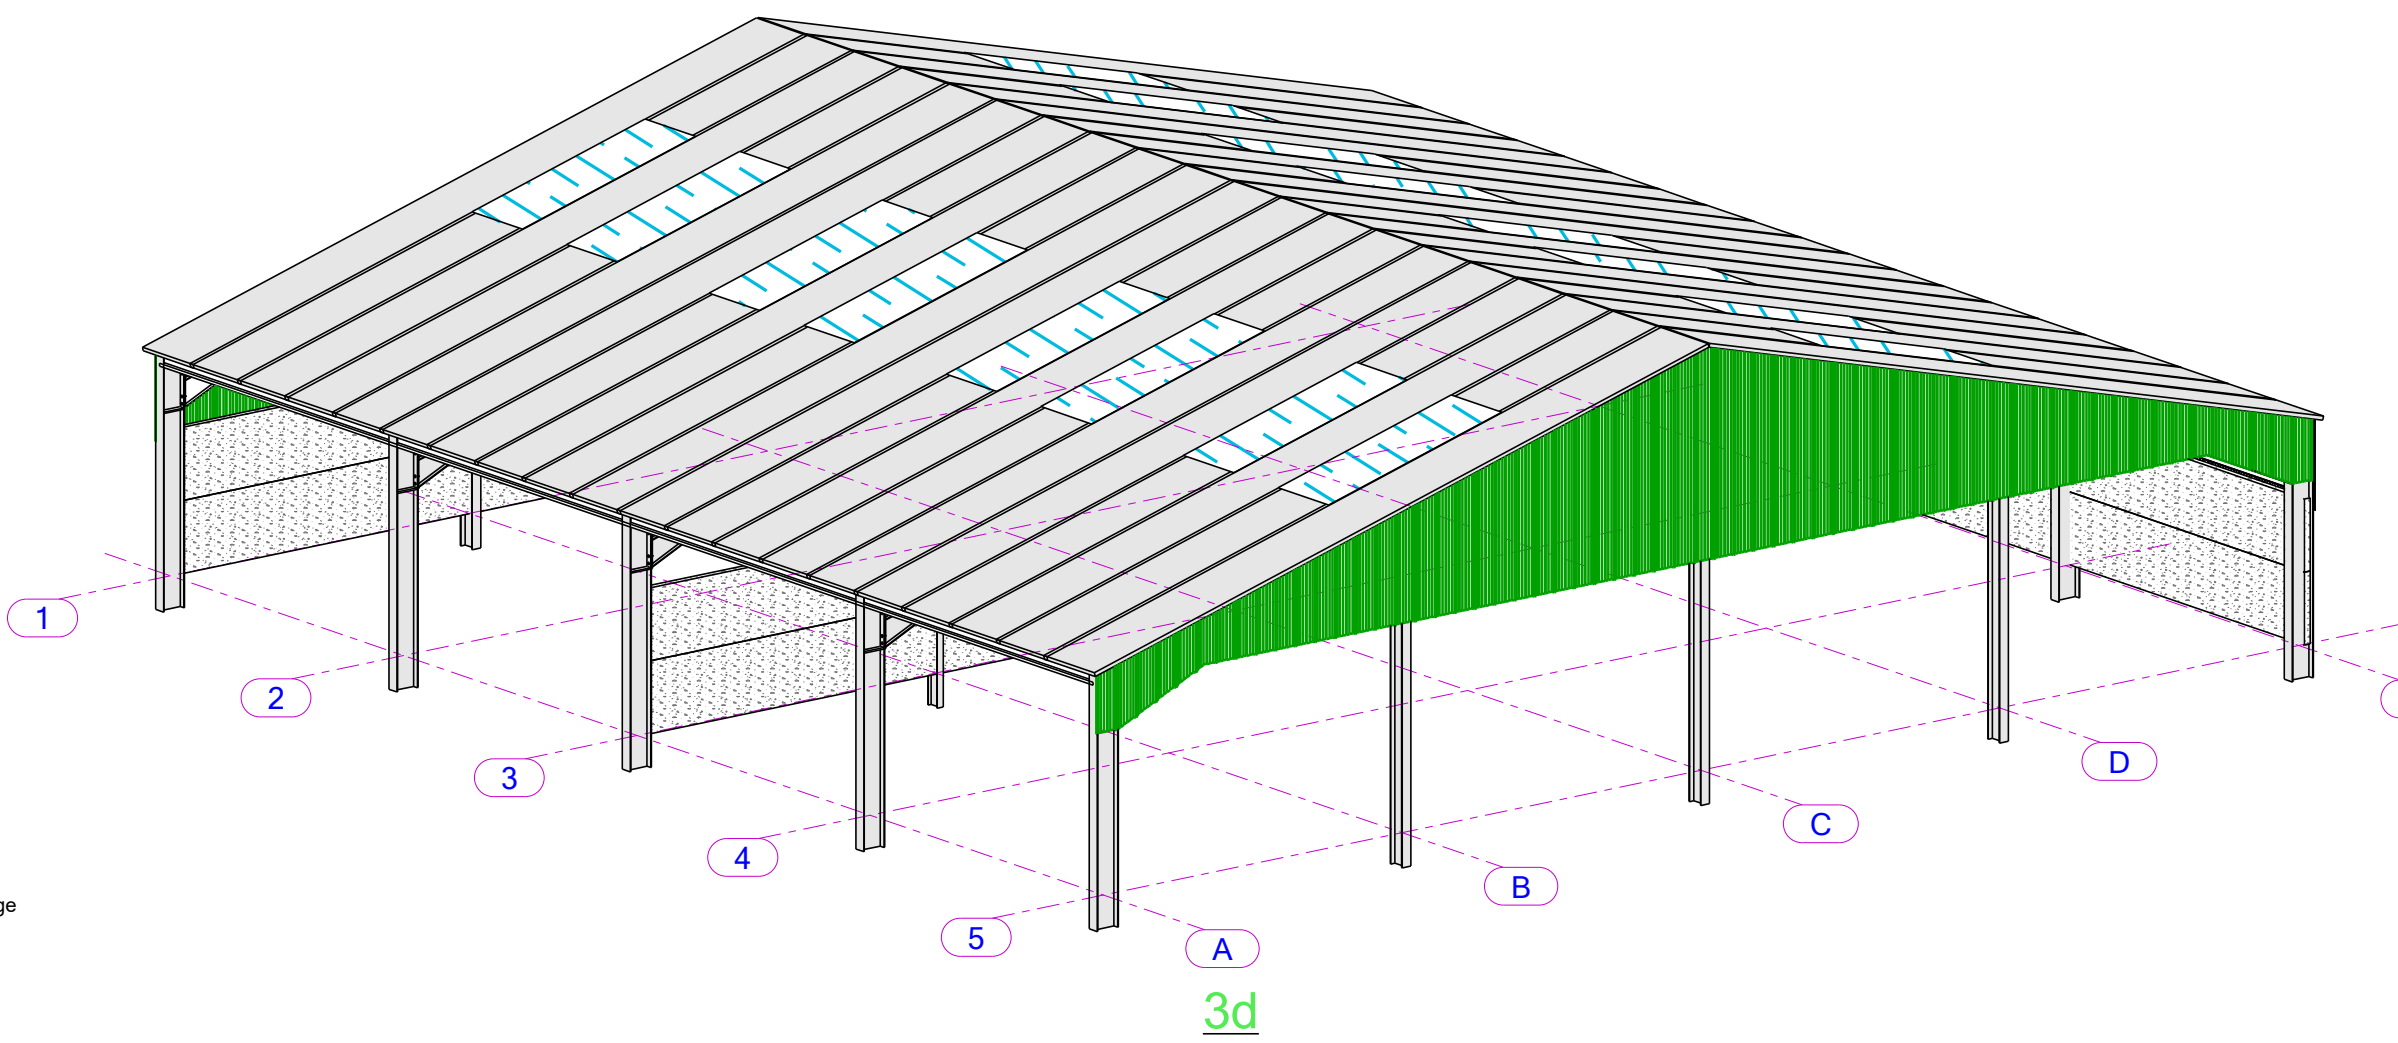

View from North Corner



P01	ISSUED FOR PLANNING	JL	12.06.2025		
REV MARK	DESCRIPTION	By	Date	By	Date
CLIENT:	Will Shields	CREATED		CHECKED	
PROJECT:	Class 2 Agricultural Building				
DRAWING TITLE:	Planning Drawing - Will Shields - BA12 6AB				
CONTRACT:	Storage Building				
DRAWN BY:	JL	ISSUE DATE	15th April 2026		
CONTRACT NO:	25-297	SCALE	1:100 at A1		
DRAWING NO:	PL01	REVISION No.			P02

PLANNING