



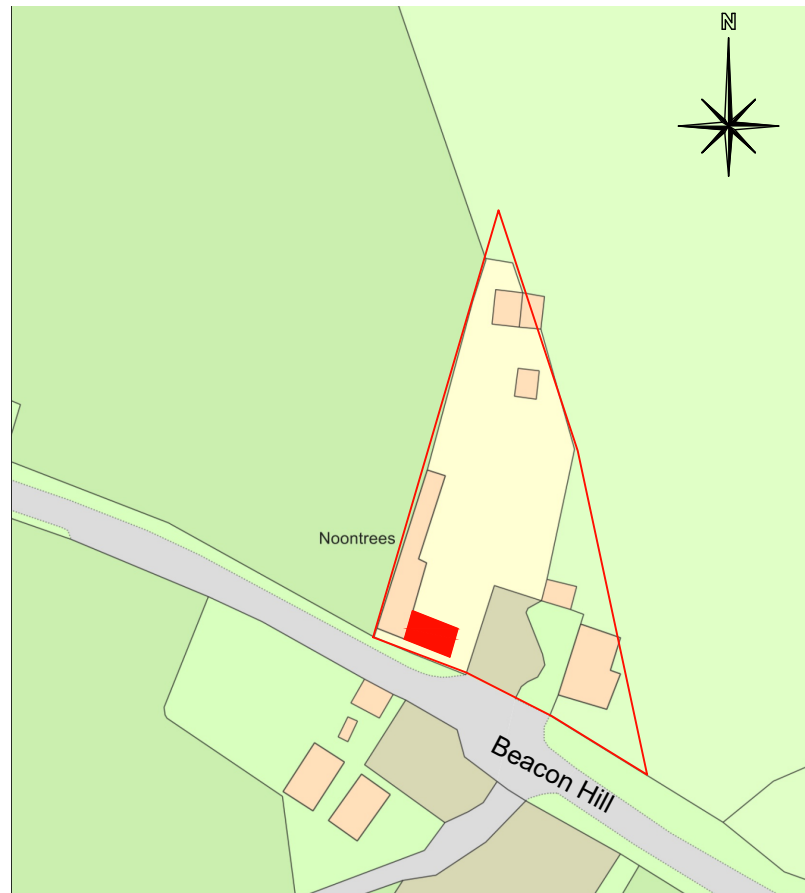

LOCATION PLAN

0 12.5m 25m
SCALE: 1:1250

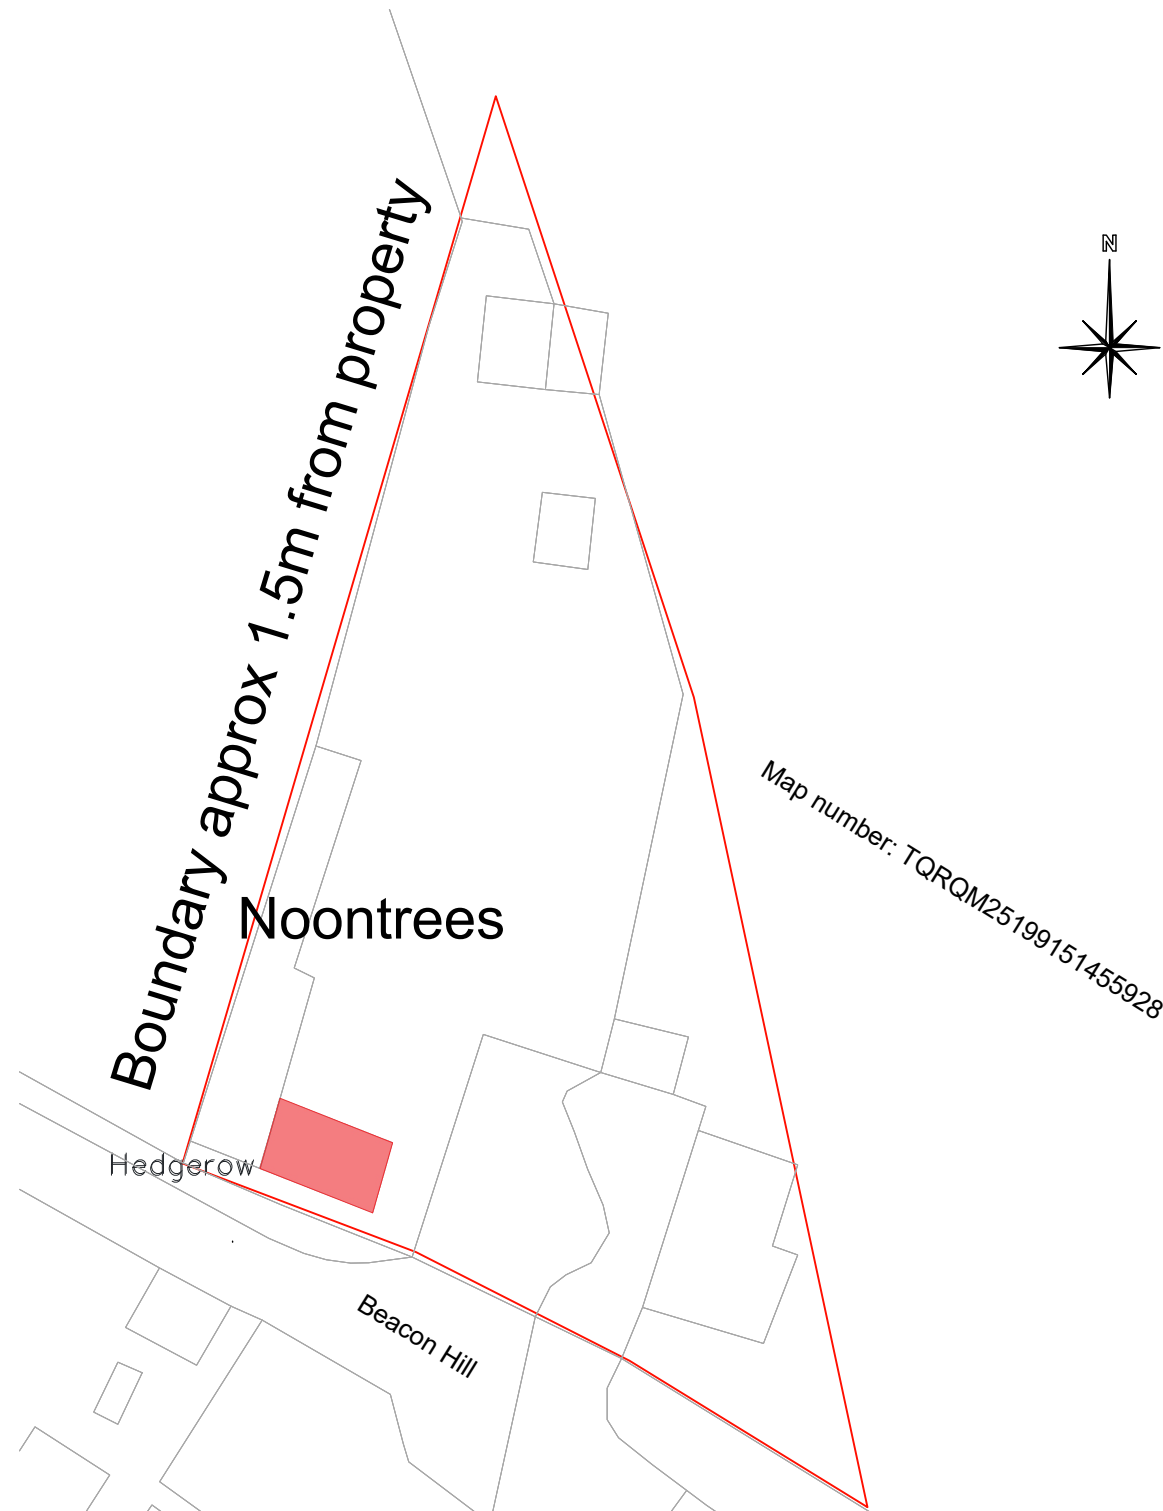


BLOCK PLAN



0 5m 10m
SCALE: 1:500

Do not scale from this drawing except for planning purposes only. All measurements to be checked on site prior to the commencement of works.

ADDRESS: Noontrees, Beacon Hill, Hilmarton, Calne SN11 9HT
DRAWING TITLE: LOCATION & BLOCK PLAN
DRAWING NO: 011 PL 01
SCALE: A3 @ 1:1250 & 1:500
DRAWN BY: PF DATE: March 2026

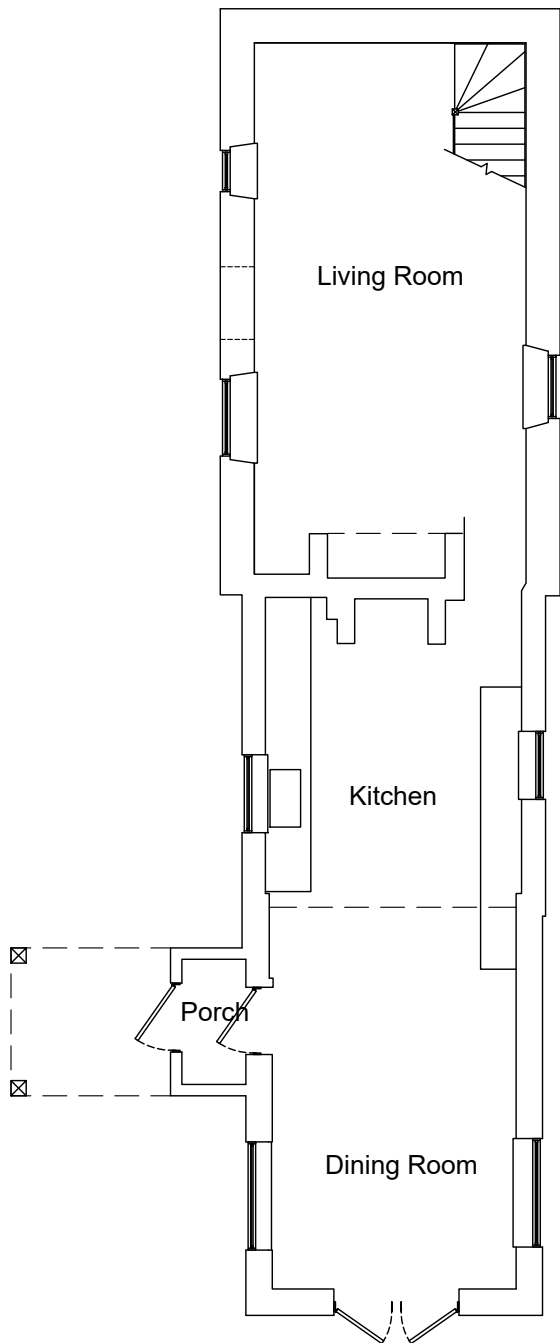

GROUND FLOOR PLAN

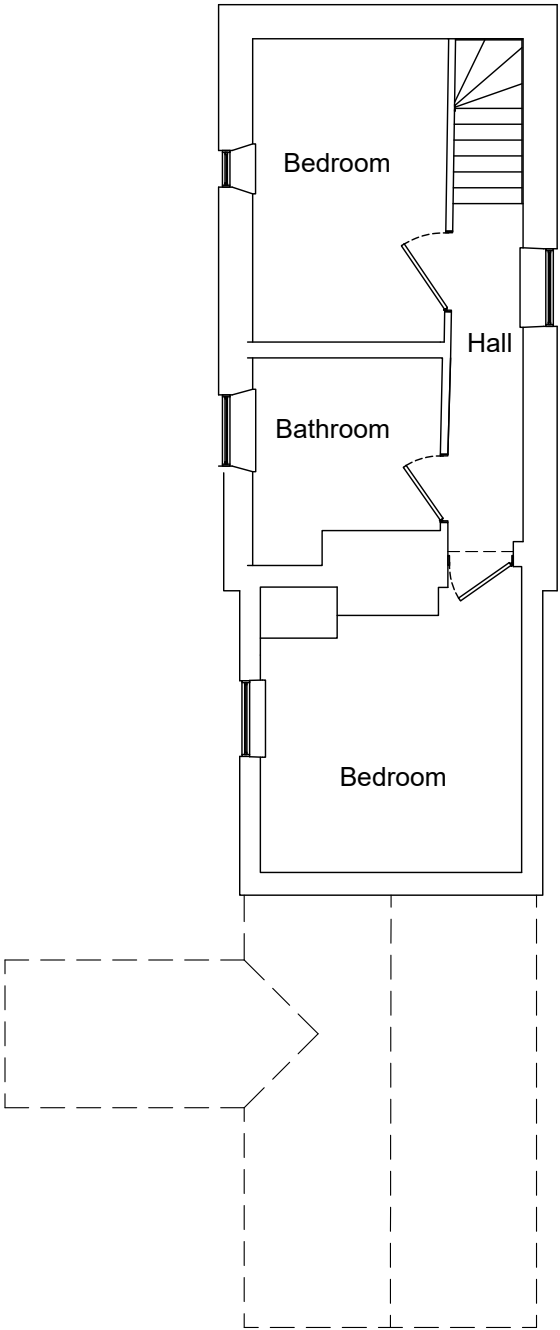 


FIRST FLOOR PLAN




Do not scale from this drawing except for planning purposes only. All measurements to be checked on site prior to the commencement of works.

ADDRESS: Noontrees, Beacon Hill, Hilmarton, Calne SN11 9HT
DRAWING TITLE: Existing Plans
DRAWING NO: 011 PL 02
SCALE: A3 @ 1:100
DRAWN BY: PF DATE: March 2026

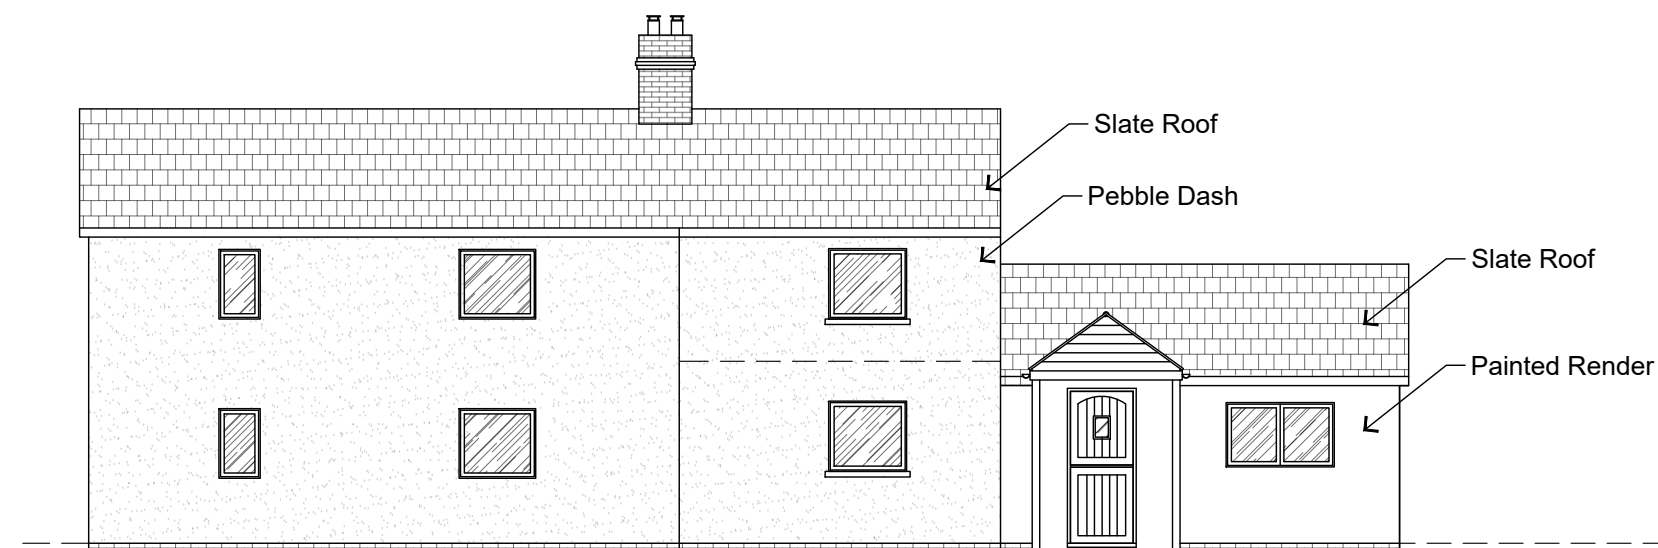


EAST ELEVATION

0 1m 2m
SCALE: 1:100

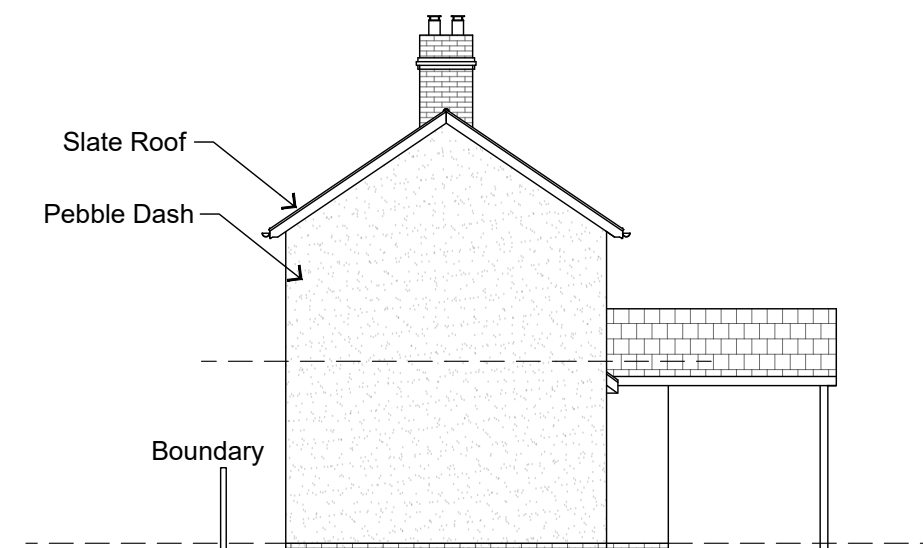


SOUTH ELEVATION

0 1m 2m
SCALE: 1:100

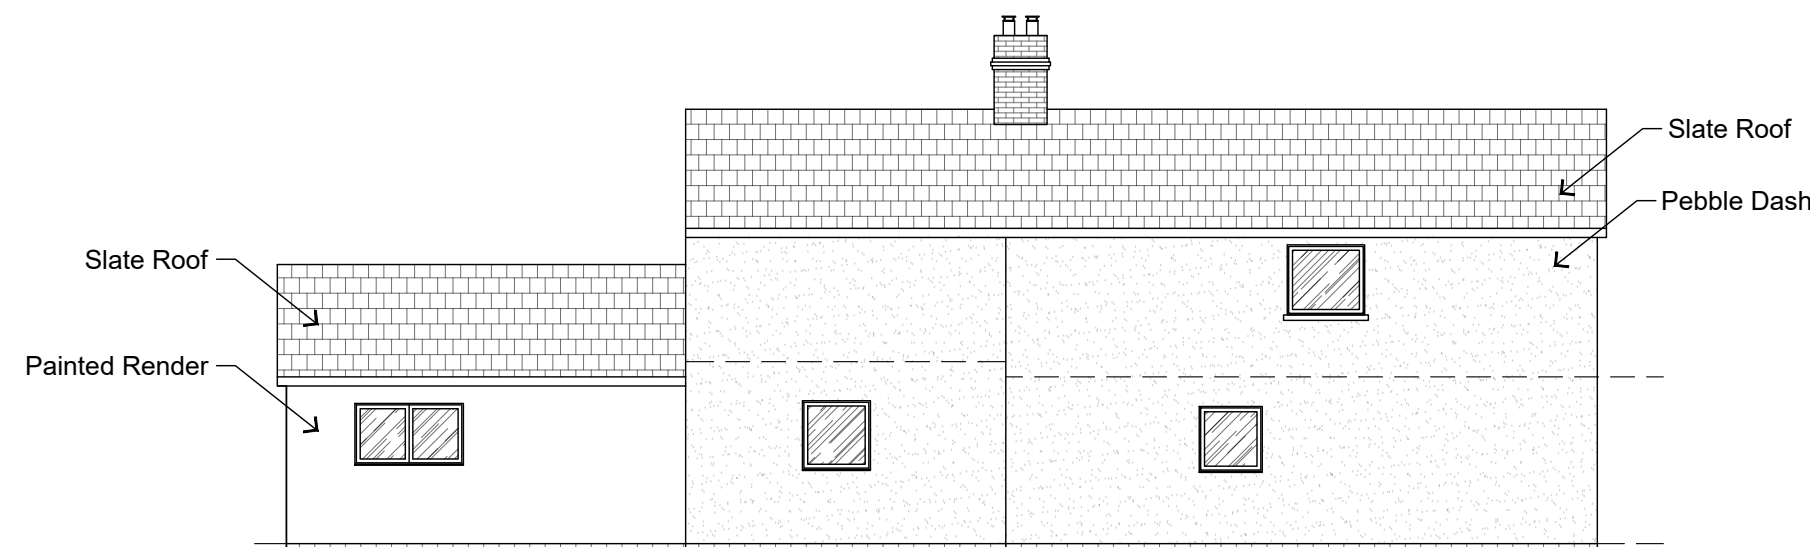

WEST ELEVATION

0 1m 2m
SCALE: 1:100

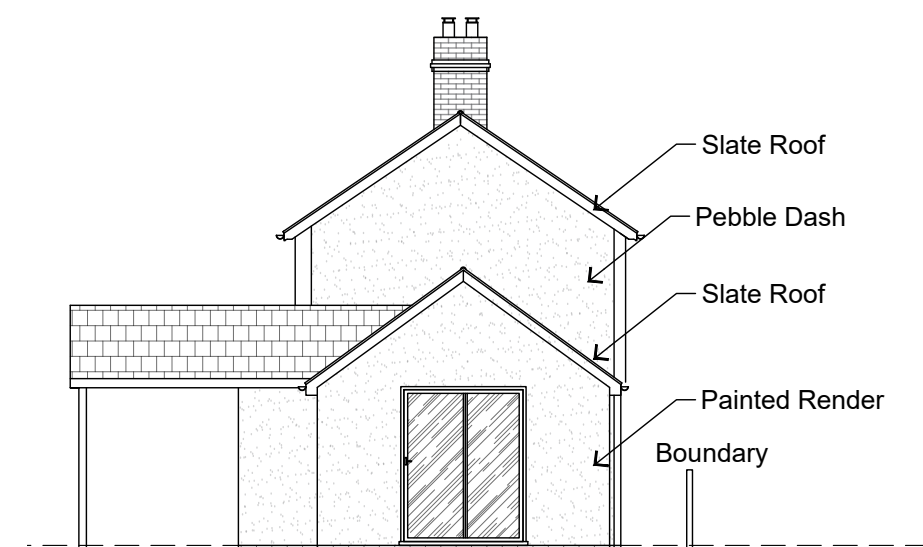

NORTH ELEVATION

0 1m 2m
SCALE: 1:100


Do not scale from this drawing except for planning purposes only. All measurements to be checked on site prior to the commencement of works.

ADDRESS: Noontrees, Beacon Hill, Hilmarton, Calne SN11 9HT
DRAWING TITLE: Existing Elevations
DRAWING NO: 011 PL 03
SCALE: A3 @ 1:100
DRAWN BY: PF DATE: March 2026



GROUND FLOOR PLAN

0 1m 2m
SCALE: 1:100

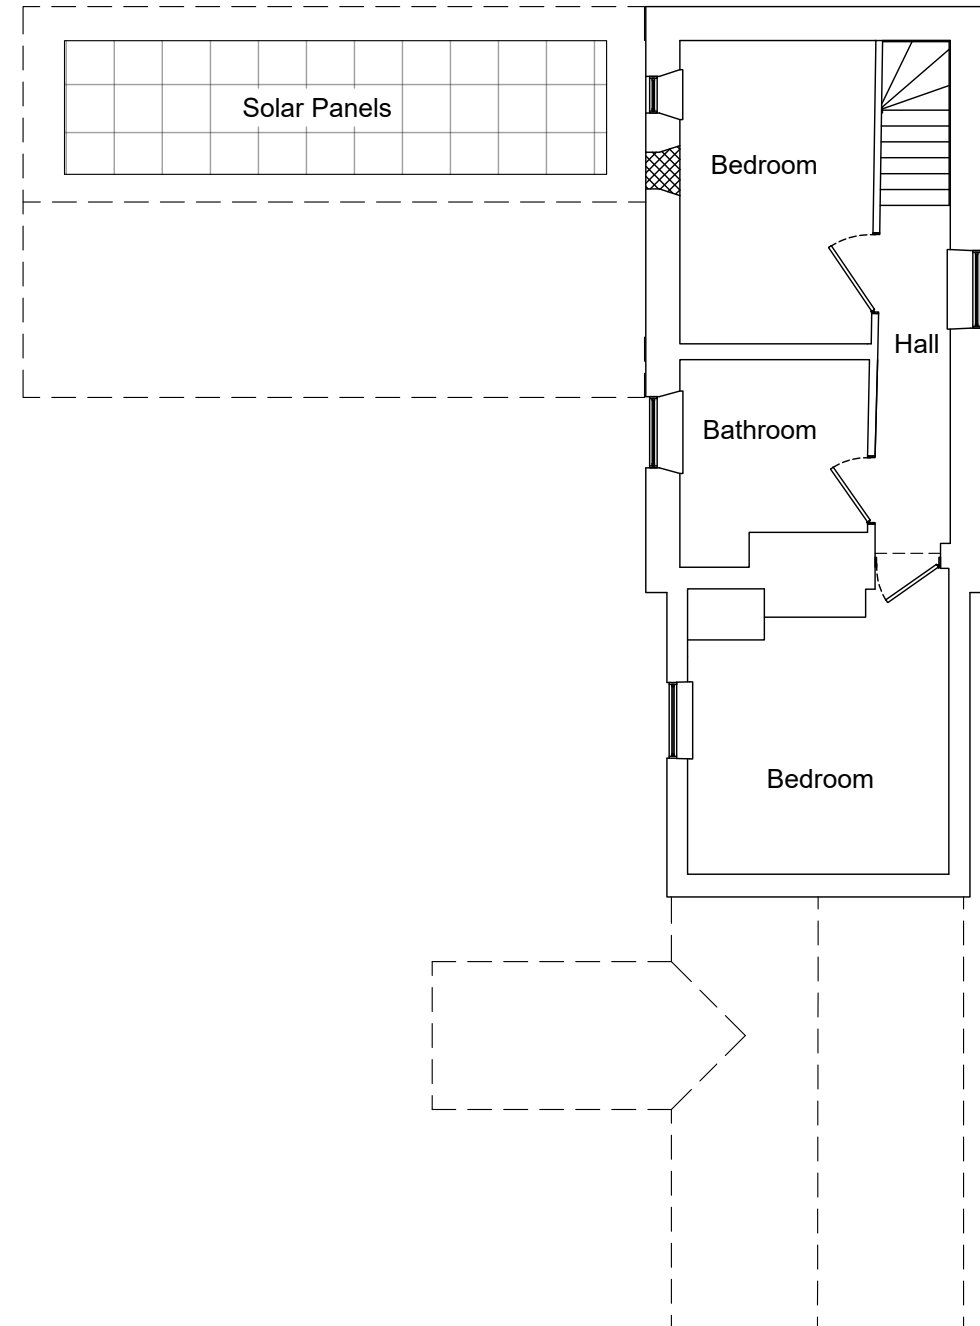


FIRST FLOOR PLAN

0 1m 2m
SCALE: 1:100

Do not scale from this drawing except for planning purposes only. All measurements to be checked on site prior to the commencement of works.

ADDRESS: Noontrees, Beacon Hill, Hilmarton, Calne SN11 9HT
DRAWING TITLE: Proposed Plans
DRAWING NO: 011 PL 04 D
SCALE: A3 @ 1:100
DRAWN BY: PF DATE: April 2026

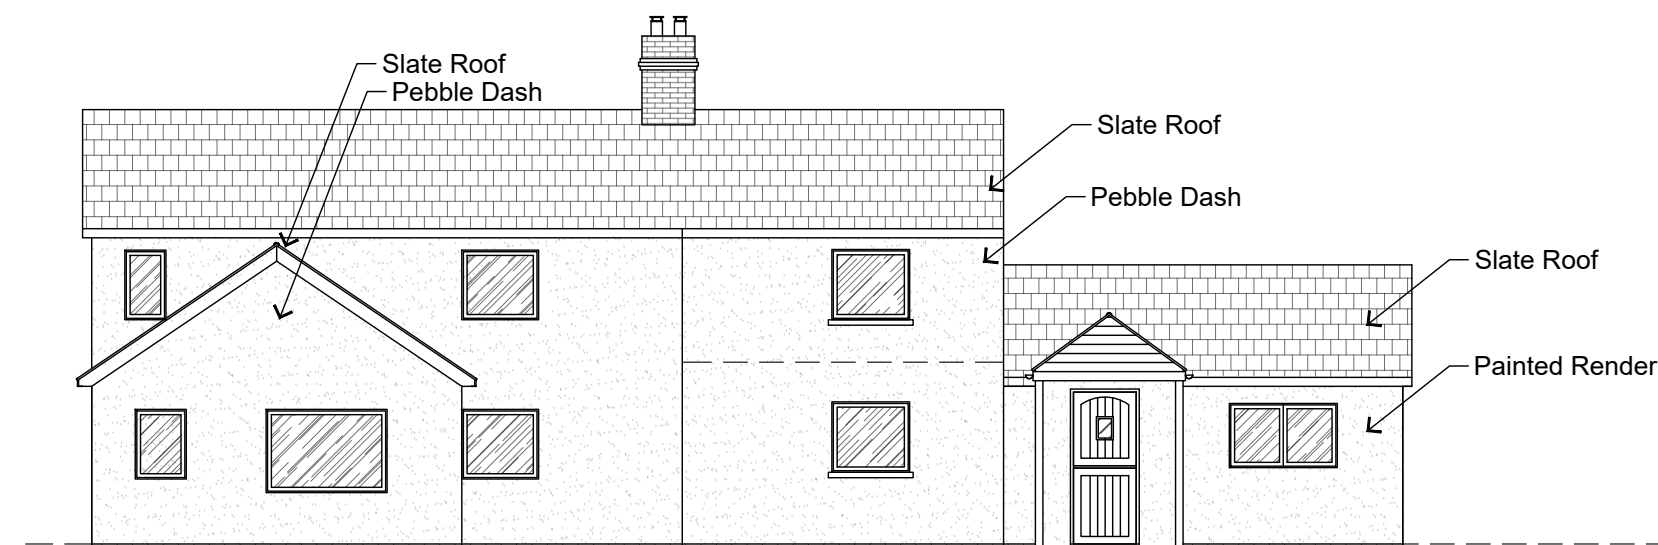


EAST ELEVATION

0 1m 2m
SCALE: 1:100



SOUTH ELEVATION

0 1m 2m
SCALE: 1:100

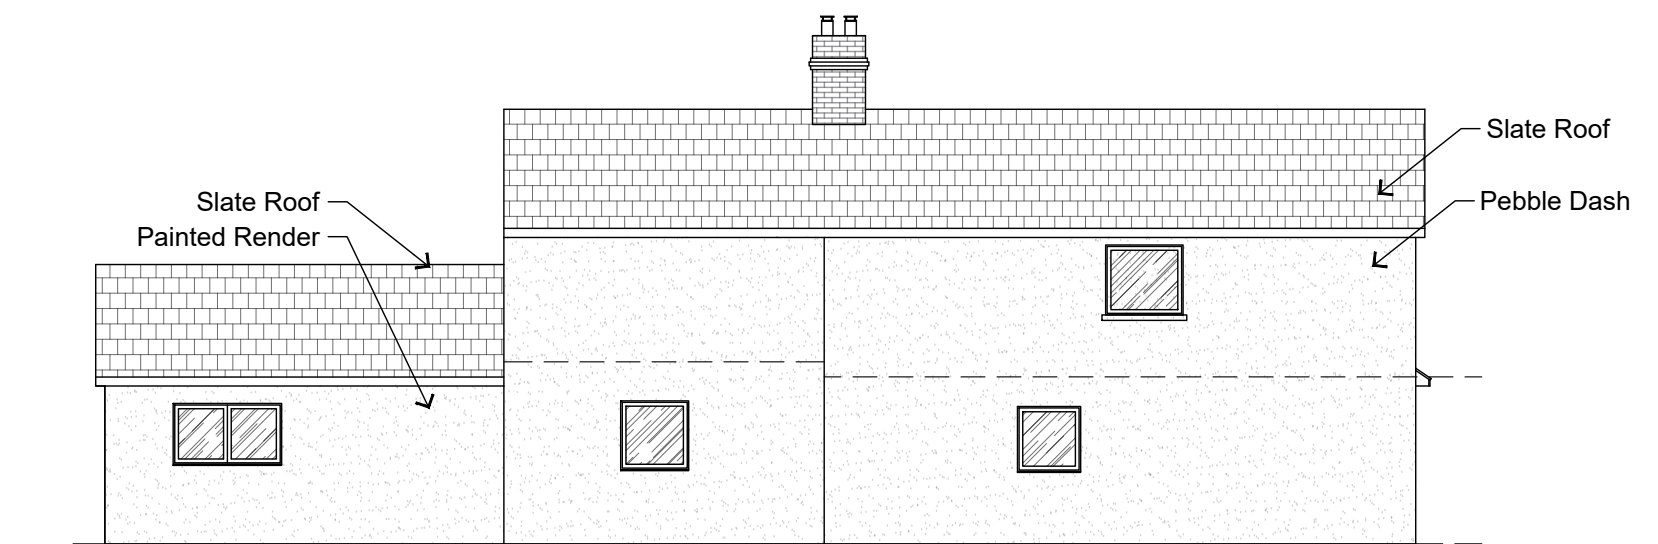

WEST ELEVATION

0 1m 2m
SCALE: 1:100



NORTH ELEVATION

0 1m 2m
SCALE: 1:100

Do not scale from this drawing except for planning purposes only. All measurements to be checked on site prior to the commencement of works.

ADDRESS: Noontrees, Beacon Hill, Hilmarion, Calne SN11 9HT
DRAWING TITLE: Proposed Elevations
DRAWING NO: 011 PL 05 D
SCALE: A3 @ 1:100
DRAWN BY: PF DATE: April 2026