



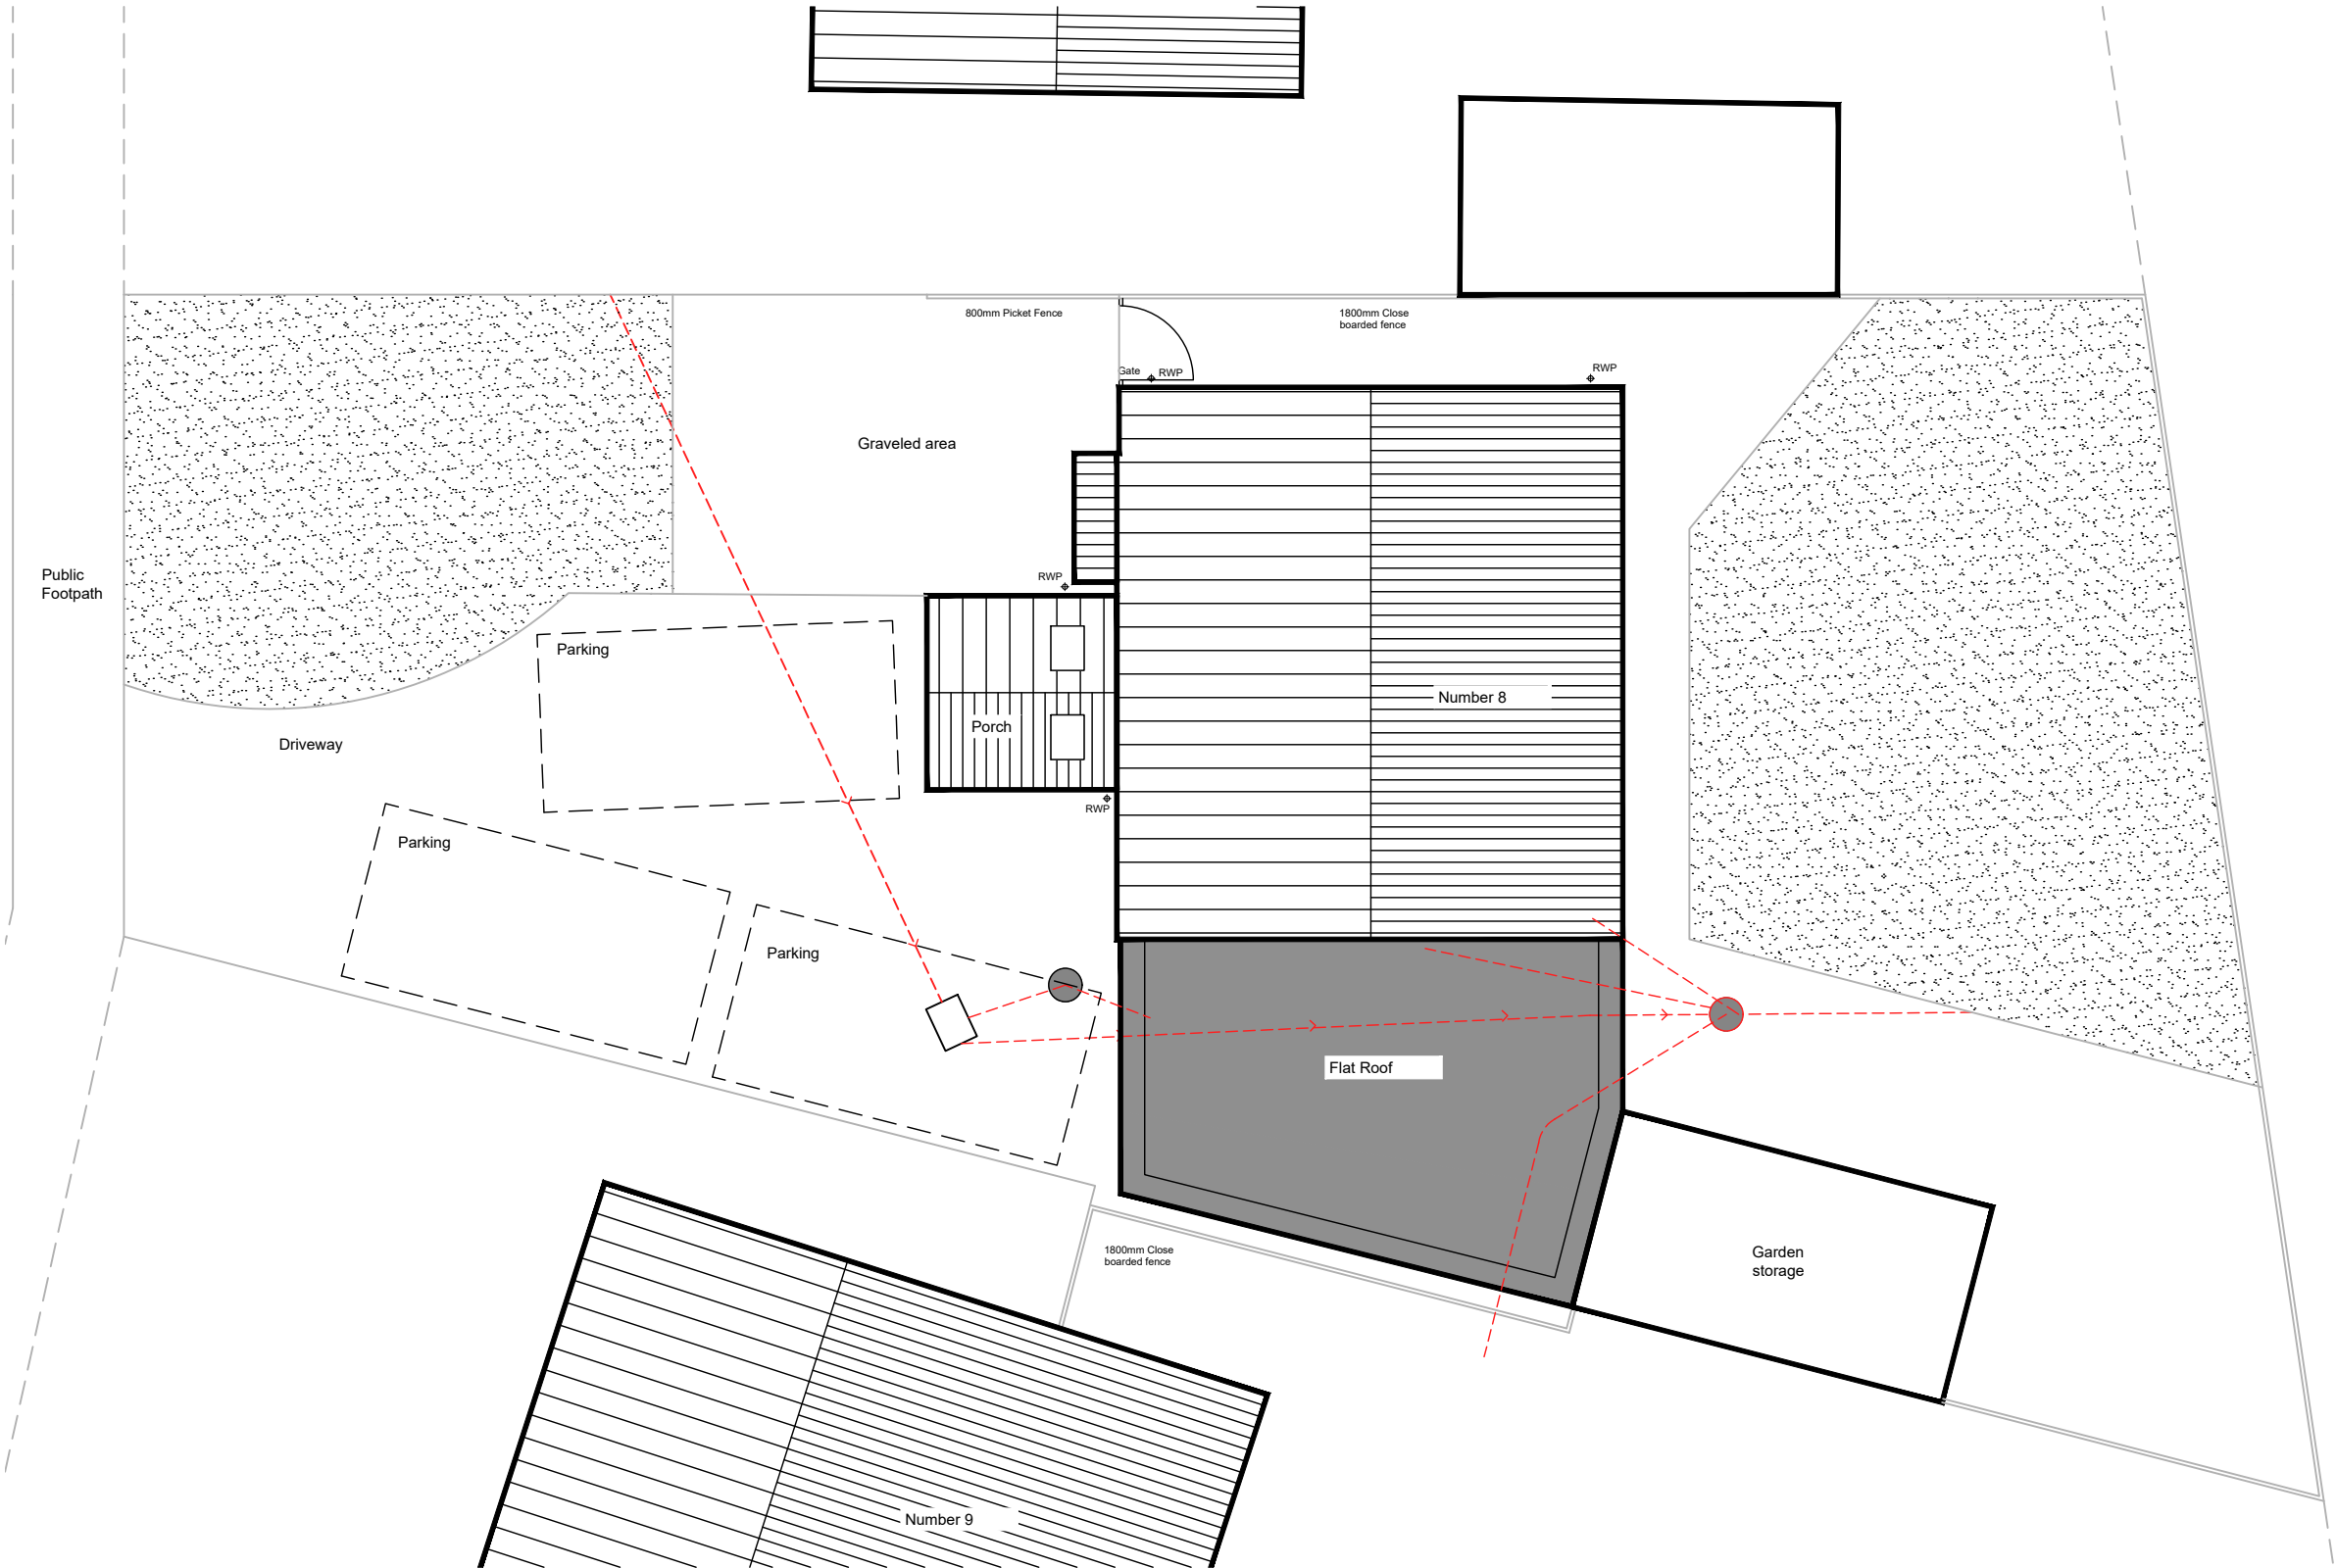

A	Parking added	22.04.26	LB
Rev.	Description.	Date.	Initial.

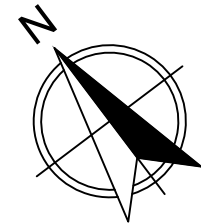

iharchitecture

Studio 11B, Greenway Farm, Bath Road, Wick, BS30 5RL

Client:	Mr & Mrs Surry
Project:	8 Villiers Close, Monkton Park, Chippenham, Wiltshire, SN15 3SQ
Drawing Title:	Proposed Site Plan

Scale:	1:100	Date:	Feb 26	Drawn:	MF	Checked:	LB
Drawing No:	26/001 / PL / 07				Revision:	A	

Existing Site Plan