


* This drawing is copyright of Open plan man design©.
All rights reserved. do not scale this drawing.
check all dimensions on site. this drawing is only to be
used on the site for which designed all materials
specified are subject to confirmation on site prior to
works commencing.

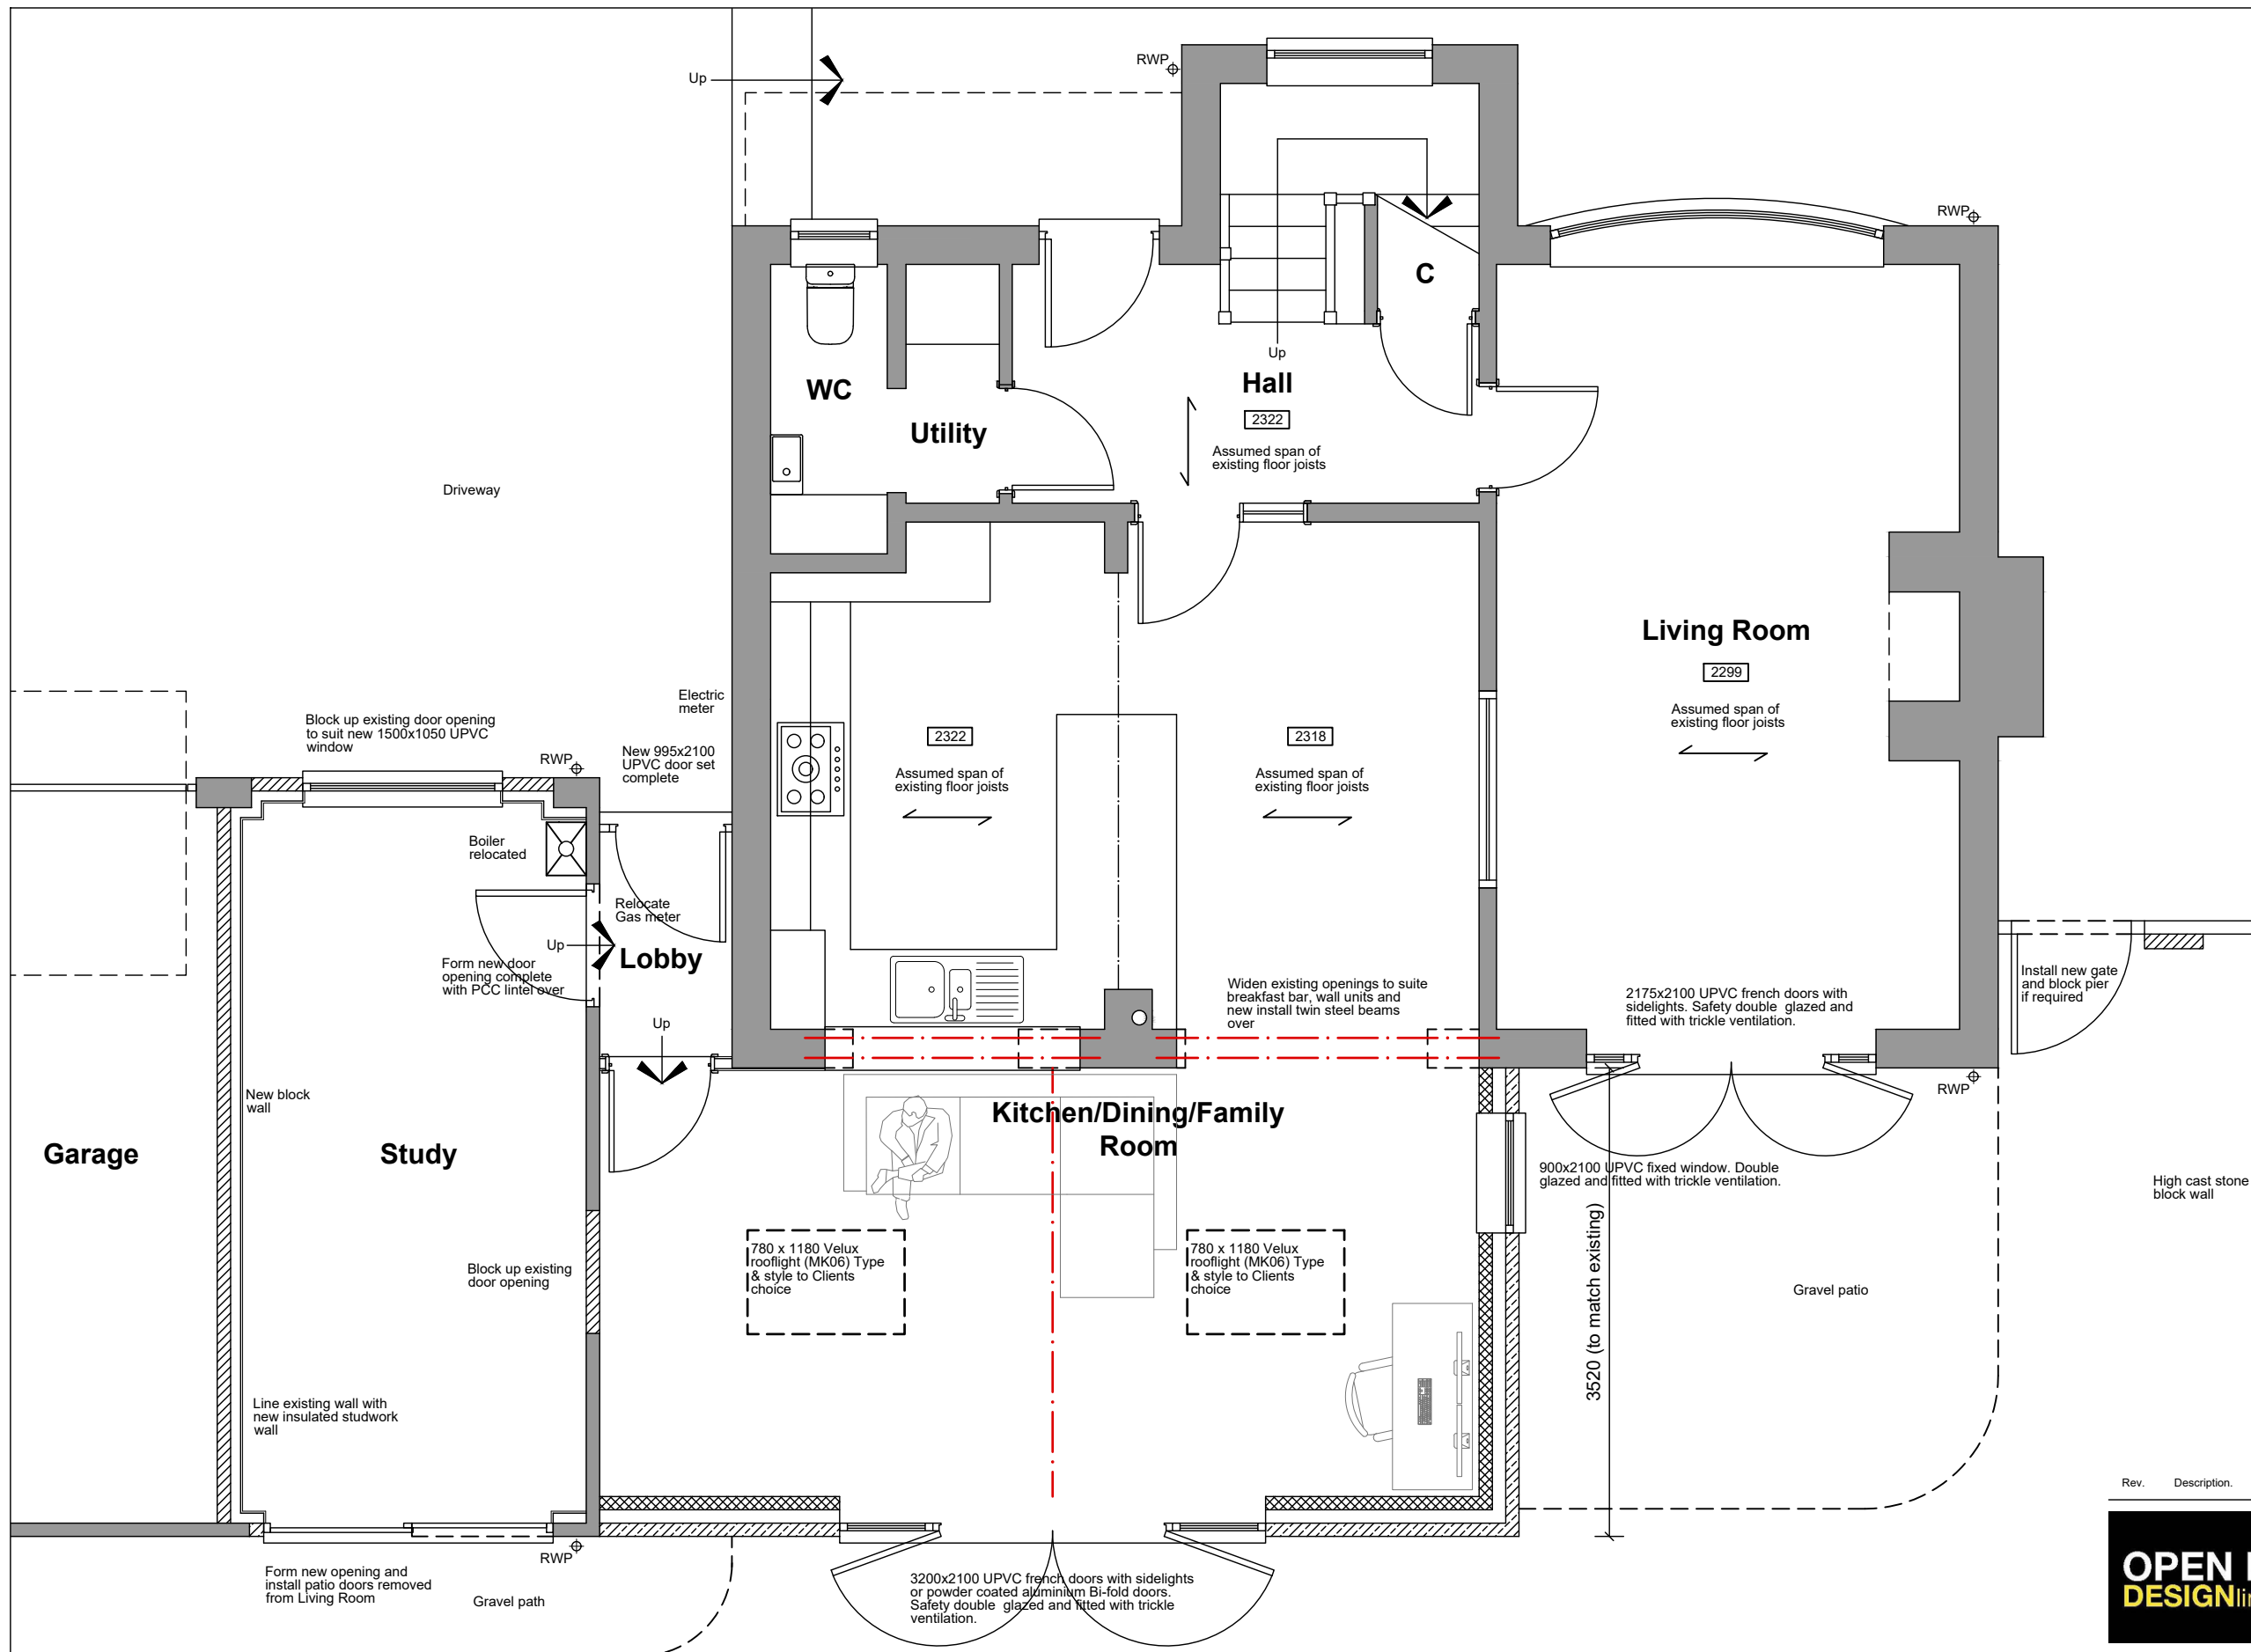

For Planning

Rev.	Description.	Date.	Initial.
------	--------------	-------	----------



18 Bewley Crescent
Lacock
Wiltshire
SN15 2PL

Info@opmdesign.co.uk

Client:	Mr & Mrs Balsdon		
Project:	Proposed Single Storey Rear Extension At 15 Bouverie Park, Stanton St Quinton, SN14 6EE		
Drawing Title:	Proposed Ground Floor Plan -		
Scale:	1:50@A3	Date:	Mar 26
		Drawn:	JLG
		Checked:	JH
Drawing No:	BBP/25/1100		Revision:

CHECK / CONFIRM
Contractor to check & confirm the following on site:



Existing Garage walls/foundations to be inspected by Building Control to ensure they can take additional extension roof load.

Ground Floor Plan

