




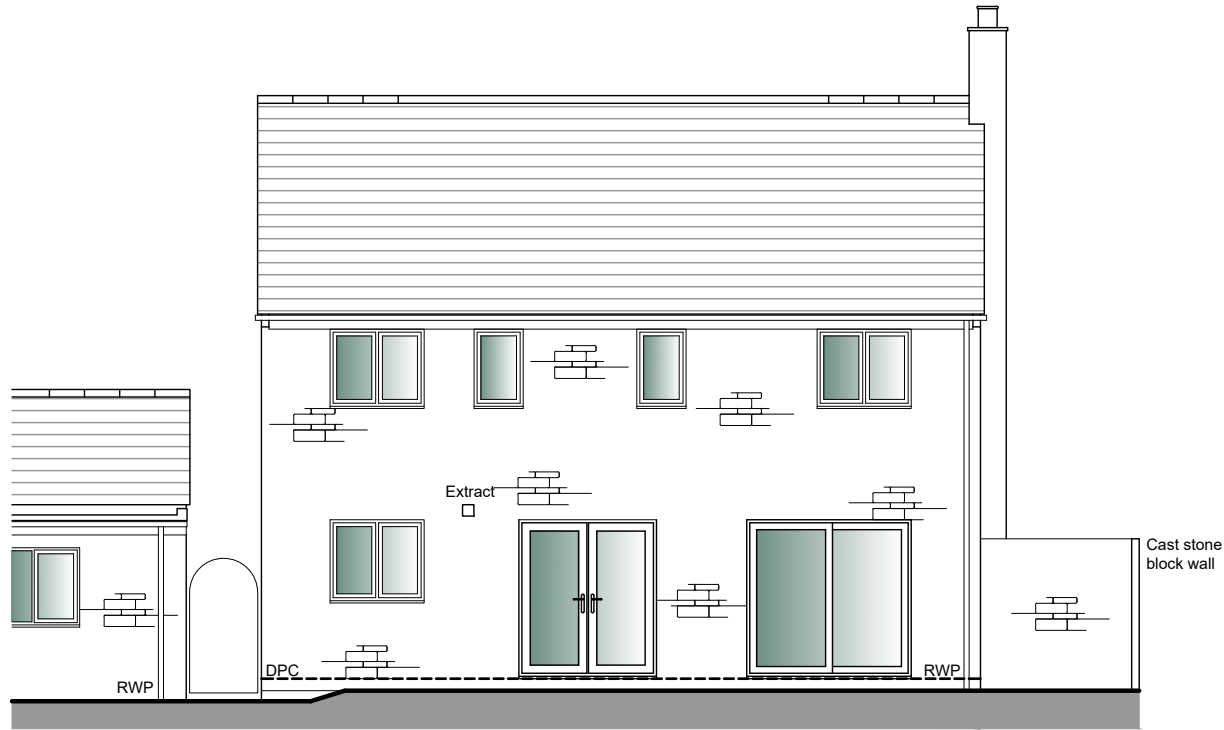


West Elevation

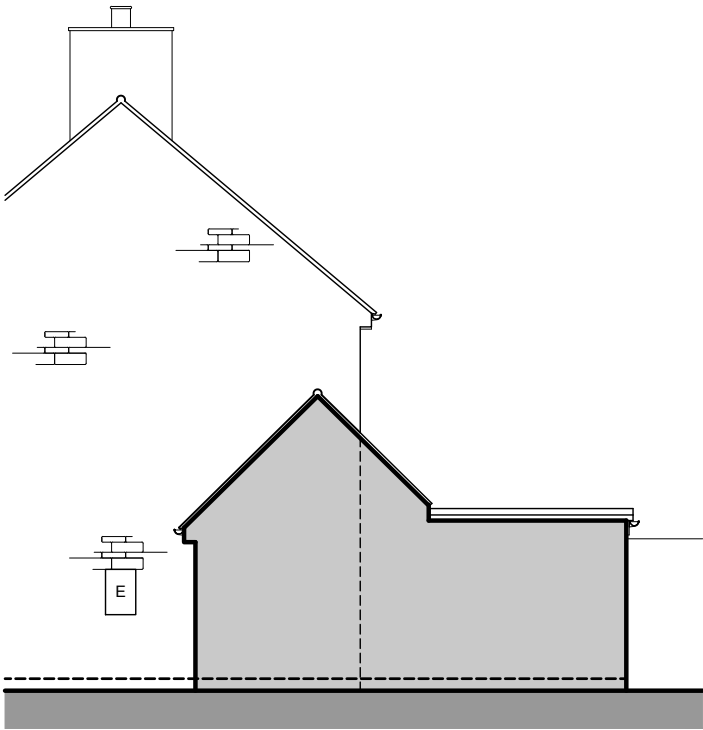

Part North Elevation

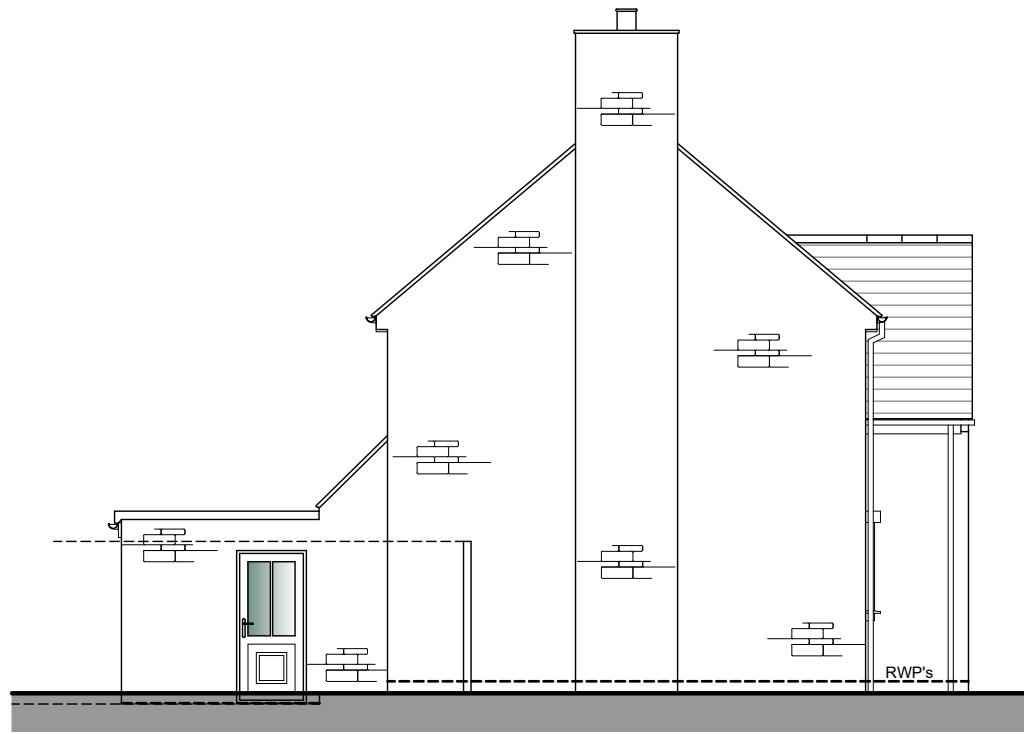

South Elevation

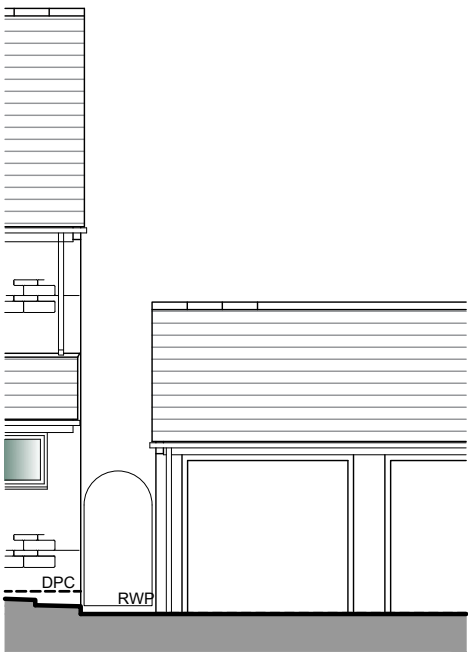


Part East Elevation

* This drawing is copyright of Open plan man design®. All rights reserved. do not scale this drawing. check all dimensions on site. this drawing is only to be used on the site for which designed all materials specified are subject to confirmation on site prior to works commencing.

Existing Materials

- Walls - Reconstituted stone blocks
- Roof - Interlocking concrete tiles and flat roof
- Windows/Doors - White/Grey UPVC. double glazed.
- Eaves/Rainwater goods - White UPVC fascia's and soffits with white uPVC gutters and downpipes

For Planning

 

Rev.	Description.	Date.	Initial.
OPEN PLAN MAN[®] DESIGNlimited 18 Bewley Crescent Lacock Wiltshire SN15 2PL Info@opmdesign.co.uk			
Client: Mr & Mrs Balsdon		Date: Mar 26	
Project: Proposed Single Storey Rear Extension At 15 Bouverie Park, Stanton St.Quinton, SN14 6EE		Drawn: JLG	
Drawing Title: Existing Elevations		Checked: JH	
Scale: 1:100@A3		Revision:	
Drawing No: BBP/25/200			