


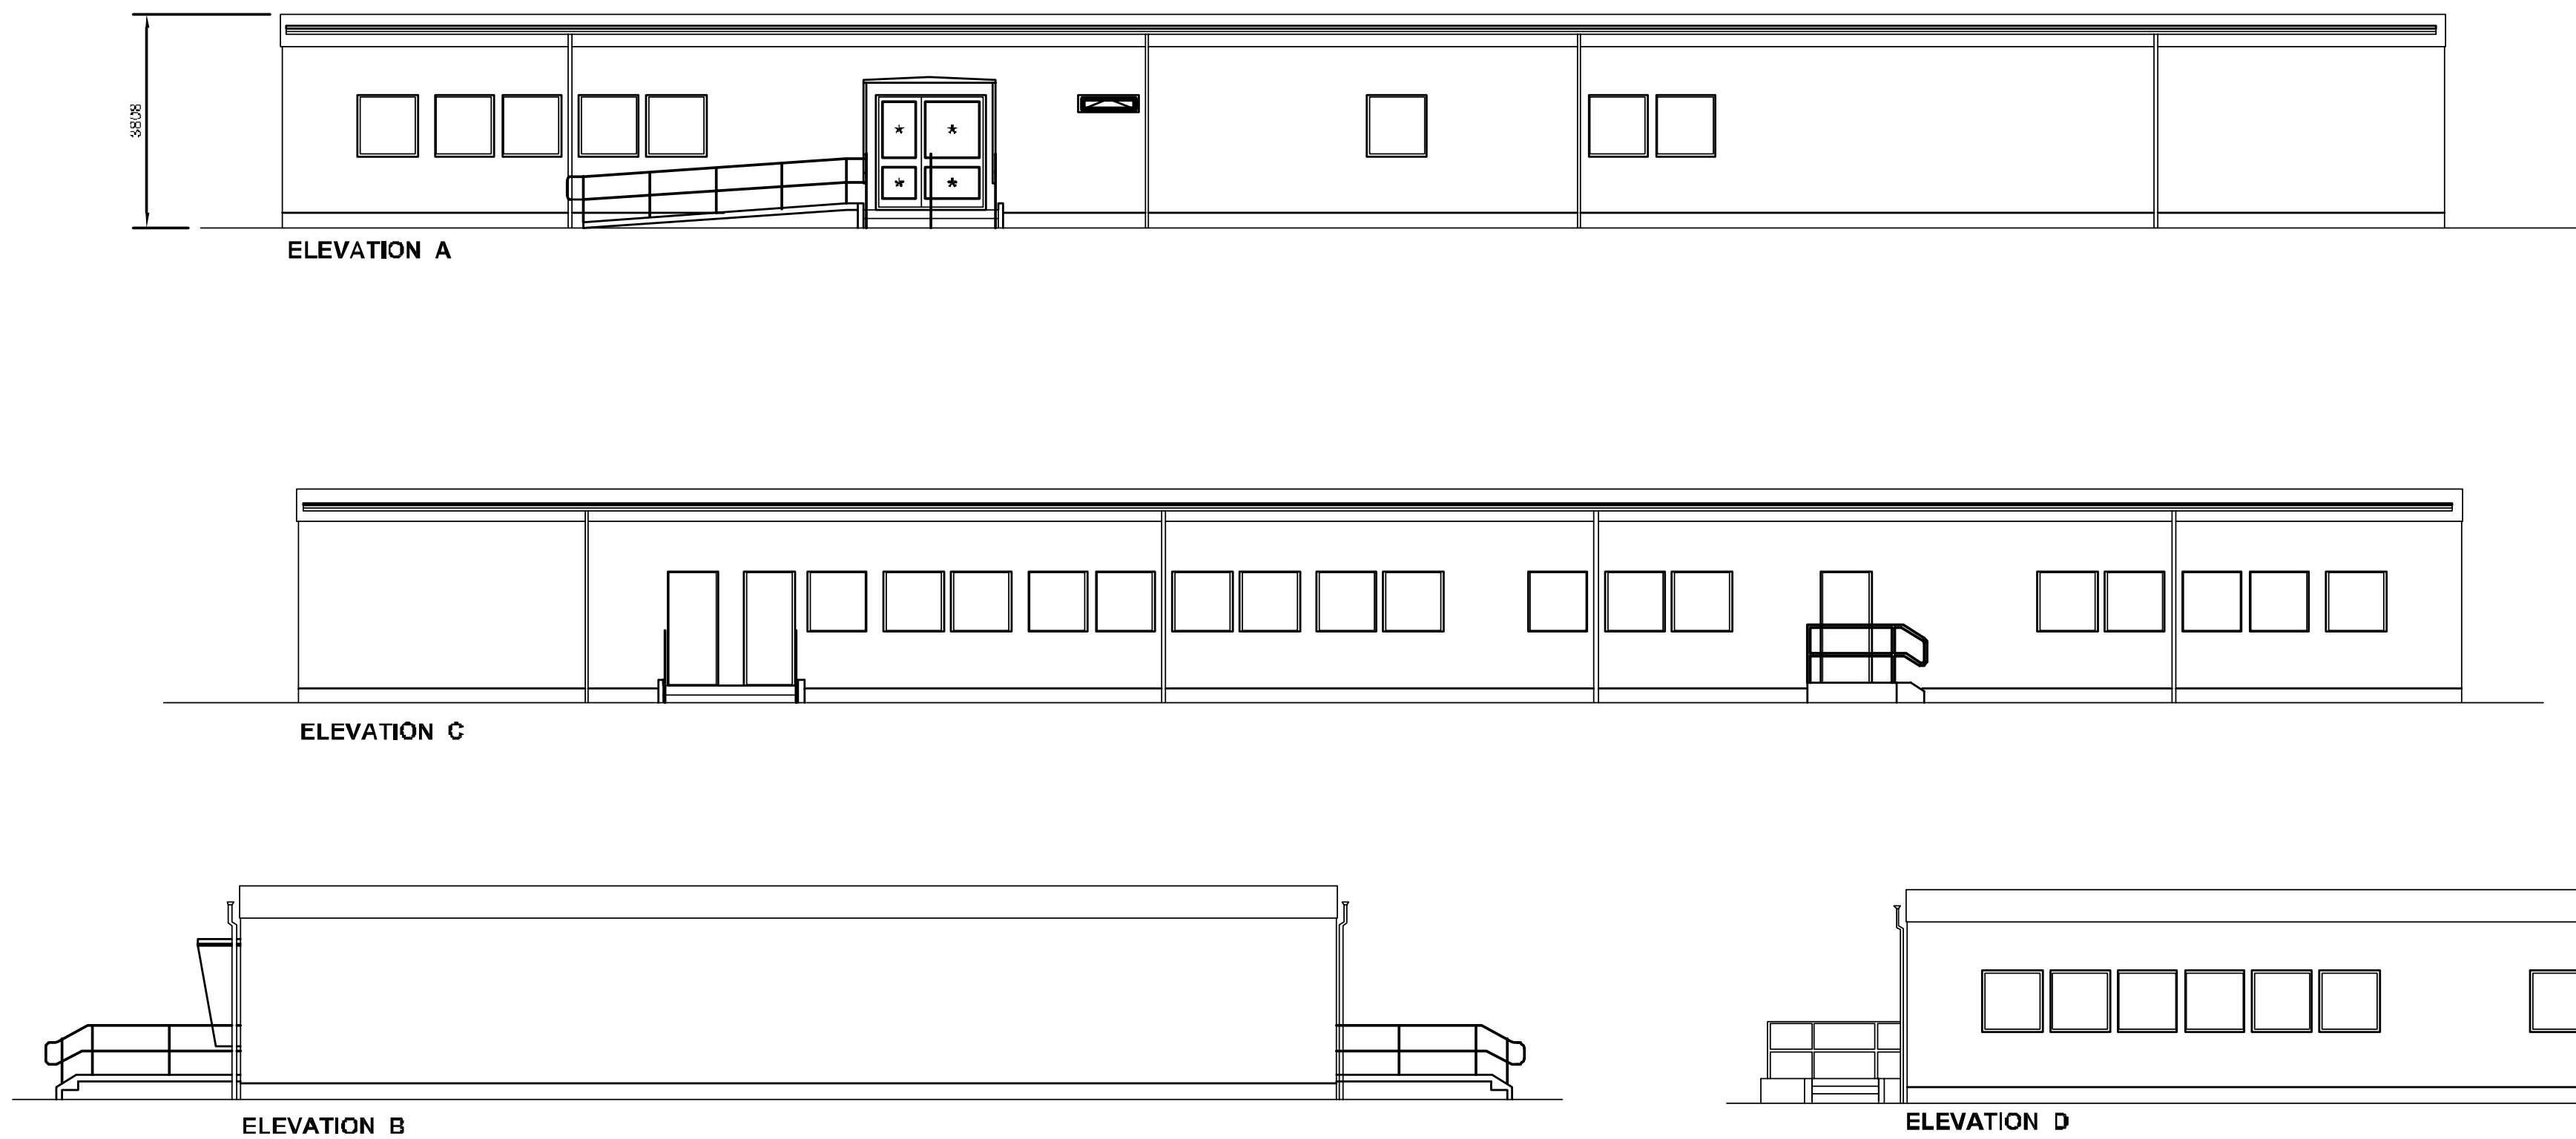

EXTERNAL FINISH TO BUILDING:	
CLADDING AND COVERBOARDS	- GRP NATURAL STONE AGGREGATE FINISH, COLOUR - SIENNA.
ROOF FASCIAS	- GRP NATURAL STONE AGGREGATE FINISH, COLOUR-ROSSO
WINDOWS	- ALUMINIUM FRAMES - POWDER COATED BROWN
DOORS	- ALUMINIUM POWDER COATED (ZONE A,B) & STEEL IN (ZONE C)
GUTTERS AND DOWNPIPES	- UPVC - BROWN.
PERIMETER SKIRT	- GRP NATURAL STONE AGGREGATE FINISH, COLOUR - ROSSO

ROOF ZONE	0.500
FFL TO ROOF BEAM	3.000
TOP OF PIERS TO FFL	0.163
GROUND LEVEL TO TOP OF PIERS	0.150
FFL TO SUSPENDED CEILING	2.850
FLOOR LOADING	5.00 KN/M²
GRP PERIMETER SKIRT TO ENCLOSE FOUNDATIONS	

NOTES:

CONTAINMENT OF ELECTRICAL SERVICES TO BE BY DADO-RAIL TO WALL MOUNTED SOCKETS, COPPER & FIBRE TO BE SEPERATED THROUGHOUT.

ELECTRICAL TO NEAR ROOMS TO HAVE IN-LINE FILTERS (POST MCB/ SWITCH-BOARD TERMINATION). POWER FILTERS ALSO REQUIRED TO ALL T.S. POWER SOCKETS.

4 x RJ45 SOCKETS PER DESK

DIMMER SWITCH TO BRIEFING ROOM.

AIR INTAKES OVER 100MM WILL REQUIRE SECURITY GRILLS

SKIRT TO BE FITTED WITH SECURITY SCREWS

DO NOT SCALE. IF IN DOUBT - ASK !!

THIS DRAWING ALONE IS NOT SUFFICIENT FOR PLANNING APPLICATION PURPOSES, EXCEPT WHERE SHOWN NO ALTERATIONS HAVE BEEN MADE TO THE STANDARD CONSTRUCTION FOR THE PURPOSES OF FIRE RESISTANCE. THE BUILDING STRUCTURE IS DESIGNED IN ACCORDANCE WITH BS3589 PART 1, 1975.

INSULATION TO WALLS, FLOORS AND ROOFS COMPLIES WITH HEAT LOSS REQUIREMENTS OF APPROVED DOCUMENT L OF CURRENT BUILDING REGULATIONS, (1st April 2008)

GROUNDWORKS:

FOUNDATIONS	CLIENT
DRAINAGE	CLIENT
ACCESS	CLIENT
INCOMING SERVICES	CLIENT
EXTERNAL WORKS	CLIENT

SHOWN THUS  TO BE 70mm GALVANISED METAL STUDS AT 600 CENTRES WITH ONE LAYER OF 12.5mm WALLBOARD, 19mm PLY AND EXPANDED METAL LATHING EACH SIDE AND STANDARD COVERSTRIPS FITTED. CAVITIES FILLED WITH 60mm MINERAL WOOL QUILT WITH ACOUSTIC SEAL ALL ROUND TO GIVE 50dB RATING.

OVERALL THICKNESS:- 143mm FULL HEIGHT TO ROOF DECKING.

SHOWN THUS — RRC — RRC — INDICATES JOINTS FILLED TO GIVE HALF HOUR FIRE RATING, FULL HEIGHT TO ROOF DECKING.

DOORS:
REFER TO: DOOR SCHEDULE:

WINDOWS:
ALUMINUM POWDER COATED FRAMES DOUBLE GLAZED THERMALLY BROKEN
SEALED UNITS WITH 50MB BLAST PROTECTION. ALL OPENING WINDOWS
FITTED WITH 13365 mm" OVERGLASS TRICKLE VENTILATORS, LOCKABLE
FASTENERS, RESTRICTOR STAYS.
[B]INDS: VERTICAL

SUSPENDED CEILING:
Laid in grid with fissured tiles - 600 x 600

FIRE BARRIERS: (SITE FITTED)
CEILING / ROOF ZONE AT 20 Metres x 20 Metres MAXIMUM CENTRES.

FLOOR FINISH
TOILETS AND WET AREAS :- STANDARD NON-SLIP VINYL
SERVICES AREAS :- STANDARD VINYL
ALL OTHER AREAS :- STANDARD CARPET TILES
ENTRANCE DOORS :- BARRIER MATTING

INTERNAL FINISH.
ALL WALLS VINYL EMULSION.

THREE COURSE CERAMIC TILED SPLASHBACK TO ALL SINK UNITS AND WORKTOPS.

1 2 1

THE PUMPING SYSTEM TO BE DESIGNED IN ACCORDANCE WITH SSN 12056-2:2000, GRAVITY DRAINAGE SYSTEMS INSIDE BUILDINGS, SANITARY PIPEWORK, LAYOUT AND CALCULATION.

ROOF ZONE	0.500
FFL TO ROOF BEAM	3.000
TOP OF PIERS TO FFL	0.163
GROUND LEVEL TO TOP OF PIERS	0.150
FFL TO SUSPENDED CEILING	2.850
FLOOR LOADING	5.00 kN/M²
GRP PERIMETER SKIRT TO ENCLOSE FOUNDATIONS	

1: 100 @ A1, 1: 200 @ A3

10.08 m

metres 0 10

C	18/12/06	SRT	AMENDED TO MEETING 14.12.06		
B	27/11/06	BTM	ENTRANCE RAMP MIRRORED		
A	17/11/06	GB	Notes removed, Dimensions removed/added		
rev	date	by	rev		checked

ASPIRE DEFENCE

OFFICE ACCOMMODATION

WILTSHIRE

Drawing Title

FLOOR PLAN AND ELEVATIONS.

RESTRICTED



Scale 1:200 Date 18/12/06

Drawn by CAD/GTM/SRH Checked by

Enquiry No. 70000 Check Date

Contract No: CAD File No: 78500-1_C

Drawing No: 76500.03/1 Rev.C

DOOR SCHEDULE		LEGEND:
LLT	LOW LEVEL THRESHOLD	T24 WIND BRACED WALL PANELS
SCD	SOLID CORE DOOR	VEP WIND BRACED PARTITIONING
DC	DOOR CLOSER	RVP RAIN WATER PIPES
ML	MORTICE LOCK	FF FULL FRAME (HALF GLAZED PARTITIONING)
ML	MORTICE LEVER LATCH	SH SLIDING HATCH
CMS	CYLINDER MORTICE SASH LOCK WITH TUBULAR TURN	RS ROLLER SHUTTER (HALF HOUR FIRE RESISTANT)
PP	PUSH PLATE	WT WORKTOPS
PH	PULL HANDLE	ECU BABY CHANGE UNIT
KP	KICK PLATE	RB ROLLER BLIND
H	INDICATOR BOLT	
HO	HOLD OPEN DEVICE	★ TOUGHENED SAFETY GLASS TO A.D.'N' OF CURRENT BUILDING REGULATIONS.
EE	EMERGENCY EXIT SIGN AND PUSH BAR TO OPEN SIGN (BS6496)	GWP GEORGIAN WIRED PLATE GLASS 3RD LAYER - SECONDARY GLAZING
PL	PANIC LATCH/BOLT	
EE	TO EMERGENCY EXIT SIGN (BS6496)	GV MECHANICAL VENTILATION TO THIS AREA
GA	ANNEALED GLASS APERTURES 750 x 150 AND 450 x 150 IN ACCORDANCE WITH A.D.'N' OF CURRENT BUILDING REGULATIONS.	AC AIR CONDITIONING TO THIS AREA
GWPA	GWAP GLAZED APERTURES 760 x 150 AND 450 x 160 IN ACCORDANCE WITH A.D.'N' OF CURRENT BUILDING REGULATIONS.	
SB	SHOOT BOLTS	
FS30	HALF HOUR FIRECHECK DOOR WITH INTUMESCENT STRIPS.	♿ DISABLED TOILET FACILITY IN COMPLIANCE WITH A.D.'N' OF CURRENT BUILDING REGULATIONS.
FS30S	HALF HOUR FIRECHECK DOOR WITH INTUMESCENT STRIPS AND SMOKE SEALS	
ACD	ACOUSTIC DOOR SET - SOLID CORE DOOR WITH ACOUSTIC SEALS.	
BC	BALL CATCH	
PR	PULL RAIL	