


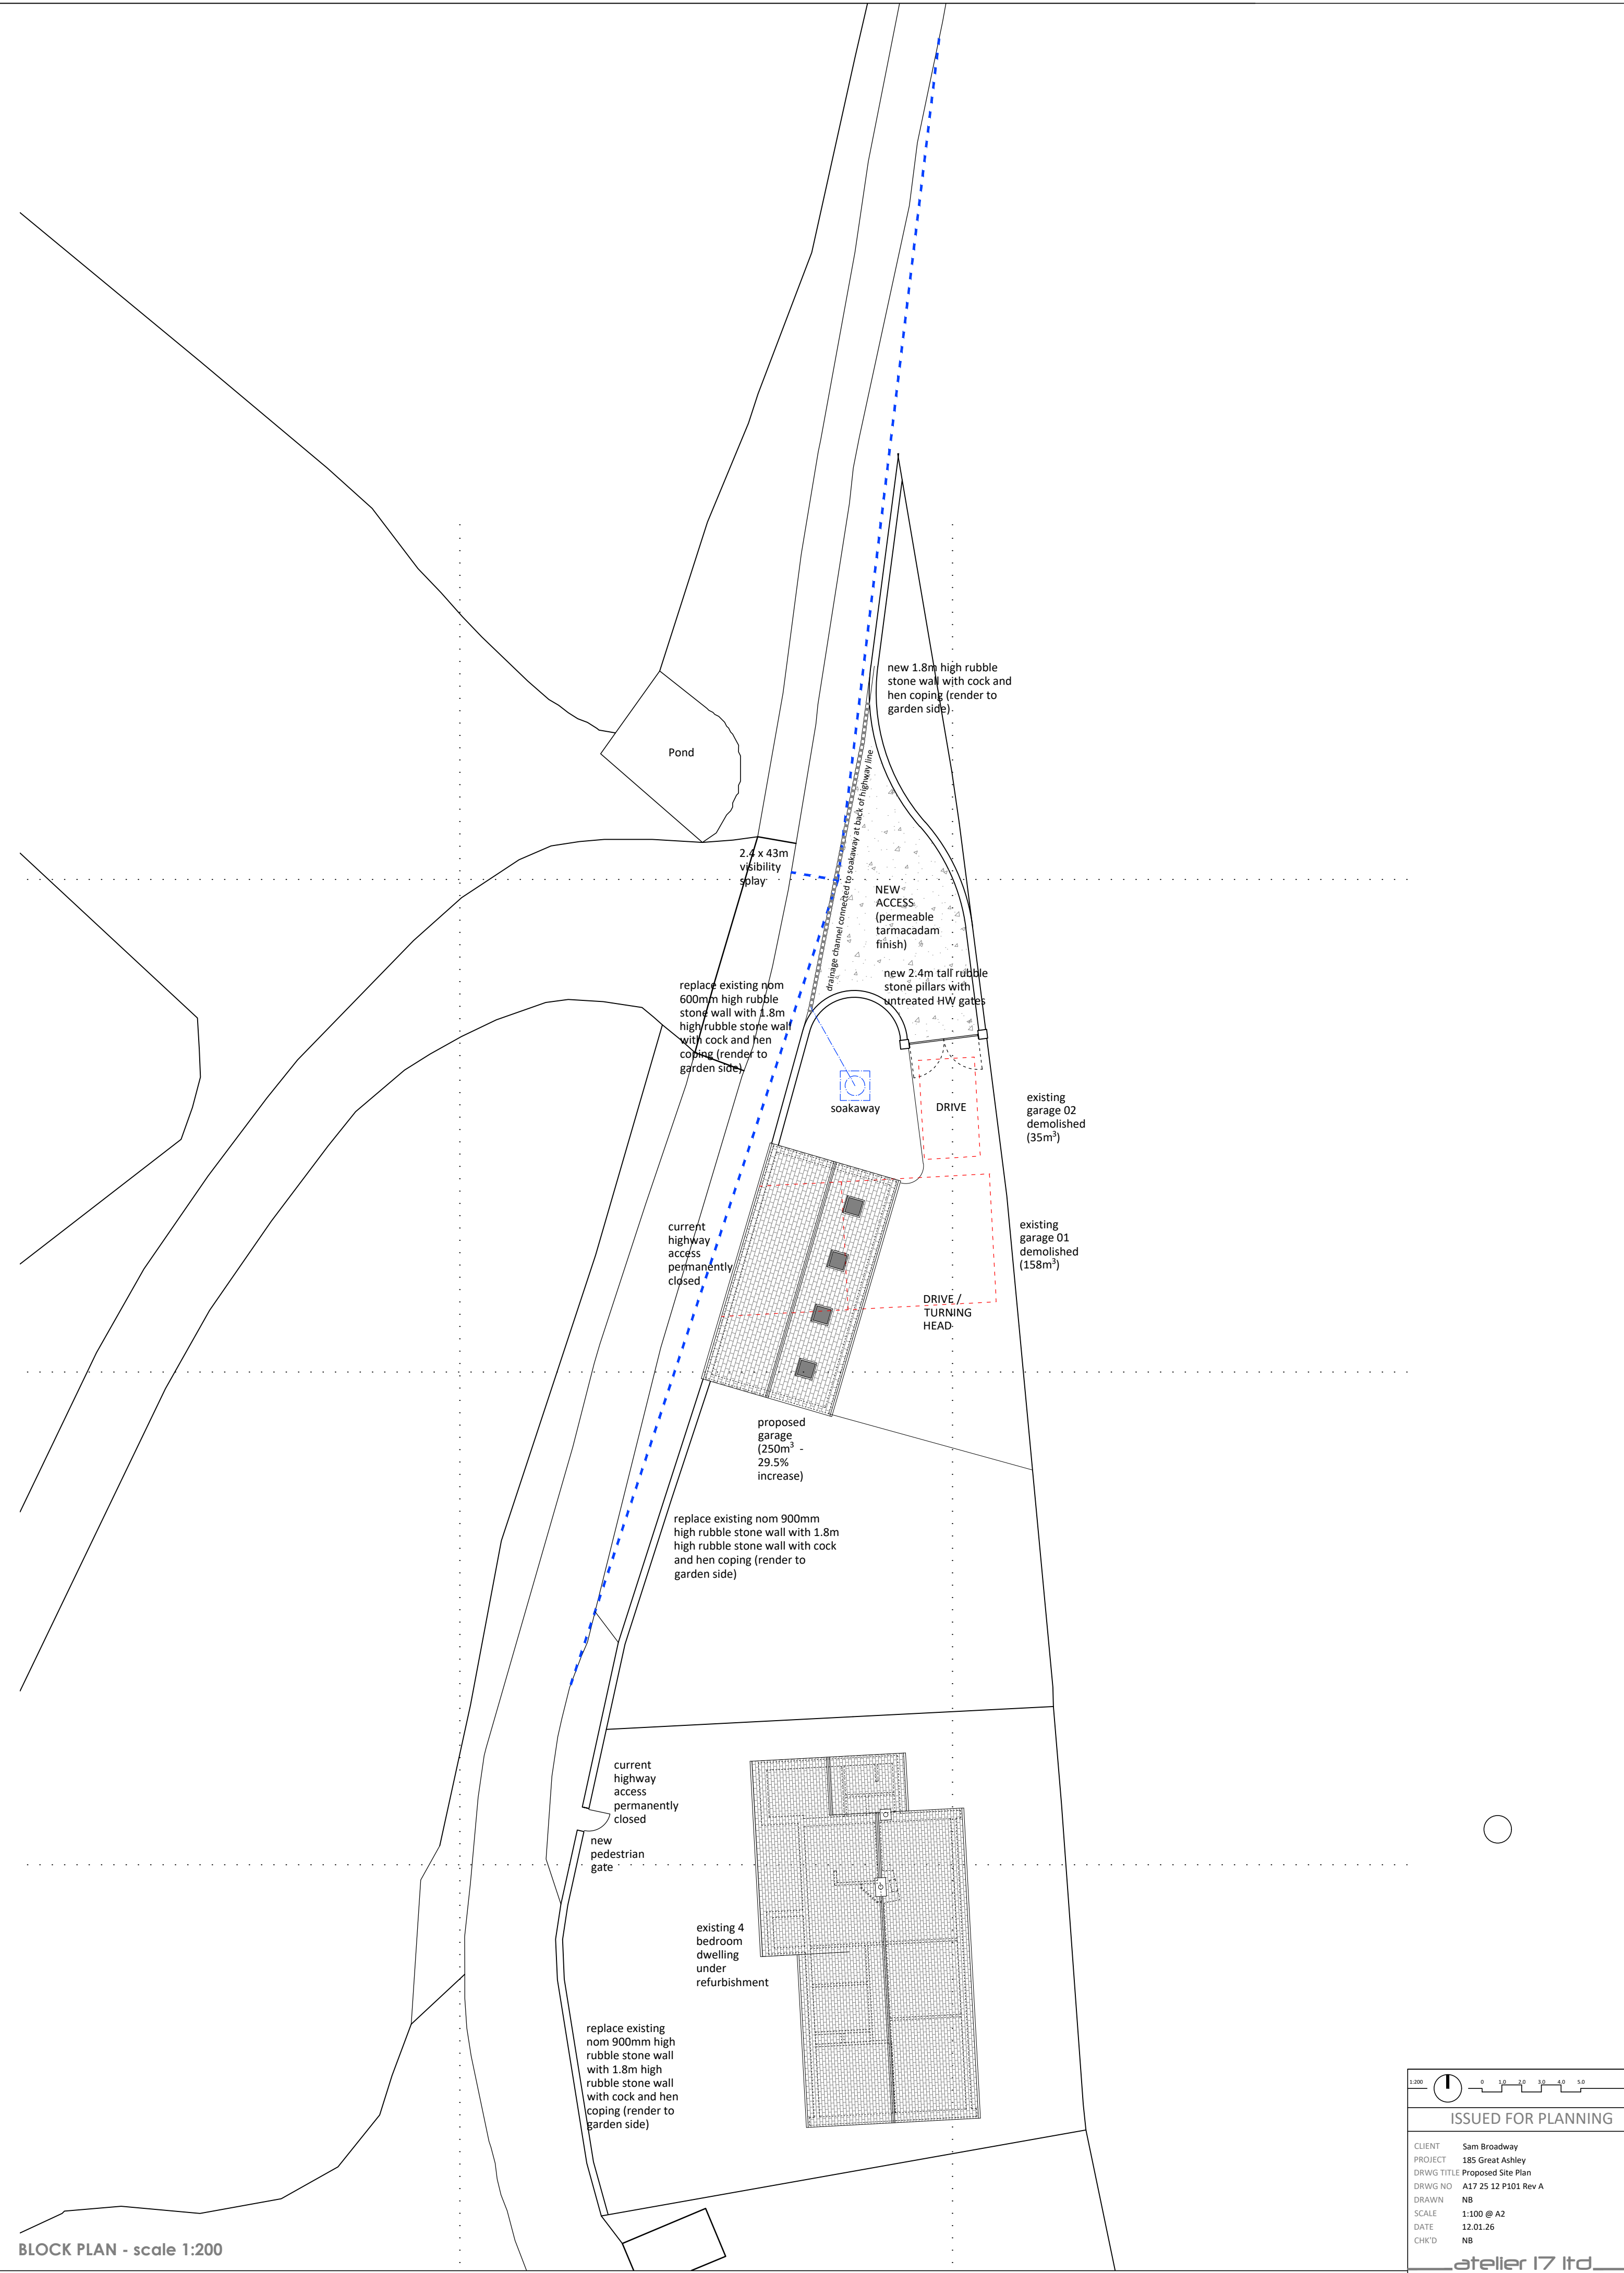

BLOCK PLAN - scale 1:200

Proposed Drawings - 185 Great Ashley

1:200

0

1.0

2.0

3.0

4.0

5.0

ISSUED FOR PLANNING

CLIENT	Sam Broadway
PROJECT	185 Great Ashley
DRWG TITLE	Proposed Site Plan
DRWG NO	A17 25 12 P101 Rev A
DRAWN	NB
SCALE	1:100 @ A2
DATE	12.01.26
CHK'D	NB

atelier 17 ltd

© Atelier 17 Ltd, 28 Southleigh, Bradford On Avon, BA15 2EQ
E: Nigel.A.W.Bedford@gmail.com VV: www.atelier17.co.uk T: 07841679591
This drawing is copyright. Only figured dimensions to be used.
Contractors to check all dimensions before proceeding. DO NOT SCALE