


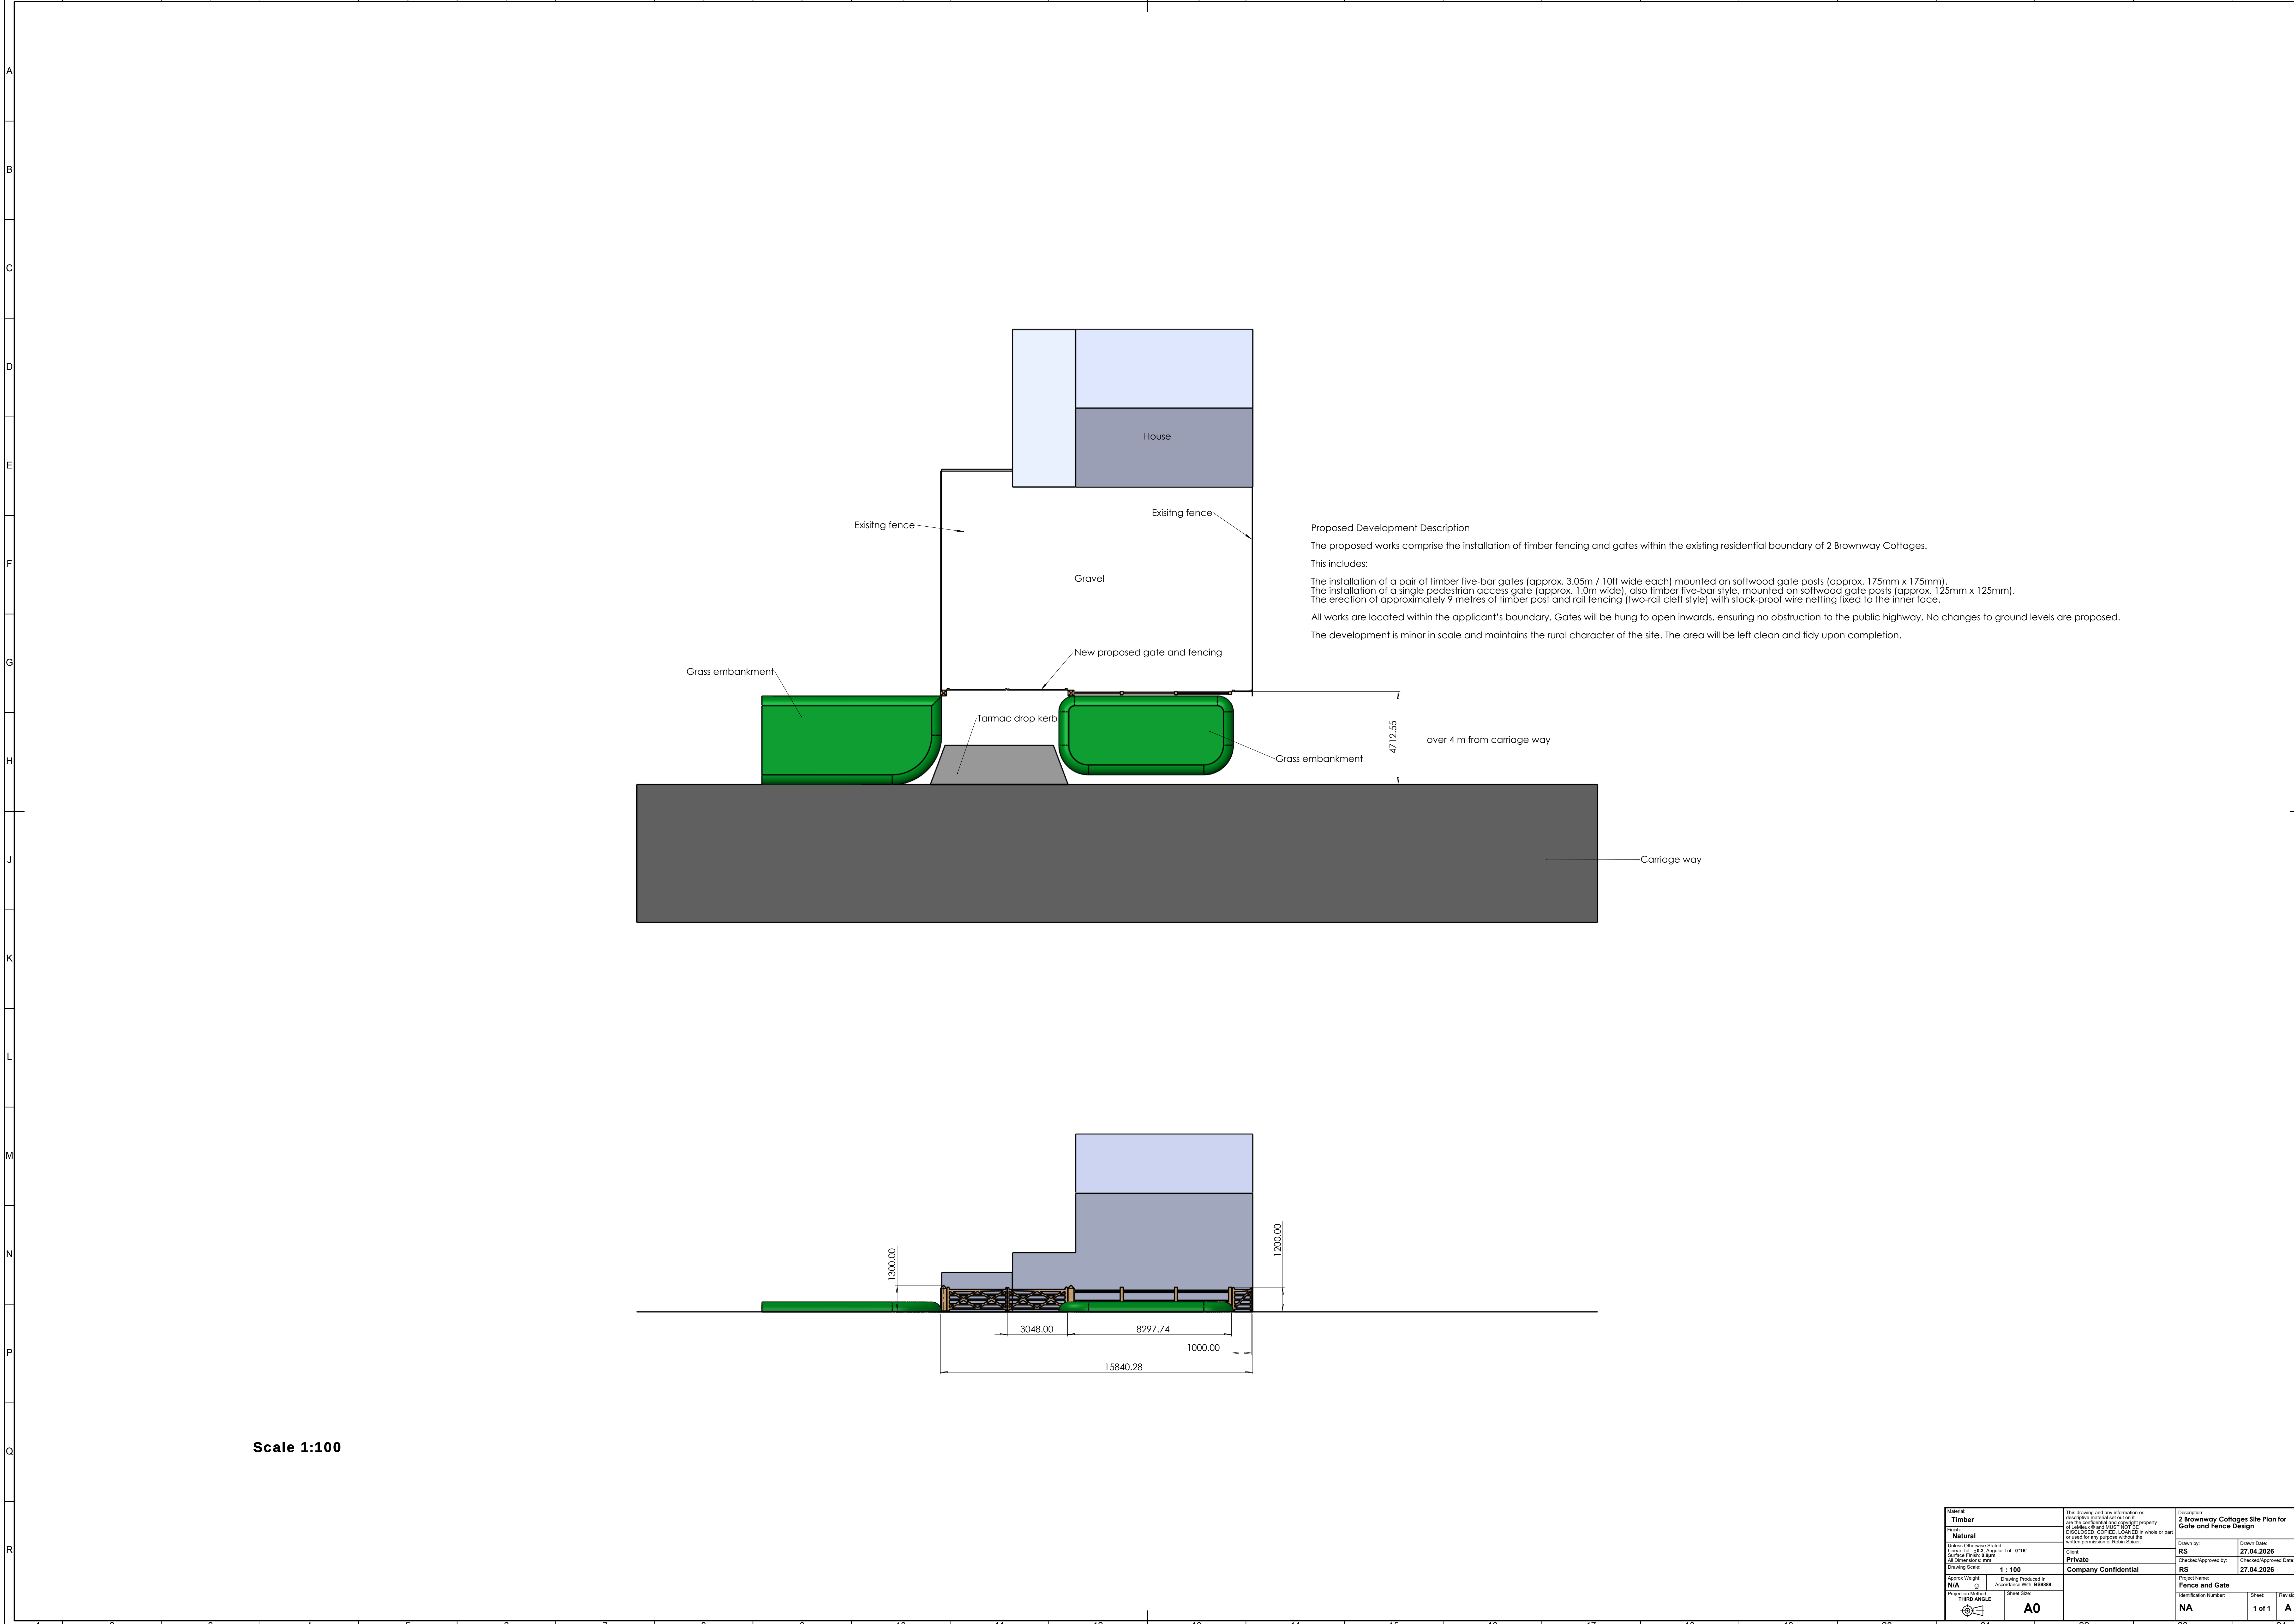

Material: Timber		This drawing and any information or descriptive material set out on it, or any contents and supporting property or other documents, are the property of the client and shall remain confidential and not be disclosed, copied, loaned in whole or part or used for any purpose without the written permission of Robin Spicer.		Description: 2 Brownway Cottages Site Plan for Gate and Fence Design	
Finish: Natural	Unless Otherwise Stated: Liner T&C - 602 Angles Tol: 6°15'	Client: Private	Drawn by: RS	Drawn Date: 27.04.2026	
Aspire Weight: N/A	Drawing Produced to: Accordance With: BS5488	Company Confidential	Checked/Approved by: RS	Checked/Approved Date: 27.04.2026	
Production Method: THIRD ANGLE	Sheet Size: A0	Project Name: Fence and Gate		Identification Number: NA	Sheet: 1 of 1
				Revision: A	