




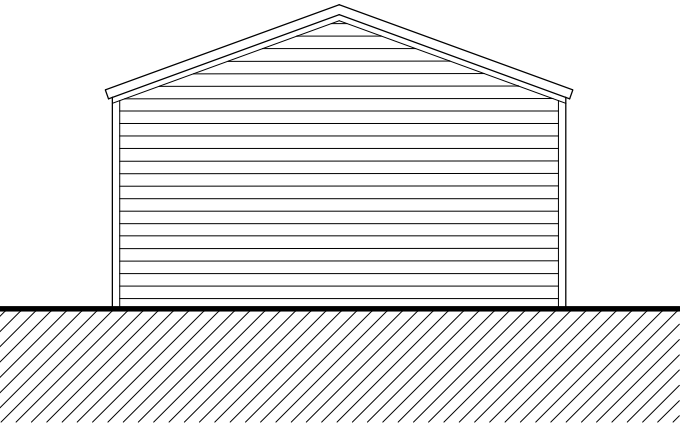

South West Elevation

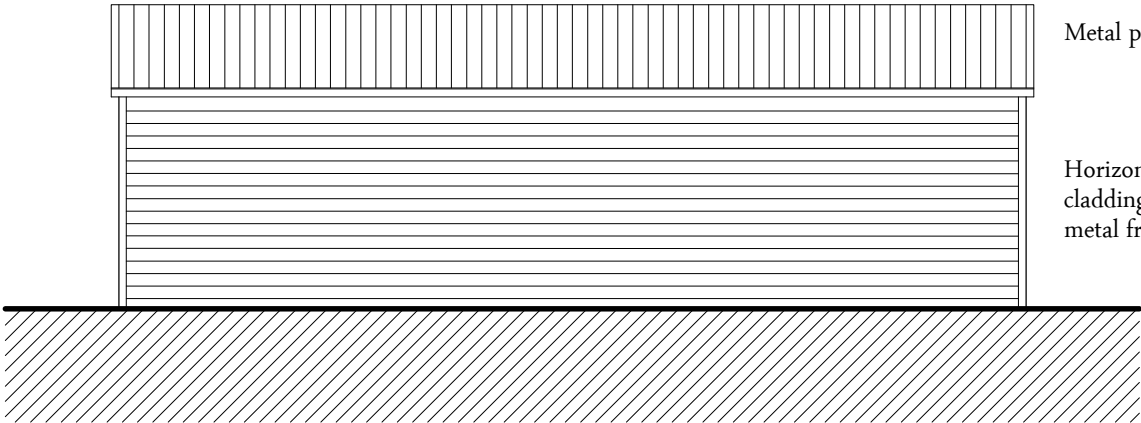

North West Elevation

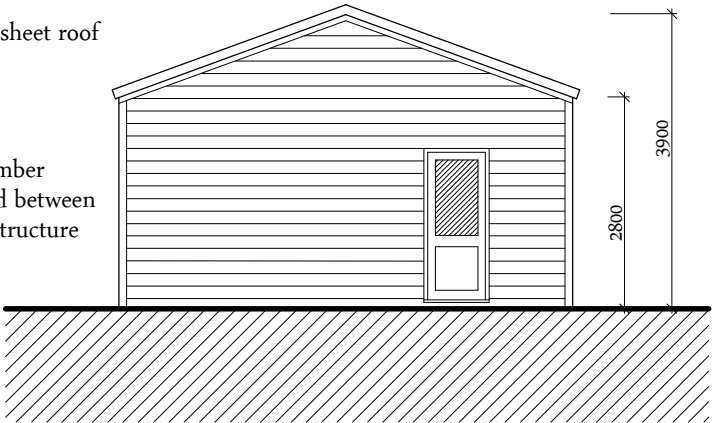


North East Elevation

Metal profile sheet roof

Horizontal timber
cladding fitted between
metal frame structure

2800
3900

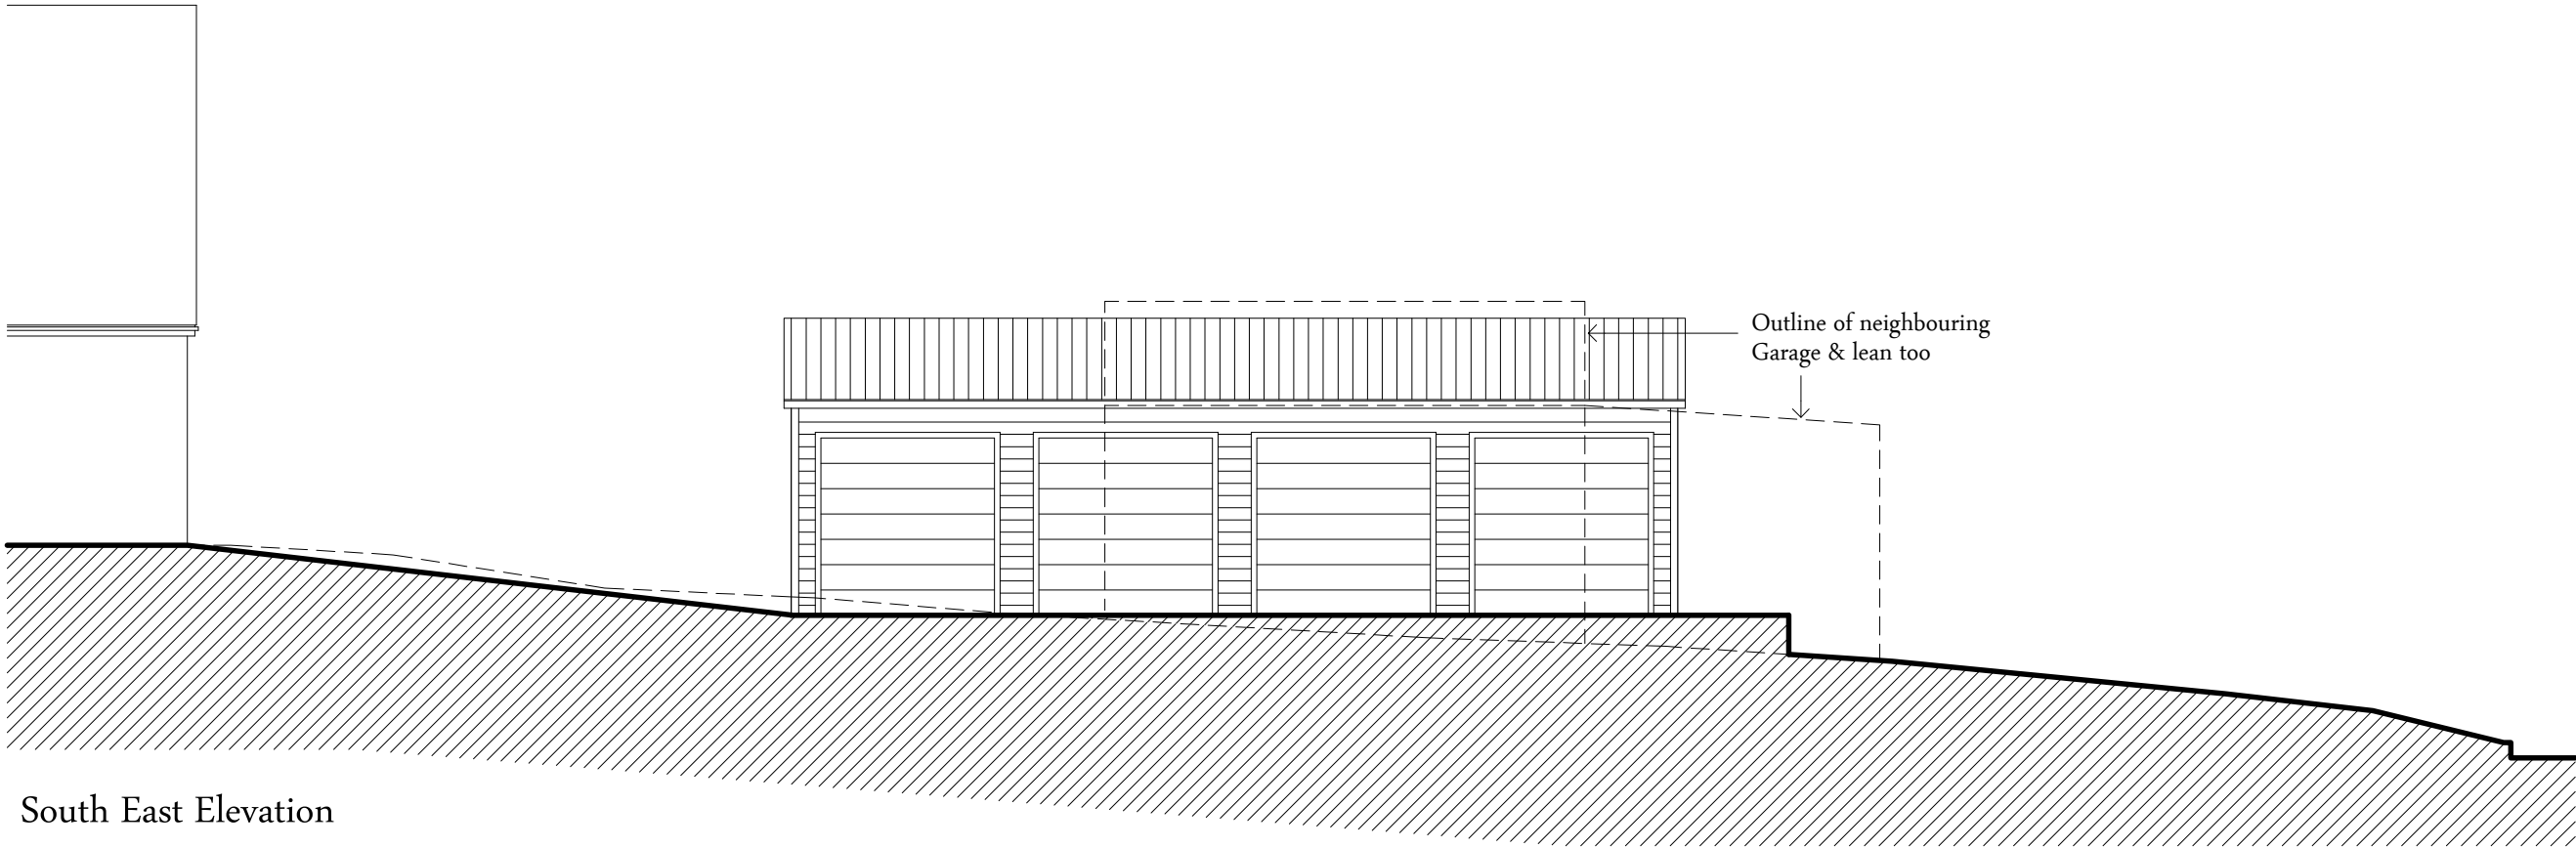

South East Elevation

Outline of neighbouring
Garage & lean too

NOTES:

1. This drawing is copyright of Larkham Design Ltd and must not be used without their permission.

2. This drawing has been produced to support a planning application and should not be used for any other purpose

Metres

0

1

2

3

4

5

Scale Bar (1:100 at A3)

Rev	Amendment	Date
	Planning Application Issue	

LARKHAM DESIGN LTD

ARCHITECTURAL SERVICES

Field View Barn, Longhedge, Salisbury, Wilts. SP4 6RS

Tel: 01722 322193

info@larkhamdesign.co.uk

www.larkhamdesign.co.uk

Client & Project Address:

Dr E Chappell

352 Devizes Road,

Salisbury,

Wilts.

SP2 7DP

Project Description:

Proposed detached

4 Bay Garage

Drawing Title:

Proposed Elevations

Scale:

1:100 at A3

Drawing Ref:	Rev:
1046/PL/02	